

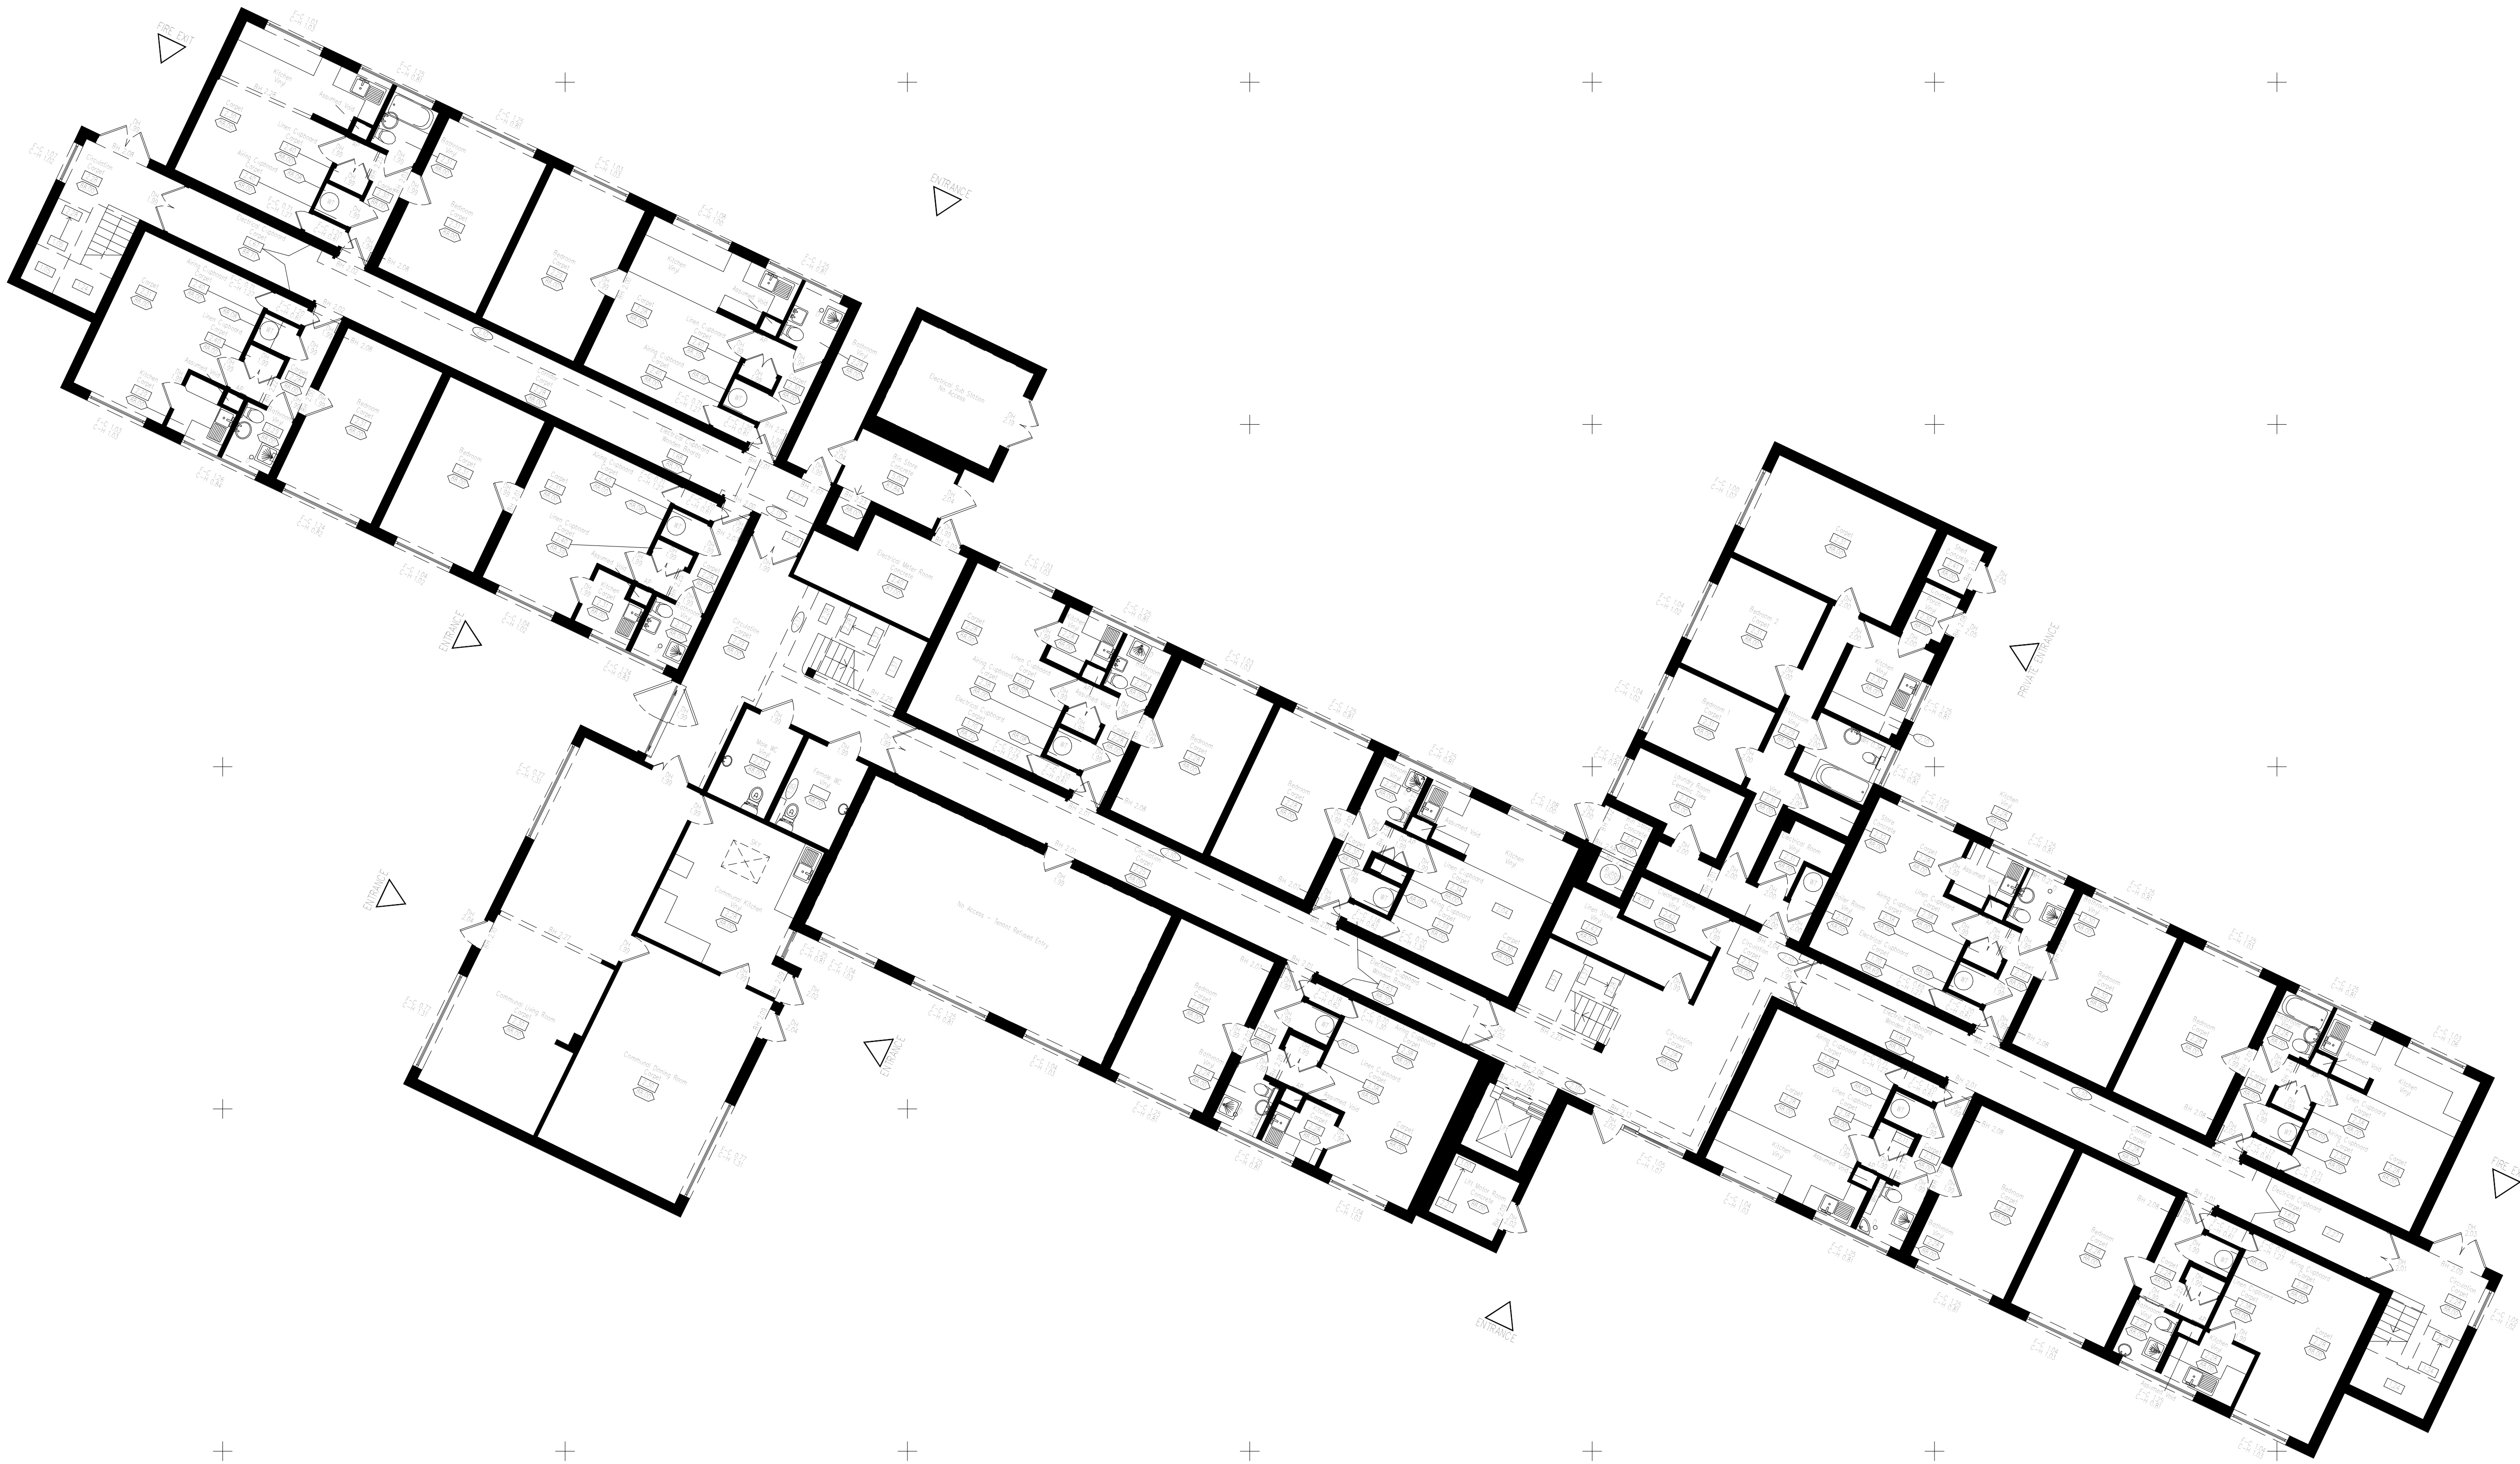


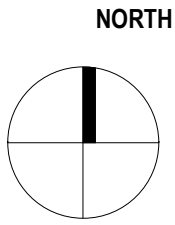

1 | Level 00 As Existing (Building Survey)

1:100

INFORMATION IMPORTED FROM 3rd PARTY
FORMBY SURVEYS (JULY 2021)

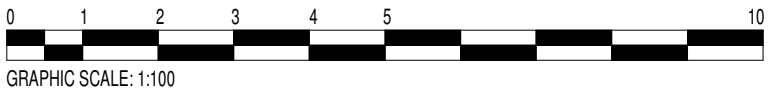

elliswilliams

Project Number: 2705
Project Name: Wisteria Court

Drawing Status: D1 Costing
Drawing Number: 2705- EWA- WIS- 00- GA- A- 00400
Drawing Name: Lv00 Plan As Existing (Building Survey)
Date: 11/03/22
Drawn By: JH
Rev: P2
Scale: 1 : 100

Wellfield Chester Road Preston Brook WA7 3BA
T: 01928 752200 E: info@ewa.co.uk W: ewa.co.uk