

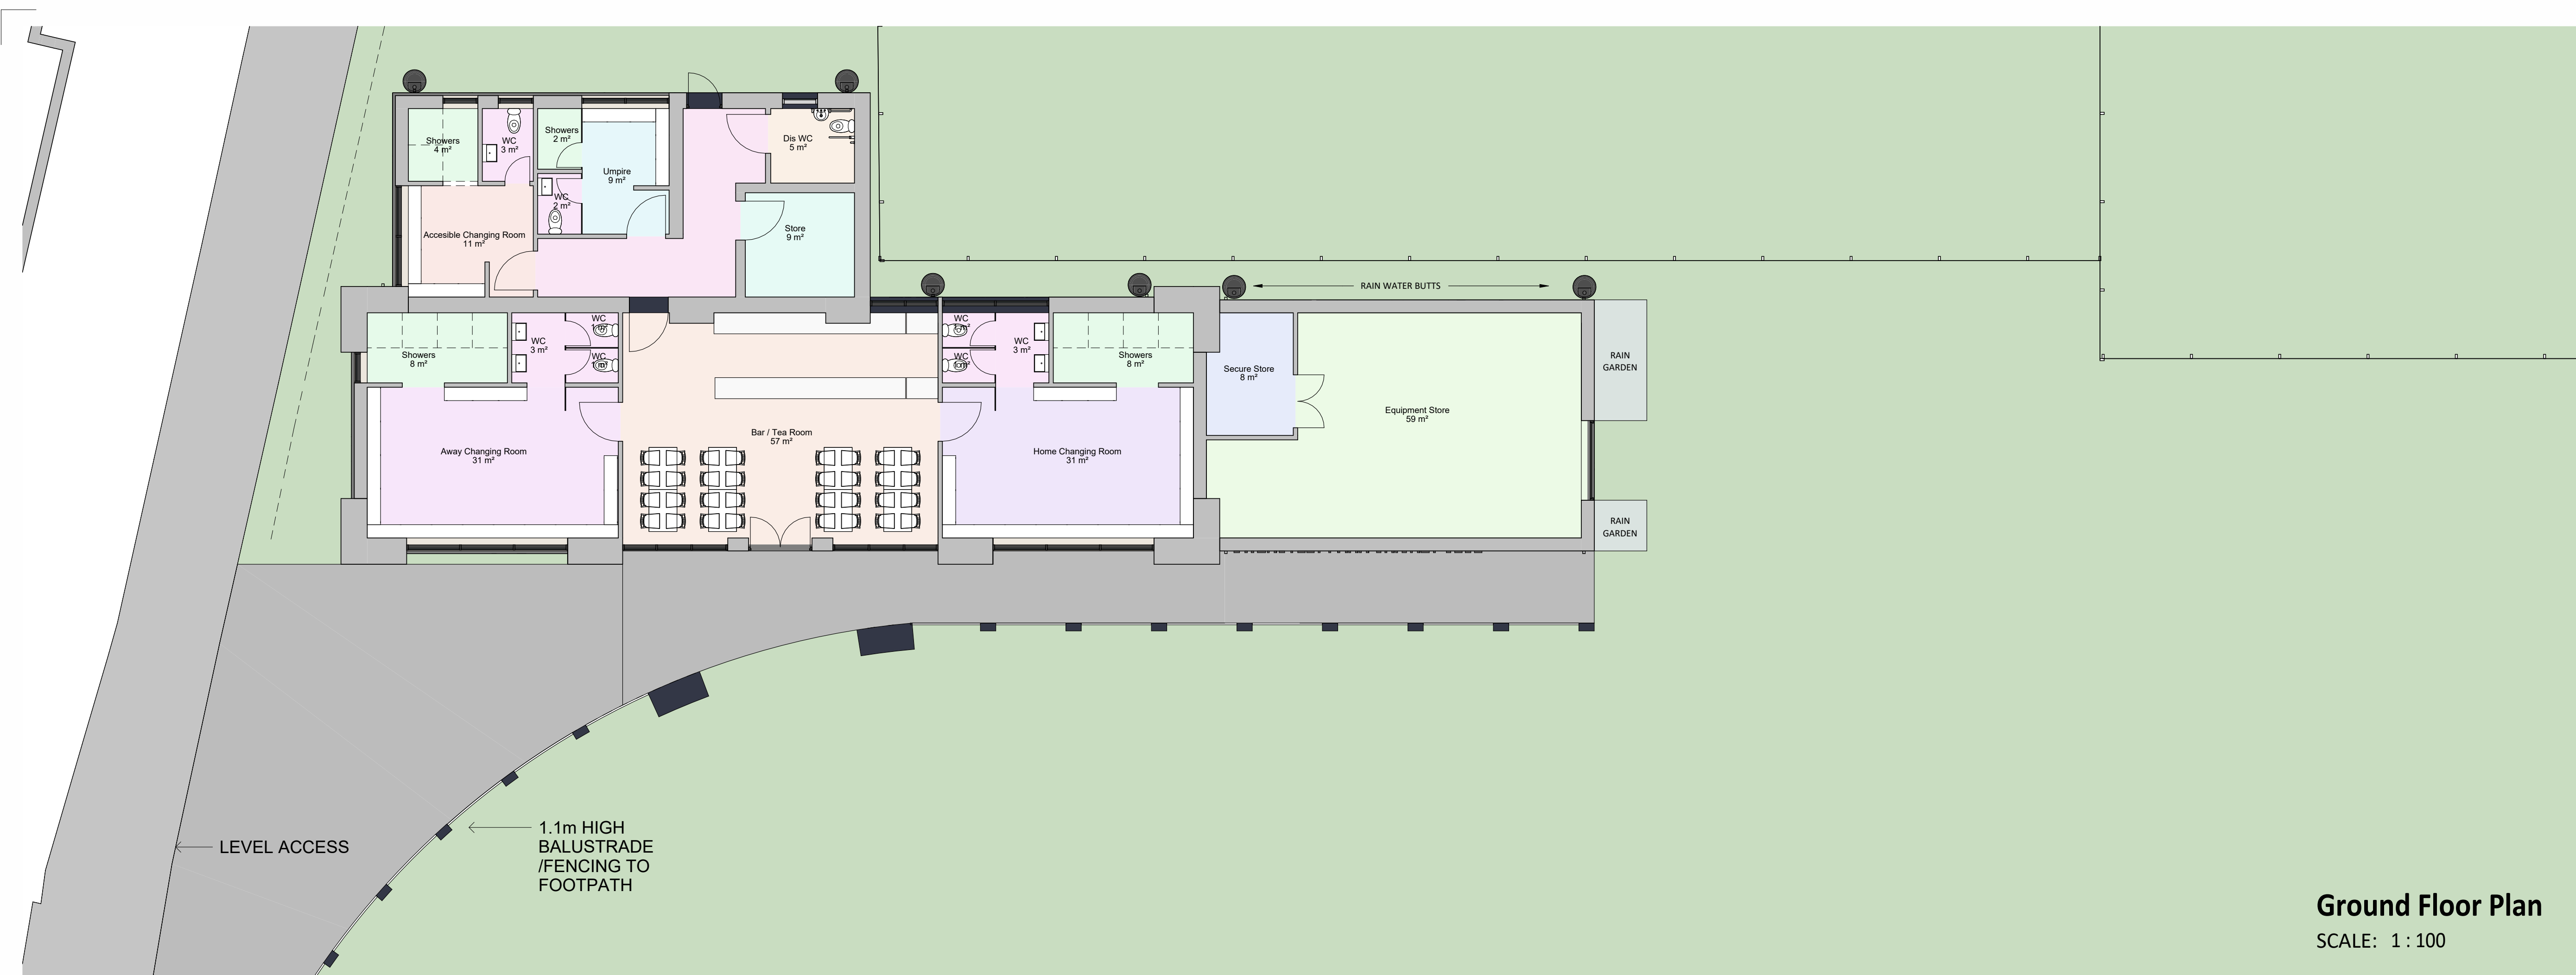
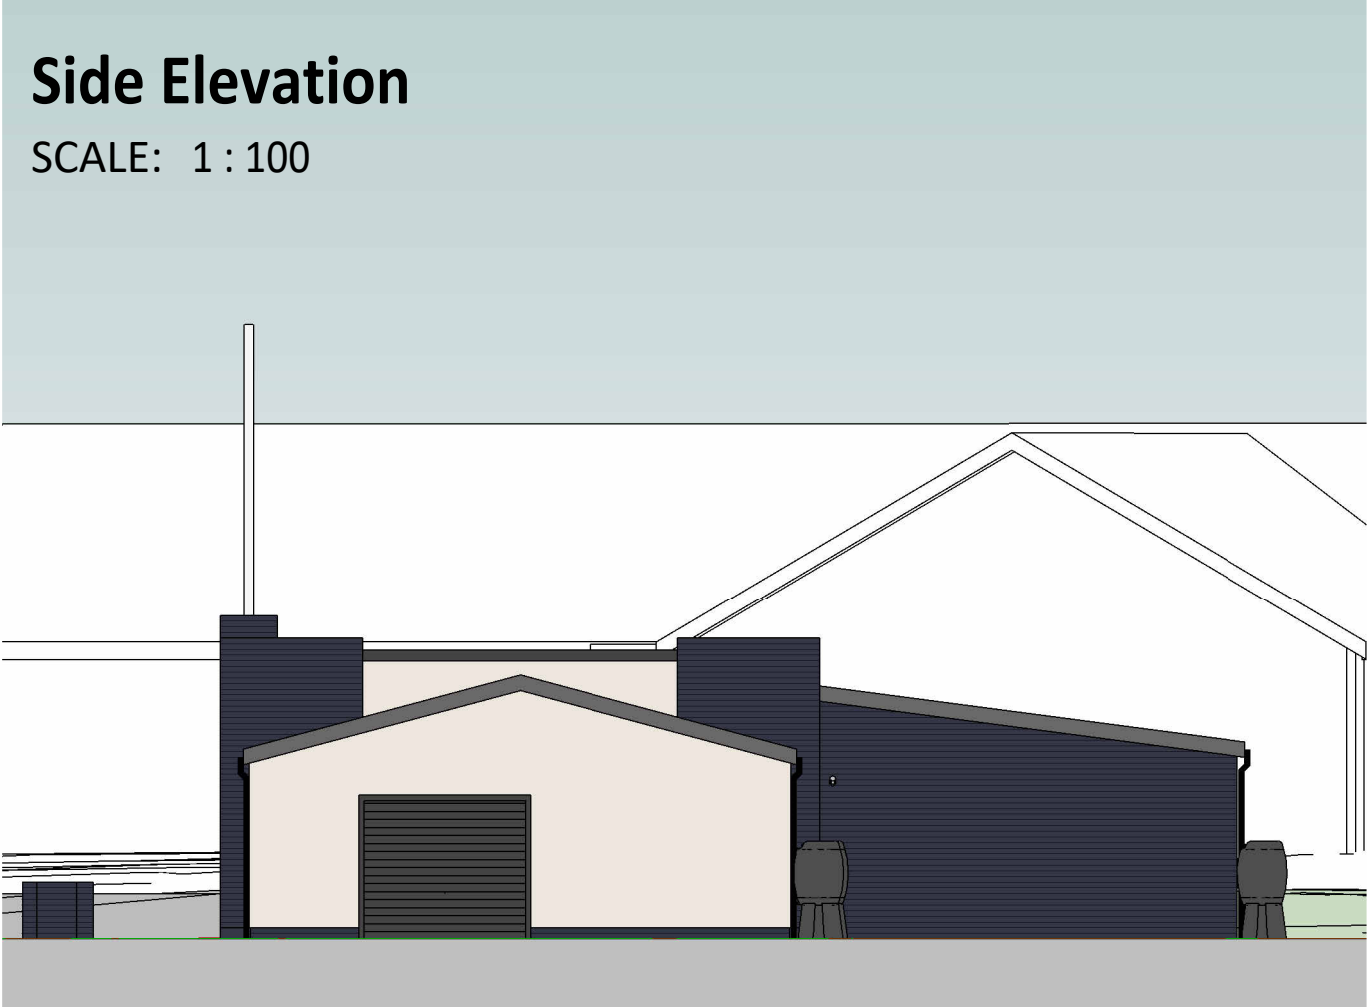
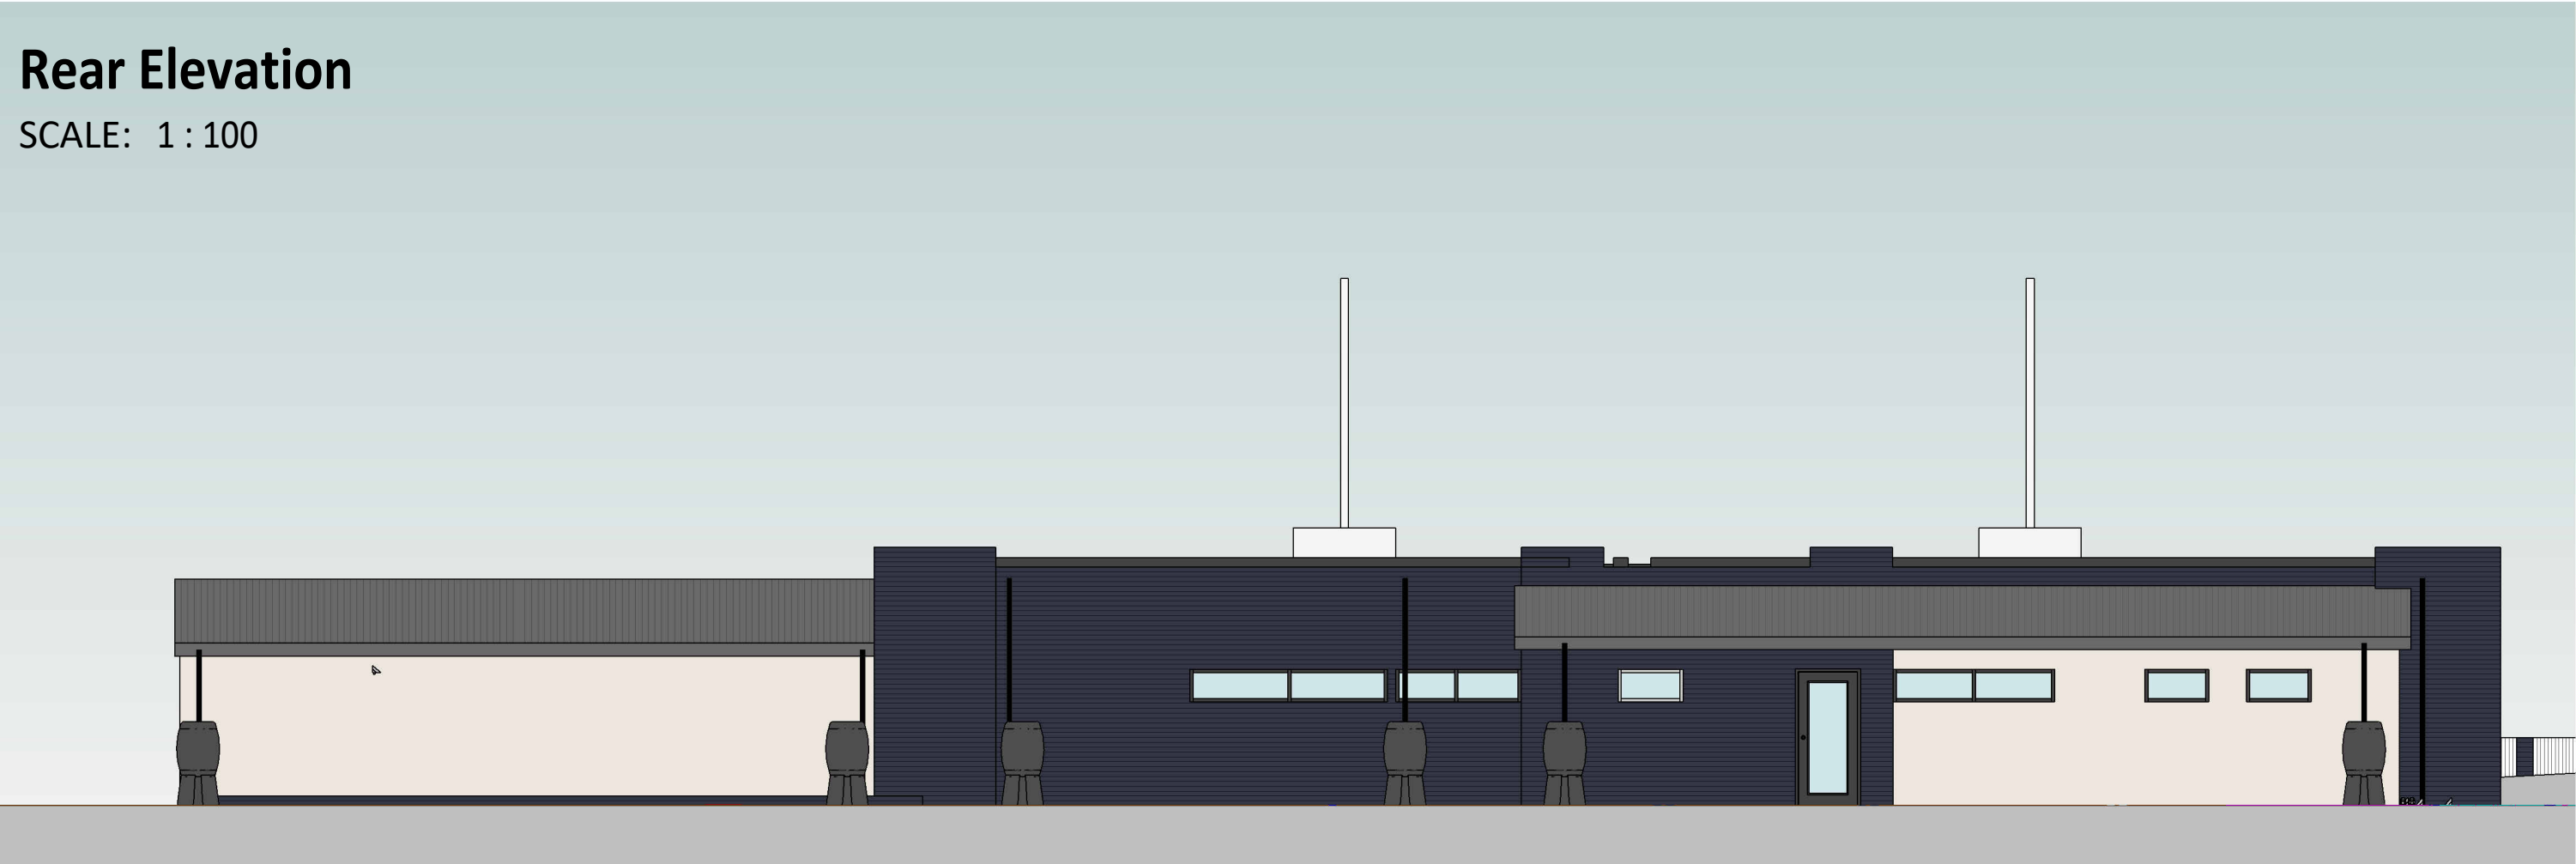


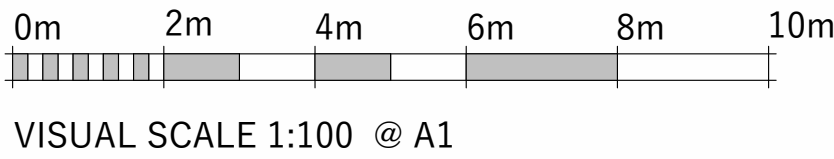

PRINTED:		19/08/2022 13:15:10		
REV:	DESCRIPTION:	DATE:	BY:	CHK:
P1	INITIAL ISSUE FOR COMMENTS	28.11.2021	GJ	DP
P2	REVISED SCHEME FOLLOWING RECIEP OF TOPO	27.01.2022	GJ	DP
P3	CLIENT COMMENTS	29.01.2022	GJ	DP
P4	CLIENT COMMENTS	01.02.2022	GJ	DP
P5	CLIENT COMMENTS	01.04.2022	ME	GJ
P6	CLIENT COMMENT	04.08.2022	MM	GJ
P7	CLIENT COMMENTS	05.08.2022	GJ	DP
P8	PLANNING ISSUE	19.08.2022	GJ	DP

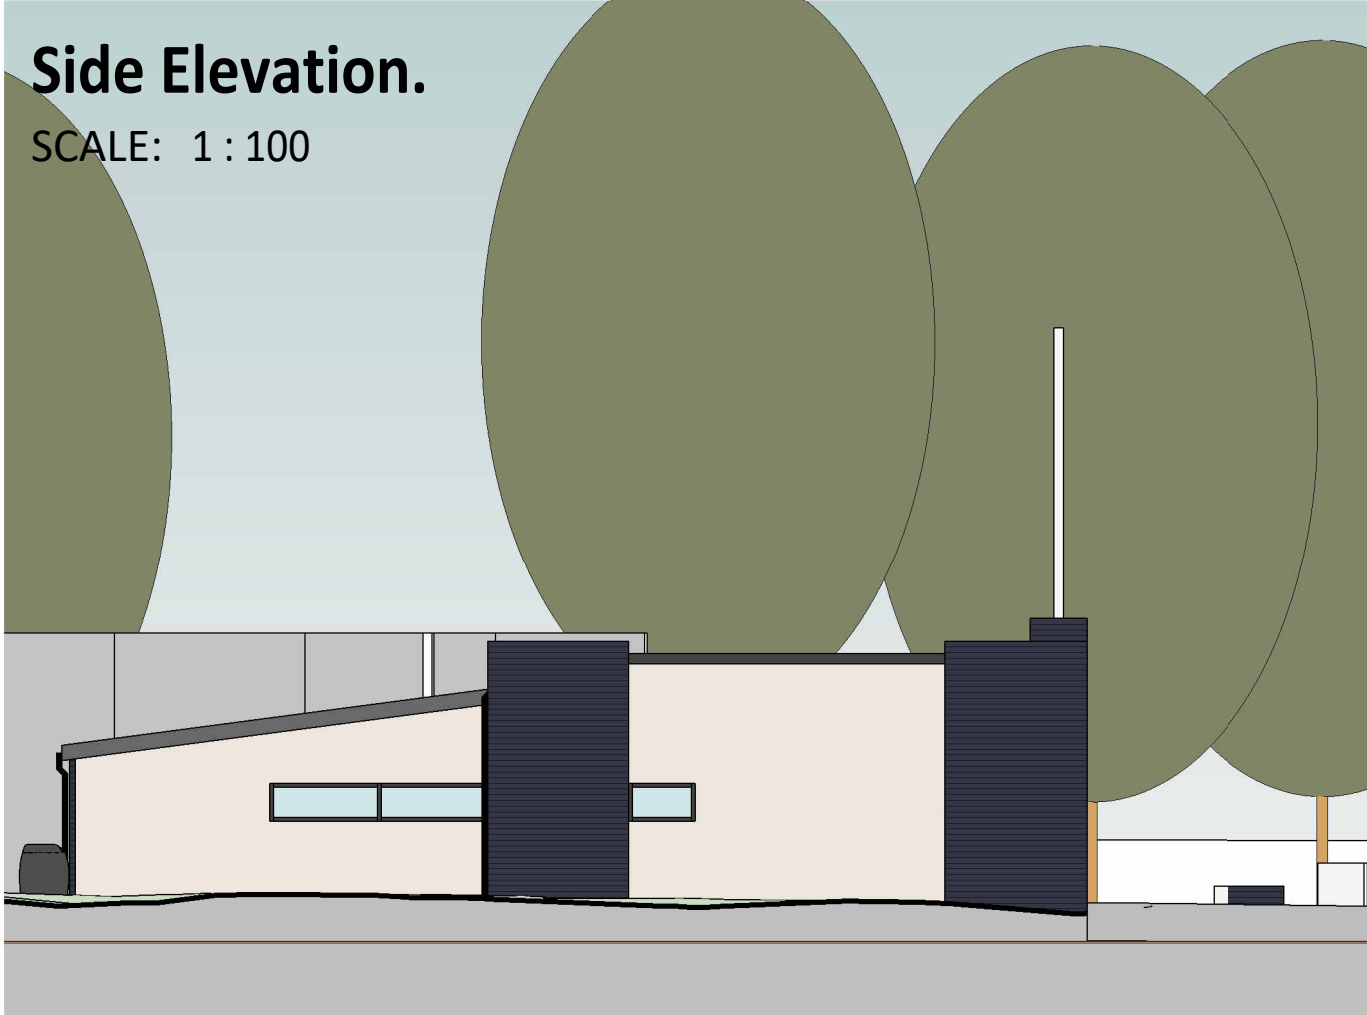

www.saer.wales | 01492 472478 | studio@saer.wales

THIS DRAWING IS COPYRIGHT OF SAER ARCHITECTS LIMITED. CHECK ALL DIMENSIONS ON SITE. DISCREPANCIES TO BE NOTIFIED TO ARCHITECT. ELEMENTS OF STRUCTURE SHOWN ARE INDICATIVE AND FOR GUIDANCE. FINAL DESIGN TO STRUCTURAL ENGINEERS DETAILS AND SPECIFICATION. DO NOT SCALE FROM DRAWING. WORK TO FIGURED DIMENSIONS ONLY.

PROJECT:
Gwersyllt Park Cricket Club

CLIENT:
Gwersyllt Park Cricket Club

DRAWING TITLE:
PLANNING - PROPOSED PLAN AND ELEVATIONS

DRAWING STATUS:
FOR INFORMATION

PROJECT No:
P1085

SCALE:
1 : 100@A1

REVISION:
P8