



SECTION AA

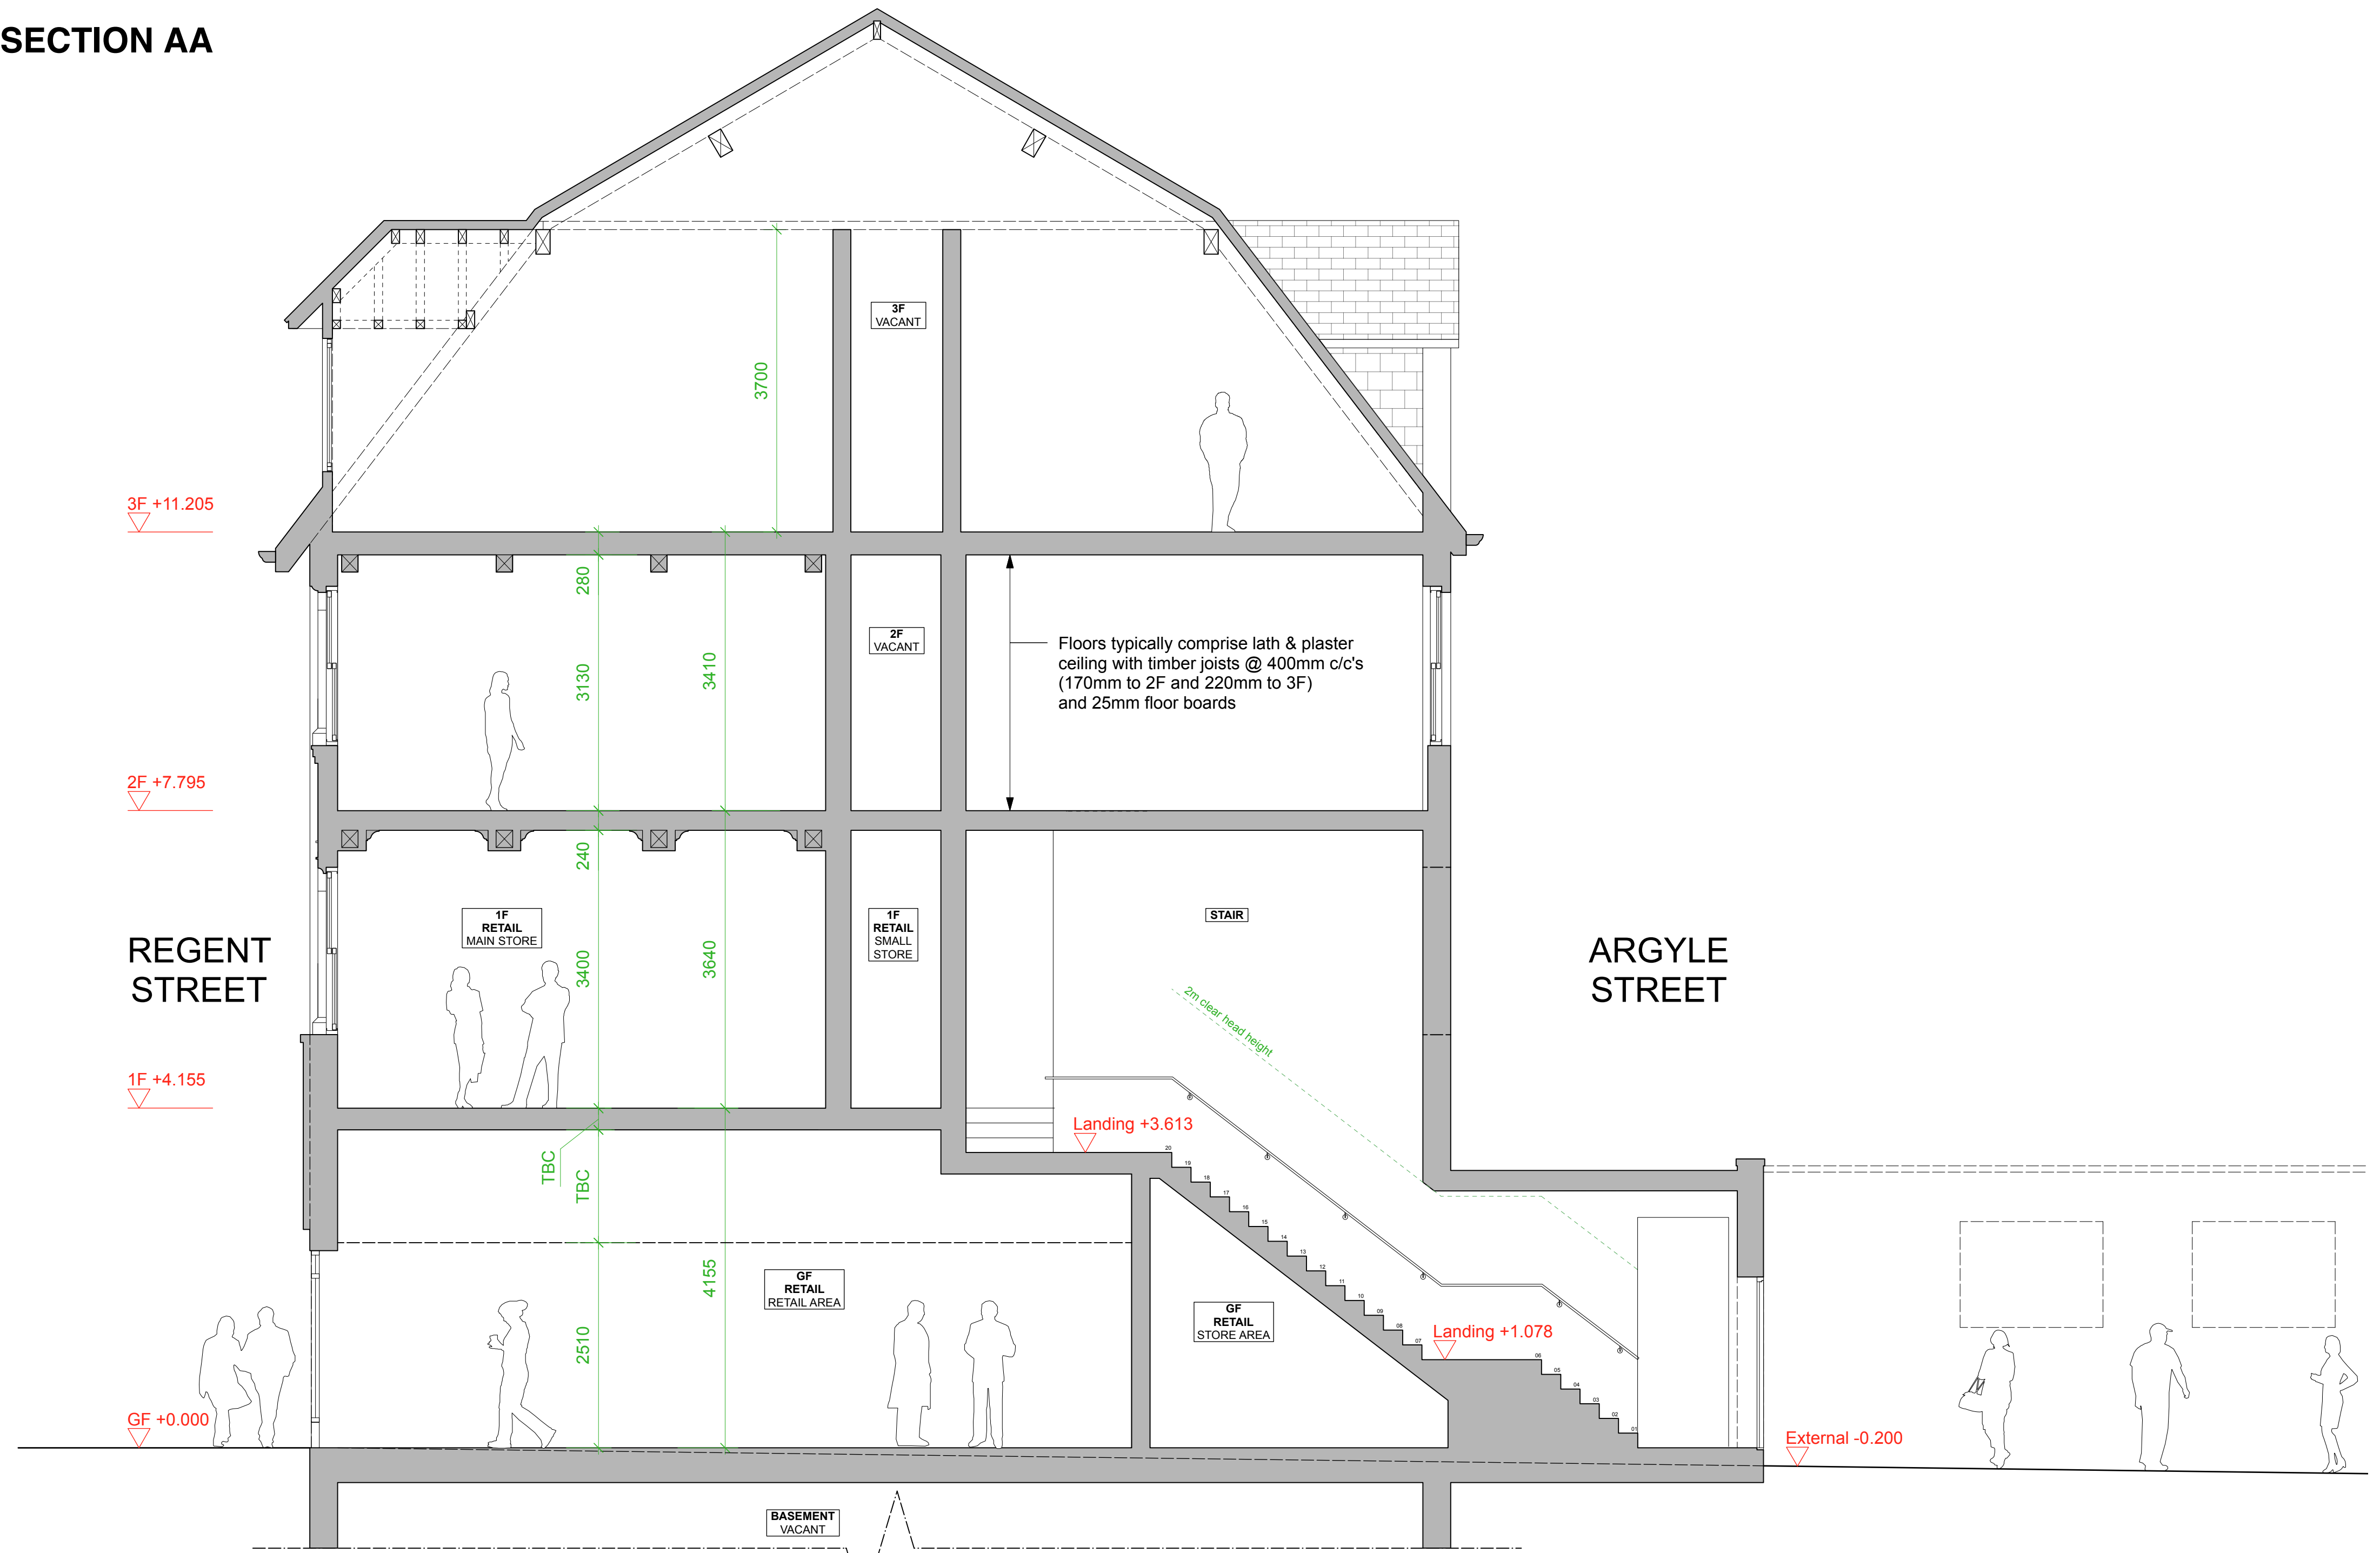

SECTION BB

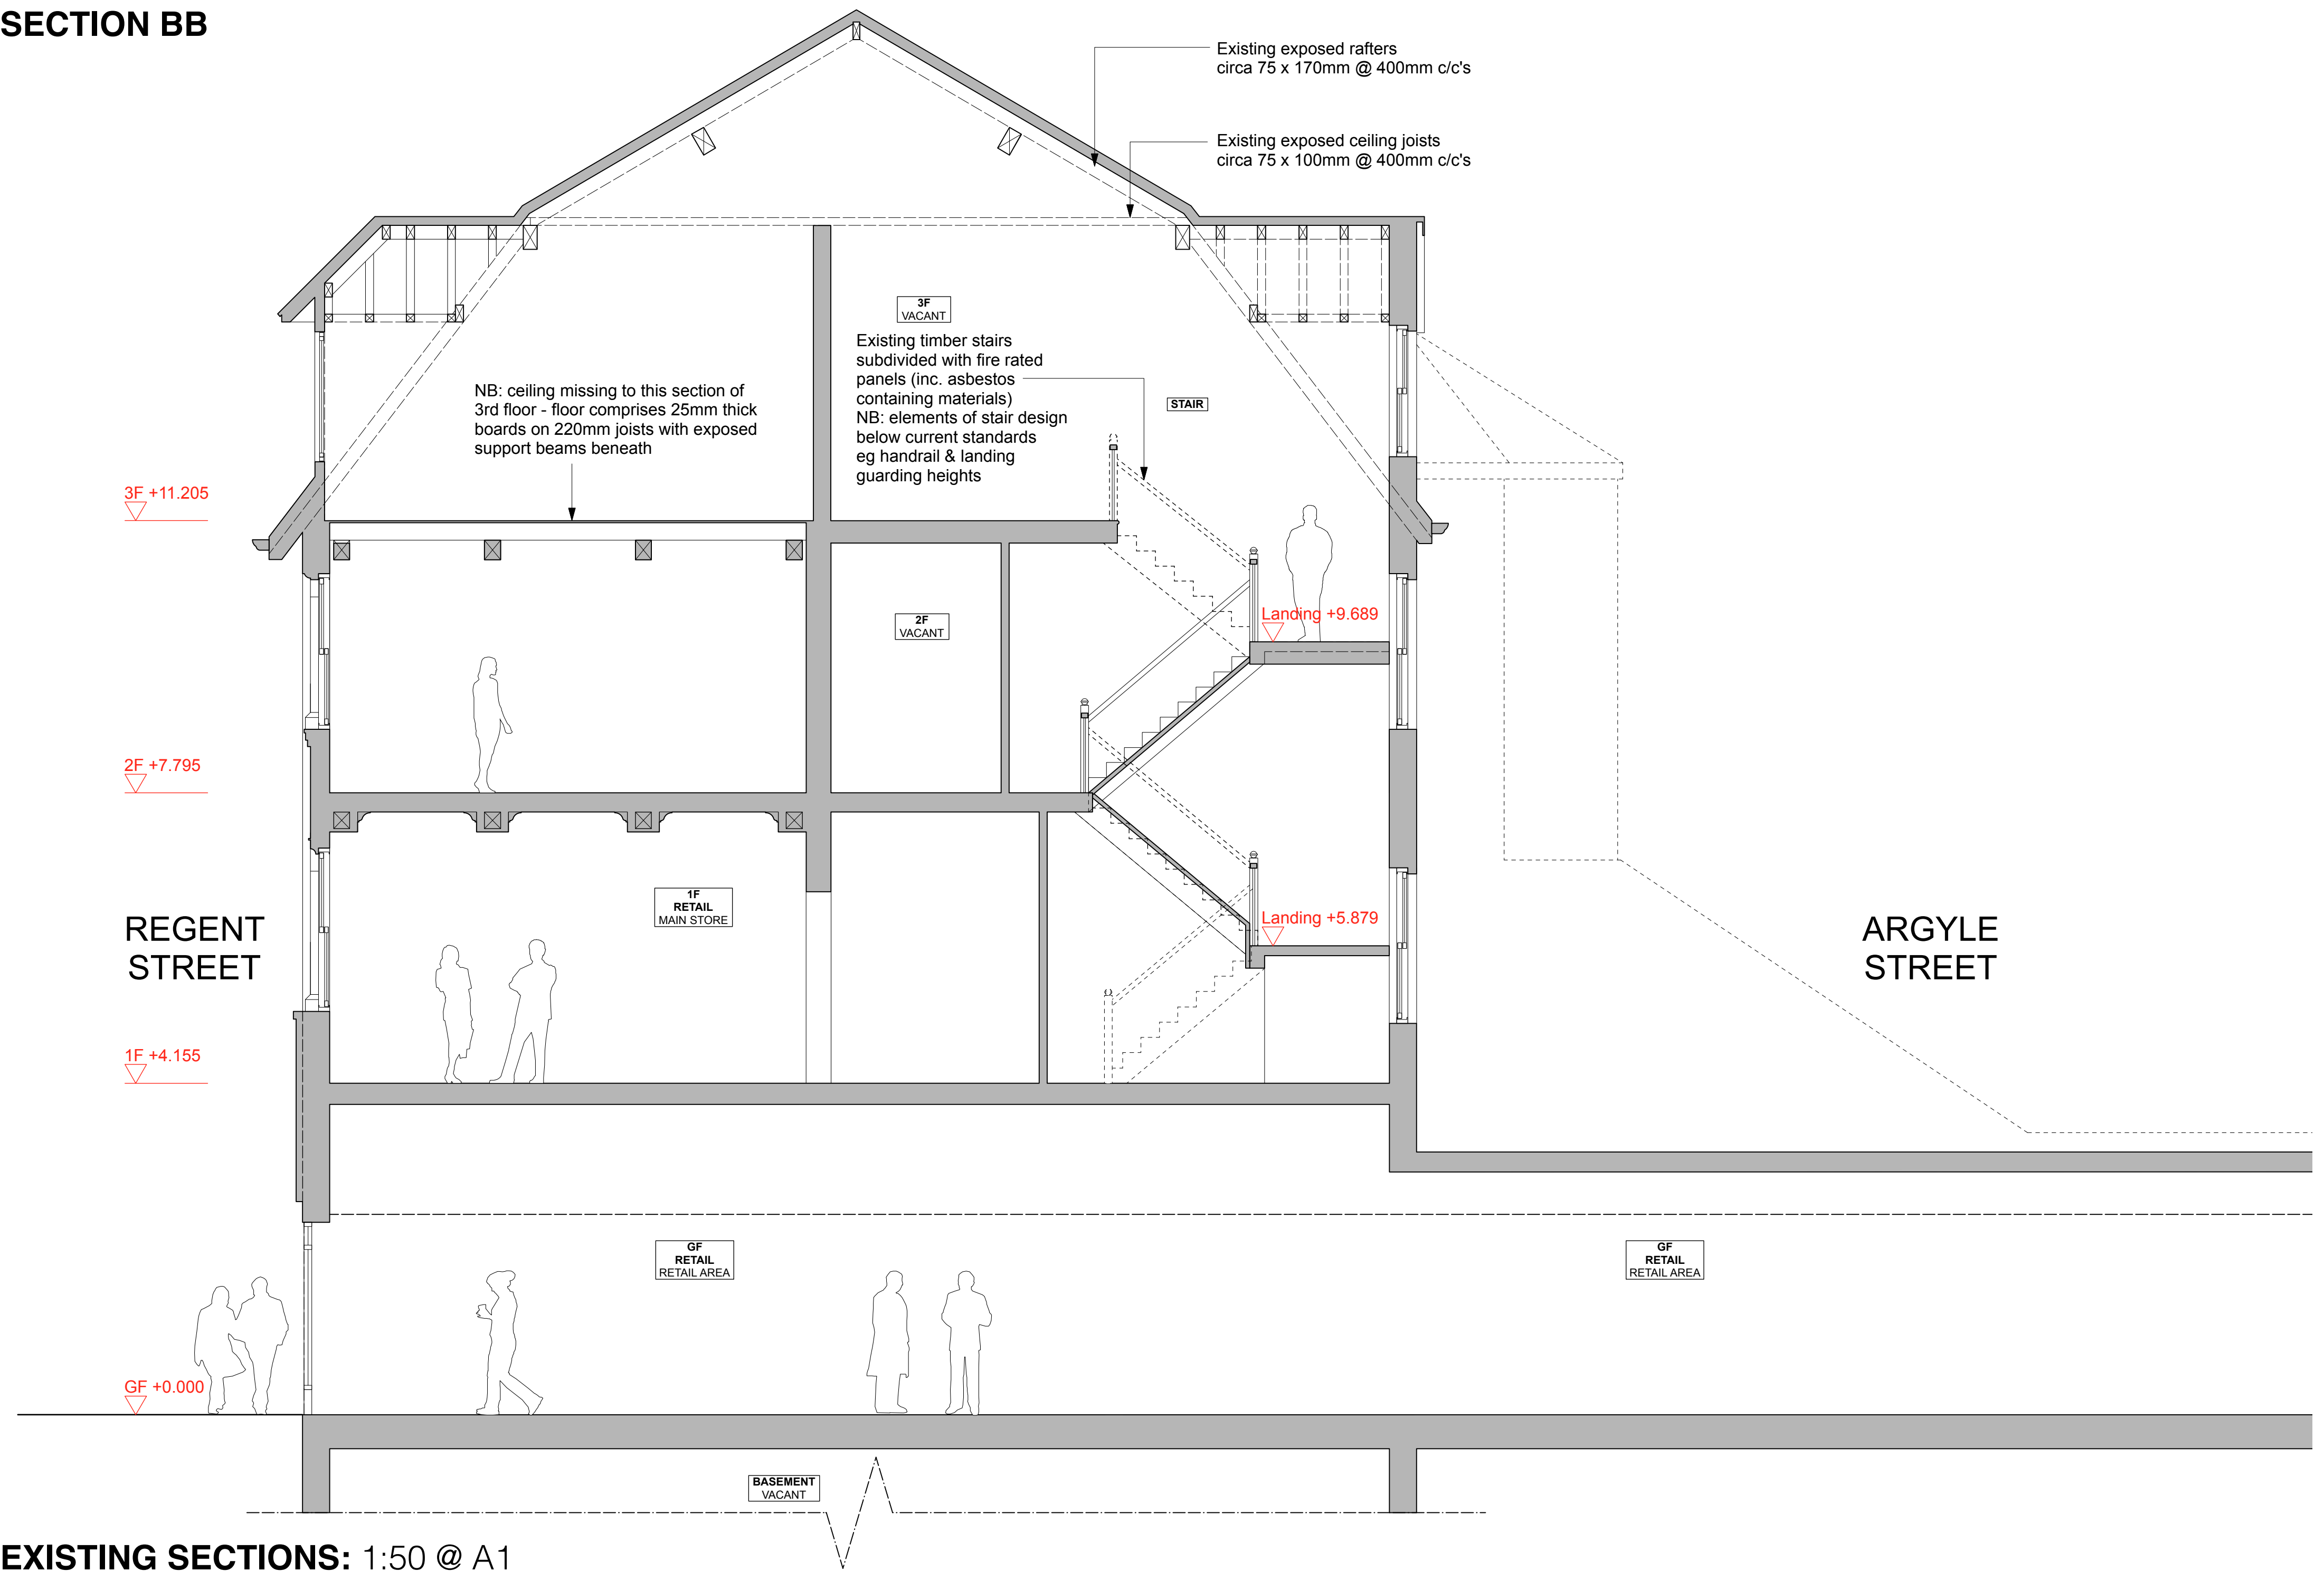

EXISTING SECTIONS: 1:50 @ A1

01.0m2.0m3.0m4.0m5.0m6.0m		NOTES: To be read in conjunction with relevant Architect's and Structural Engineer's information Do not scale from this drawing, work to stated dimensions only. All dimensions in millimetres unless stated otherwise. All dimensions and levels to be checked on site. All discrepancies to be reported to the Project Manager / Architect before proceeding work.			PROJECT: 2 Regent Street, Wrexham, LL11 1SA CLIENT: AH2 Developments Ltd TITLE: EXISTING SECTIONS - SHEET 1 DRG NO: A031_RSW_007 REV: A STATUS: Building Regs / Contract DATE: 25.10.2021		PAUL HUGHES ARCHITECTS a. 10 Mersey Road, Sale, M33 6HN t. 07807 917 012 e. paul@paulhughesarchitects.co.uk	
A	25.10.21	Building Regs / Contract Issue						
-	31.05.21	First Issue						
REV:	DATE:	NOTES:						