


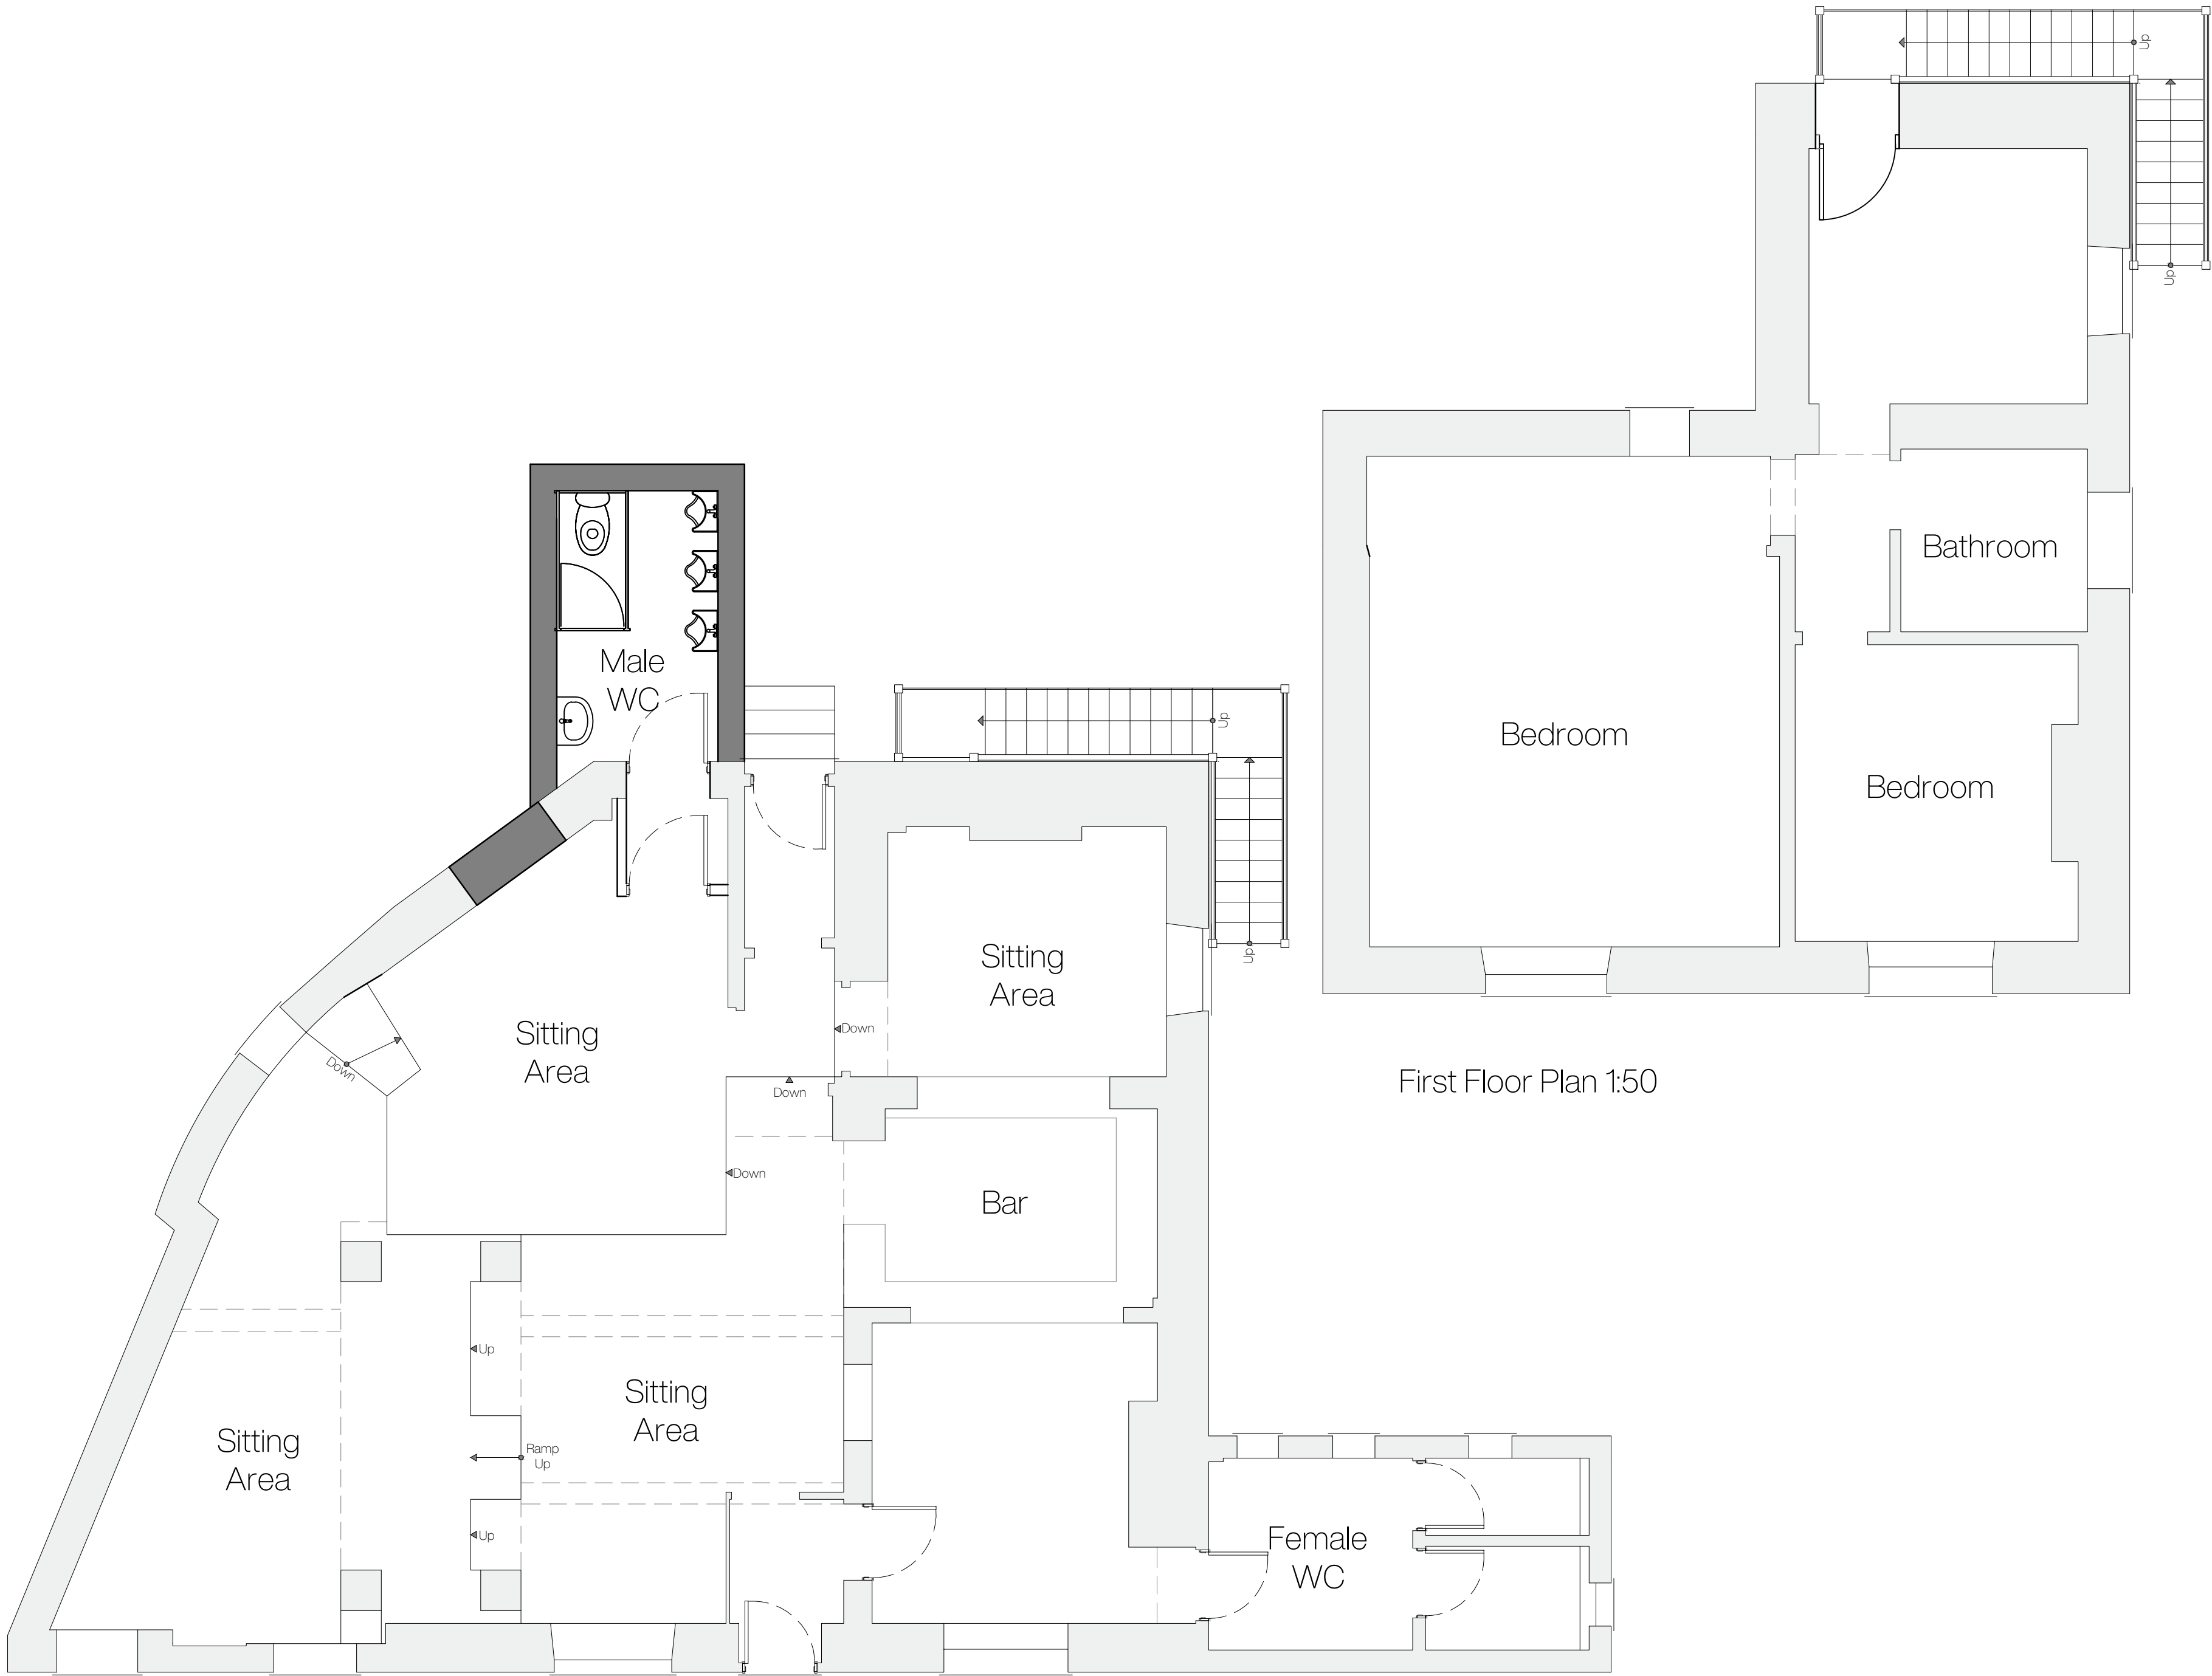

Ground Floor Plan 1:50

First Floor Plan 1:50

Proposed materials

Walls, Rendered finish on blockwork
Roof, resin flat roof system
Fascias are to match existing

Do not scale from drawings. If in doubt, ask.

Rev	Notes	Date
A	Amends	May 22

The Mill Inn, Mill Lane, Cefn Mawr, Wrexham, LL14 3NL.		
Proposed		
May 2022		
1:50 & 1:100		
A2		
E01.1.002		
1 - 2		