



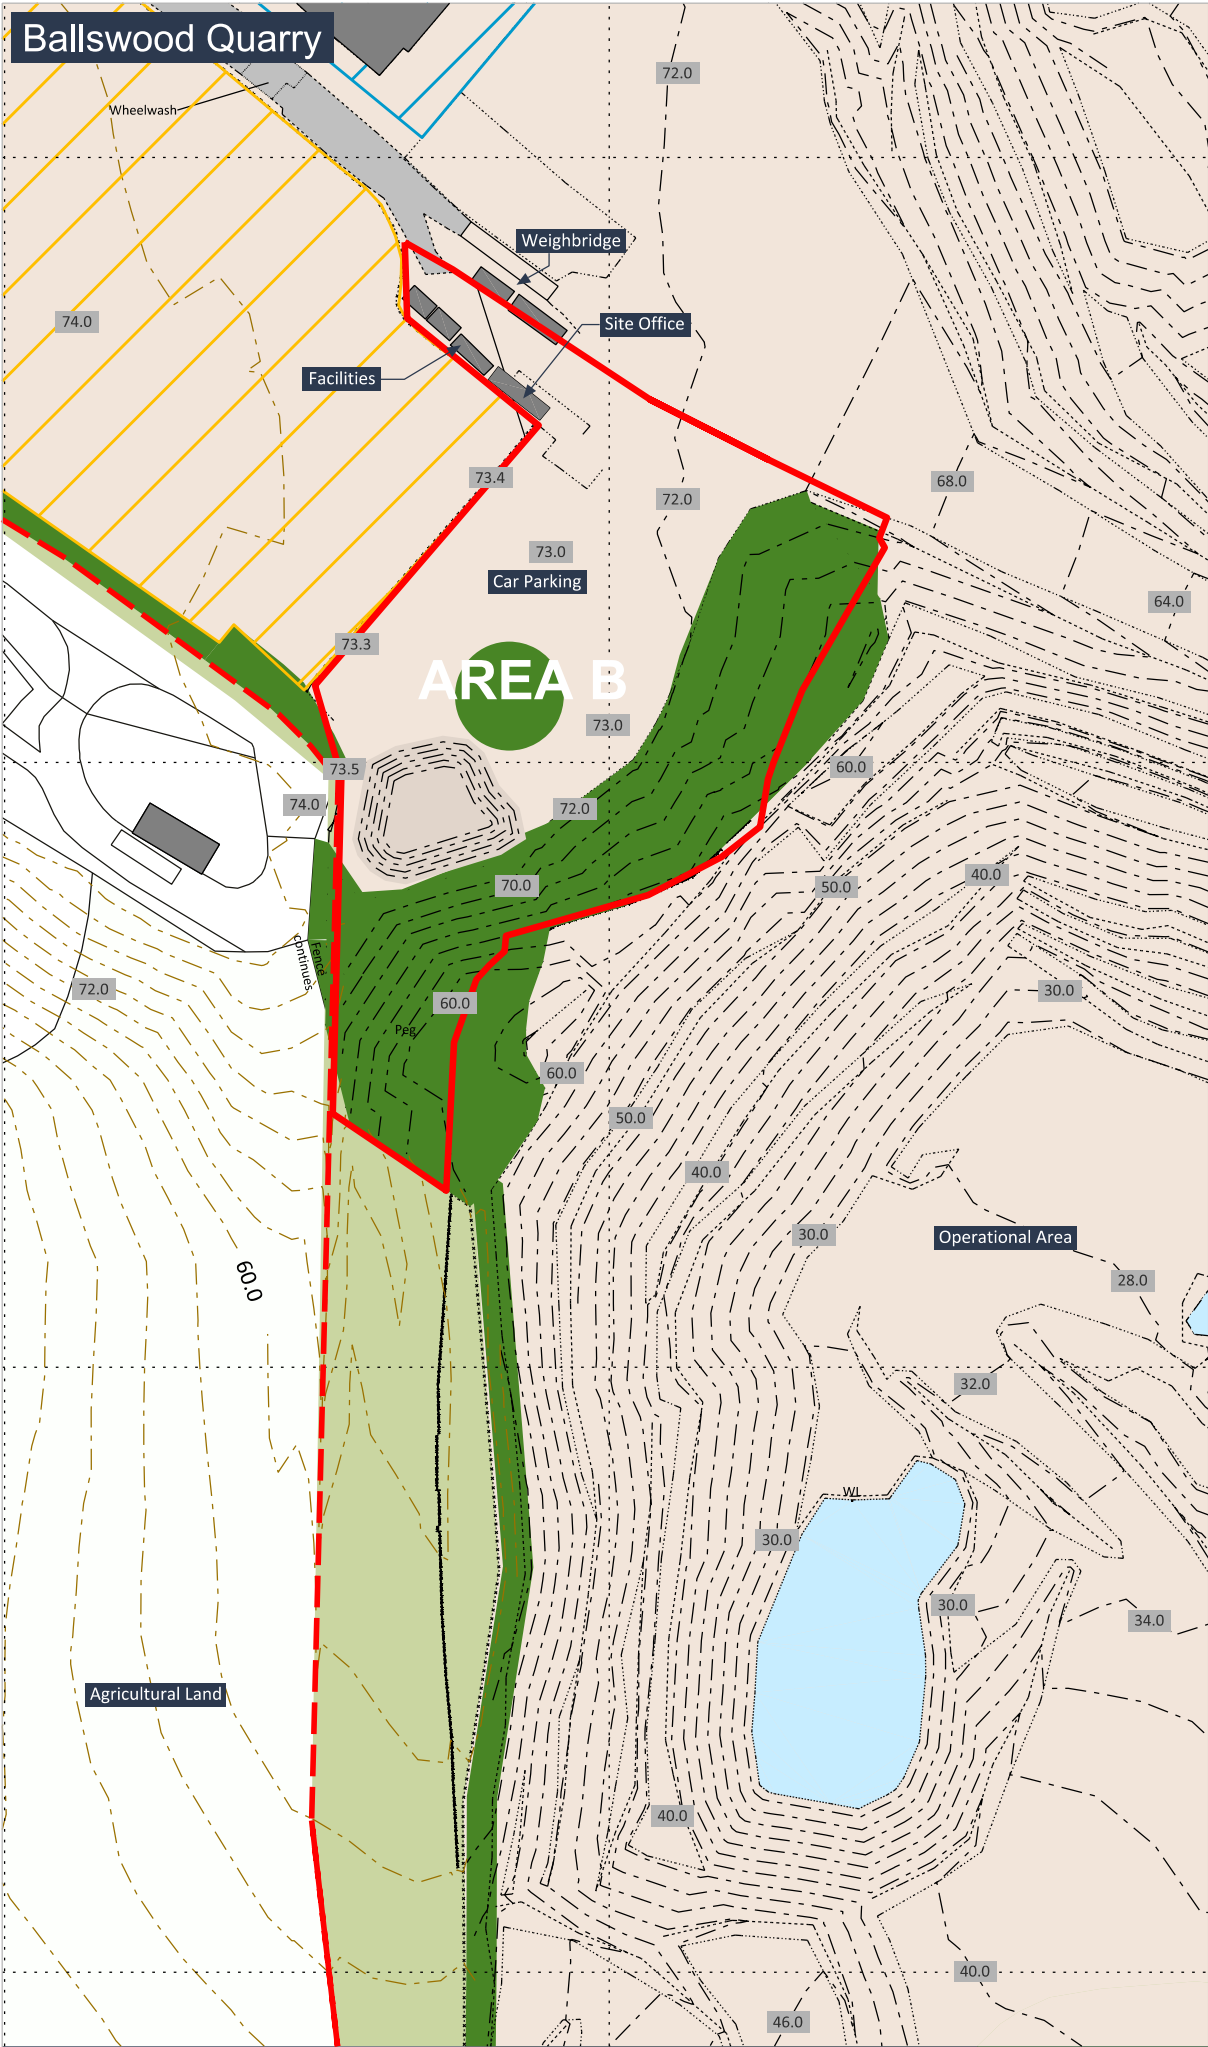

AREA B
Current Topographic Survey (June 2022) - 1:1,250 @A3

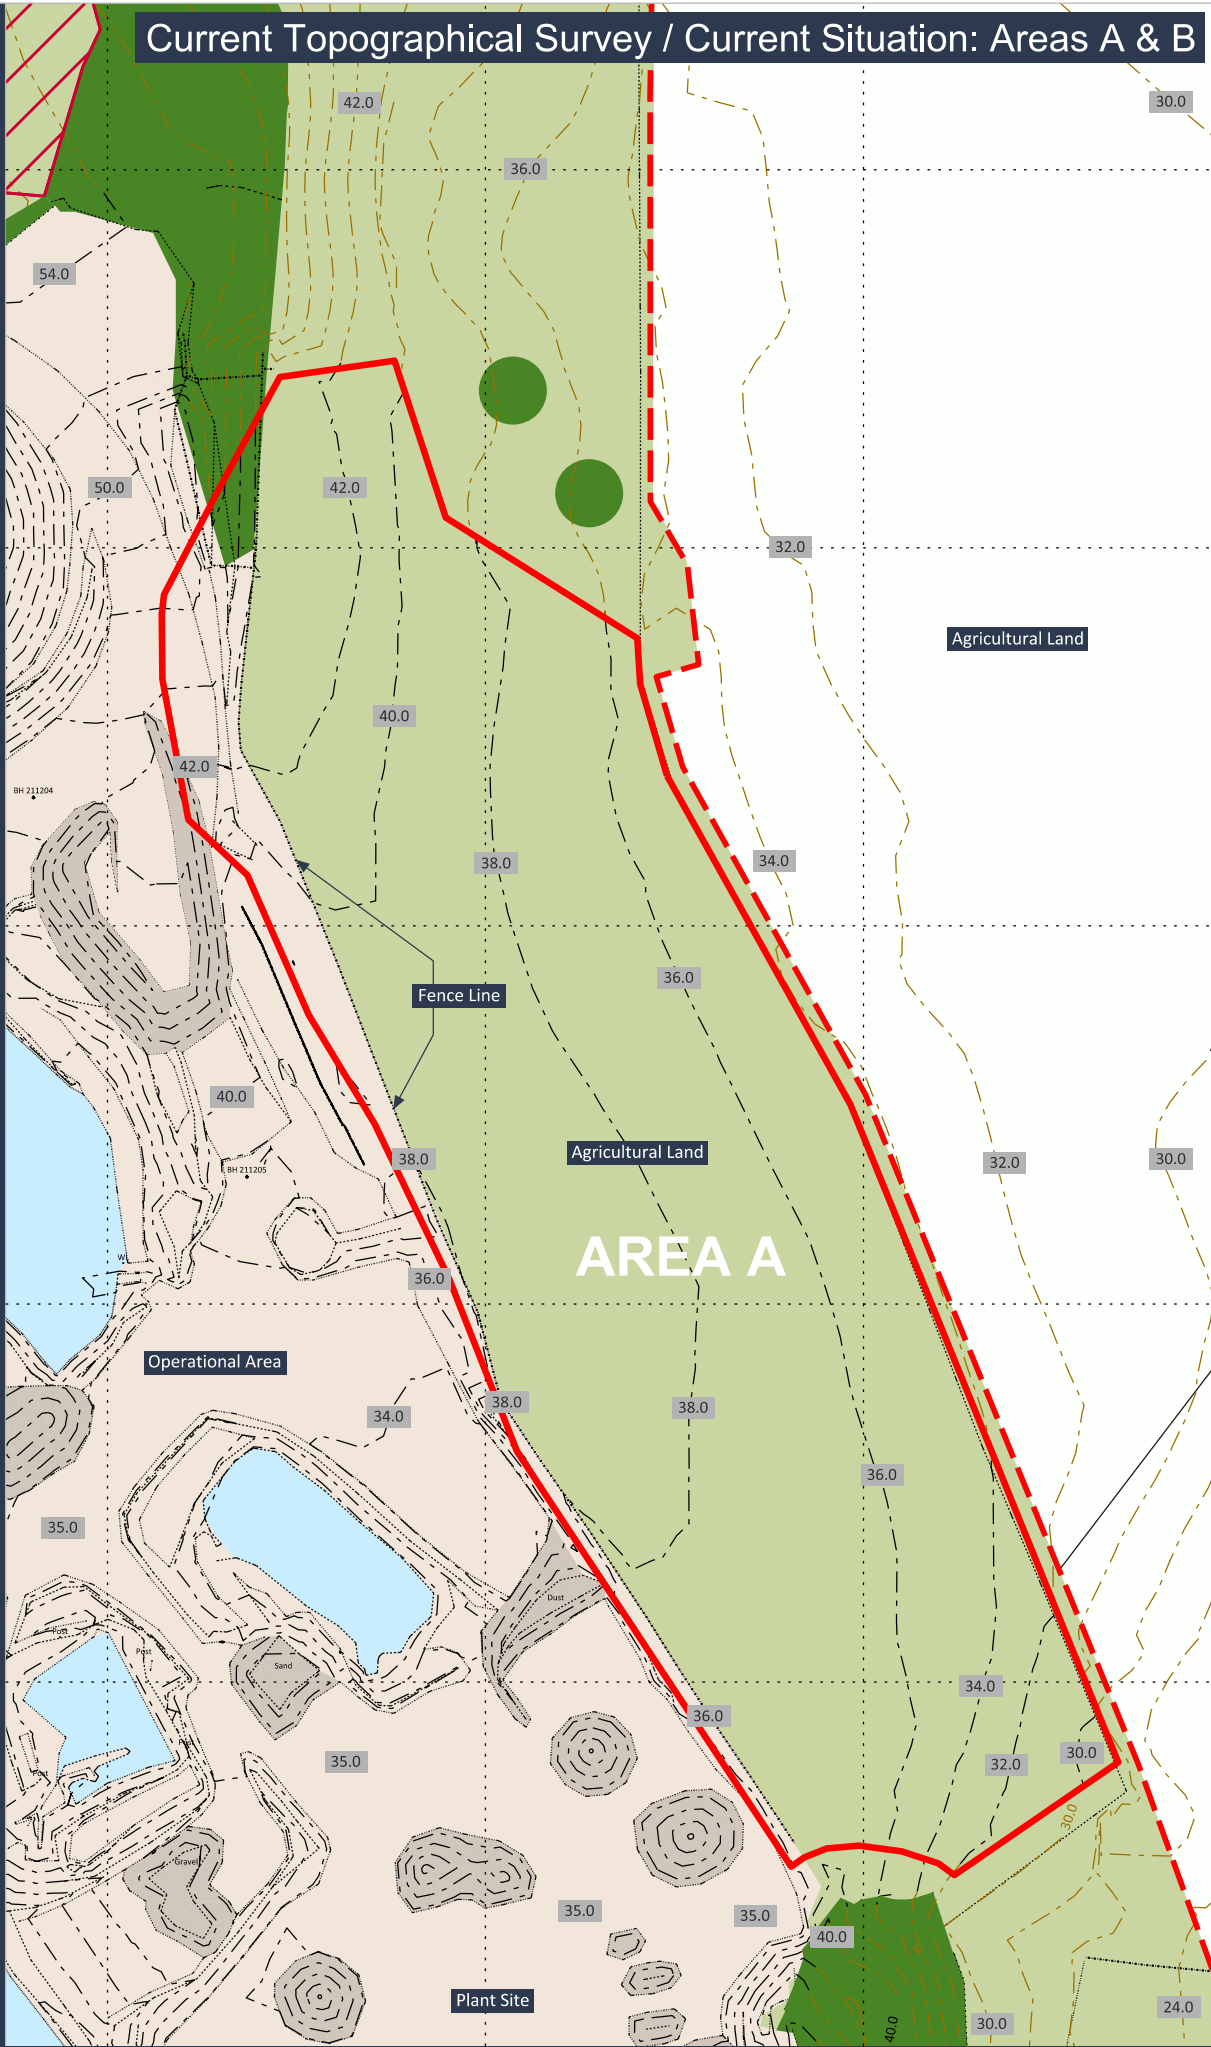

AREA A
Current Topographic Survey (June 2022) - 1:2,000 @A3

LEGEND

- Planning Application Boundary
- Existing ROMP / Planning Permission Boundary
- Current Quarry Activities / Disturbed Land
- Stockpiles & Bunds
- Homestead Garage
- Mount Alyn
- Concrete Batching Plant
- Agricultural Land within the Planning Permission Boundary
- Contours (2m) and Spot Heights
- On Site Water Bodies
- Surrounding Water Bodies
- Existing Woodland, Trees, and Hedgerows
- Existing Buildings, Structures, Roads and Tracks

Current Update Survey: 05.04.2022

Focussed Plans: Area A & B

This drawing illustrates the current topographical survey information for both the existing mineral extraction areas and the proposed extension Areas A and B. Please refer to Drawing No. KD.BLWQ.2.021 for the Current Ballswood Quarry Topographical Survey and Site Context.

**CHESHIRE & NORTH WALES
SAND & GRAVEL LTD.**



PROJECT:

Ballswood Quarry

TITLE:

Updated Topographic Survey / Current Situation: AREAS A & B

REF NO:

KD.BLWQ.2.D.022

DATE:

June 2022

SCALE:

varies @ A3

STATUS:

FINAL



This drawing may not be used without the consent of Kedd Development Limited
Fox Studio, Much Wenlock, Shropshire TF13 6BL
© Crown copyright and database rights [2017] Ordnance Survey 0100031673