


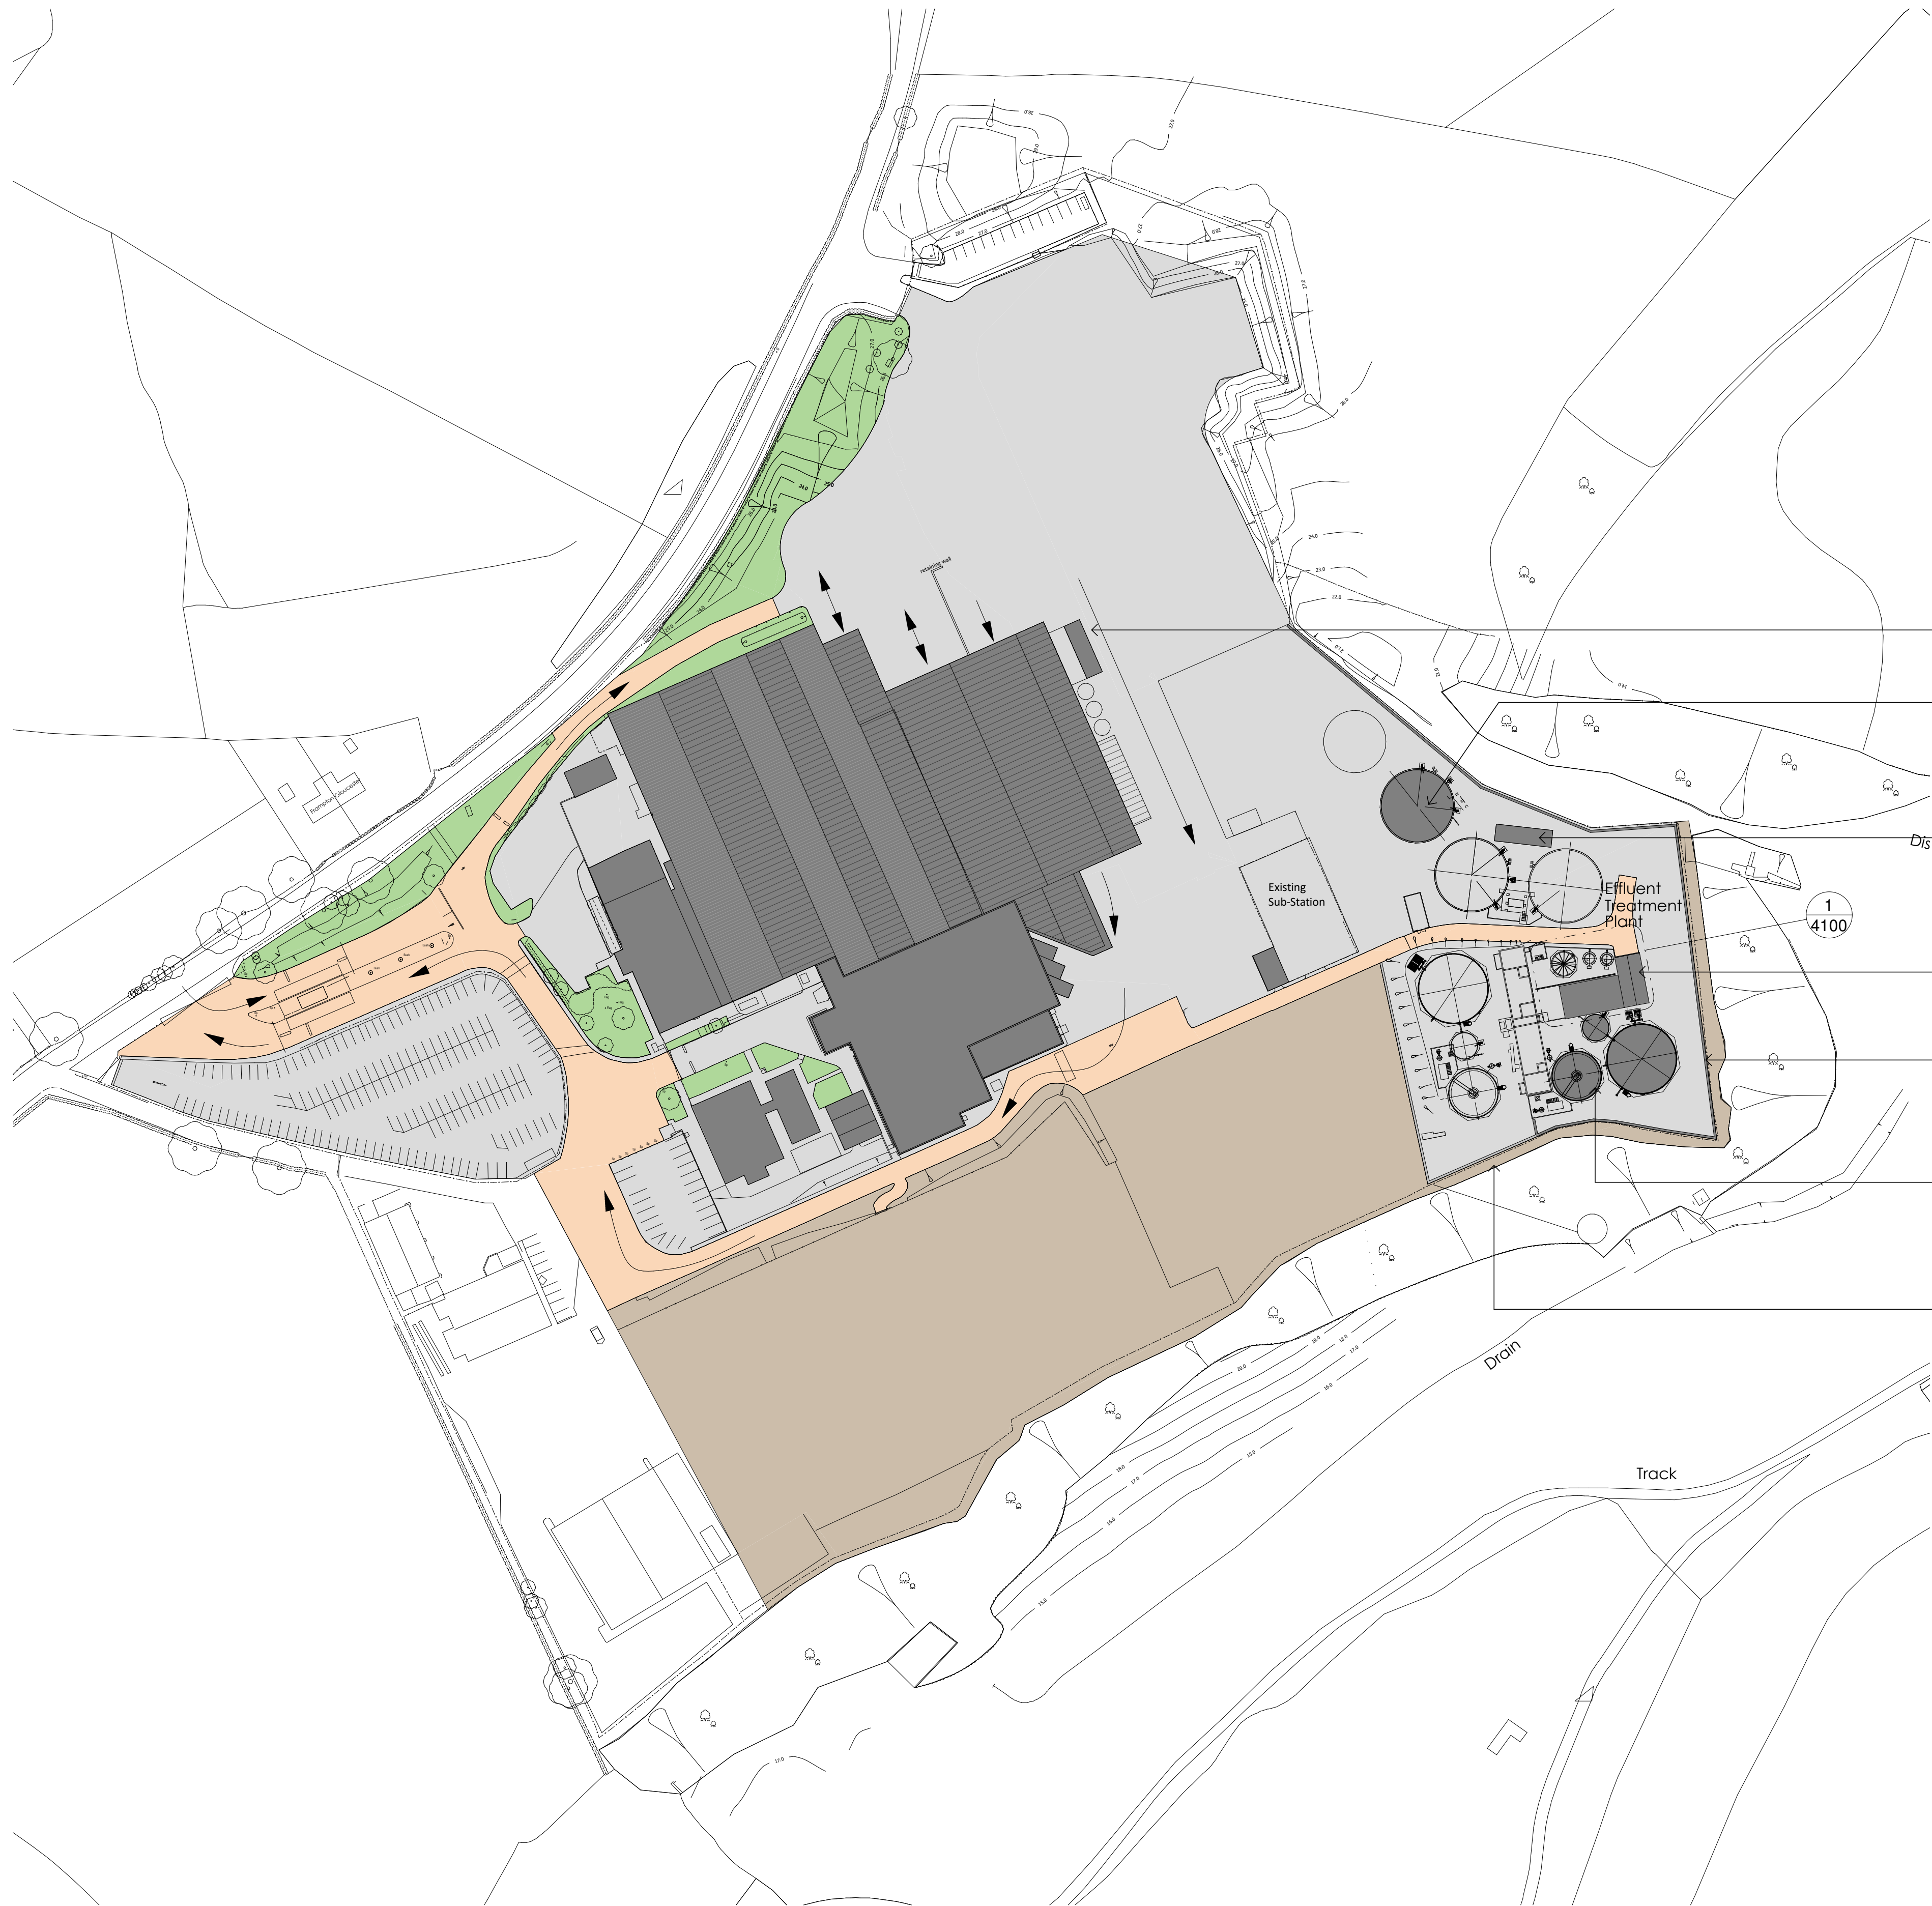

- PROPOSED CHEMICAL SCRUBBER
- PROPOSED ADDITIONAL TREATMENT TANK
- PROPOSED CHEMICAL SCRUBBER
- PROPOSED BUILDING HOUSING DE-WATERING SYSTEM AND DAF UNIT
- PROPOSED CONCRETE BUND
- PROPOSED TREATMENT PLANT
- EXISTING CONCRETE BUND

Rev	Description	By	Date
Cassidy+Ashton www.cassidyashton.co.uk			
Architecture + Building Surveying + Town Planning			
7 East Cliff, Preston, Lancashire, PR1 3JE 10 Hunters Walk, Canal Street, Chester, CH1 4EB St Andrews Business Centre, Mold, Flintshire, CH7 1XB		T: 01772 258 356 T: 01244 402 900 T: 01352 706 246	
Client			
Maelor Foods			
Project			
Maelor Poultry Wrexham			
Drawing Title			
Site_Plan_Proposed			
Drawn by	Author	Checked by	Checker
Subsidiary		Scale @ A1	1 : 1000
11328		MFW-CAA-XX-XX-DR-A-1200	
C+A JOB NO.	PROJECT - ORIGINATOR - VOL. - LEVEL - TYPE - ROLE - NUMBER	REV.	