


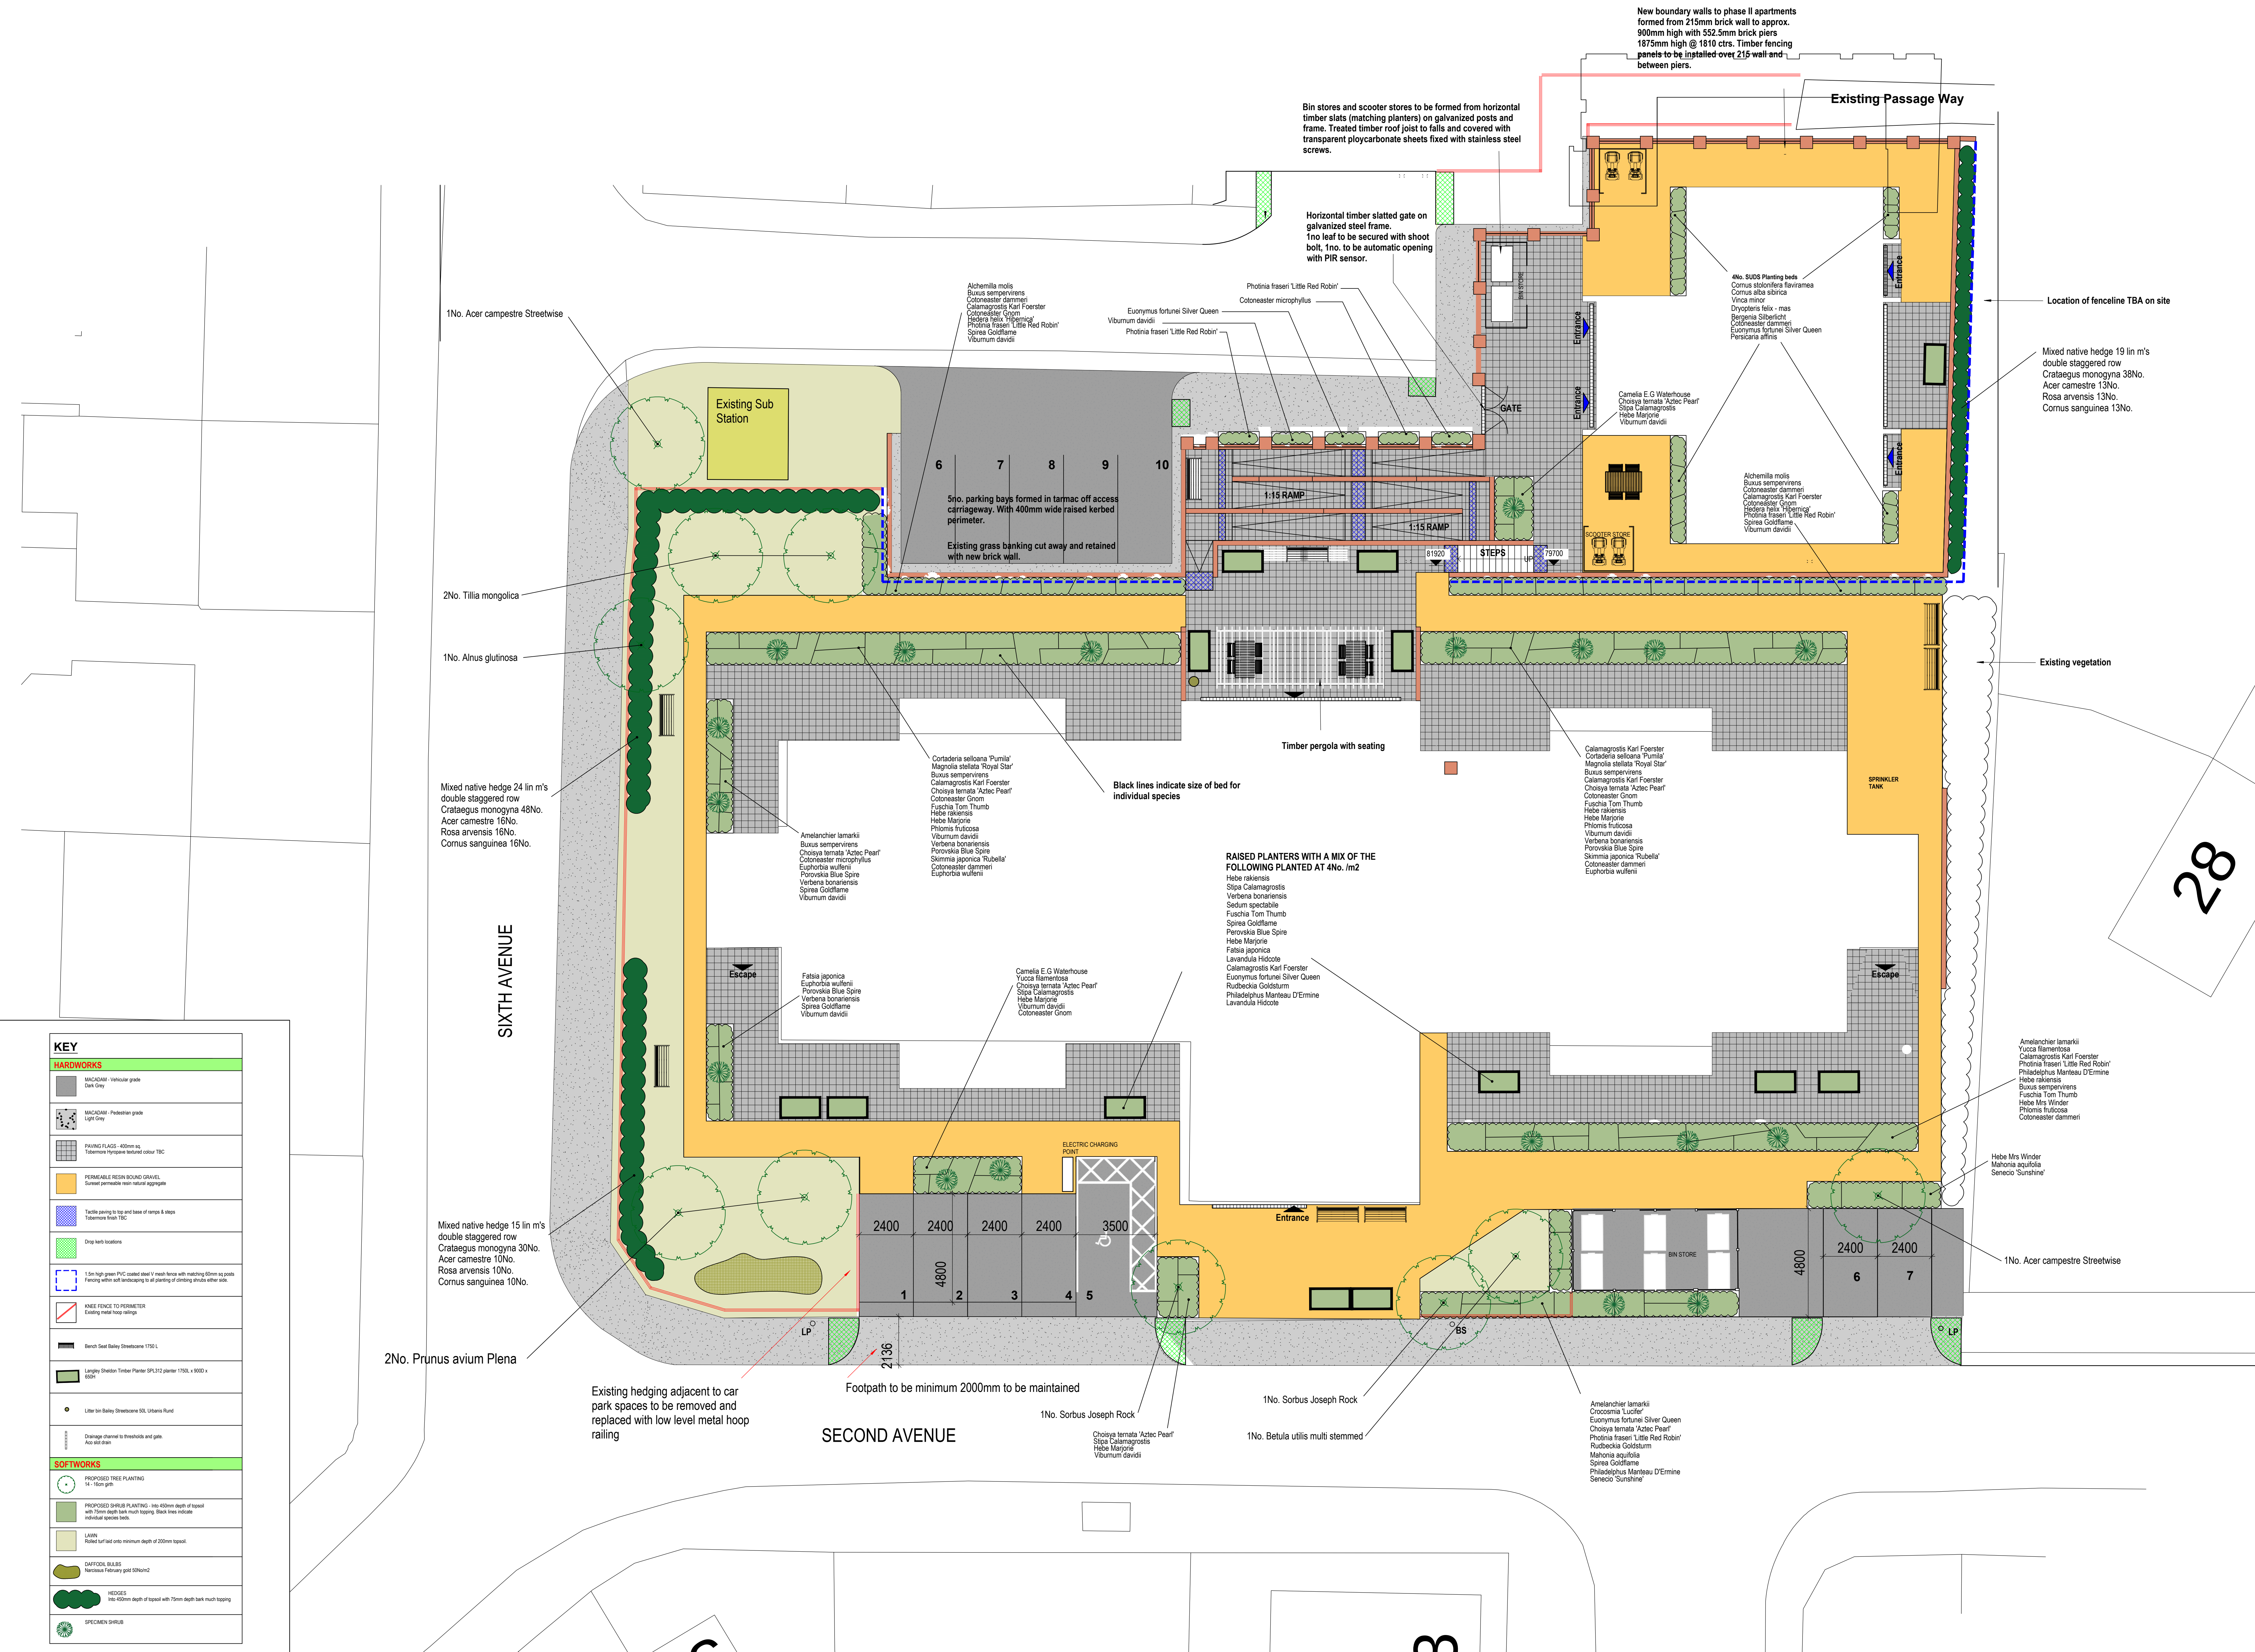

PLANTING SCHEDULE			
SPECIES	HEIGHT	POT SIZE	No./m2
Amelanchier lamarkii	60 - 90cm	5L	specimen
Alchemilla mollis	-	2L	4
Buxus sempervirens	20 - 30cm	3L	4
Calamagrostis Karl Foerster	-	5L	3
Coloneaster dammeri	20 - 30cm	3L	4
Camelia E.G. Waterhouse	45 - 60cm	5L	specimen
Choisya ternata 'Aztec Pearl'	30 - 45cm	3L	4
crocosmia 'Lucifer'	-	2L	5
Cortaderia selloana 'Pumila'	30 - 45cm	specimen	
Coloneaster microphyllus	20 - 30cm	3L	4
Coloneaster Gnom	20 - 30cm	3L	4
Euphorbia wulfenii	20 - 30cm	2L	4
Euonymus fortunei Silver Queen	20 - 30cm	3L	4
Fuschia Tom Thumb	-	2L	4
Fatsia japonica	30 - 45cm	3L	specimen
Hedera helix 'Hibernica'	30 - 45cm	2L	4
Hebe rakiensis	20 - 30cm	2L	4
Hebe Marjorie	30 - 45cm	3L	3
Hebe Mrs Winder	30 - 45cm	3L	3
Hebe Midsummer Beauty	30 - 45cm	3L	3
Lavandula Hidcote	30 - 45cm	3L	5
Magnolia stellata 'Royal Star'	60 - 90cm	5L	specimen
Mahonia aquifolium	20 - 30cm	3L	4
Philadelphus Manteau D'Ermine	30 - 45cm	3L	3
Photinia fraseri 'Little Red Robin'	20 - 30cm	3L	4
Poronkia Blue Spire	20 - 30cm	3L	4
Phormia fulcosa	30 - 45cm	3L	3
Rubusckia Goldsturm	30 - 45cm	2L	4
Skimmia japonica 'Rubella'	30 - 45cm	3L	5
Spiraea Goldflame	20 - 30cm	3L	5
Sedum Spectabile	-	2L	5
Senecio 'Sunshine'	30 - 45cm	3L	3
Stipa gigantea	-	5L	3
Stipa Calamagrostis	-	5L	3
Viburnum davidii	20 - 30cm	3L	4
Verberna bonariensis	30 - 45cm	3L	specimen
Yucca filamentosa	30 - 45cm	3L	specimen
Cornus stolonifera flaviramea	30 - 45cm	3L	2
Cornus alba sibirica	30 - 45cm	3L	2
Vinca minor	30 - 45cm	3L	4
Dryopteris felix - mas	-	2L	6
Bergenia Silberlicht	15 - 30cm	3L	5
Persicaria affinis	15 - 30cm	3L	5
TREES			
Alnus glutinosa	3.5 - 4m	14-16cm girth	
Acer campestre Streetwise	3.5 - 4m	14-16cm girth	
Betula utilis multistemmed	3 - 3.5m	45 litre pot	
Sorbus Joseph Rock	3.5 - 4m	14-16cm girth	
Tilia mongolica	3.5 - 4m	14-16cm girth	
Prunus avium 'Plena'	3.5 - 4m	14-16cm girth	
HEDGES			
Crataegus monogyna	60 - 80cm	1+1 transplant	
Cornus sanguinea	30 - 45cm	bare root	
Acer campestre	60 - 80cm	1+1 transplant	
Rosa arvensis	60 - 80cm	1+1 transplant	