


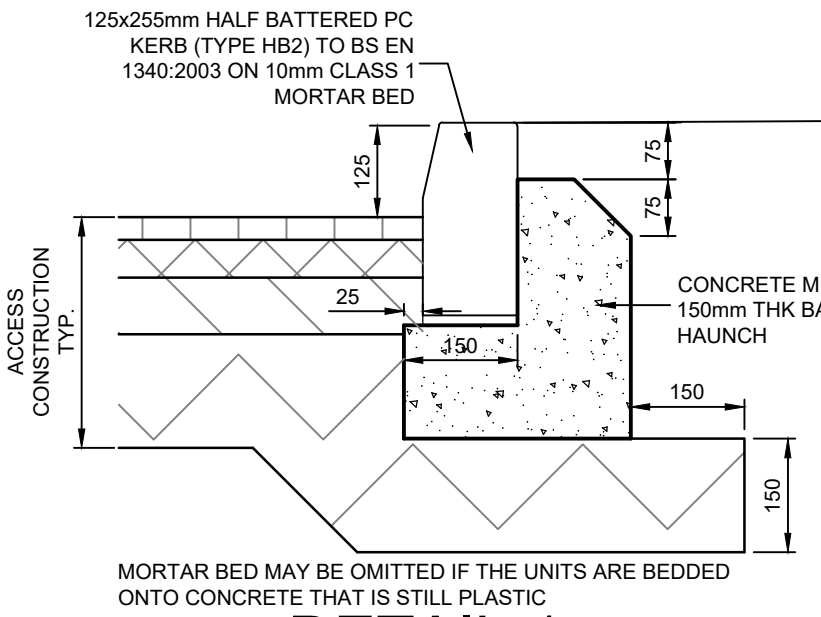


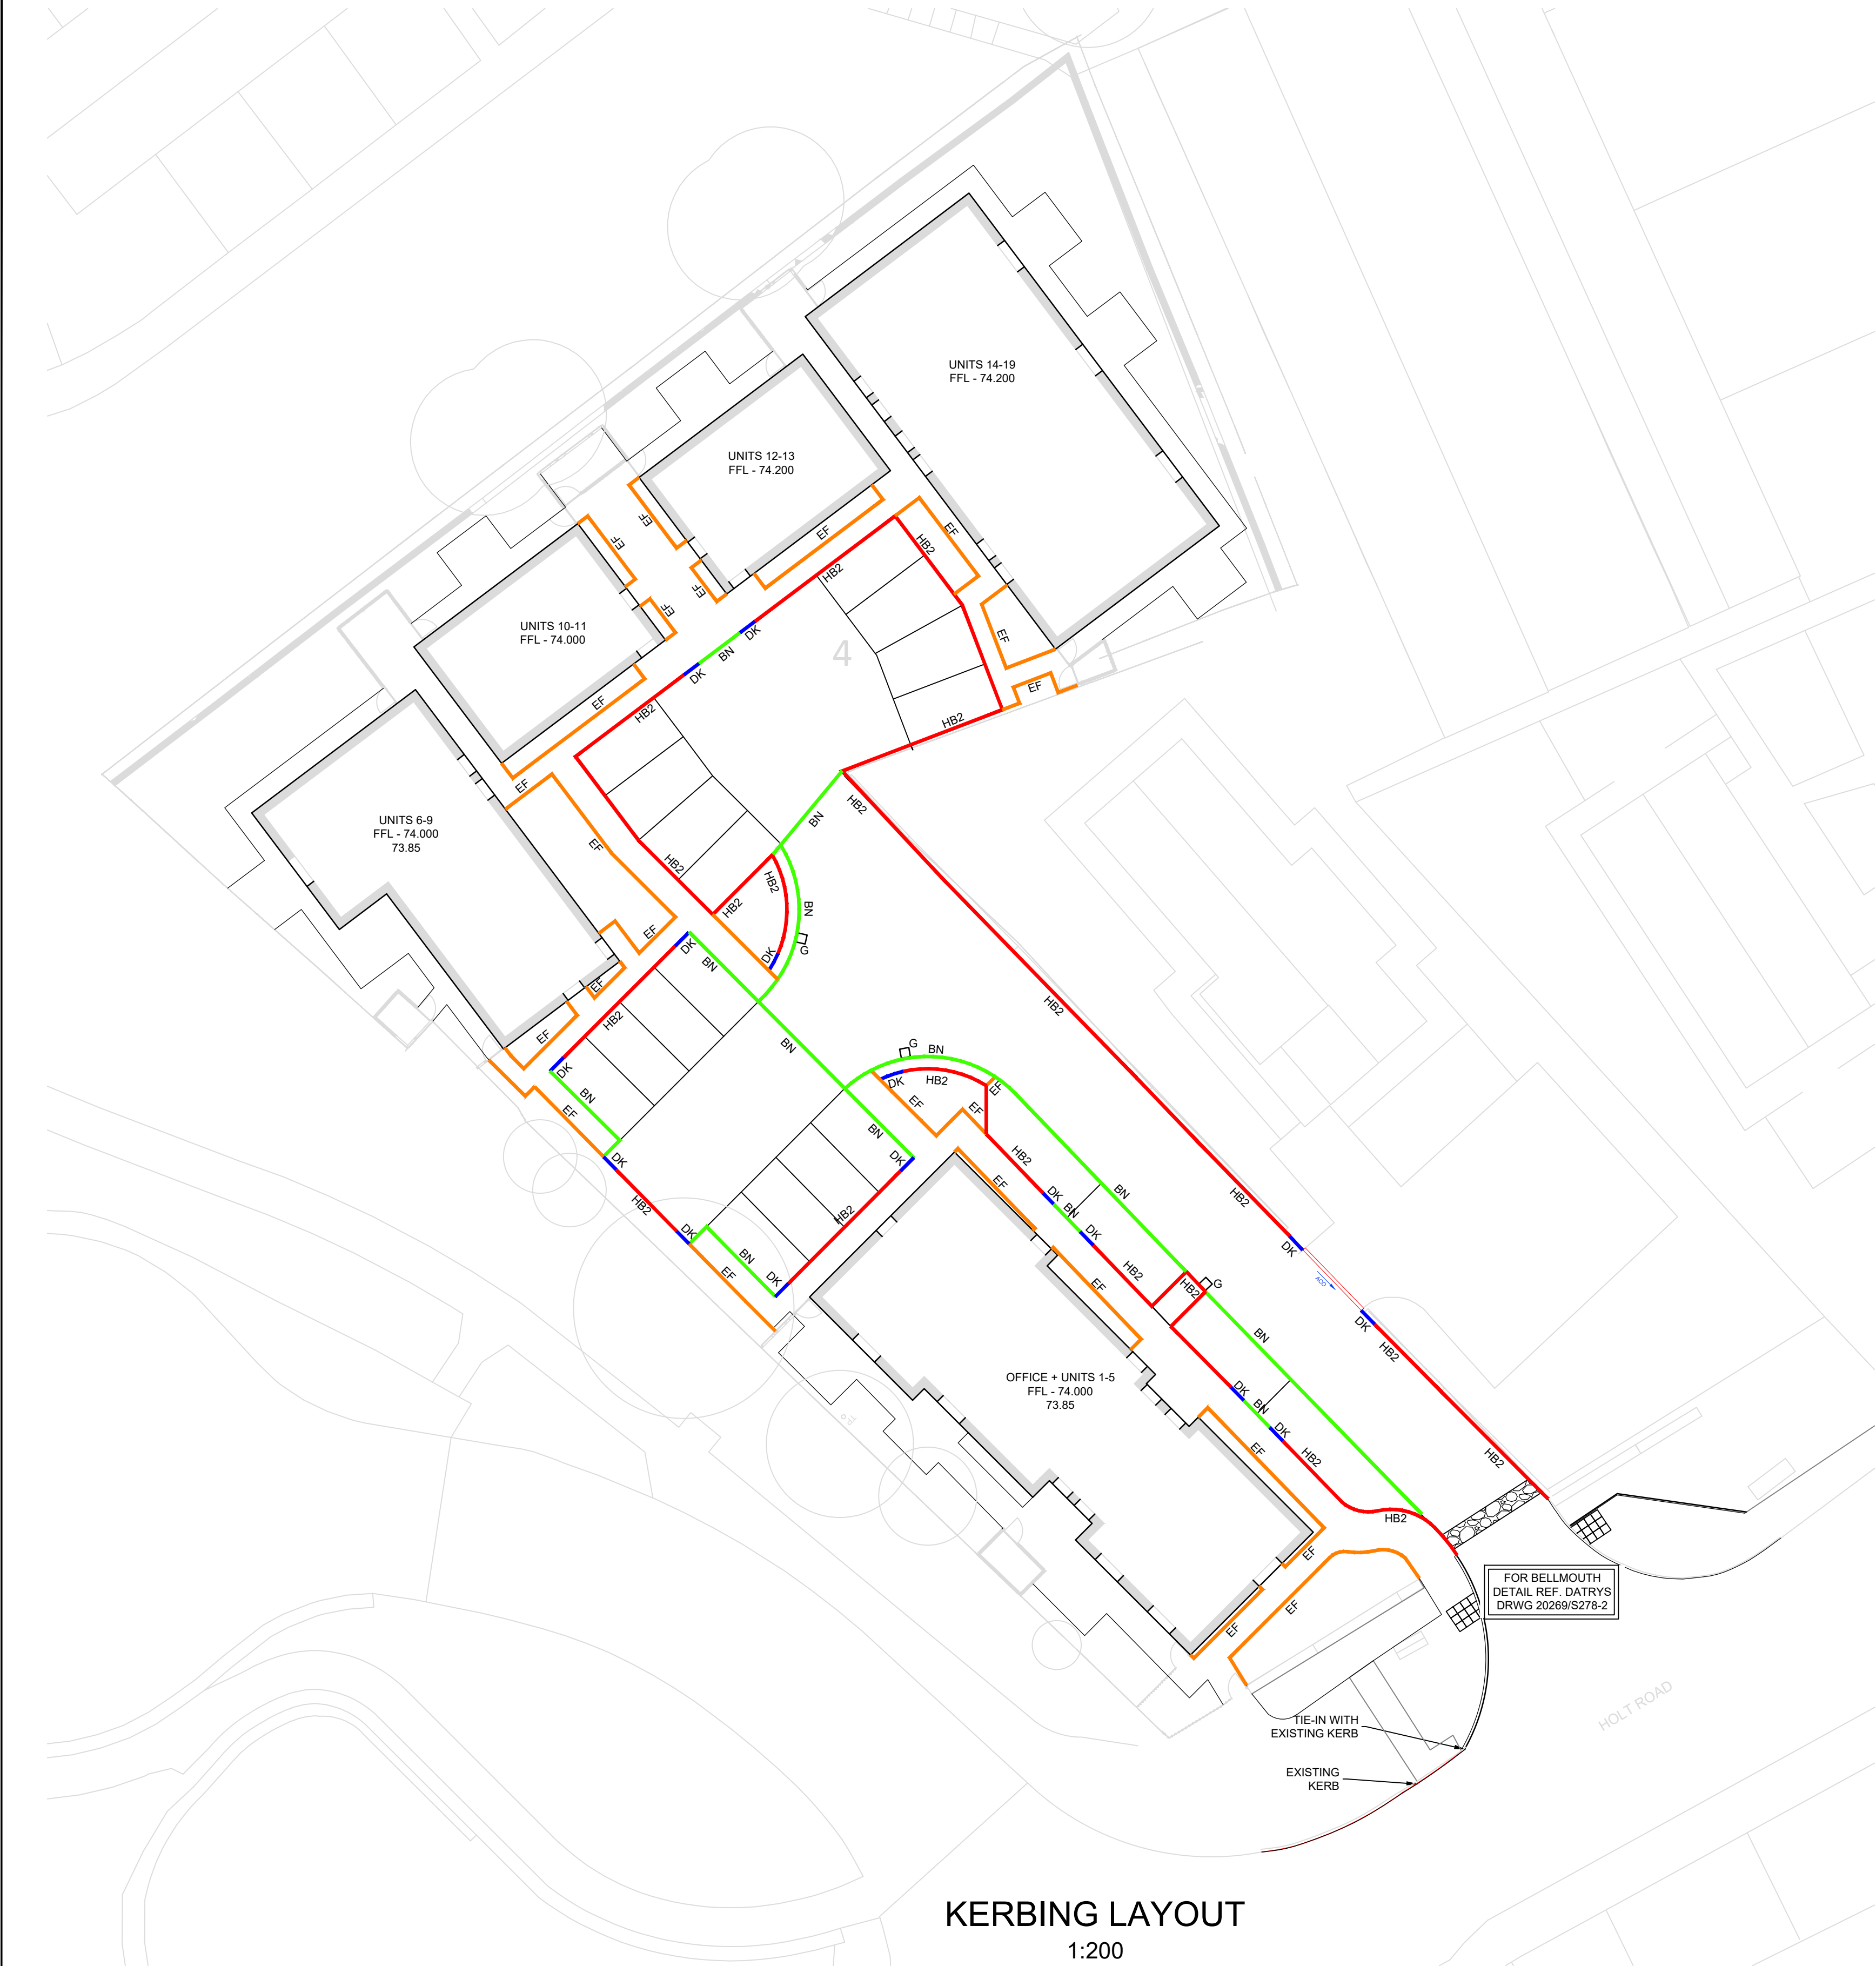

DETAIL 1
HB2 KERB DETAIL
1:10

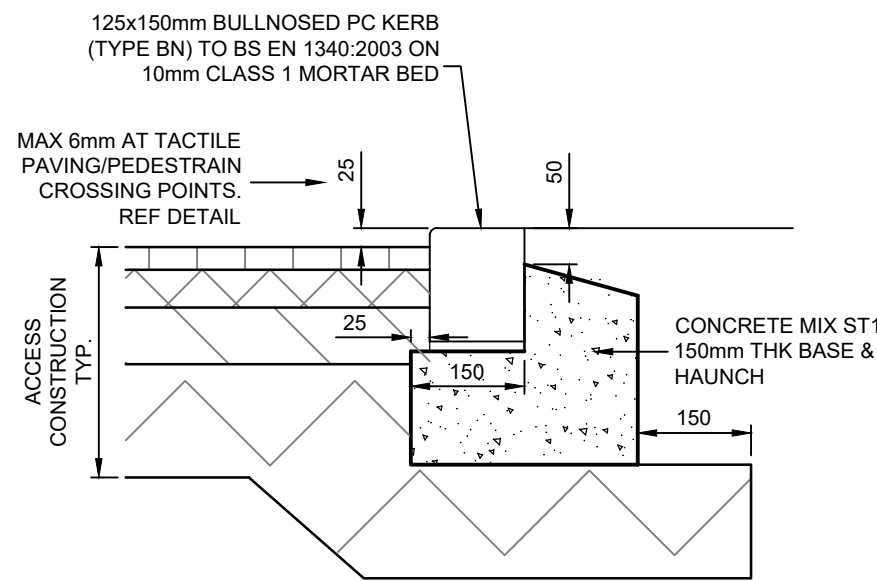

DETAIL 2
BN KERB DETAIL
1:10

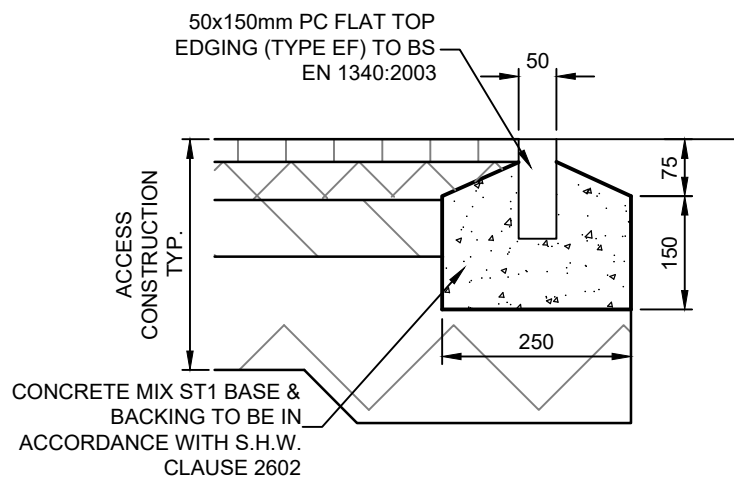

DETAIL 3
EF KERB DETAIL
1:10

- NOTES
- ALL DIMENSIONS ARE IN MILLIMETRES U.N.O. ON THE DRAWING. ALL LEVELS IN METERS
 - THIS DRAWING IS TO BE READ IN CONJUNCTION WITH ALL OTHER RELEVANT ENGINEERS AND ARCHITECTS DRAWINGS AND RELEVANT SPECIFICATION CLAUSES
 - ALL WORKS SHALL BE CONSTRUCTED IN ACCORDANCE WITH WCBC STANDARD DETAILS
 - ALL FOUNDATION DESIGN / MATERIALS TESTING SHALL BE CARRIED OUT IN ACCORDANCE WITH WCBC RESIDENTIAL ROADS & FOOTPATHS - APPENDIX D MINIMUM CONSTRUCTION SPECIFICATION. ALL TEST RESULTS / CERTIFICATES SHALL BE SUBMITTED TO WCBC (I.E. KEVIN EDWARDS - STREETSCENE) FOR FURTHER APPROVAL.
 - LOCATION OF ALL EXISTING SERVICES TO BE CONFIRMED BY CONTRACTOR
 - NO SURFACE WATER FROM PROPOSED ACCESS TO DISCHARGE ONTO PUBLIC HIGHWAY
 - WHITE LINING TO BE CONFIRMED WITH HIGHWAY INSPECTOR
- KERBING NOTES
- ALL KERBING TO BE CARRIED OUT IN ACCORDANCE WITH THE SPECIFICATION FOR HIGHWAY WORKS SERIES 1100
 - AT CHANGES OF DIRECTION, APPROPRIATE QUADRANTS OR ANGLES SHALL BE USED
 - FOR KERBS LAID AT A RADIUS BETWEEN 1-12m, THE APPROPRIATE RADIUS KERB UNITS SHALL BE USED
 - WHERE KERBLINES TERMINATE, THE APPROPRIATE DROP KERB UNIT SHALL BE USED WHERE SHOWN AS DK
 - ALL KERBS SHALL BE PRECAST CONCRETE TO BS EN 1340 : 2003

- KEY
- HB2 DENOTES 150x225mm PC HALF BATTERED KERB (HB2) - REF DETAIL 1
 - DK DENOTES SINGLE PC HALF BATTERED DROP KERB (DK)
 - BN DENOTES 125x150mm PC BULLNOSED KERB (BN) - REF DETAIL 2
 - EF 150x50mm PC FLAT TOP EDGING KERB (EF) - REF DETAIL 3

REV	DATE	DESCRIPTION	BY	CHK	APP

REVISIONS

STATUS

TENDER

CLIENT



PROJECT

**Ty Nos Redevelopment
Holt Road, Wrexham**

TITLE

**Kerbing Layout and
Construction Details**

 **DATRYS**

Broncoed Business Park
Suite 4a, Broncoed House
Wrexham Road
Mold
Flintshire
CH7 1HP
01352 716205
info@datrys.co.uk
www.datrys.net

Telephone
Email
Internet

DRAWN	LI	CHECKED	AC	PASSED	AC
DATE	26.08.21	CLIENT'S REF.			
SCALE AT A1	1:200	AUTOCAD REF.	20269/404		
DRAWING No.	20269/404				REVISION