
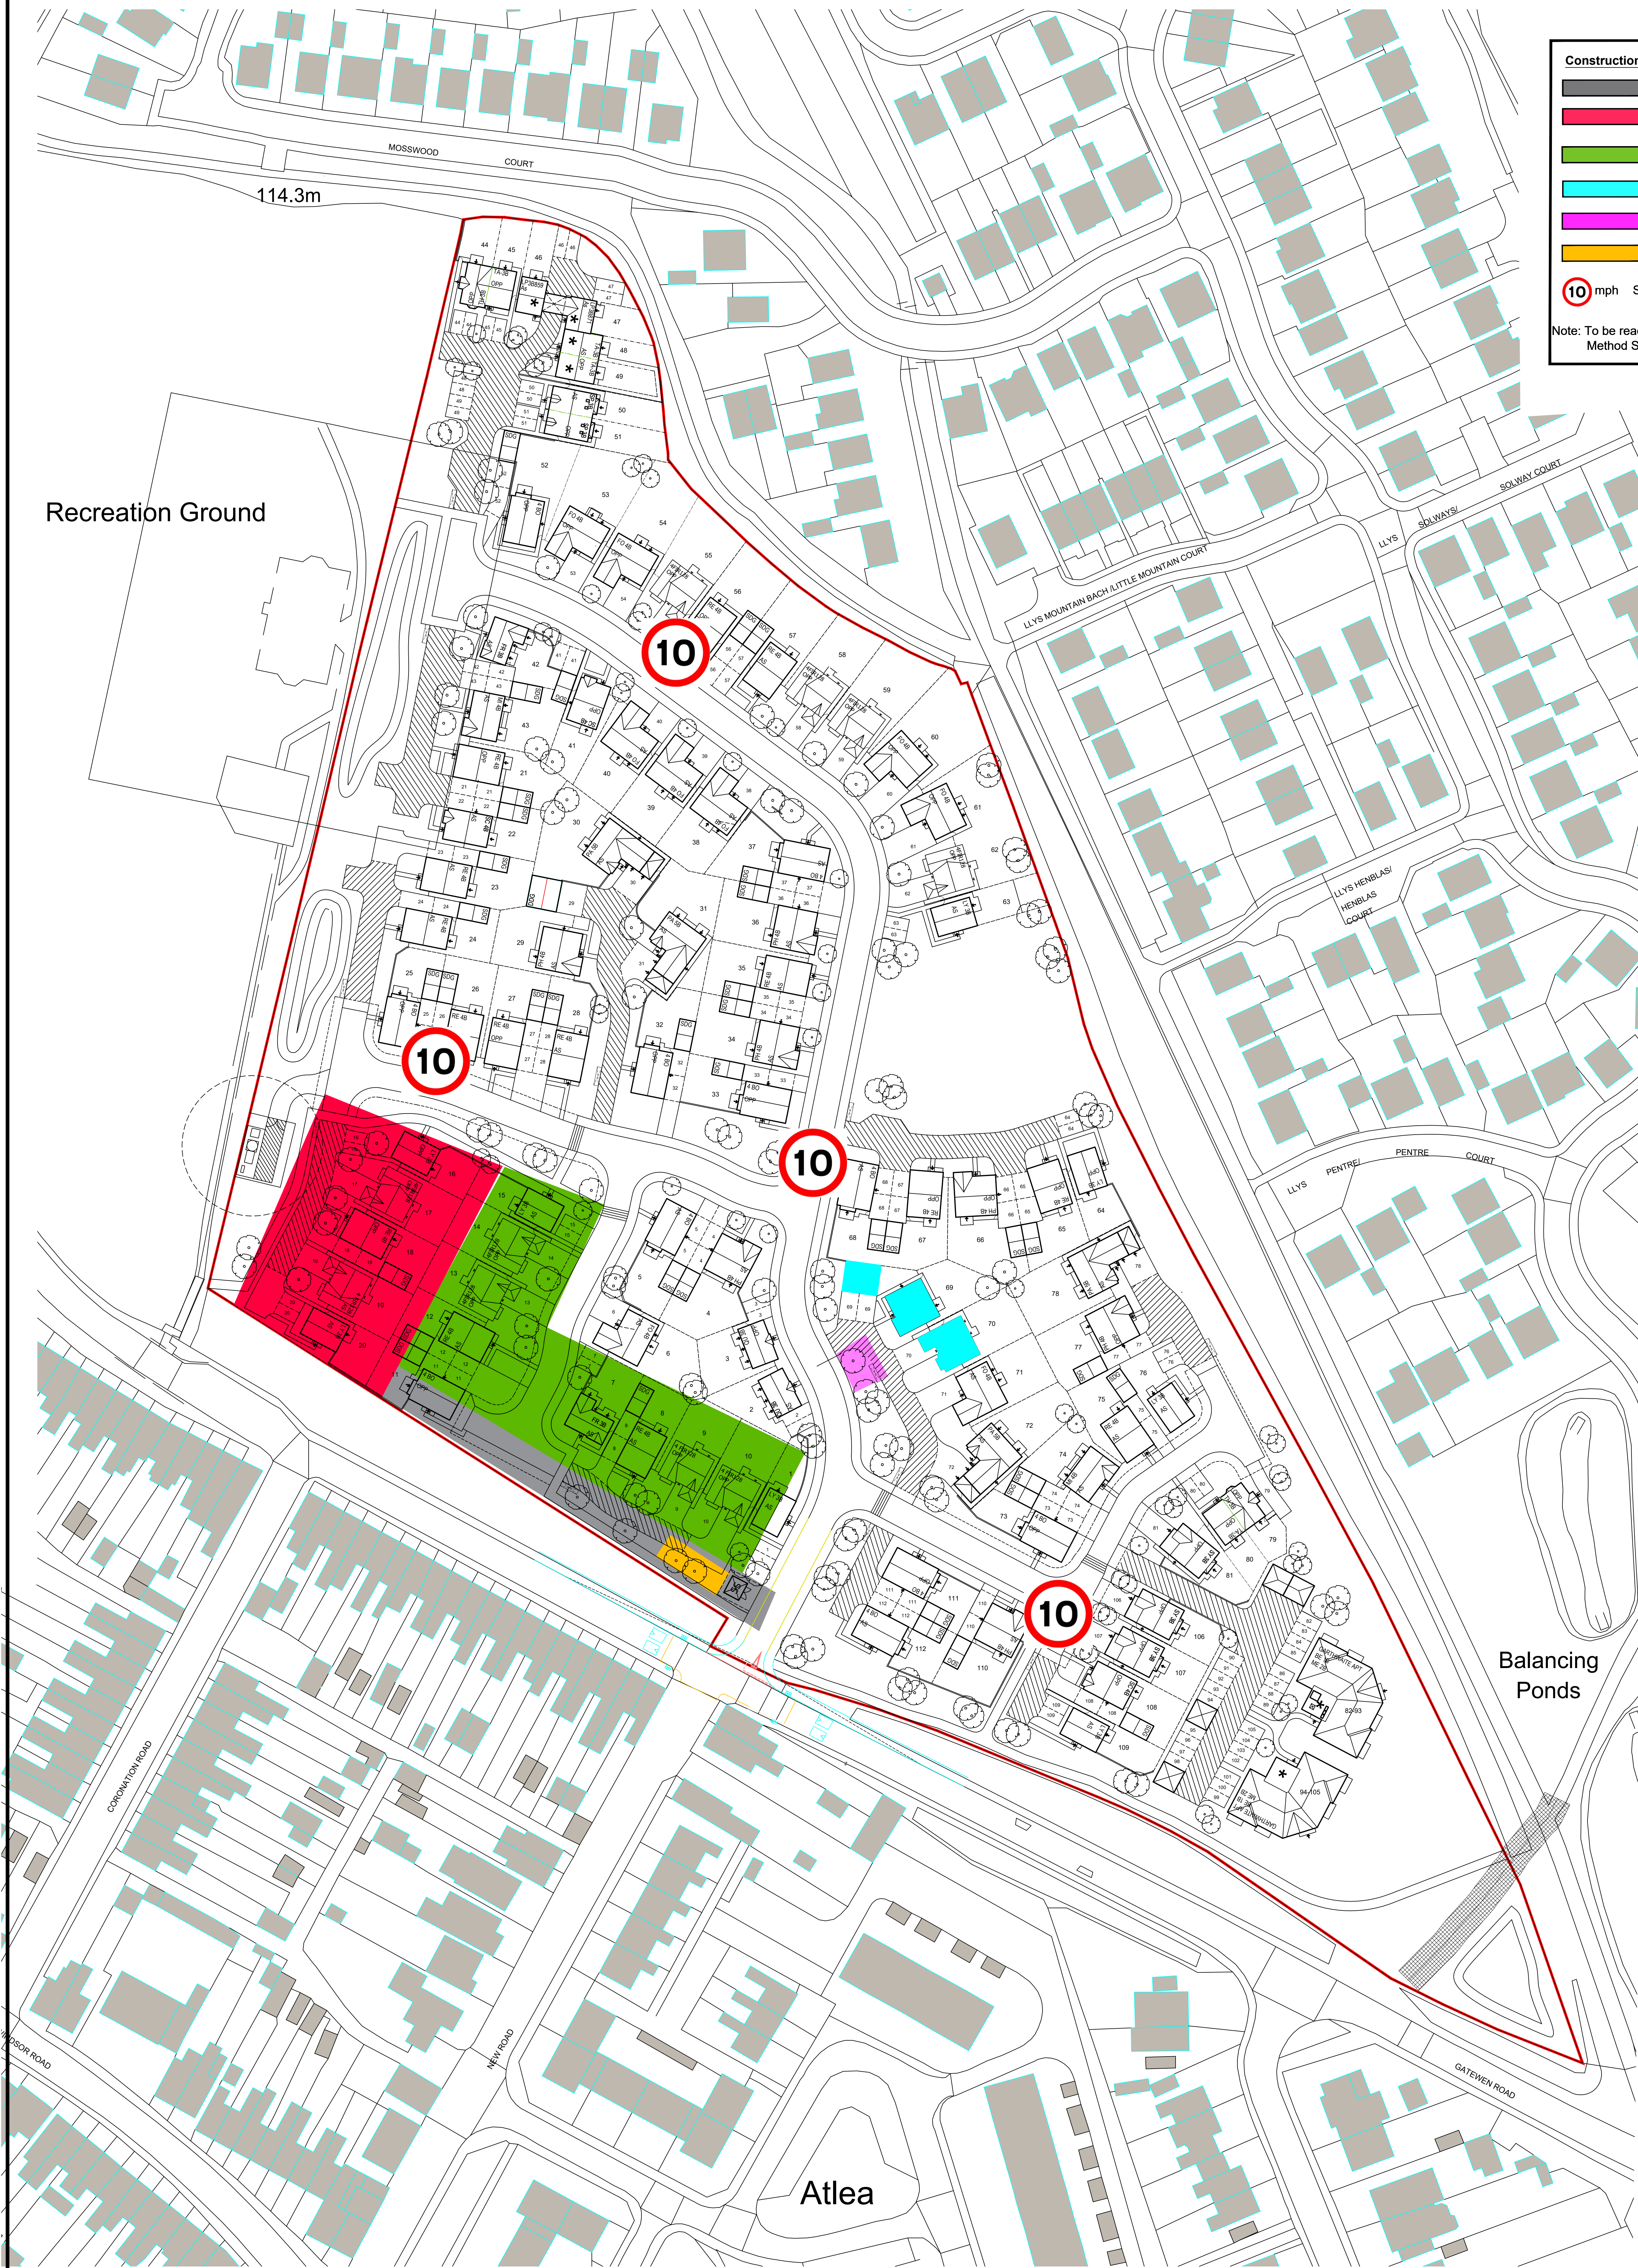


GATEWEN ROAD, WREXHAM

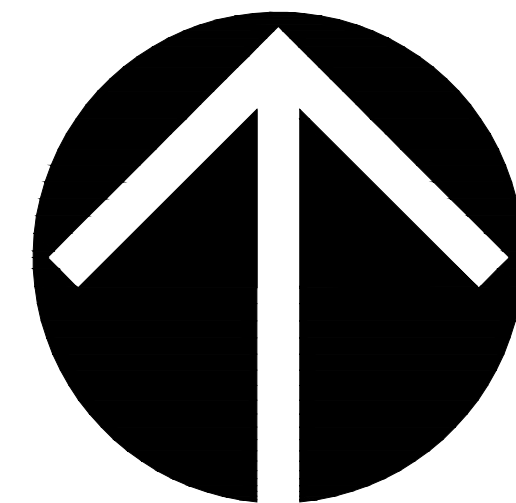

Construction Management Plan Key

- Temporary Haul Road
- Site Compound, Loading and unloading area
- Construction Parking Area & Material Storage Area
- Sales Marketing Suite & Show Homes
- Sales Parking Area
- Wheel Washing Facility
- 10 mph Speed Limit

Note: To be read in conjunction with Traffic Management Method Statement.

NOTES

1. No dimensions are to be measured from this drawing.

A 24.08.21 Updated to planning layout PLD1 rev A		35	
Rev	Date	Amendment	Drawn
Bellway			
(North West Division)			
(a member of Bellway Plc Group of Companies)			
Bellway Homes Ltd 2 Alderman Road, Liverpool Merseyside, L24 9LR Tel: 0151 4822600			
Project GATEWEN ROAD			
Subject CONSTRUCTION MANAGEMENT PLAN			
Scale 1:500 @A0	Date 02.08.21	Drawn IG	Checked
Drawing No. BH/NW/GR/CMP/01			Revision A
Note: All specifications, materials and workmanship to be in accordance with current NHBC and Building Regulations. Main drainage to comply with Sewers for Adoption current edition. Highways to be in accordance with Local Authority specification. Do not scale from this drawing. All dimensions to be verified with the drawing office. Original Sheet Size A1 Do Not Scale From This Drawing			