
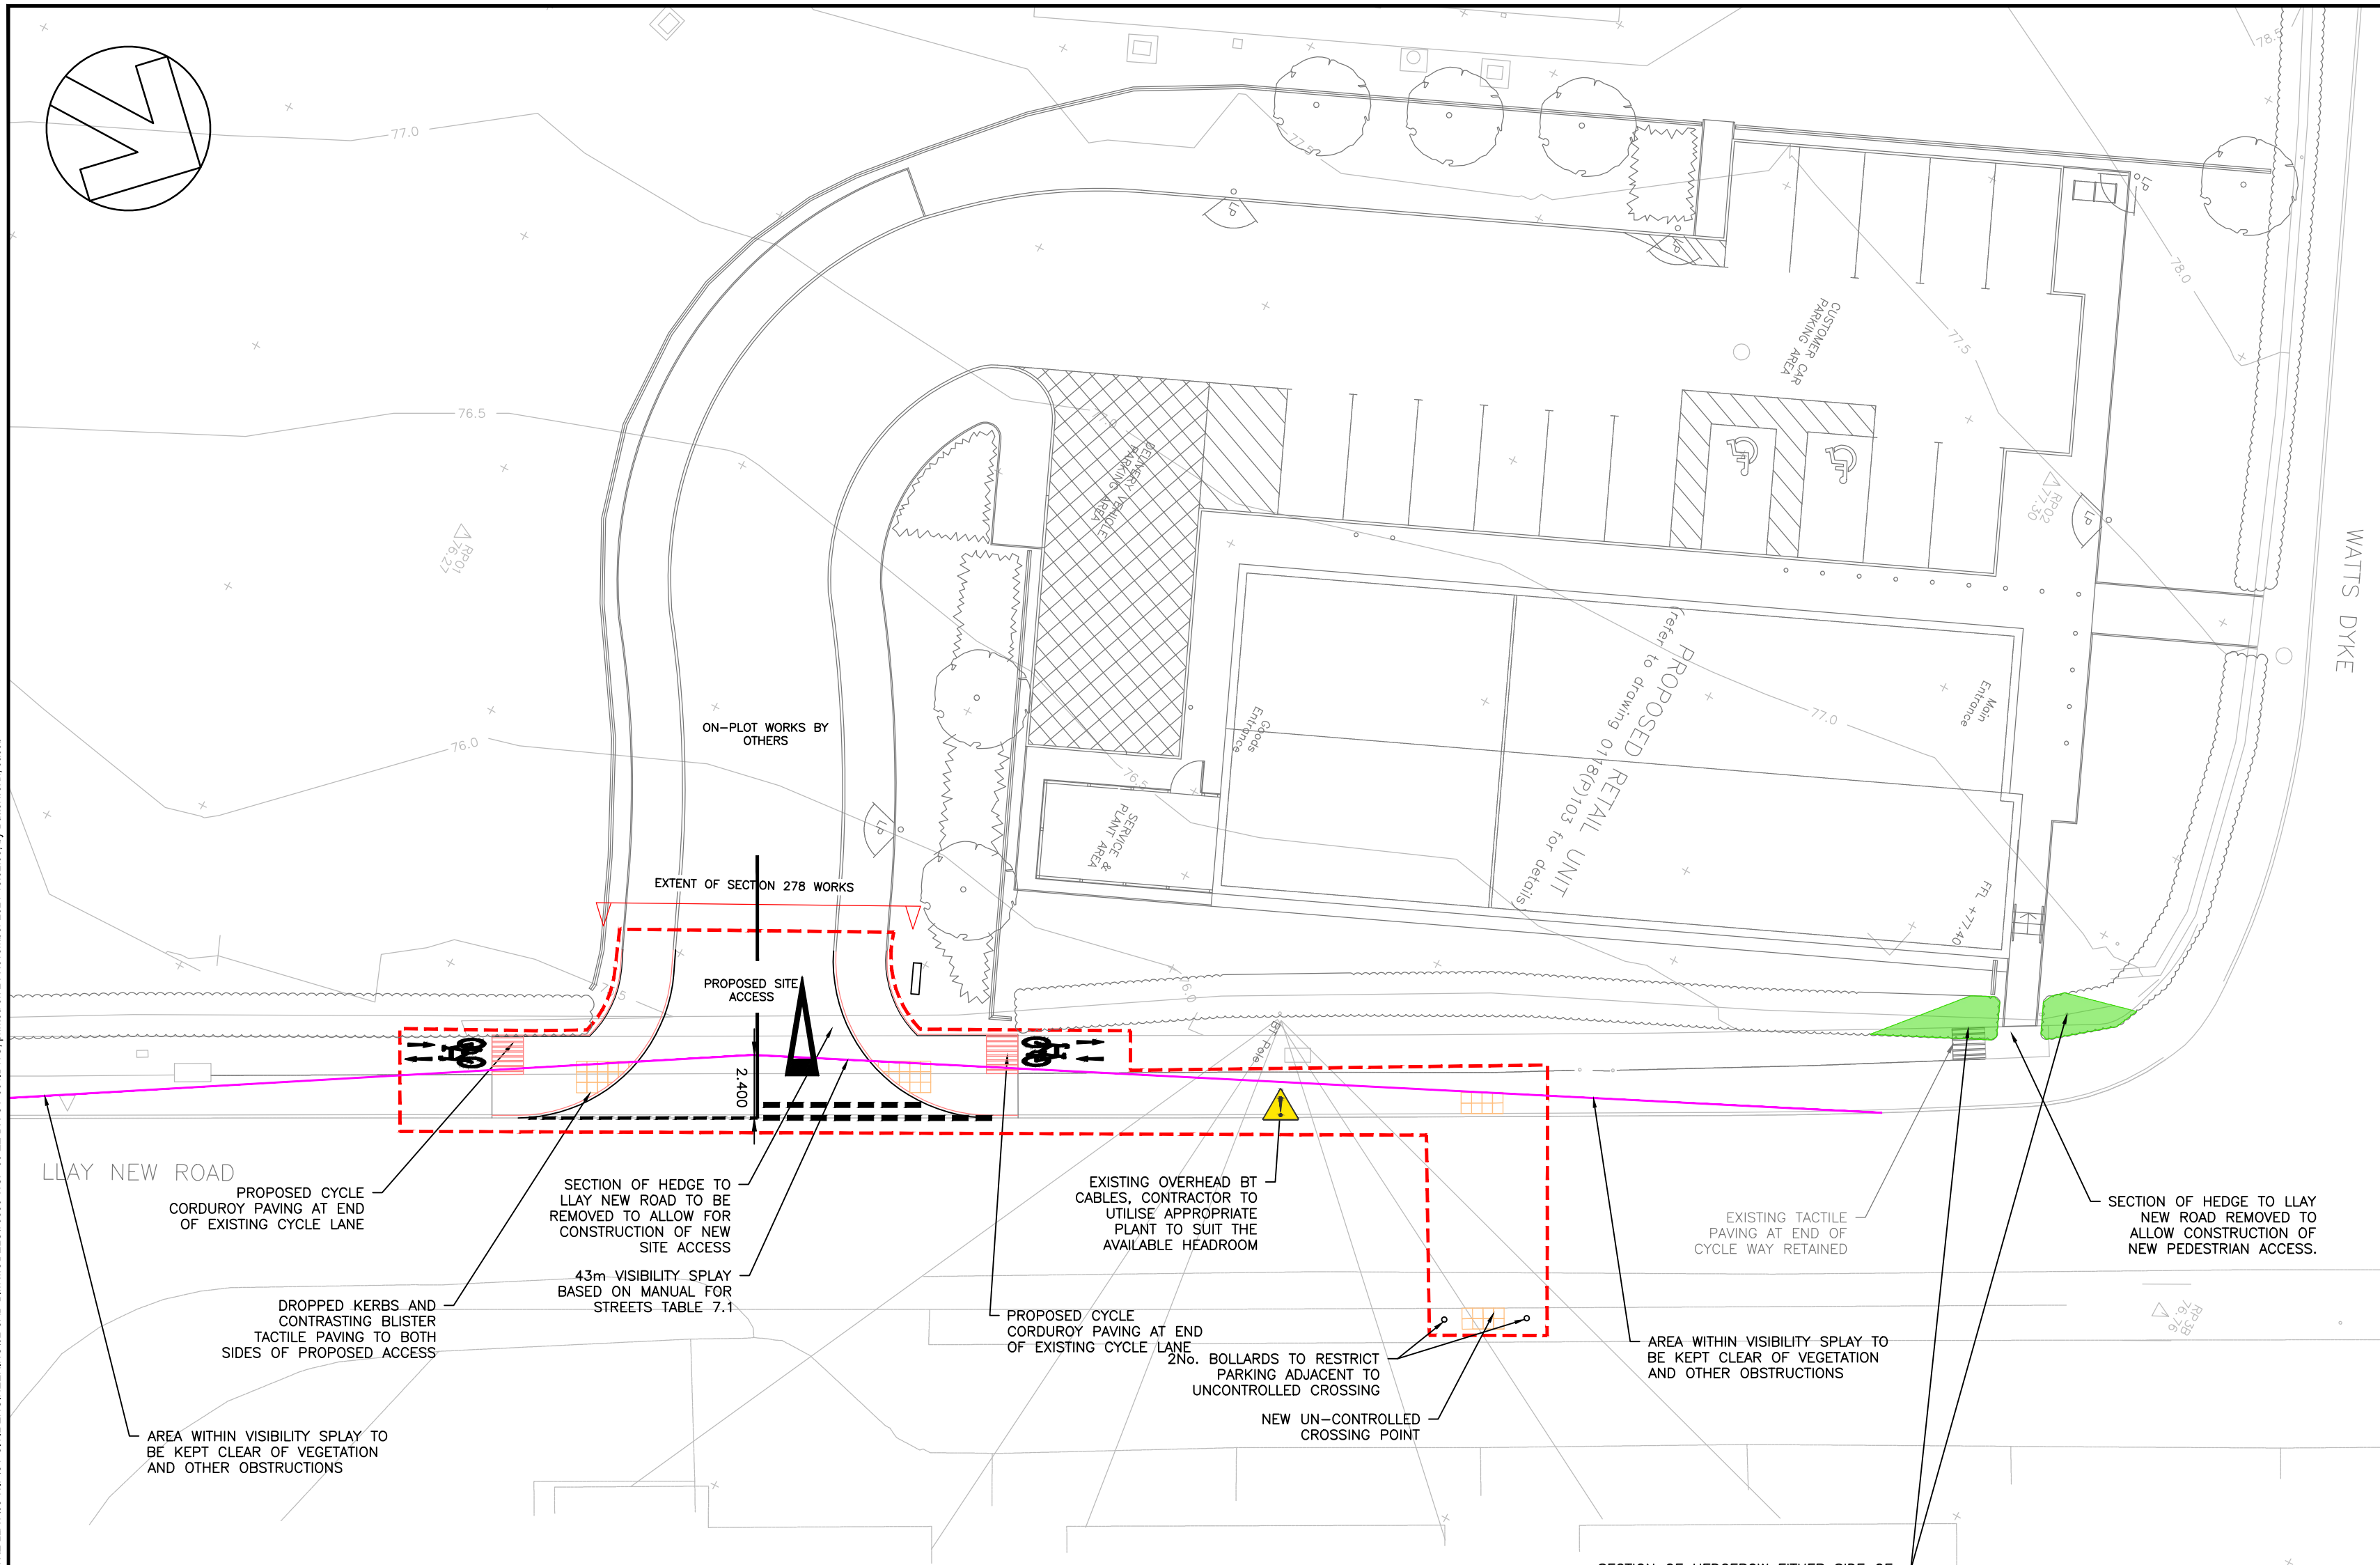


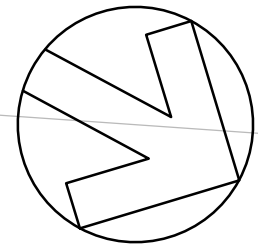

KEY

SECTION 278 BOUNDARY

DO NOT SCALE

1. ALL DIMENSIONS ARE IN METRES UNLESS STATED OTHERWISE.
2. THIS DRAWING SHALL BE READ IN CONJUNCTION WITH ALL RELATED DOCUMENTATION AND STANDARD DETAILS.
3. THE WORKS SHALL BE CARRIED OUT IN ACCORDANCE WITH THE MCHW, DMRB AND THE LOCAL REQUIREMENTS OF WREXHAM COUNTY COUNCIL DESIGN GUIDE & SPECIFICATION.
4. CONFLICTING INFORMATION SHOWN ON THE ENGINEER'S DRAWINGS OR DISCREPANCIES BETWEEN THE INFORMATION GIVEN BY THE ENGINEER AND THAT PROVIDED BY OTHERS MUST BE REFERRED TO THE ENGINEER BEFORE THE WORKS COMMENCE.
5. THIS DRAWING IS NOT TO BE REPRODUCED IN ANY PART OR FORM WITHOUT CONSENT OF WSP. ALL COPYRIGHT RESERVED.
6. EXISTING LEVELS SHALL BE CHECKED PRIOR TO CONSTRUCTION COMMENCEMENT. ANY DISCREPANCY SHALL BE REFERRED TO THE ENGINEER.
7. THE LOCATION AND DEPTHS OF ALL EXISTING SERVICE APPARATUS SHOULD BE CONFIRMED WITH THE SERVICE AUTHORITIES PRIOR TO ANY EXCAVATION WORKS TAKING PLACE.
8. THE CONTRACTOR SHALL CONDUCT THE WORKS WITH DUE REGARD TO ANY ECOLOGICAL, ENVIRONMENTAL REQUIREMENTS OF THE SCHEME.
9. FOR PROPOSED LEVELS AND SETTING OUT PLAN, REFER TO DRAWING NUMBER 79226-WSP-00-ZZ-DR-CV-004.

P04	24/11/2021	JXB	NOTE ADDED TO VISIBILITY SPLAYS	JSF	JSF
P03	15/09/2021	JXB	BOLLARDS ADDED AS A RESULT OF RSA	JSF	JSF
P02	05/06/2021	EJ	UPDATED FOLLOWING COMMENTS FROM LOCAL HIGHWAY AUTHORITY	JXB	JSF
P01	26/11/2020	JXB	FIRST ISSUE	JSF	JSF
REV	DATE	BY	DESCRIPTION	CHK	APP

DRAWING STATUS:	S3 - FOR REVIEW
-----------------	-----------------

8 First Street, Manchester, M15 4GU, UK
T+ 44 (0) 161 200 5000
wsp.com

CLIENT:	ROYAL BRITISH REGION
---------	----------------------

ARCHITECT:	STUDIO PH ARCHITECTURE
------------	------------------------

PROJECT:	LLAY RETAIL ACCESS DESIGN
----------	---------------------------

TITLE:	SECTION 278 GENERAL ARRANGEMENT
--------	------------------------------------

SCALE @ A2:	1:200	CHECKED:	JSF	APPROVED:	JSF
PROJECT No:	70079336	DESIGNED:	JXB	DRAWN:	JXB
				DATE:	September 21

DRAWING No:	79336-WSP-00-ZZ-DR-CV-001	REV:	P04
-------------	---------------------------	------	-----

© WSP UK Ltd