


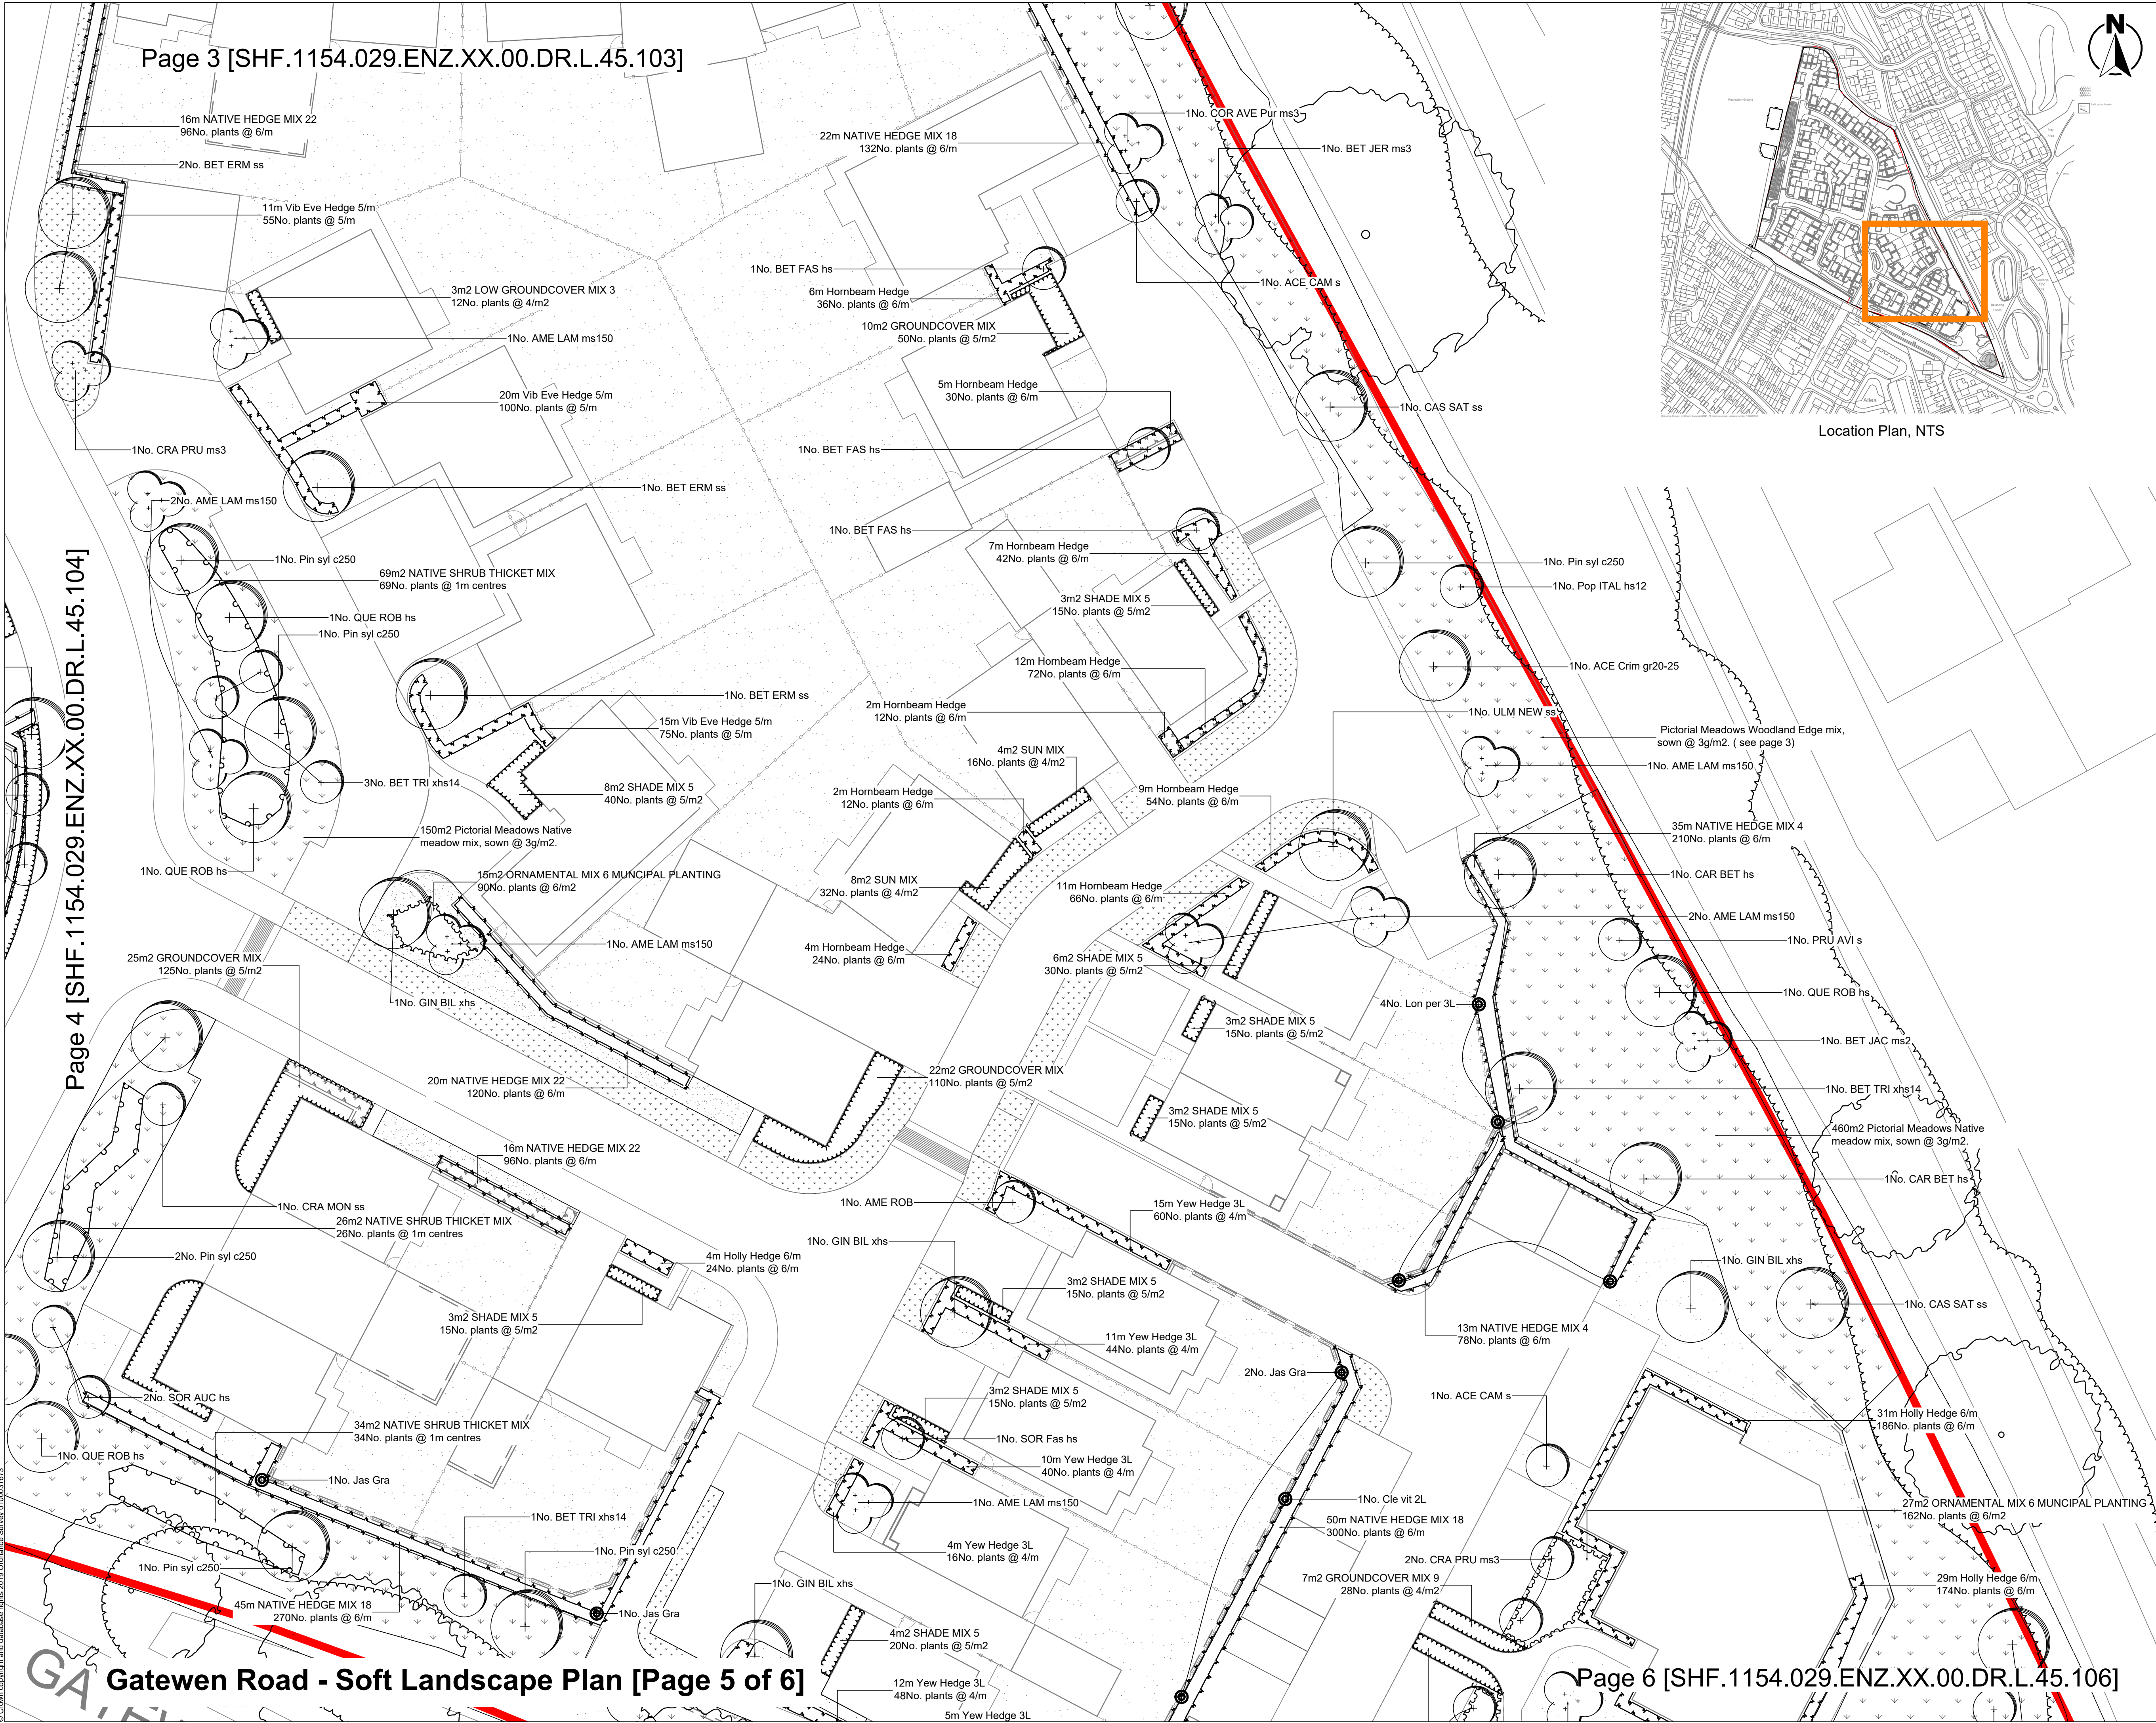

- NOTES**
- Do not scale from this drawing
 - All dimensions are in meters unless stated otherwise
 - This drawing is to be read in conjunction with all relevant drawings and documents associated with this project.
 - All surveyed information including levels and layout is provided by others
 - All existing and proposed dimensions, levels and locations to be checked and verified by the main contractor on site prior to the commencement of the works and any anomalies reported to the engineer.

Key

Soft Works

- Existing Tree Retained
- Existing Groups
- Proposed New Tree Planting
- Specimen Multistem Tree and Shrub Planting
- Specimen Climber Planting 10L
- Native Hedge Planting
- Formal Hedge Planting
- Groundcover Planting Mix
- Ornamental/ Long Grass Planting
- Pollinator Lawn
- Wildflower Planting
- Amenity Lawn
- Gravel Mulch

Location Plan, NTS

L02	04/02/22	Updated pedestrian route	NP	GB	GB
L01	16/12/21	First issue	NP	GB	GB
Rev	Date	Description	DRA	CHK	APP

Project
Gatewen Road, Wrexham

Client
Bellway Homes Ltd

Drawing Title
Soft Ladscape Plan
page 5 of 6

Status	Date	Scale
For Planning	16/12/21	1:200 @ A1

Drawn	Designed	Checked	Approved
NP	NP/GB	GB	GB

DWG No.	Revision
1154-029-ENZ-XX-01-DR-L-45-105	PL02

enzygo
environmental consultants

BRISTOL
01454 269 237
www.enzygo.com

MANCHESTER
0161 413 6444

SHEFFIELD
0114 321 5151
hello@enzygo.com