


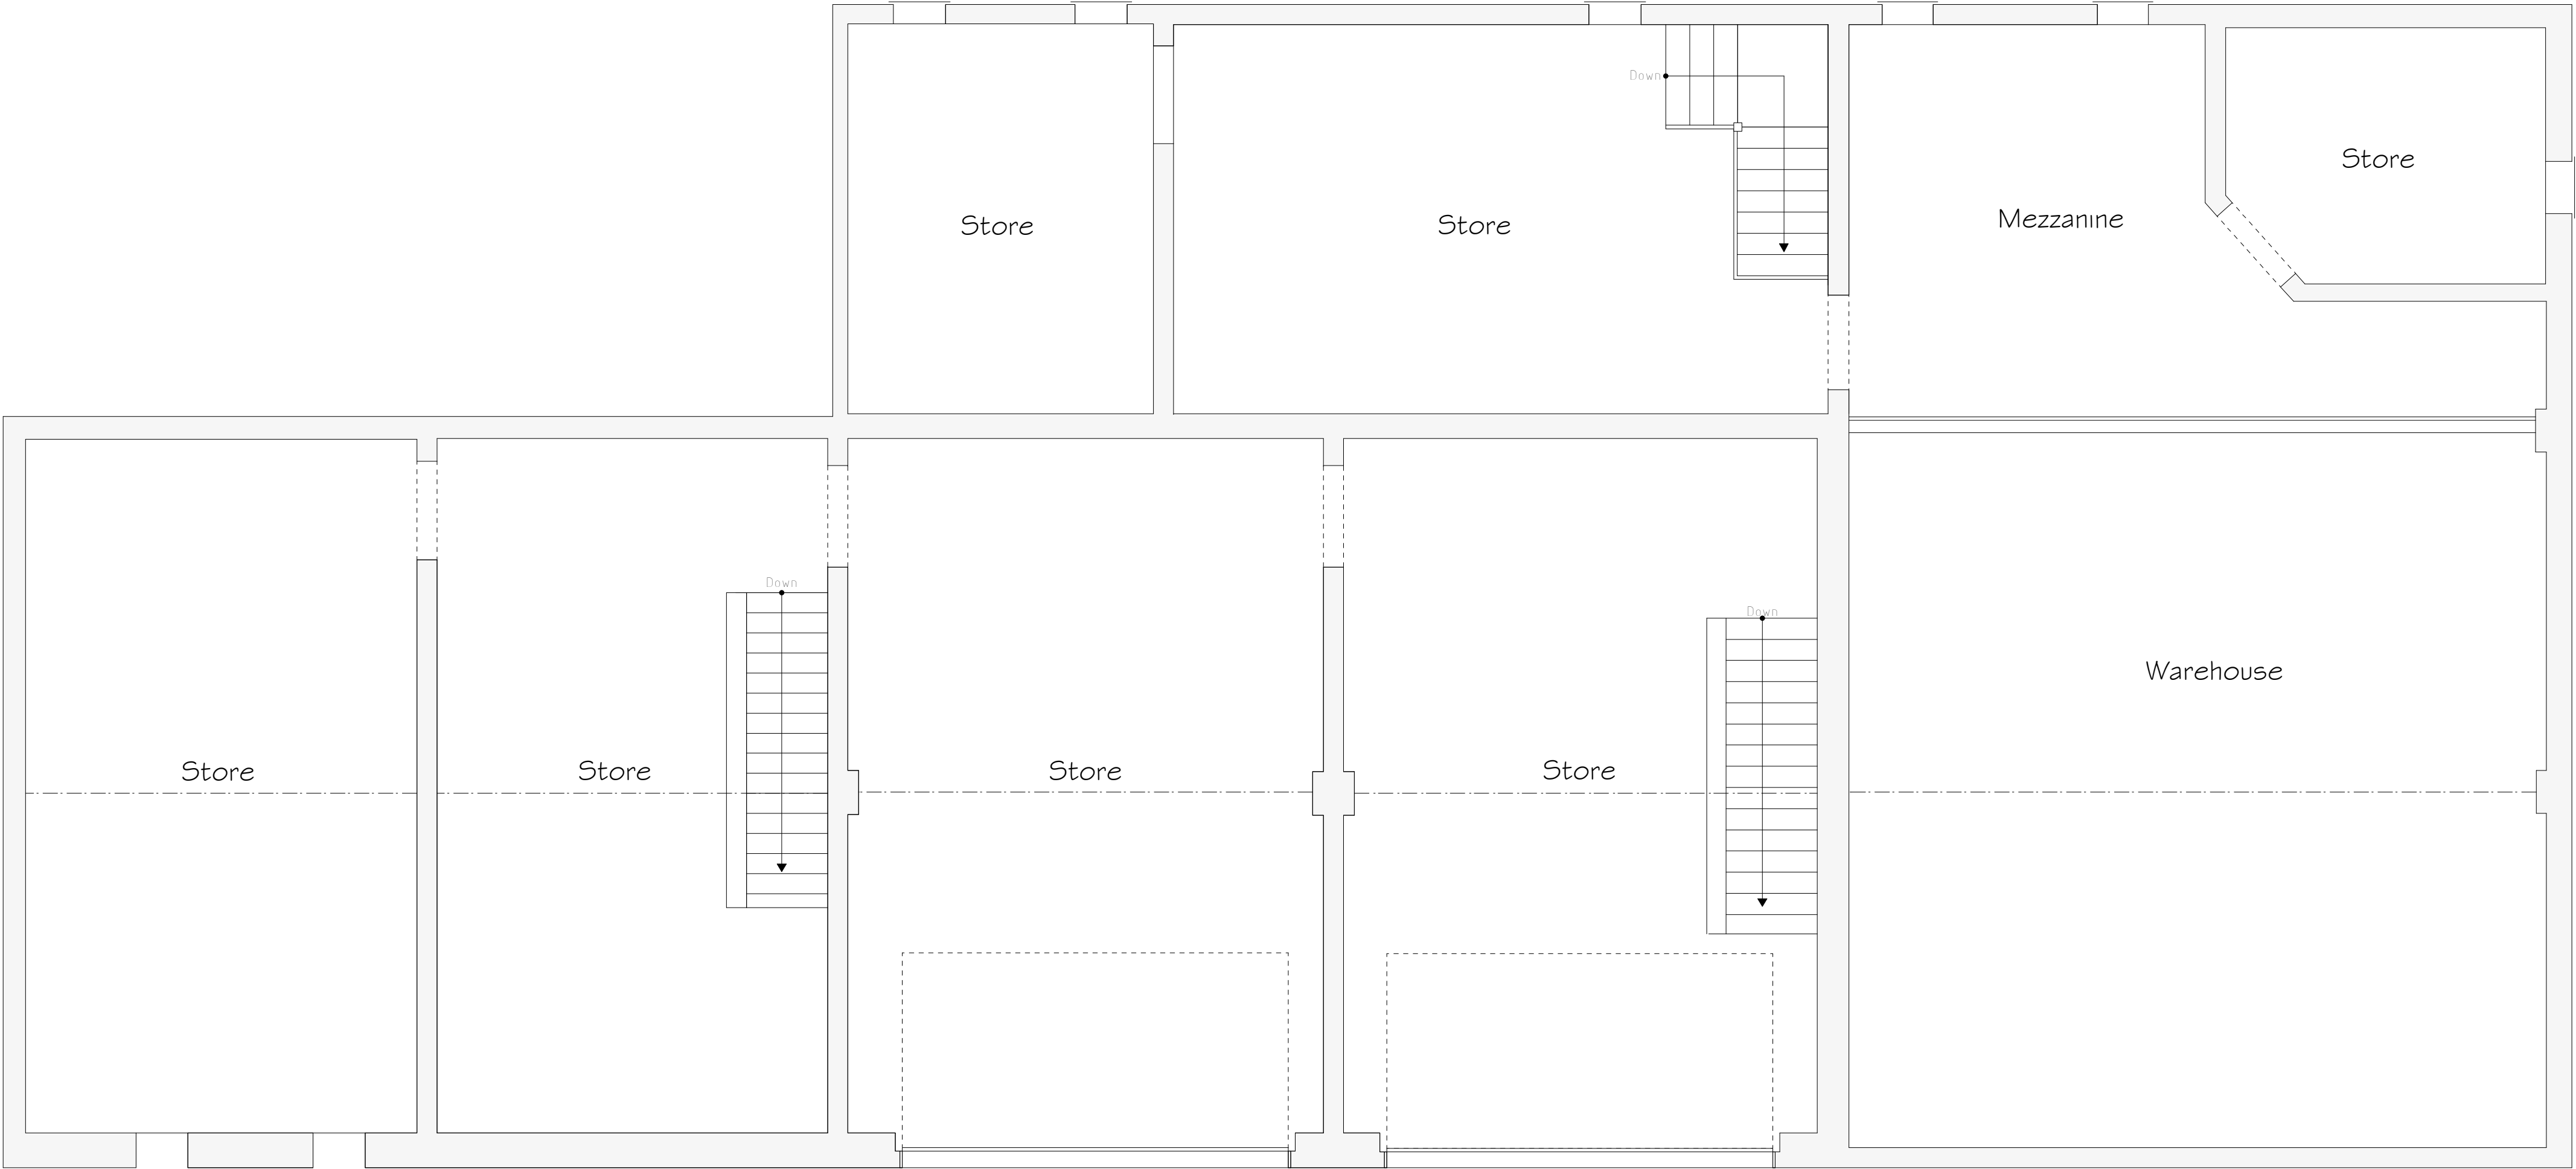

First Floor 1:50



Ground Floor 1:50

Services Key

- ☐ Existing Electric Meter Position
- ☐ Existing Fuse Box Position
- ☐ Existing Man Hole Position
- ☒ Existing Rain Water Gully (RWG) Position

Rev	Date	Detail	Initial

Project:
Proposed change of use to,
Store 2, Bridge Road South,
Wrexham Ind Est,
LL13 9PS

Title: Existing	Scale: (A1) 1:50 & 1:100
--------------------	--------------------------------

Drawn By: A.Valentine	Date: Feb 2022
--------------------------	-------------------

Drawing No: J174/001	Sheet: 1 of 2
-------------------------	------------------

blueprint
architectural services

LABC partner

Office 3K4,
Redwither Business Tower,
Wrexham. LL13 9XT
Tel: 01978 356500
www.blueprintarchitectural.com
© copyright all rights reserved