


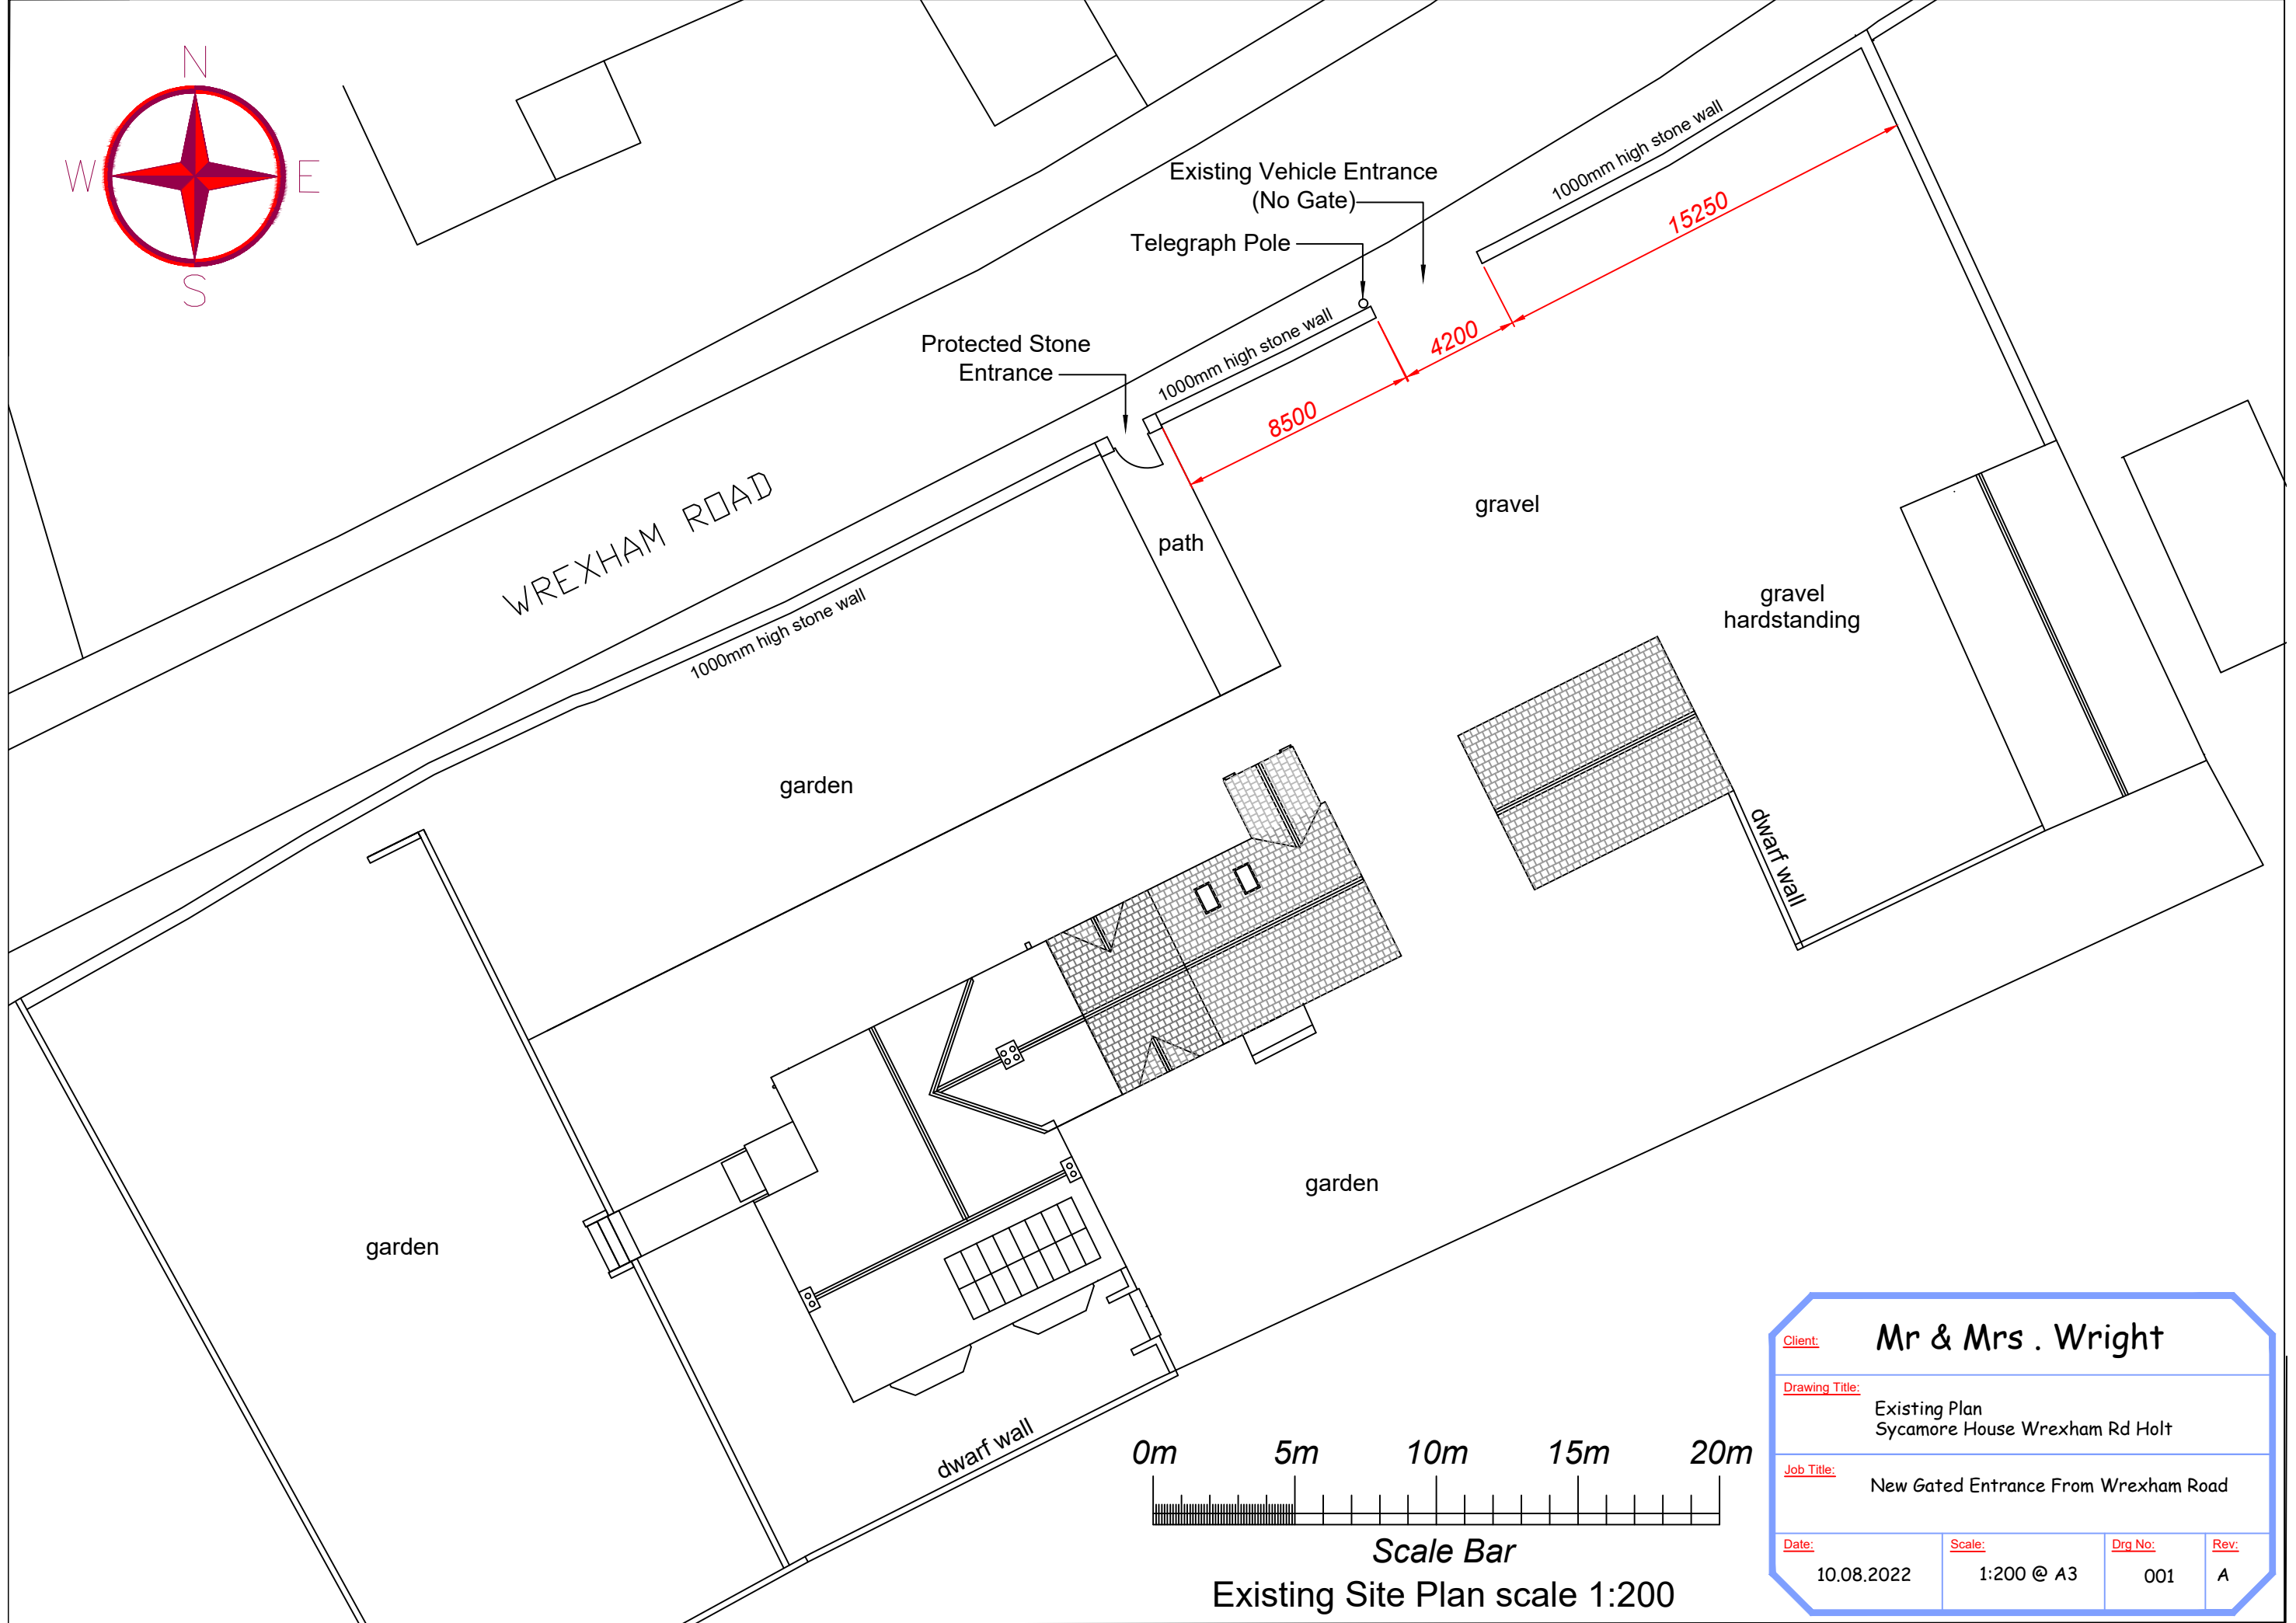

Client: Mr & Mrs . Wright			
Drawing Title: Existing Plan Sycamore House Wrexham Rd Holt			
Job Title: New Gated Entrance From Wrexham Road			
Date: 10.08.2022	Scale: 1:200 @ A3	Dwg No: 001	Rev: A