

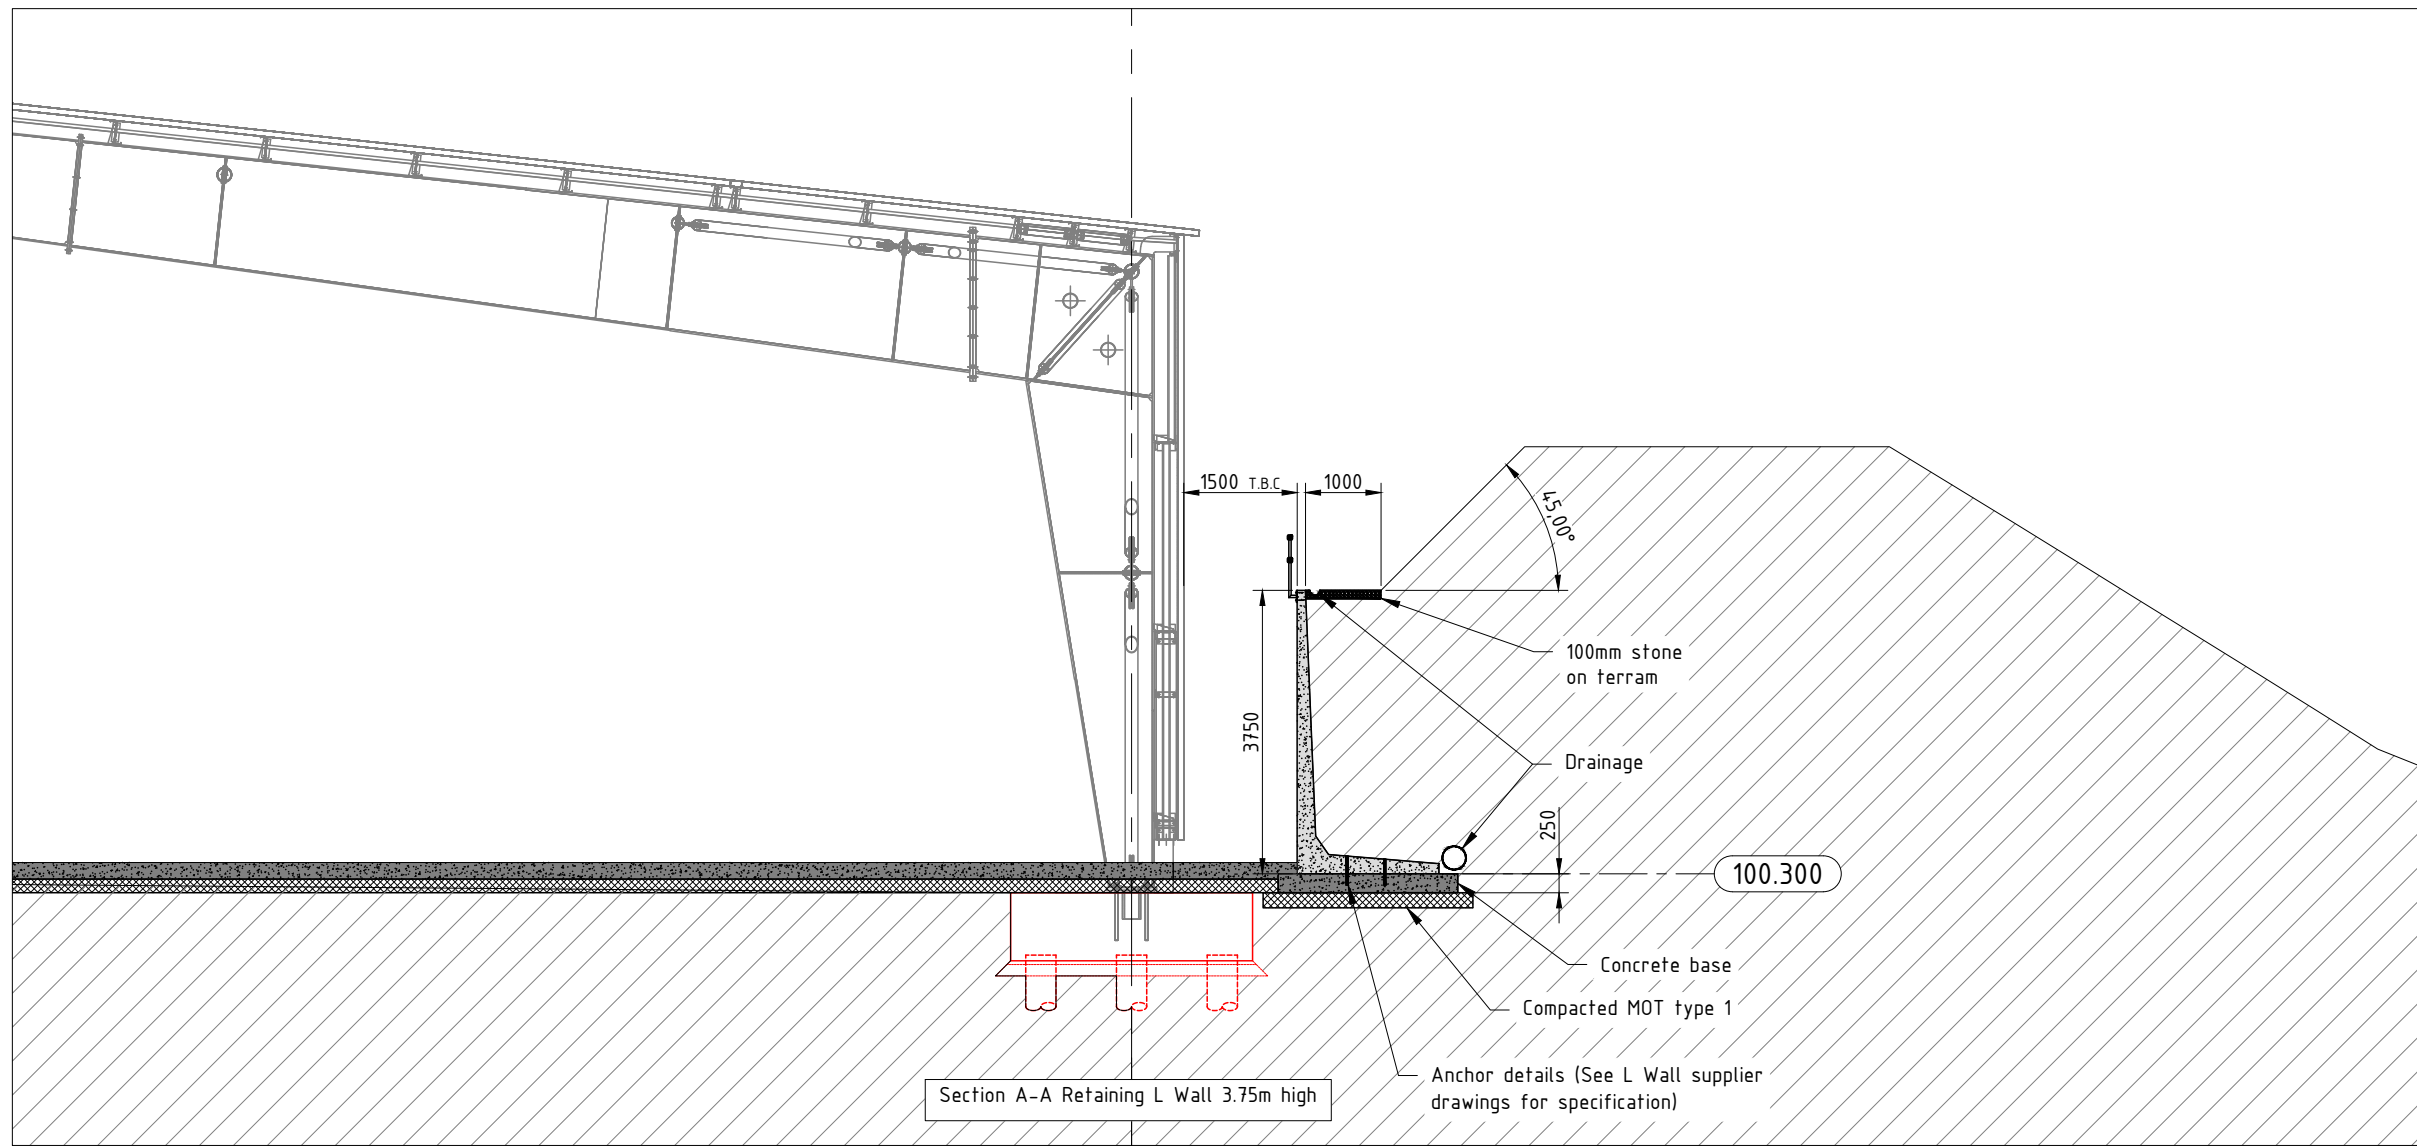
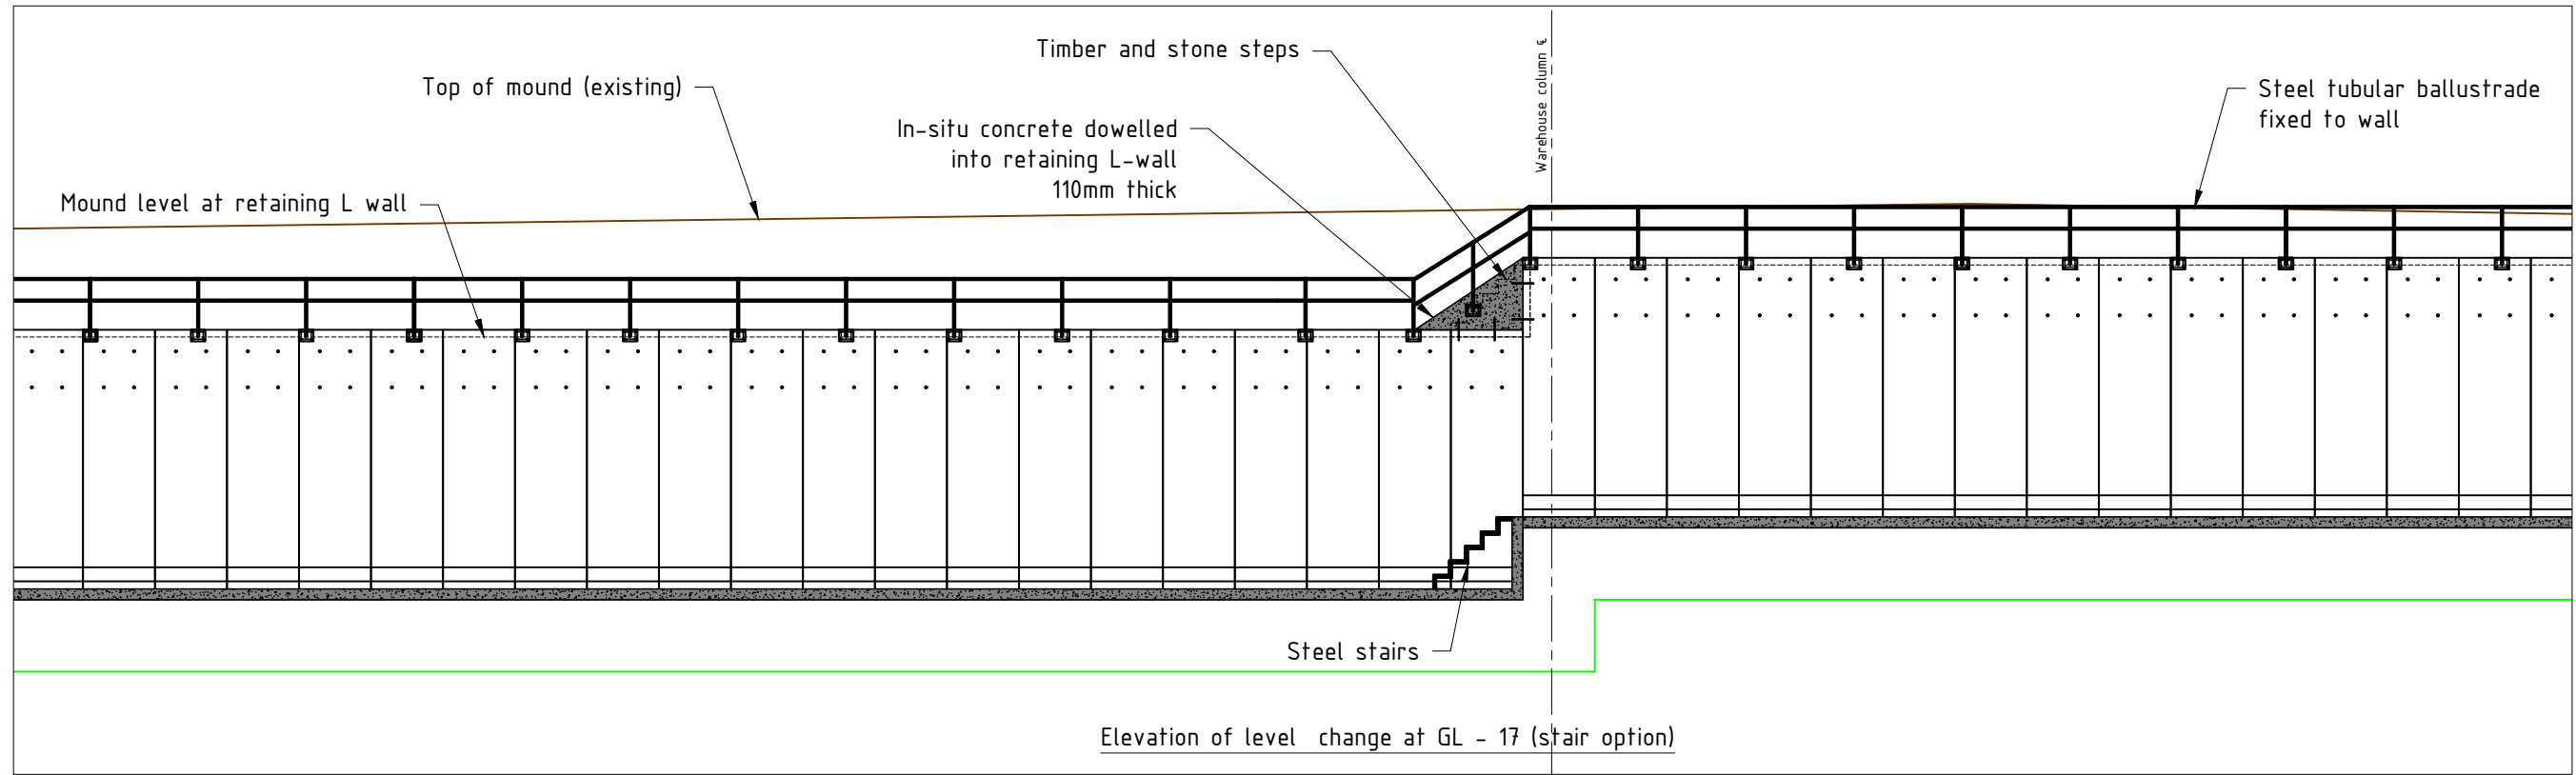
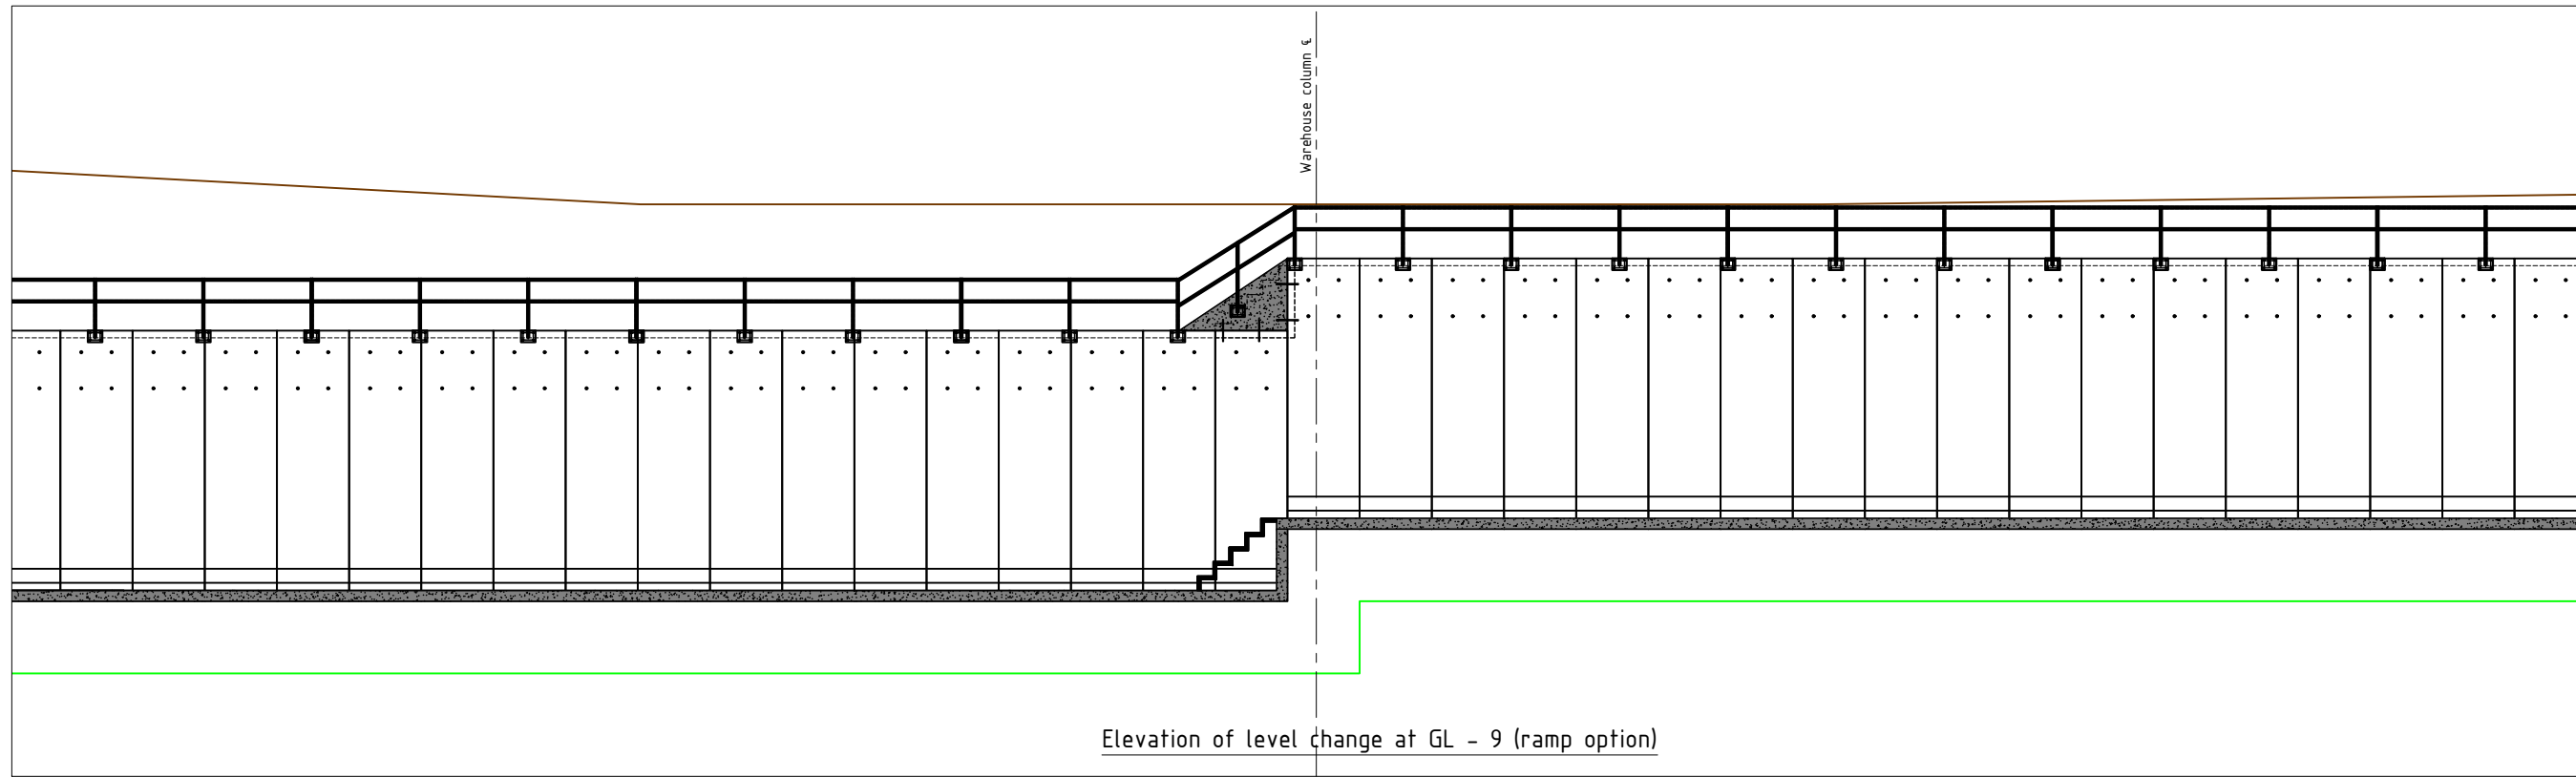
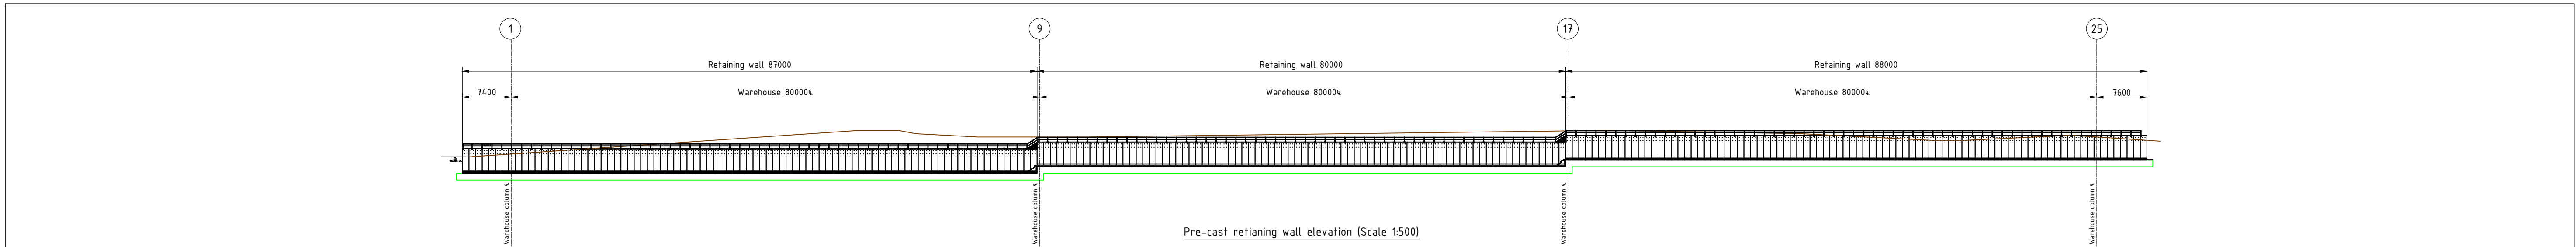
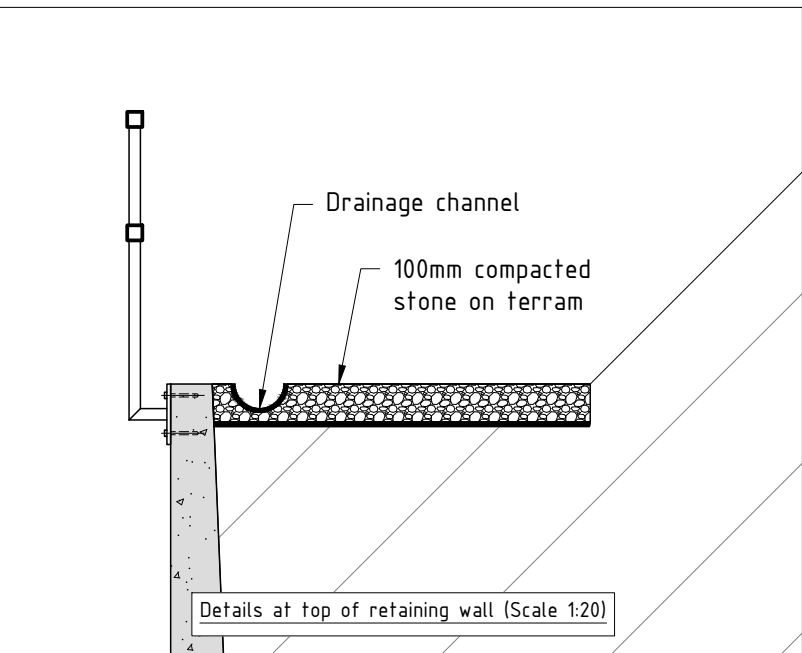
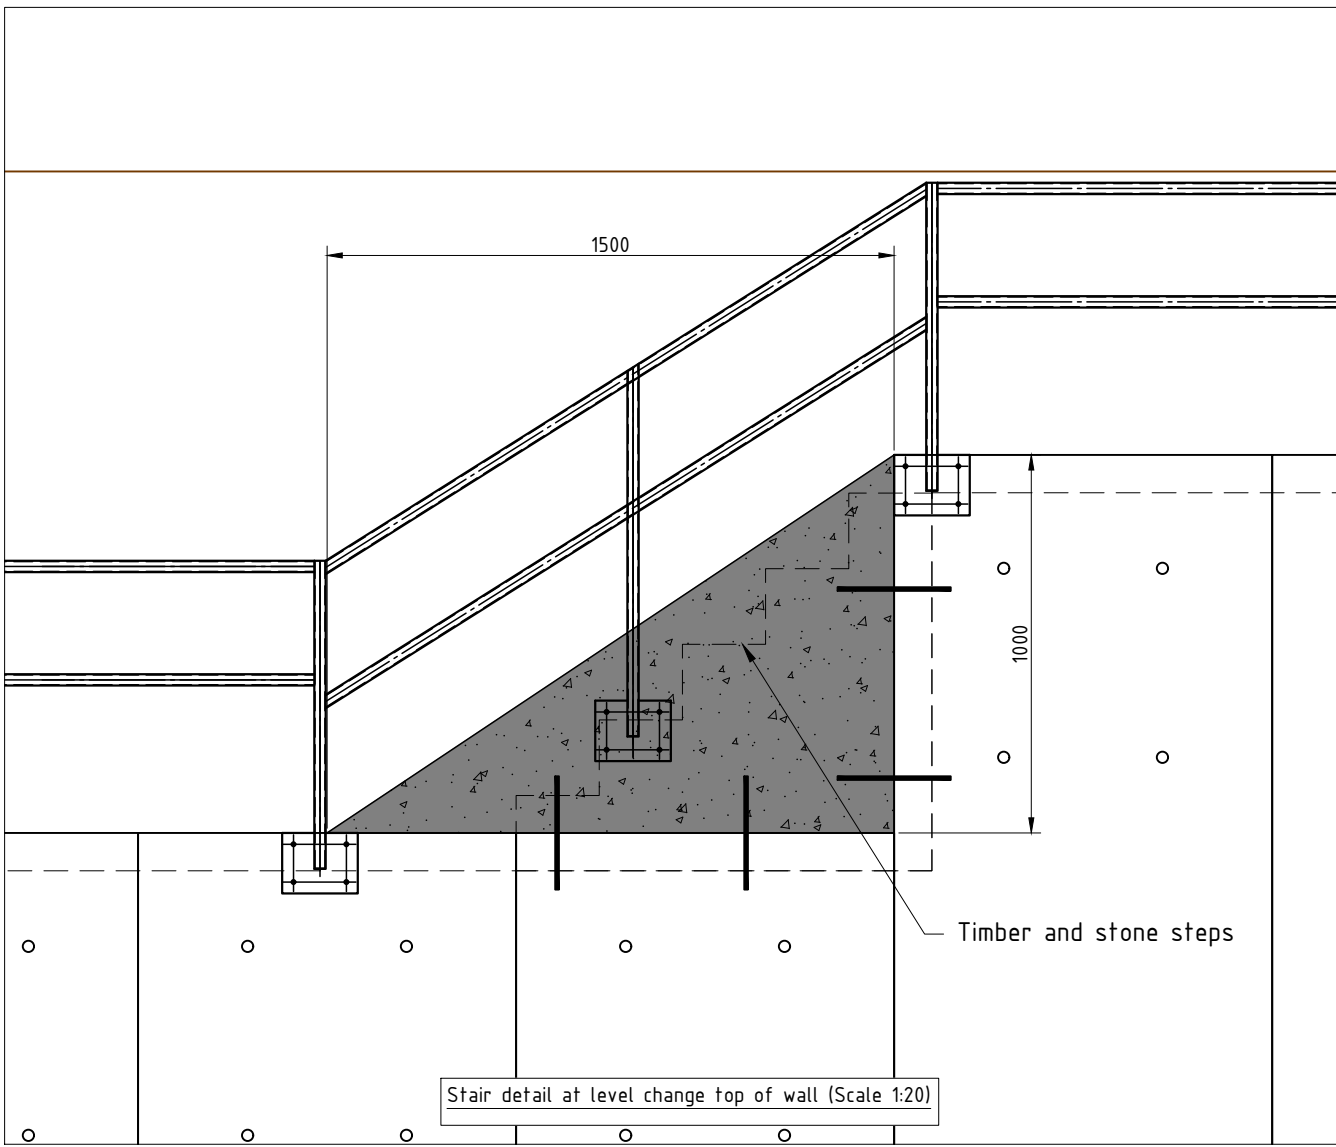


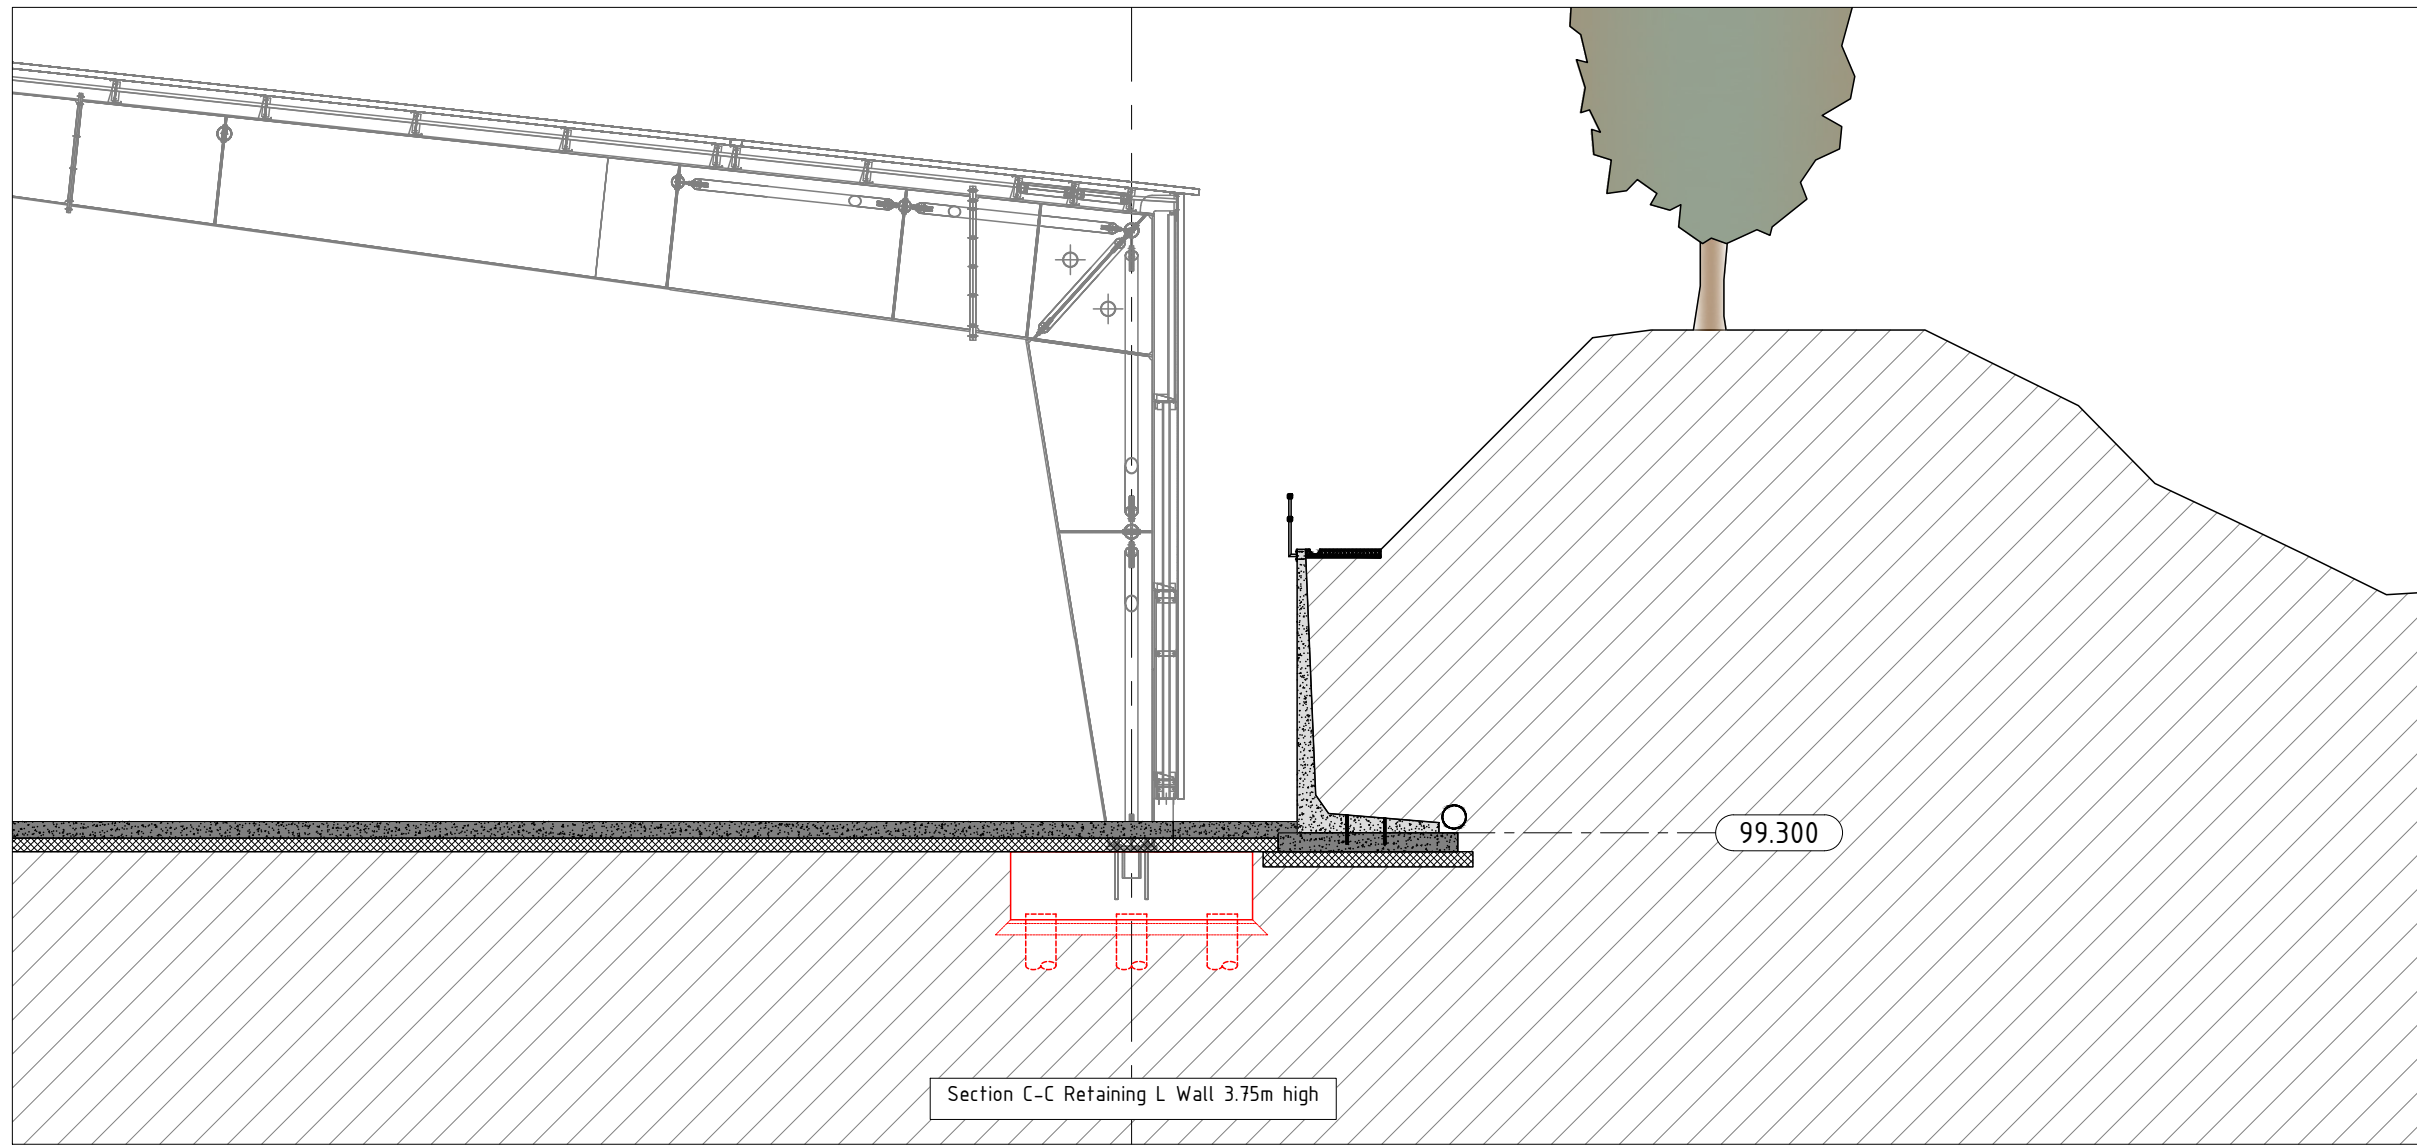

Notes:
For L wall details see F.P McCann standard retaining straight L wall 3.75m high
Drawing No. FPM-SLW-3.75-GA (REV F)

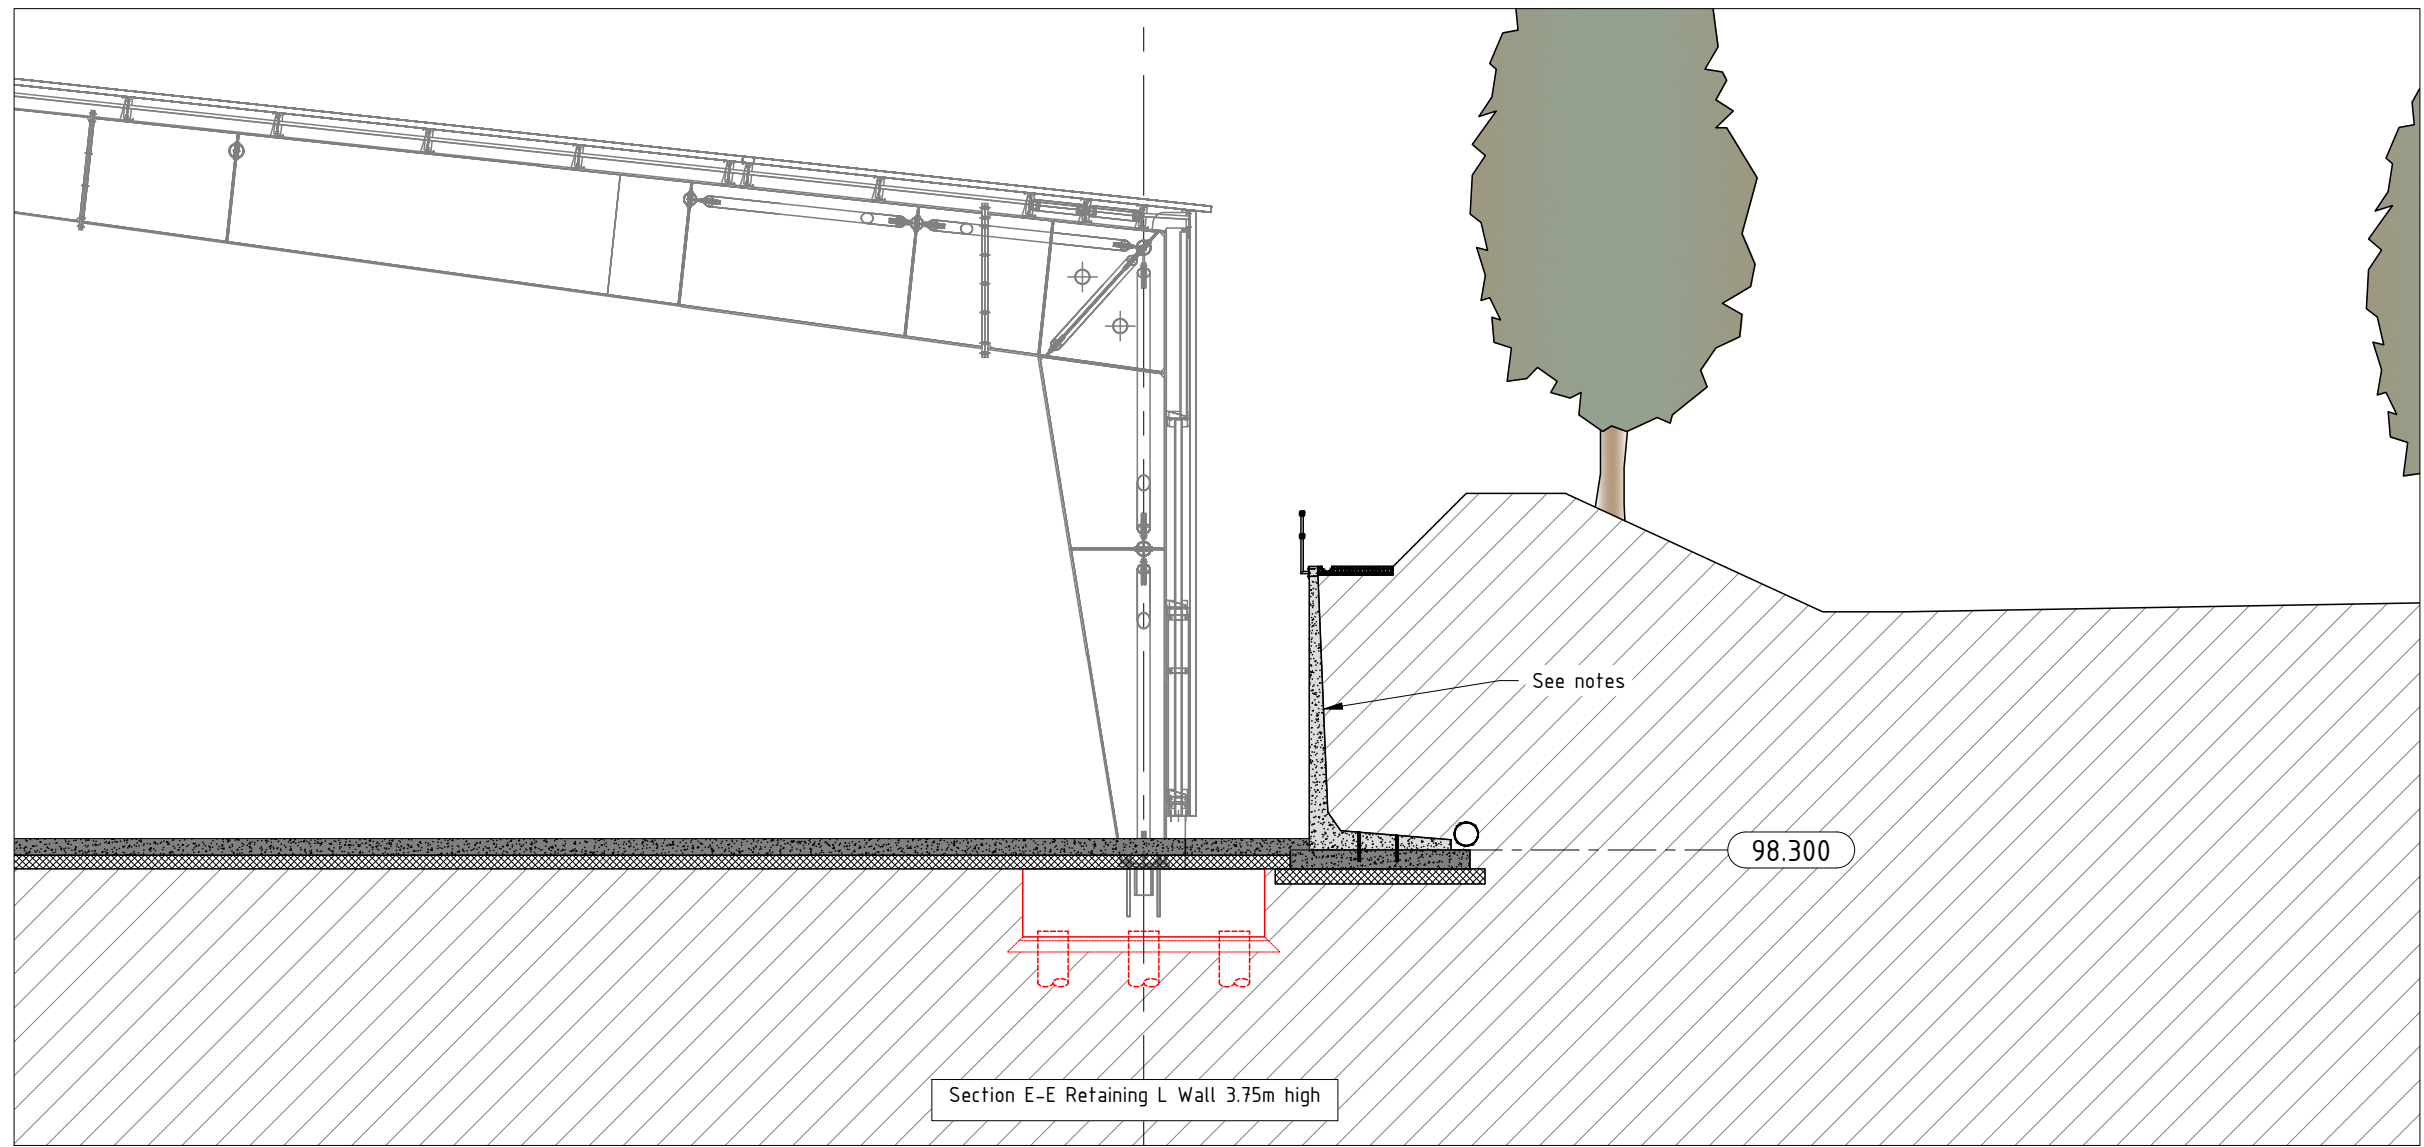

Index	Modification	Date	Name	Scale
Status				
Project leader		Date	Name	Size
Drawn		10.02.2022	A.Hilthich	A1
Checked				origin
Project number		Project name		
Description				
East Warehouse Retaining L wall				
Drawing number				
7000_705				
Index				
Sheet/Number				
2 / 2				

KRONOSPAN STATUS
Date: 2022-02-16

STATUS	WARNING
PROGNOSE	WARNING
YXX-PR-00	YXX-PR-00
DISTRIBUTION	WARNING
YXX-PR-00	YXX-PR-00
YXX-PR-00	WARNING
YXX-PR-00	WARNING
CERTIFIED	YXX-PR-00

Xylo Technologies AG
Rüthihofstrasse 1
CH-9052 Niederterfen
Schweiz

Kronospan Ltd
Hanspyn Farm
LLN SWT Chrk, Wrexham
United Kingdom