



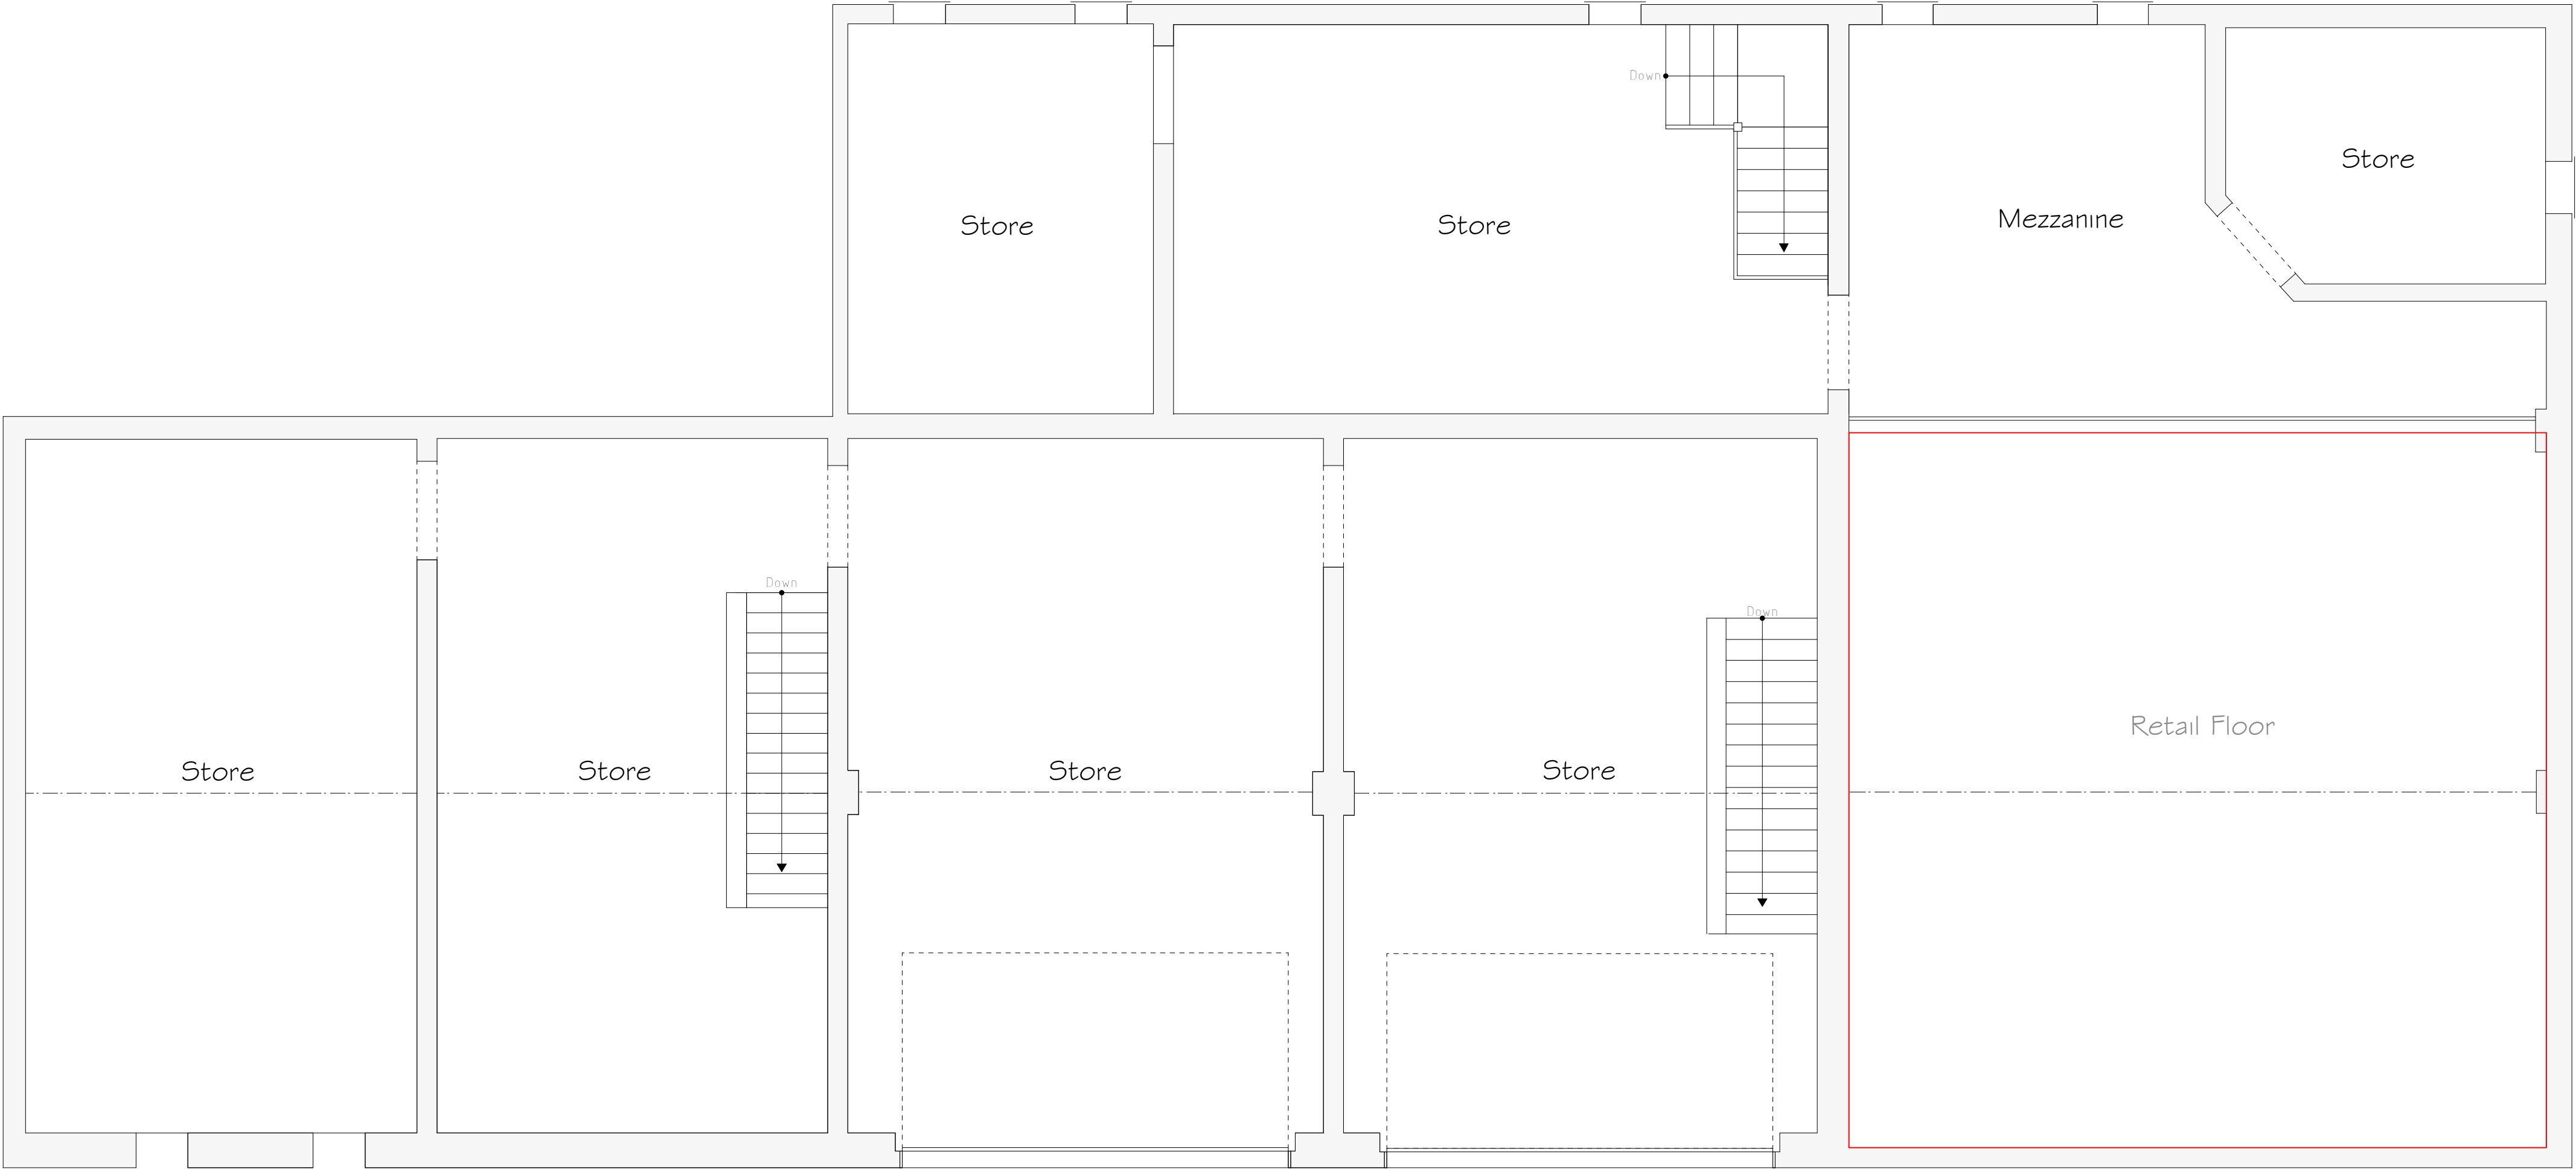

First Floor 1:50

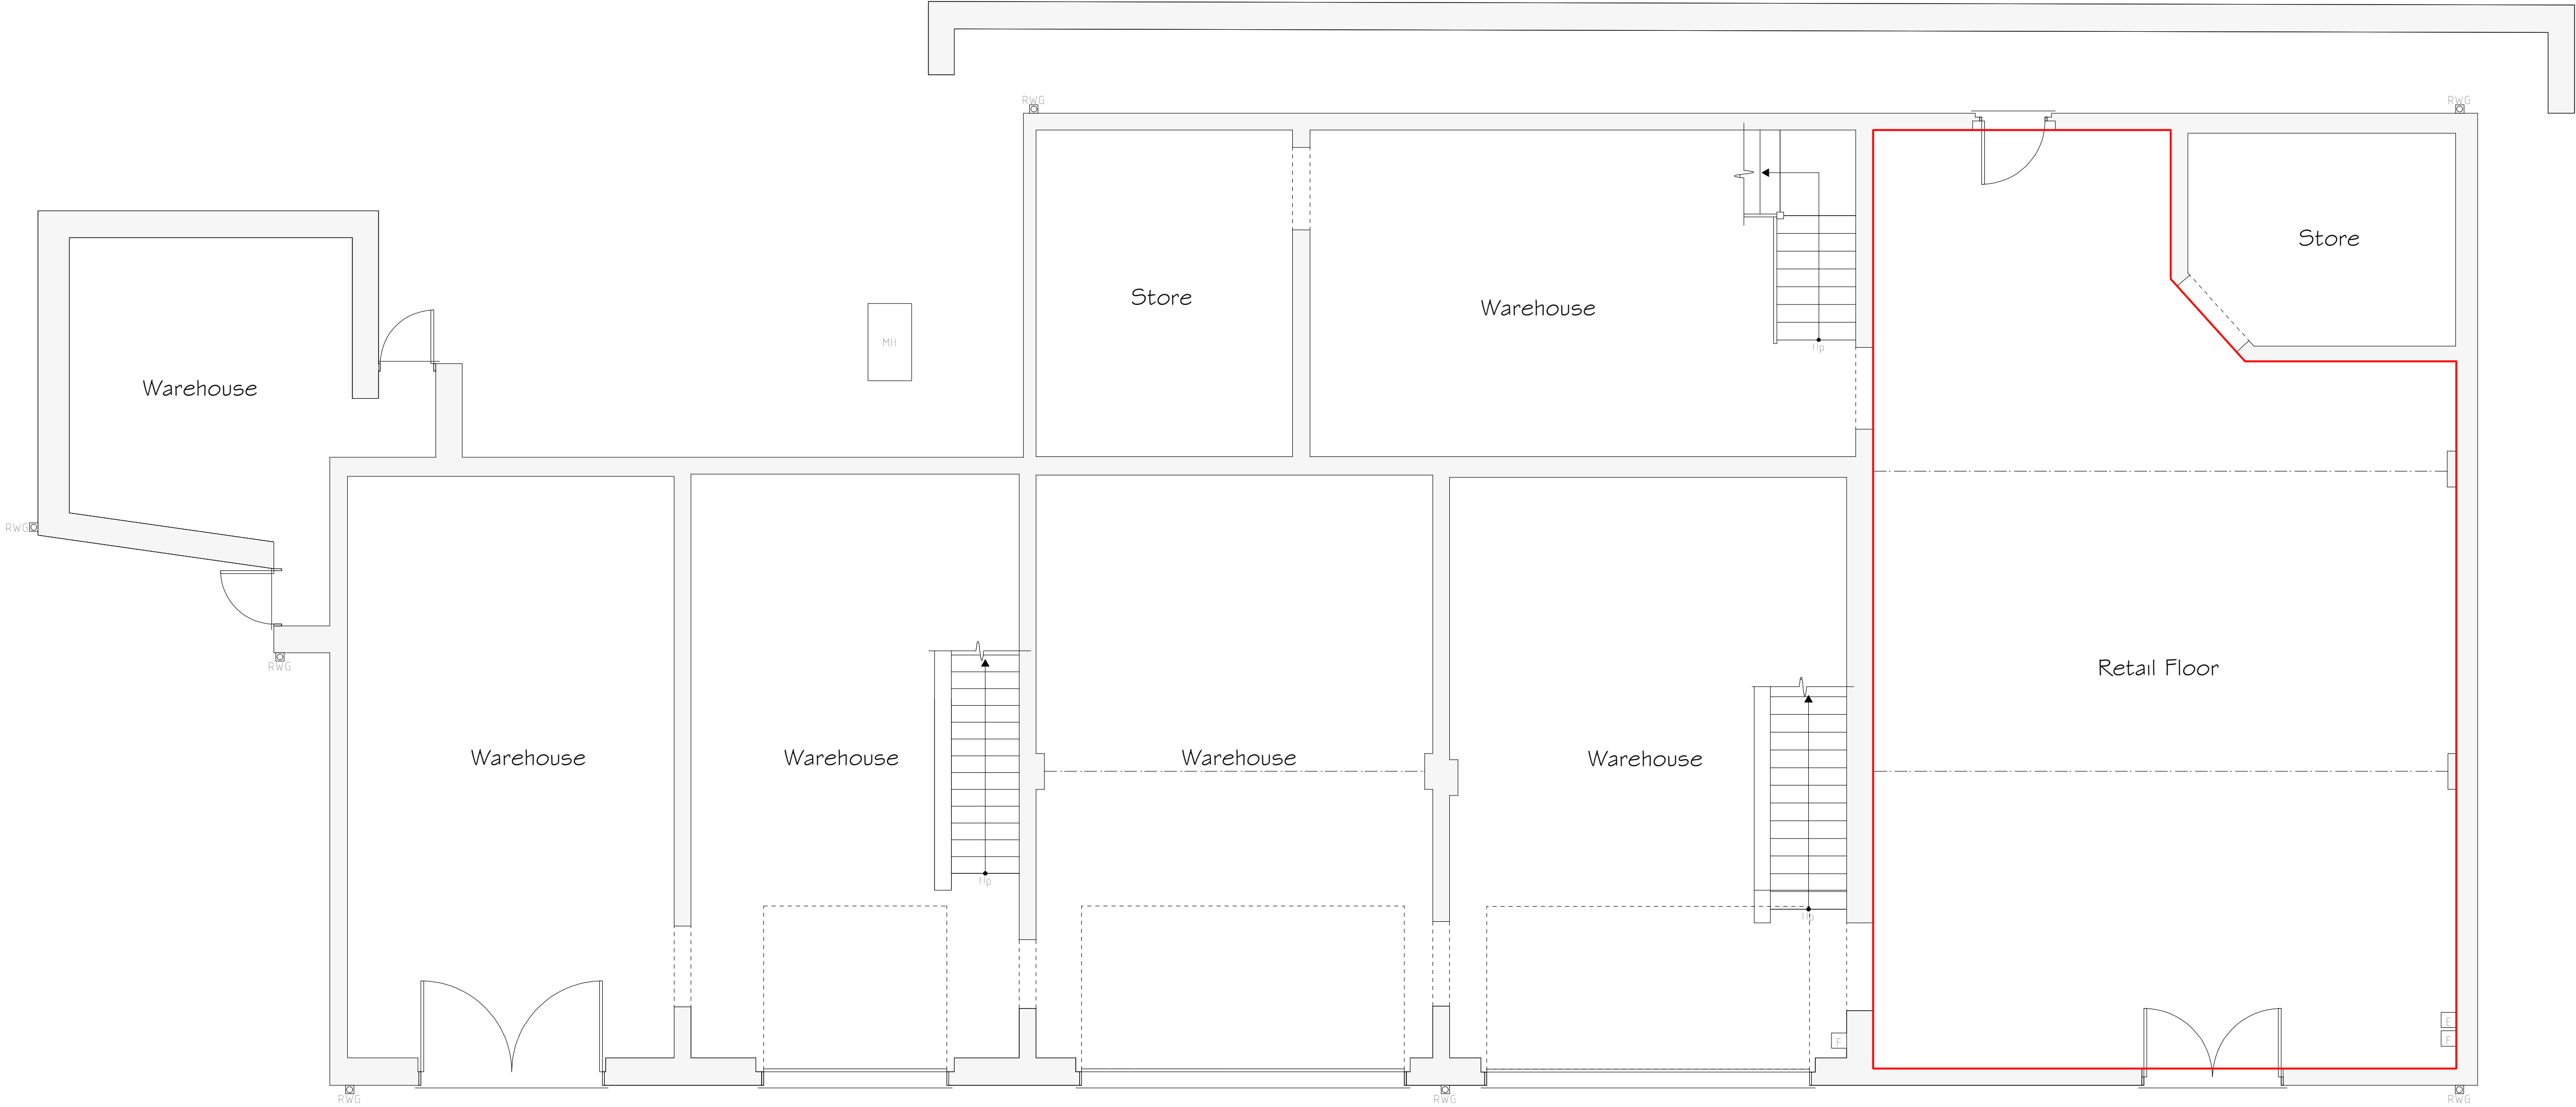

Ground Floor 1:50

Key	
—	Change of use from Warehouse to Retail

Services Key	
E	Existing Electric Meter Position
F	Existing Fuse Box Position
MH	Existing Man Hole Position
RWG	Existing Rain Water Gully (RWG) Position

Rev	Date	Detail	Initial

Project: Proposed change of use to, Store 2, Bridge Road South, Wrexham Ind Est, LL13 9PS	
Title: Planning	Scale: (A1) 1:50 & 1:100

Drawn By: E.M.Jackson	Date: Feb 2022
Drawing No: J174/002	Sheet: 1 of 2


Office 3K4,
Redwither Business Tower,
Wrexham. LL13 9XT
Tel: 01978 356500
www.blueprintarchitectural.com
© copyright all rights reserved

