


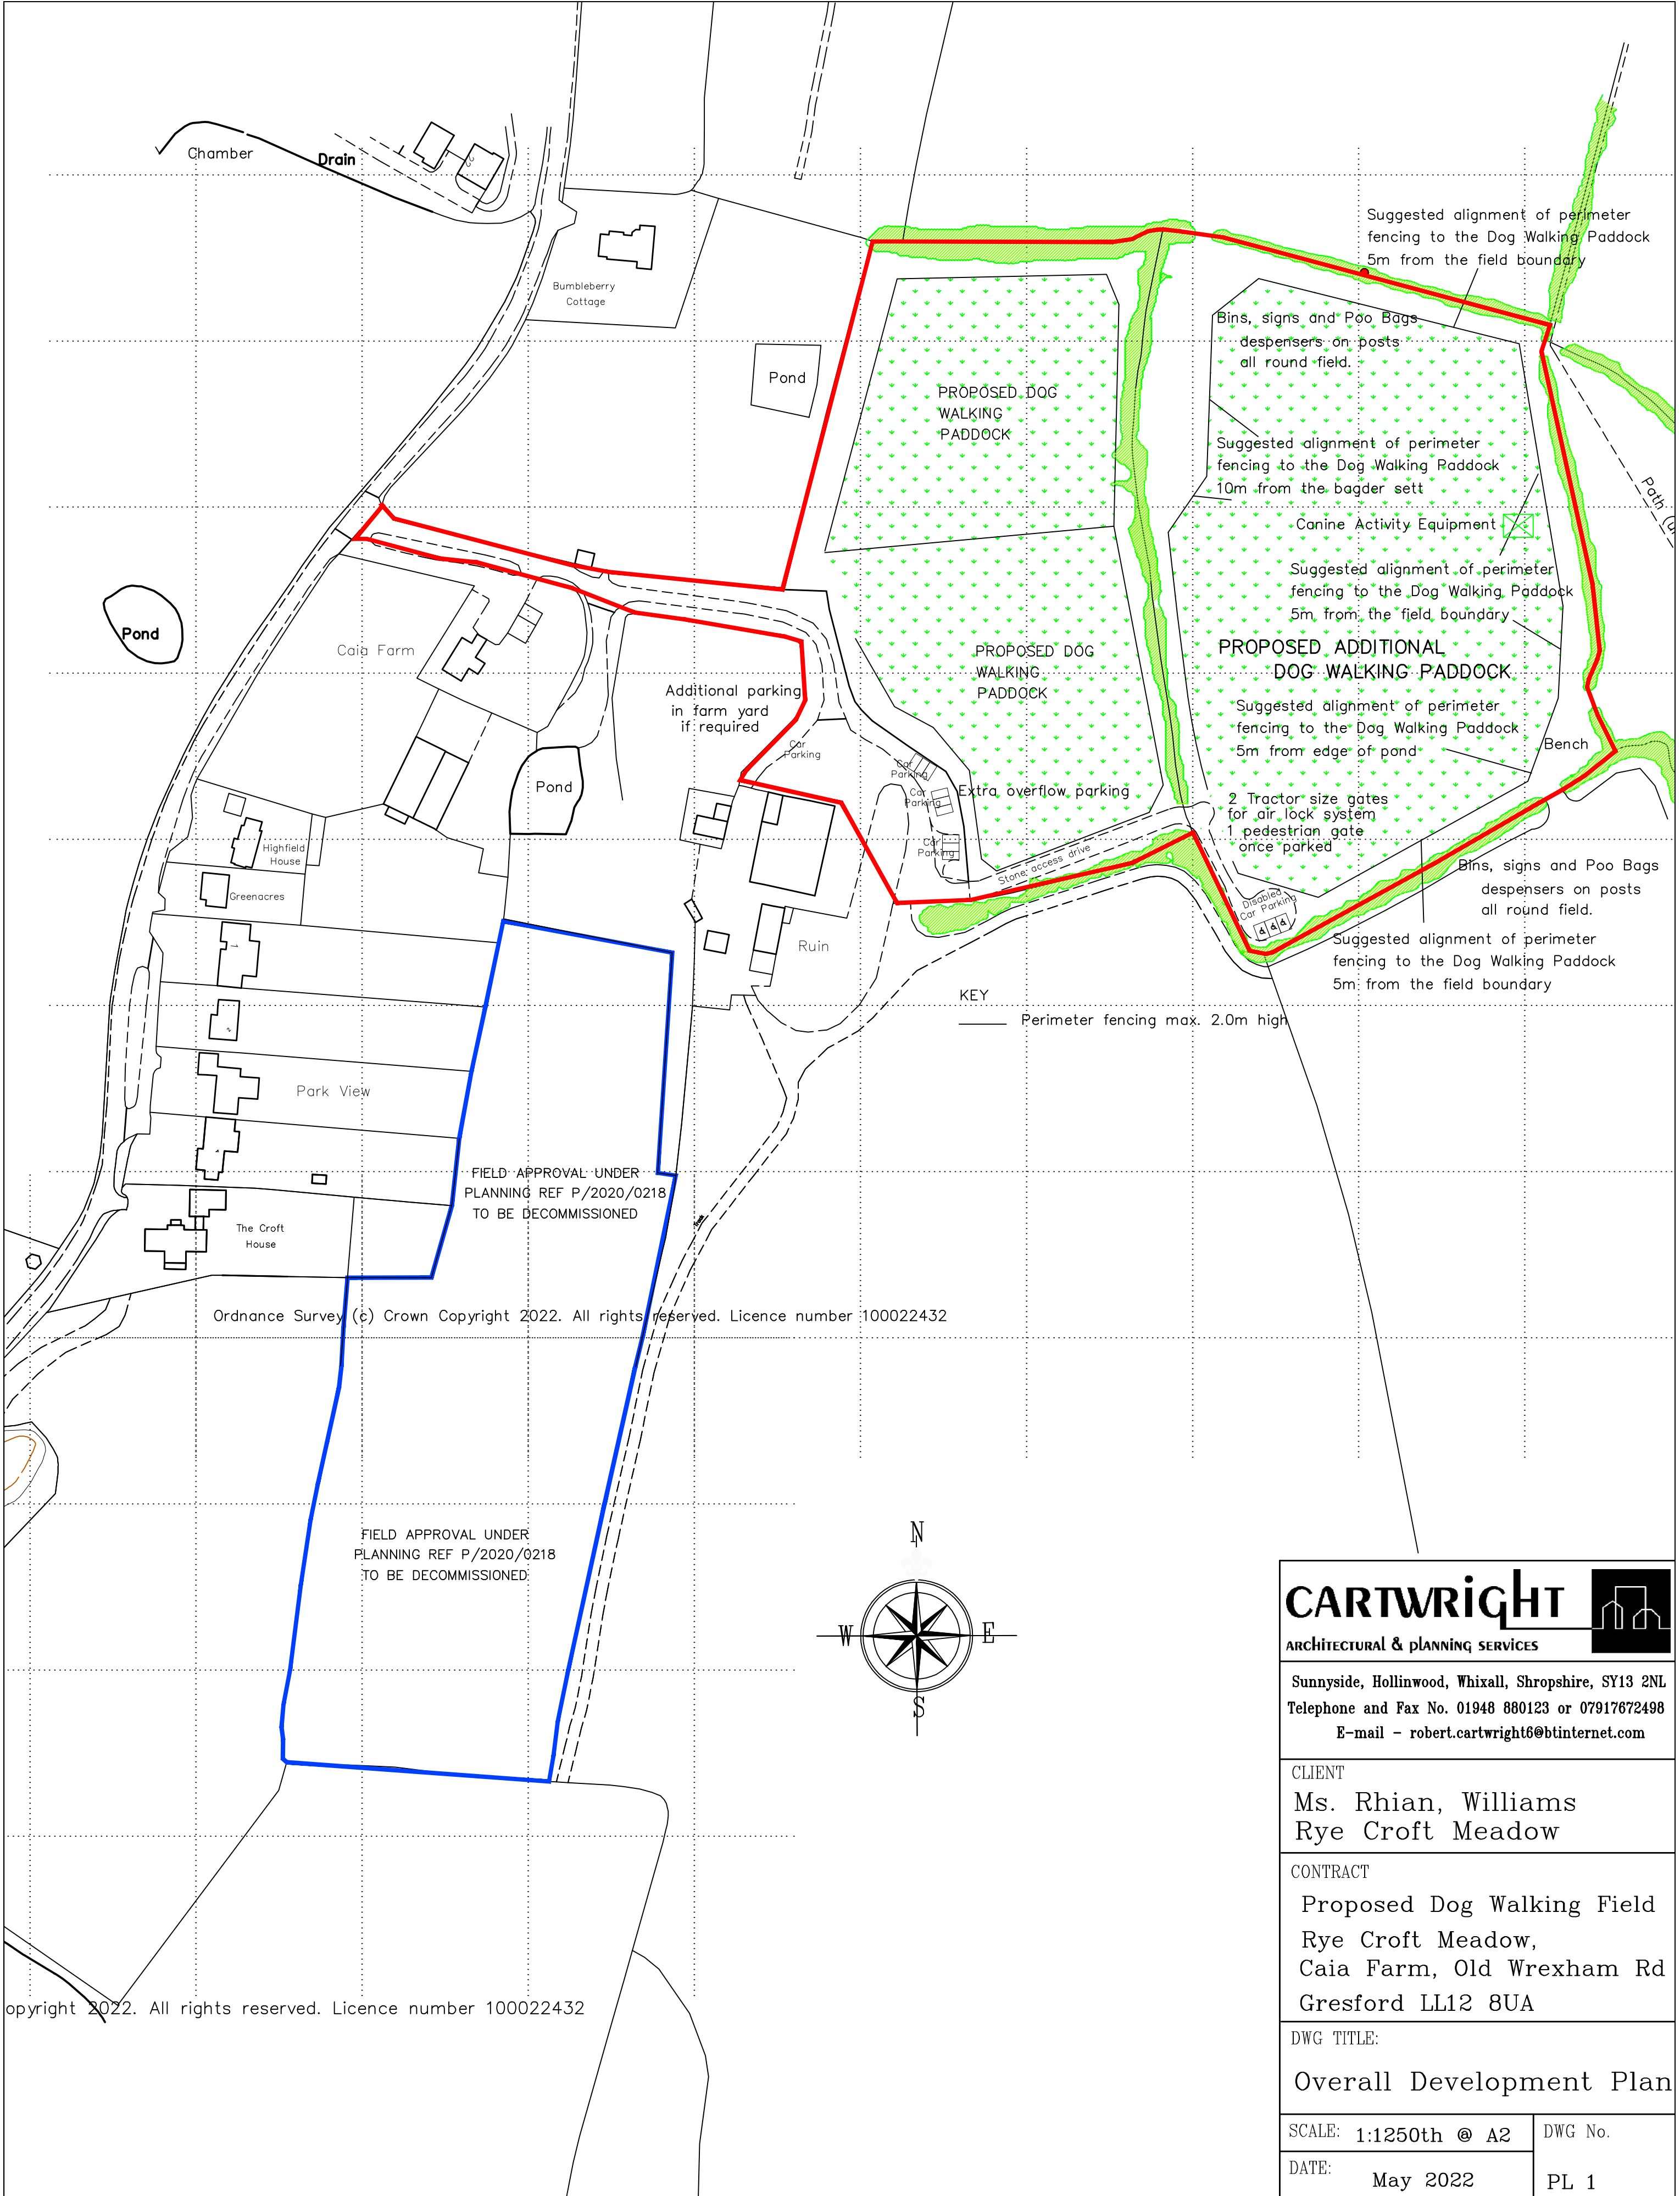

CARTWRIGHT

ARCHITECTURAL & PLANNING SERVICES

Sunnyside, Hollinwood, Whixall, Shropshire, SY13 2NL

Telephone and Fax No. 01948 880123 or 07917672498

E-mail - robert.cartwright6@btinternet.com

CLIENT

Ms. Rhian, Williams
Rye Croft Meadow

CONTRACT

Proposed Dog Walking Field
Rye Croft Meadow,
Caia Farm, Old Wrexham Rd
Gresford LL12 8UA

DWG TITLE:

Overall Development Plan

SCALE: 1:1250th @ A2

DWG No.

DATE: May 2022

PL 1