
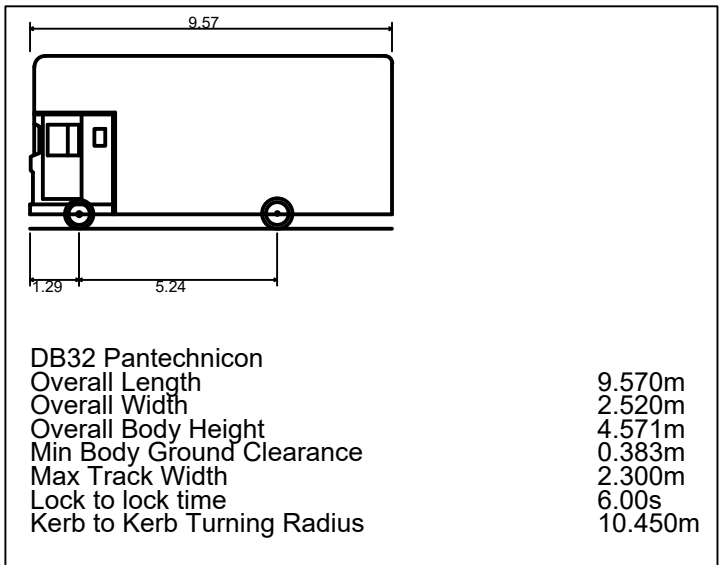
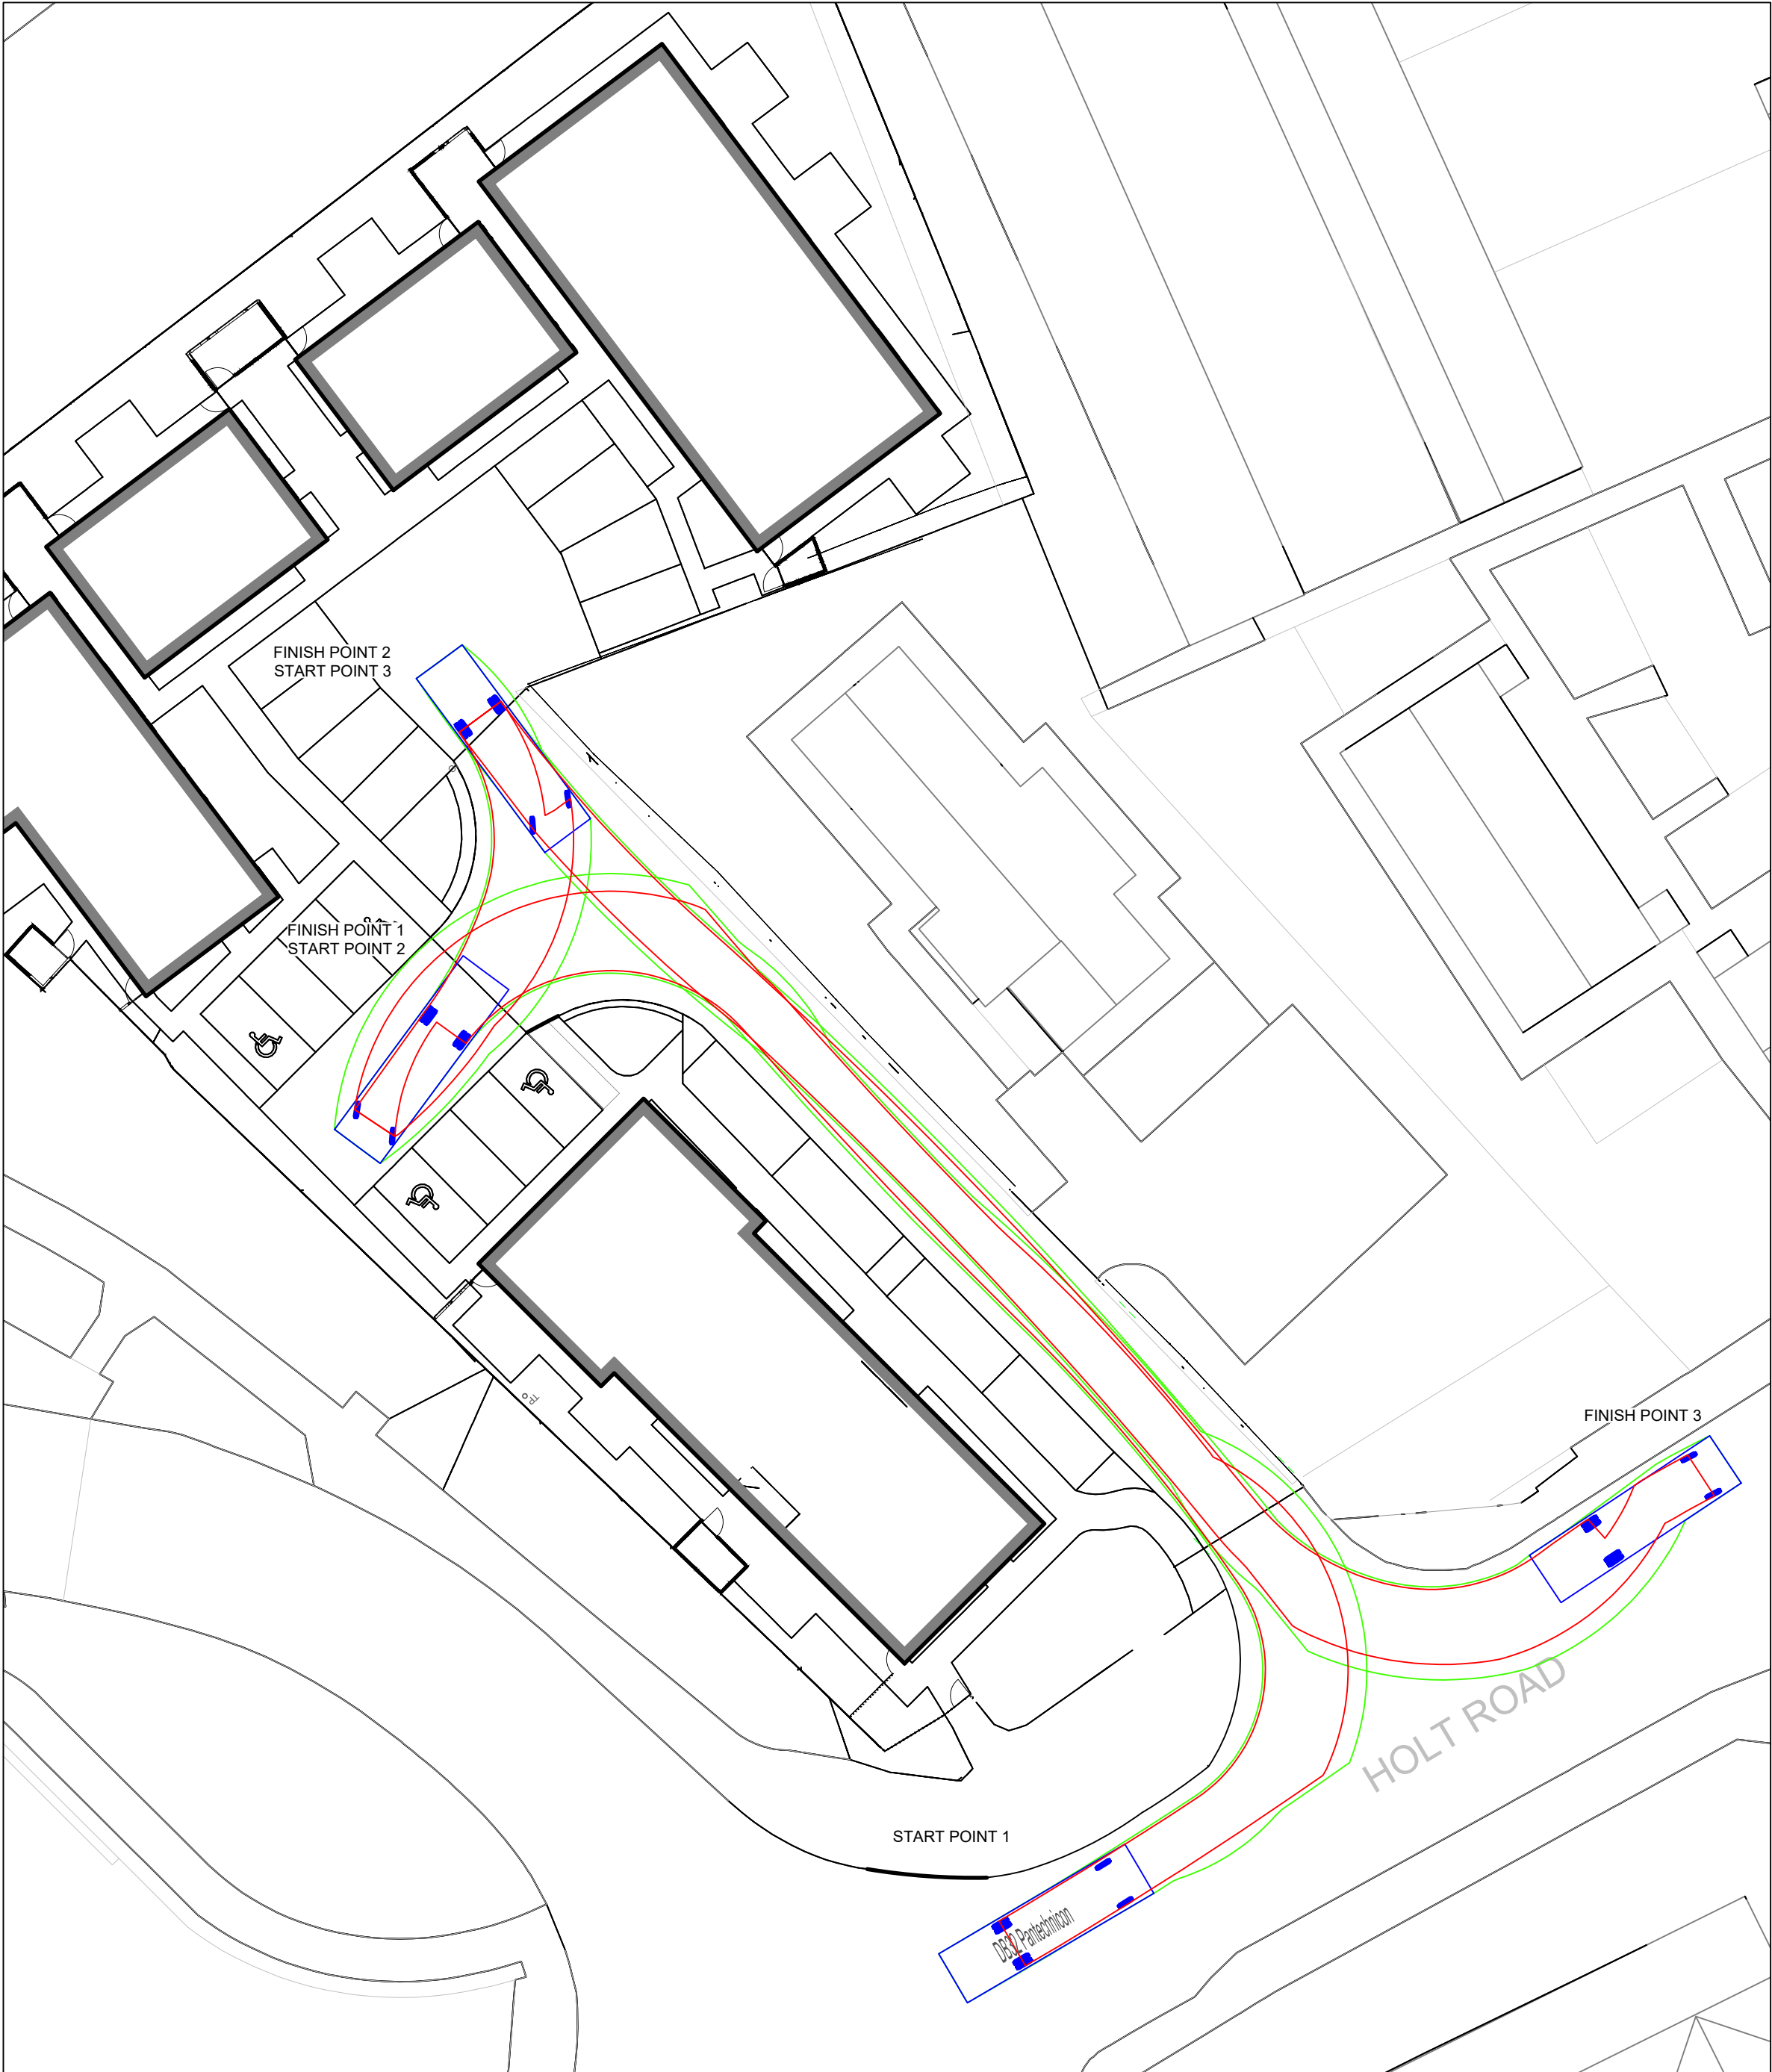
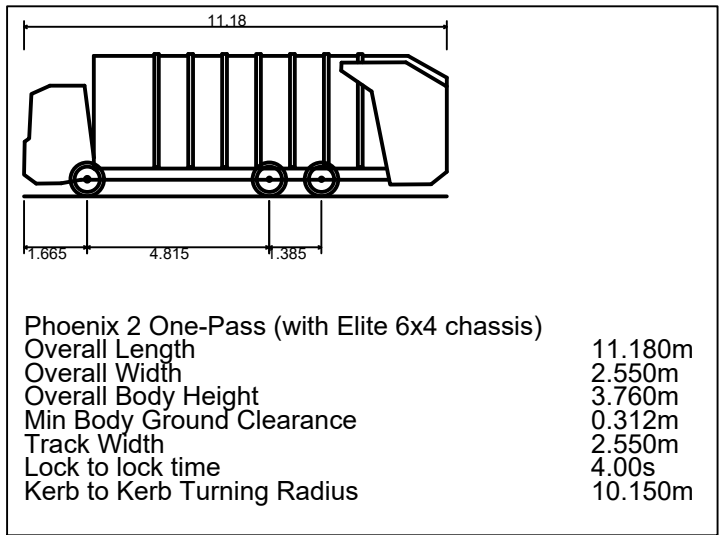


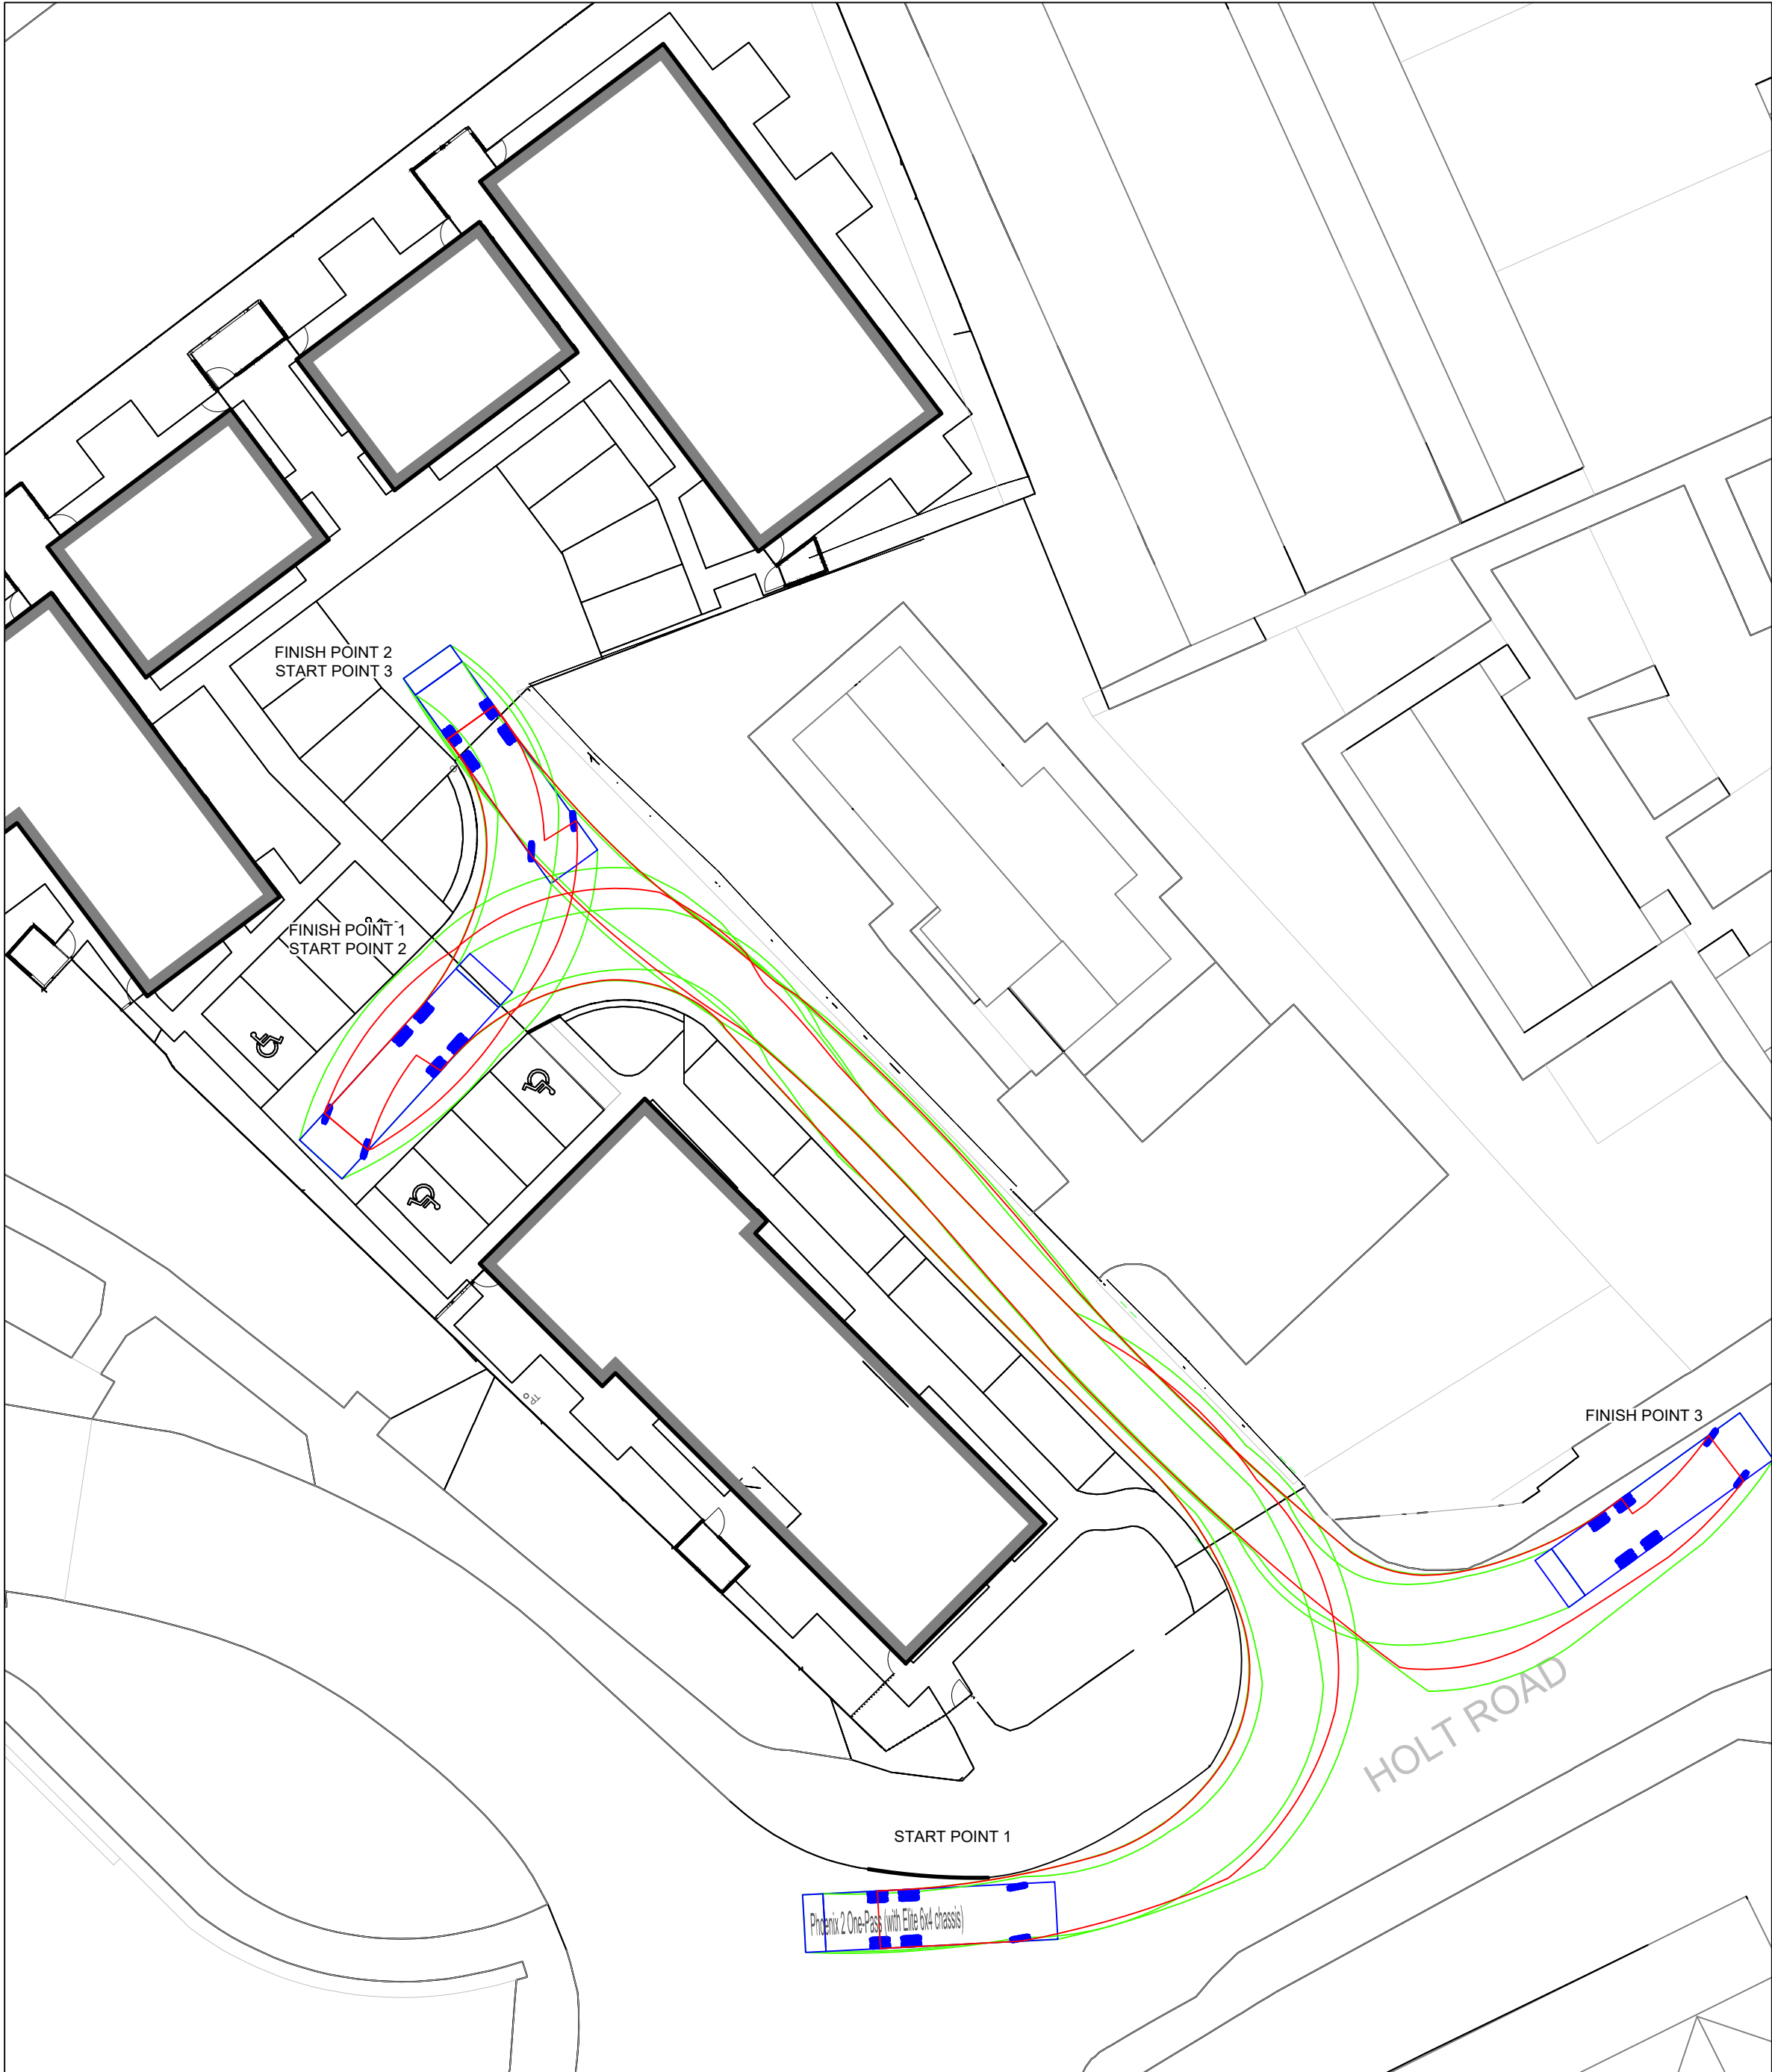

KEY

WHEEL PATH

BODY OVERHANG

B	17.05.21	AMENDED PER NEW LAYOUT	JP		
A	26.02.21	REFUSE VEHICLE AMENDED	JP	TD	AC
REV	DATE	DESCRIPTION	BY	CHK	APP

REVISIONS

STATUS

PRELIMINARY

CLIENT

PROJECT

Ty Nos Redevelopment
Holt Road, Wrexham

TITLE

Swept Path Analysis
Sheet 1

Broncoed House
Broncoed Business Park
Wrexham Road
Holt
Flintshire
CH7 1HP
01352 786505
info@datrys.co.uk
www.datrys.net

Telephone
E-mail
Internet

DRAWN	JP	CHECKED	TD	PASSED	AC
DATE	25.01.21	CLIENT'S REF.	—		
SCALE AT A1	1:250	AUTOCAD REF.	20269/401		
20269/401					REVISION B