



VISIBILITY ENTRANCE DRIVE IMPROVEMENTS Ryecroft Meadows, Dog Exercise Field OLD WREXHAM ROAD, GRESFORD, WREXHAM.

PROPOSED WORKS TO CREATE VISIBILITY SPLAYS

[2.40 x 43.0 metres to
carriageway centre line]

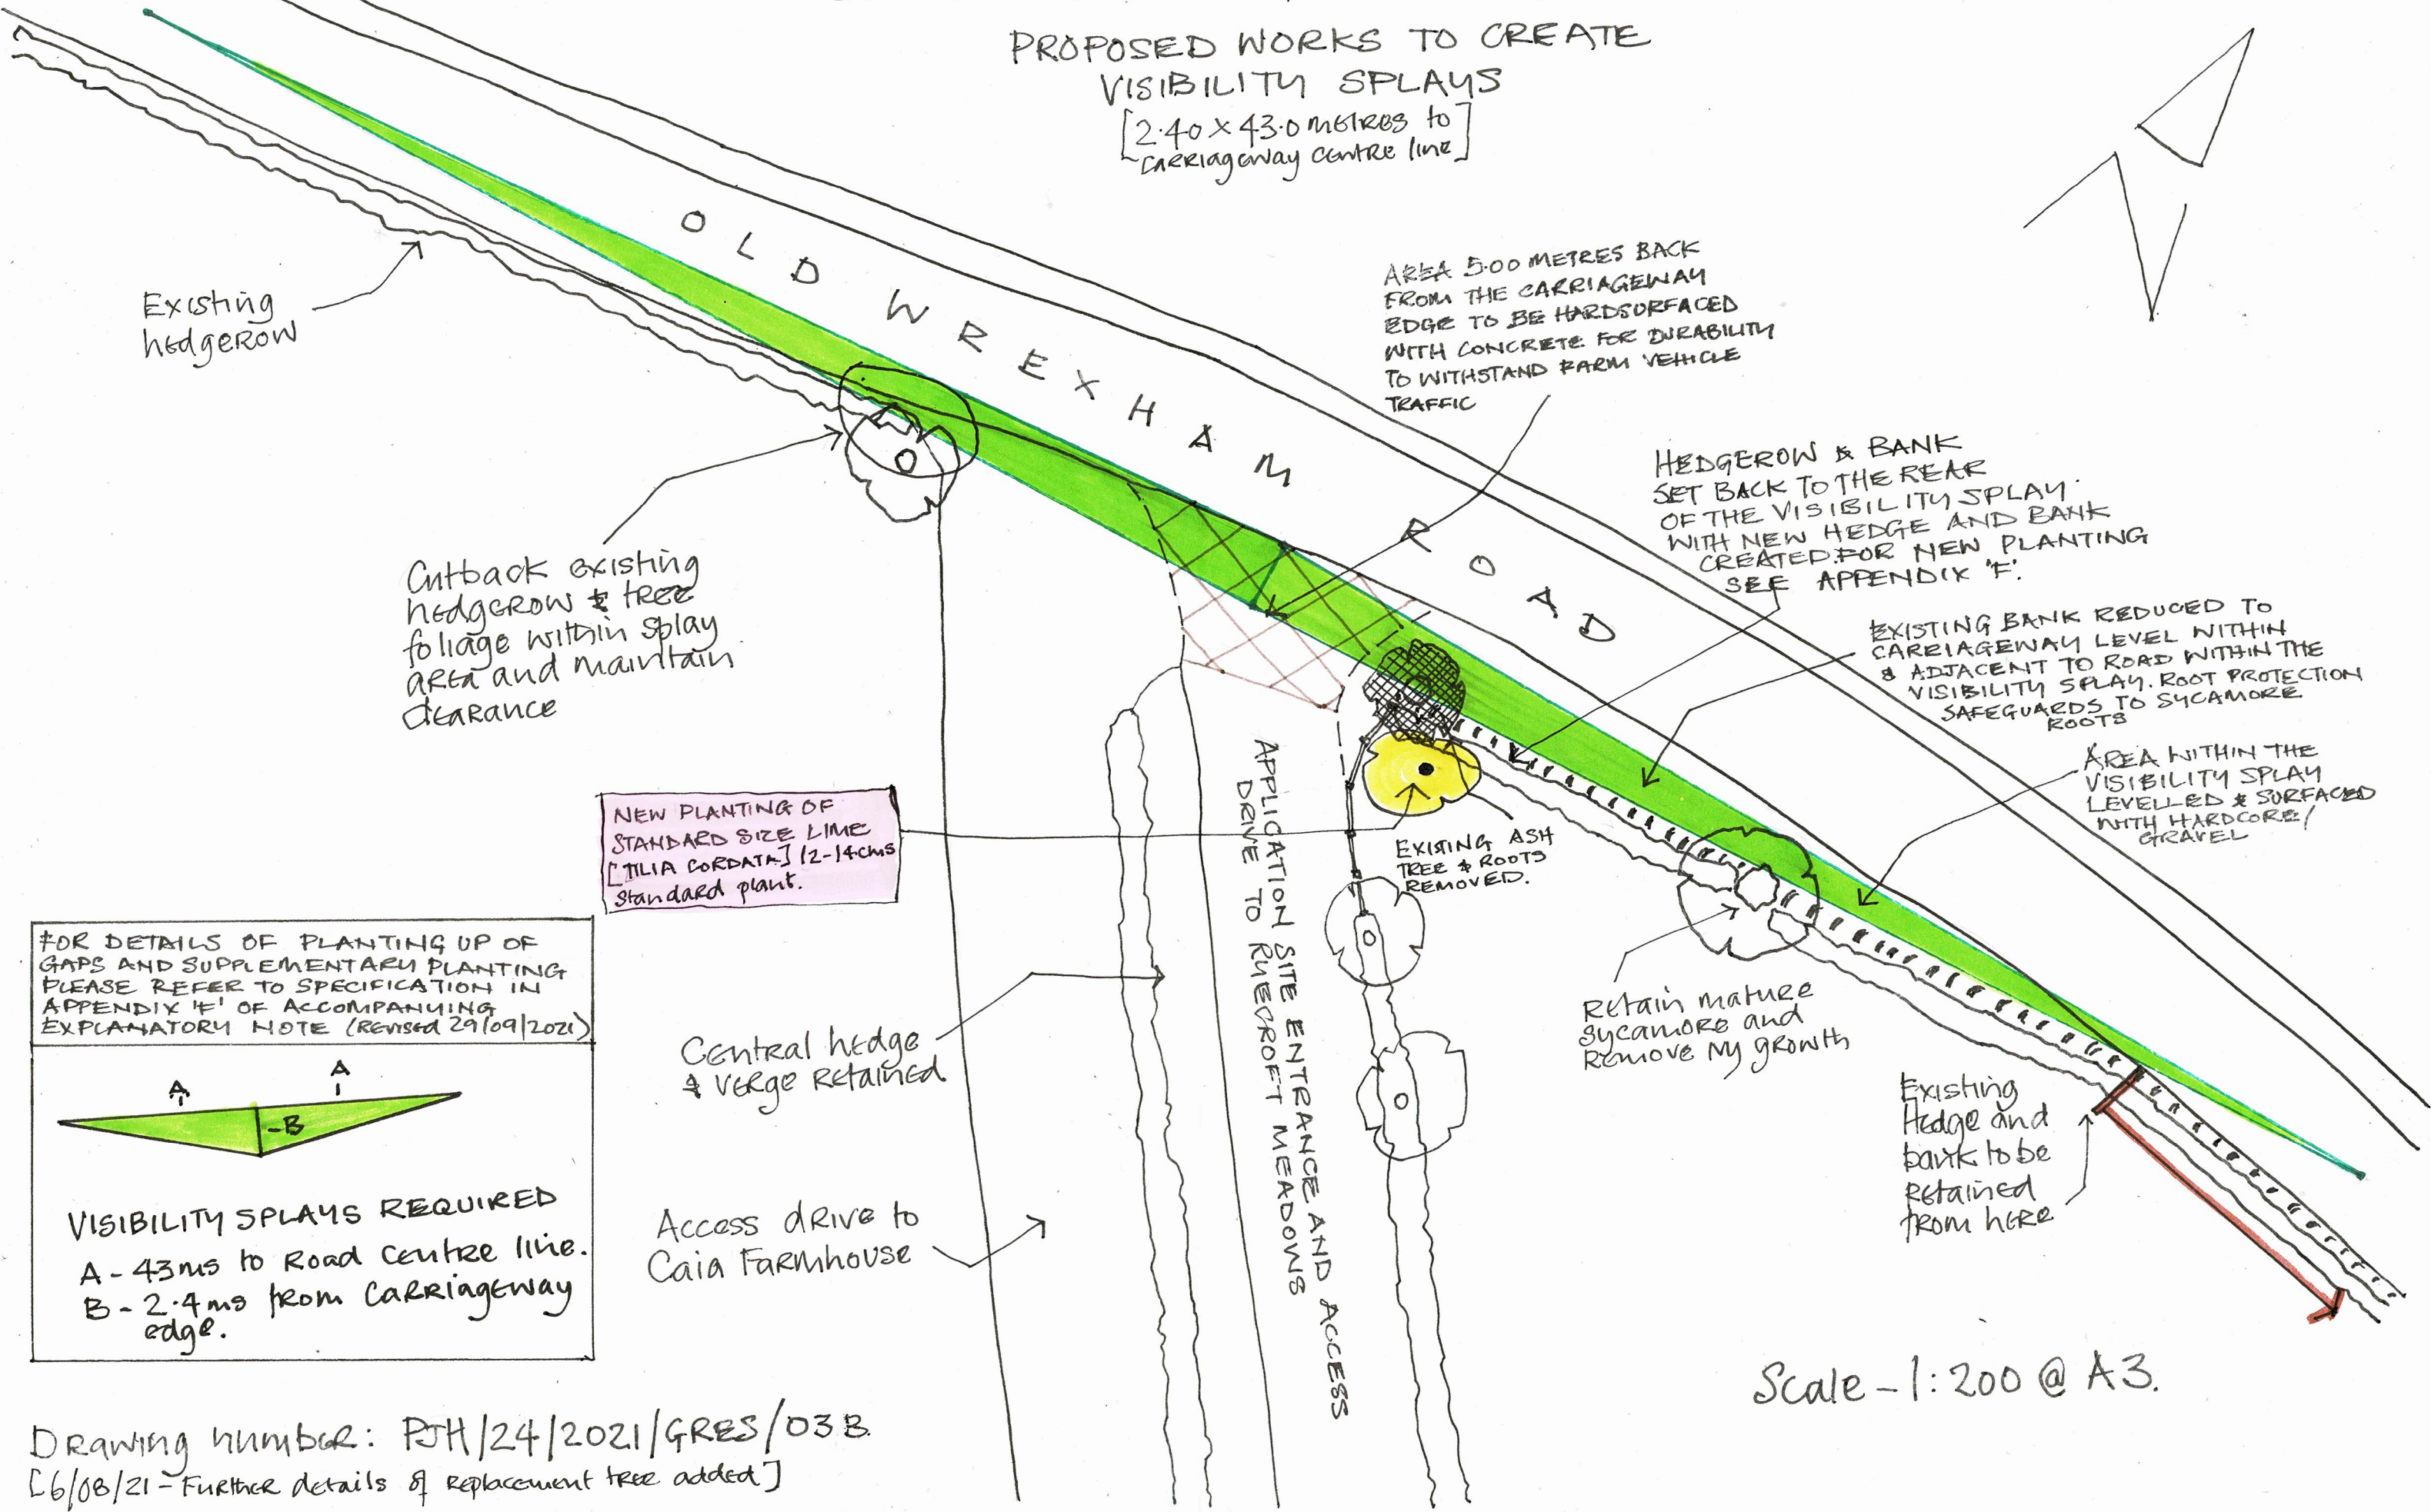

FOR DETAILS OF PLANTING UP OF GAPS AND SUPPLEMENTARY PLANTING PLEASE REFER TO SPECIFICATION IN APPENDIX 'F' OF ACCOMPANYING EXPLANATORY NOTE (REVISED 29/09/2021)

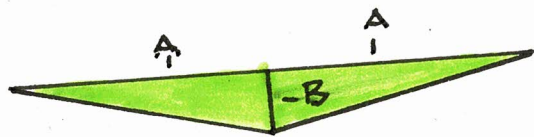

VISIBILITY SPLAYS REQUIRED
A - 43ms to Road centre line.
B - 2.4ms from Carriageway edge.

Scale - 1:200 @ A3.

Drawing number: PJH/24/2021/GRES/03B
[6/08/21 - Further details of replacement tree added]