
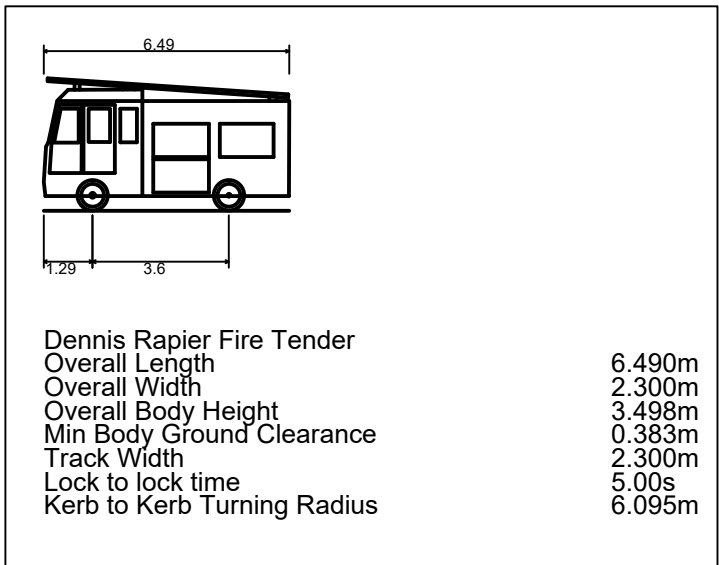
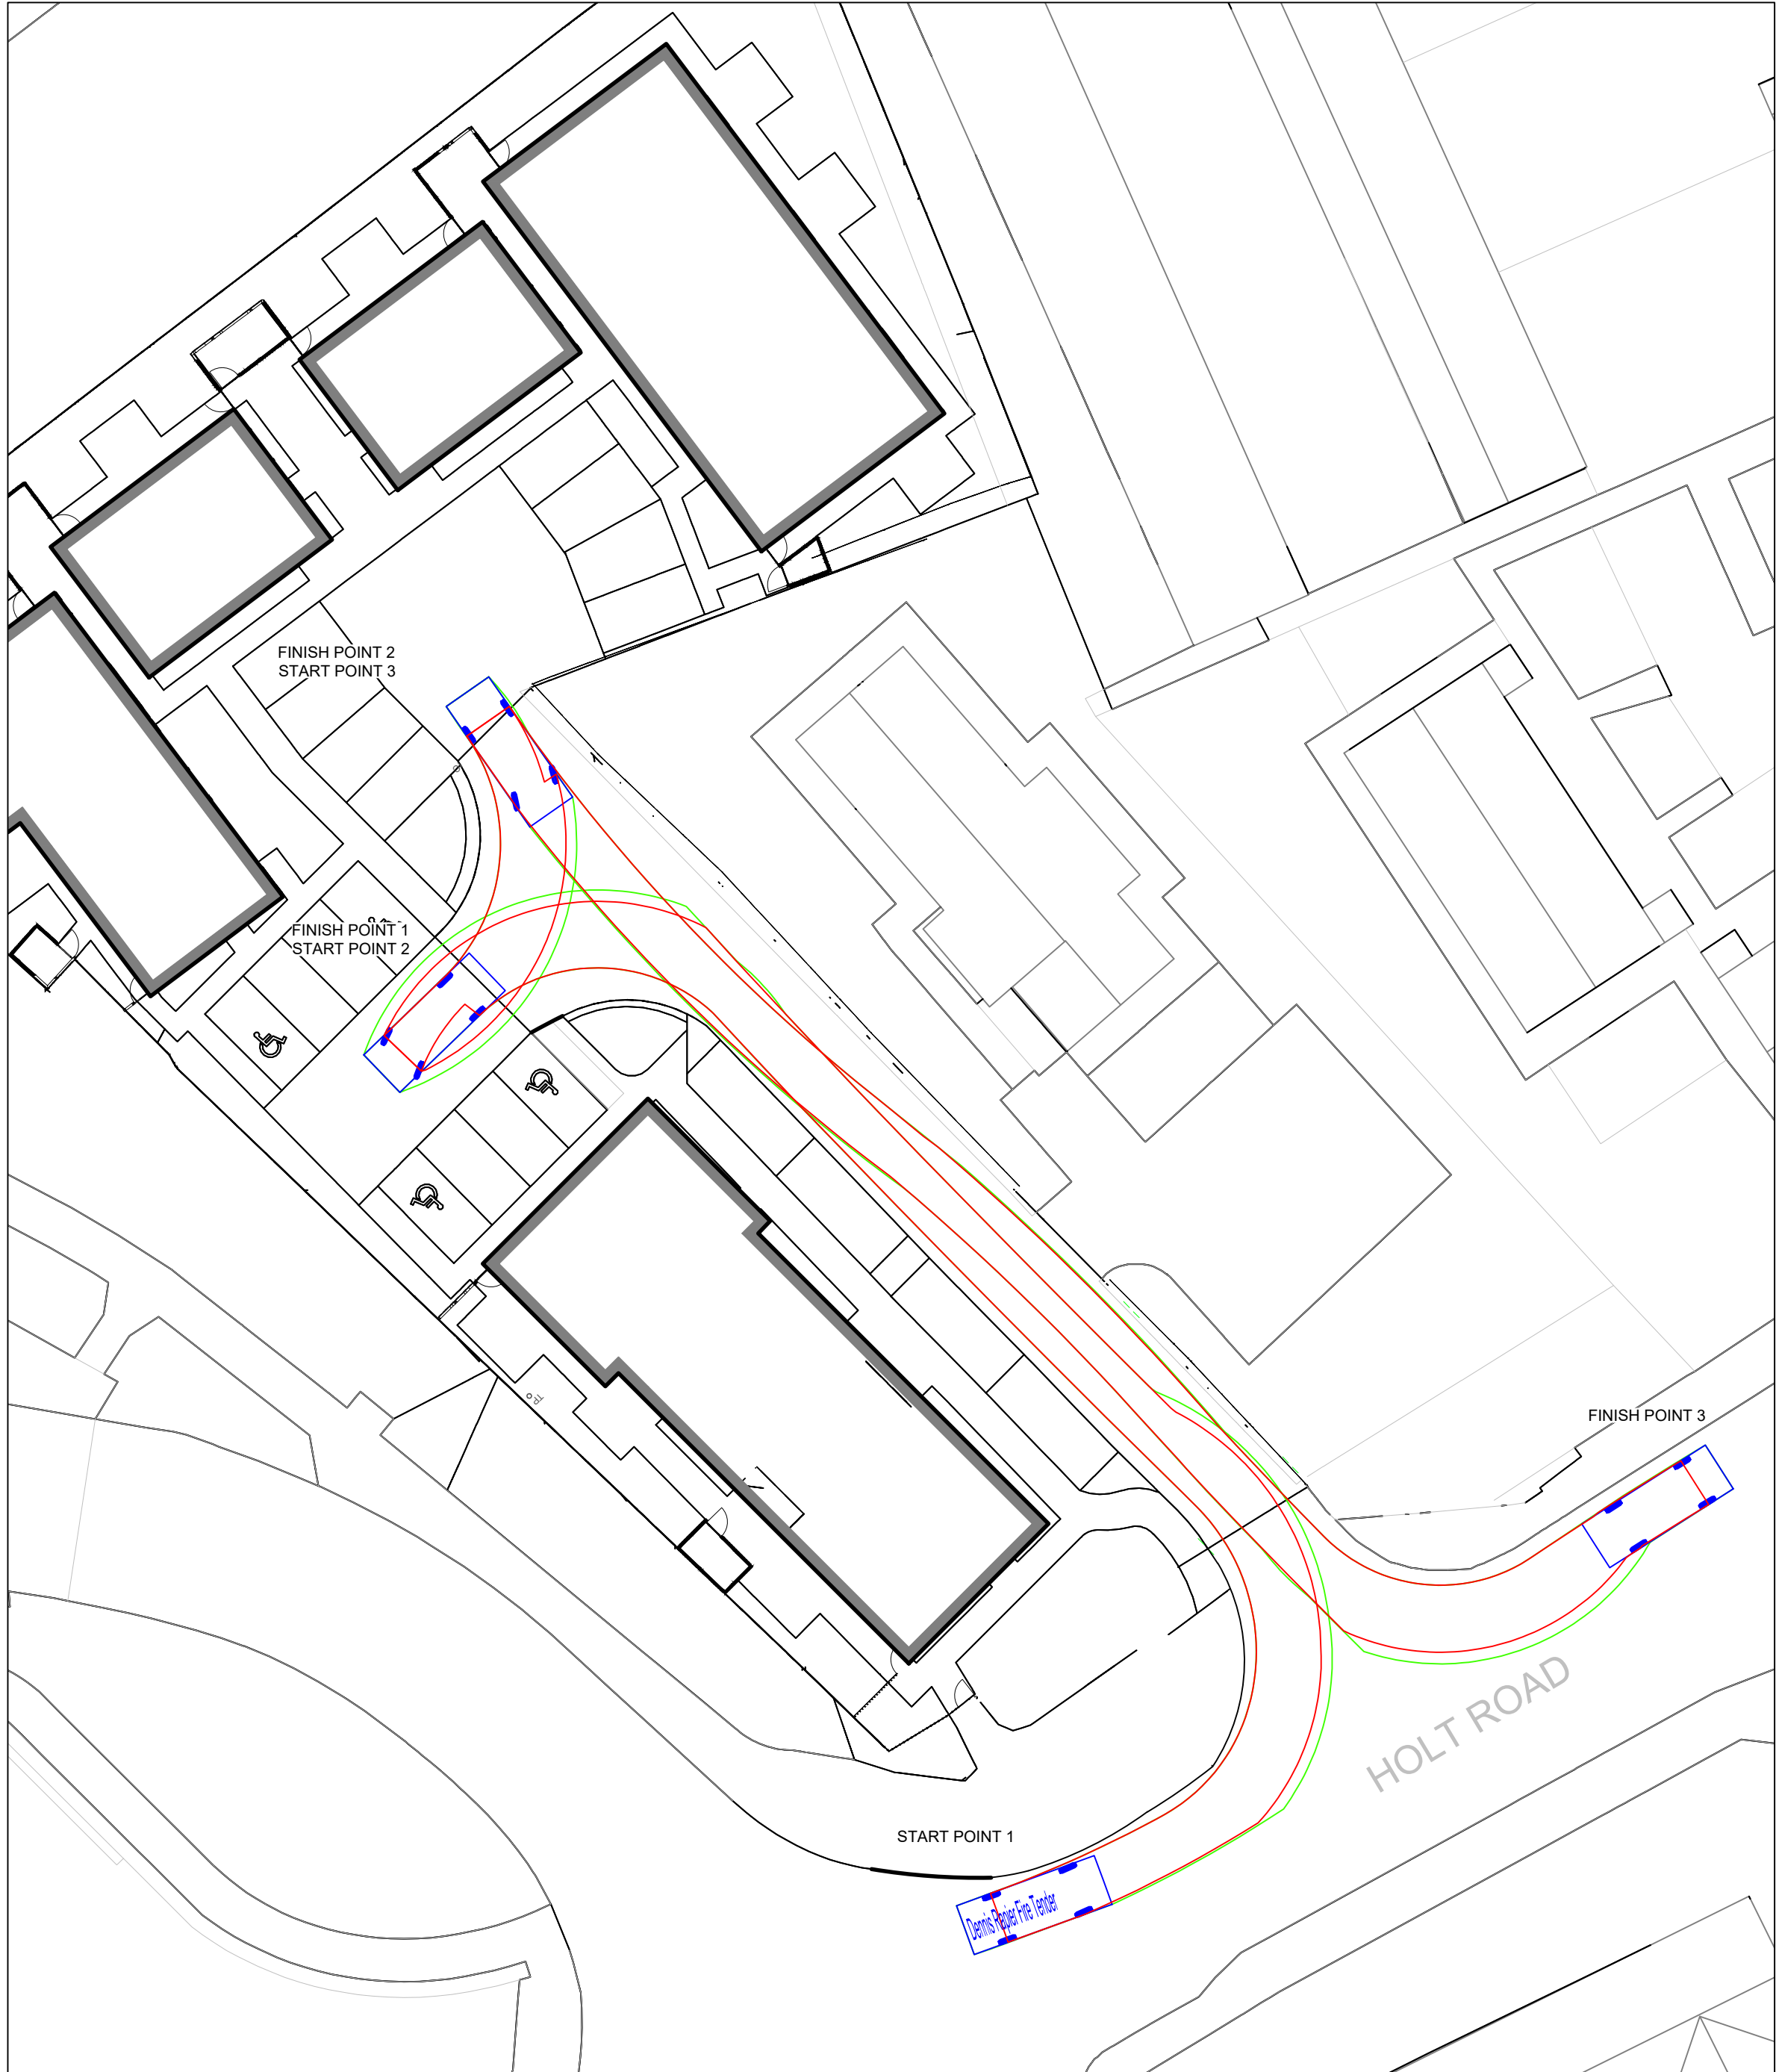
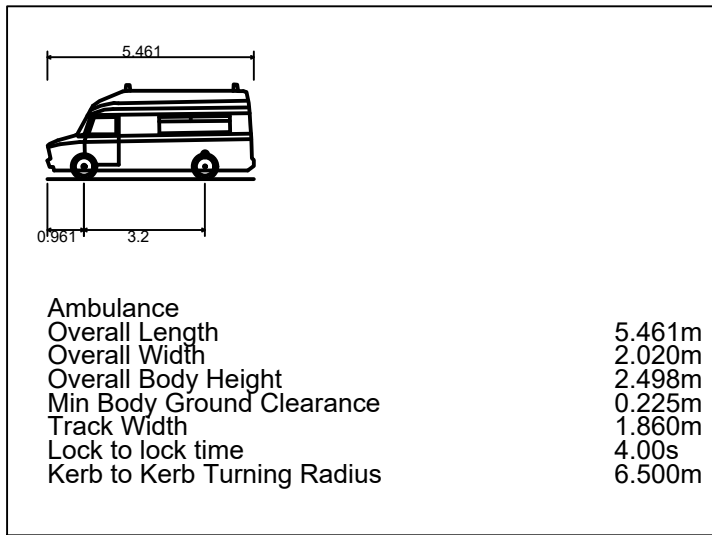


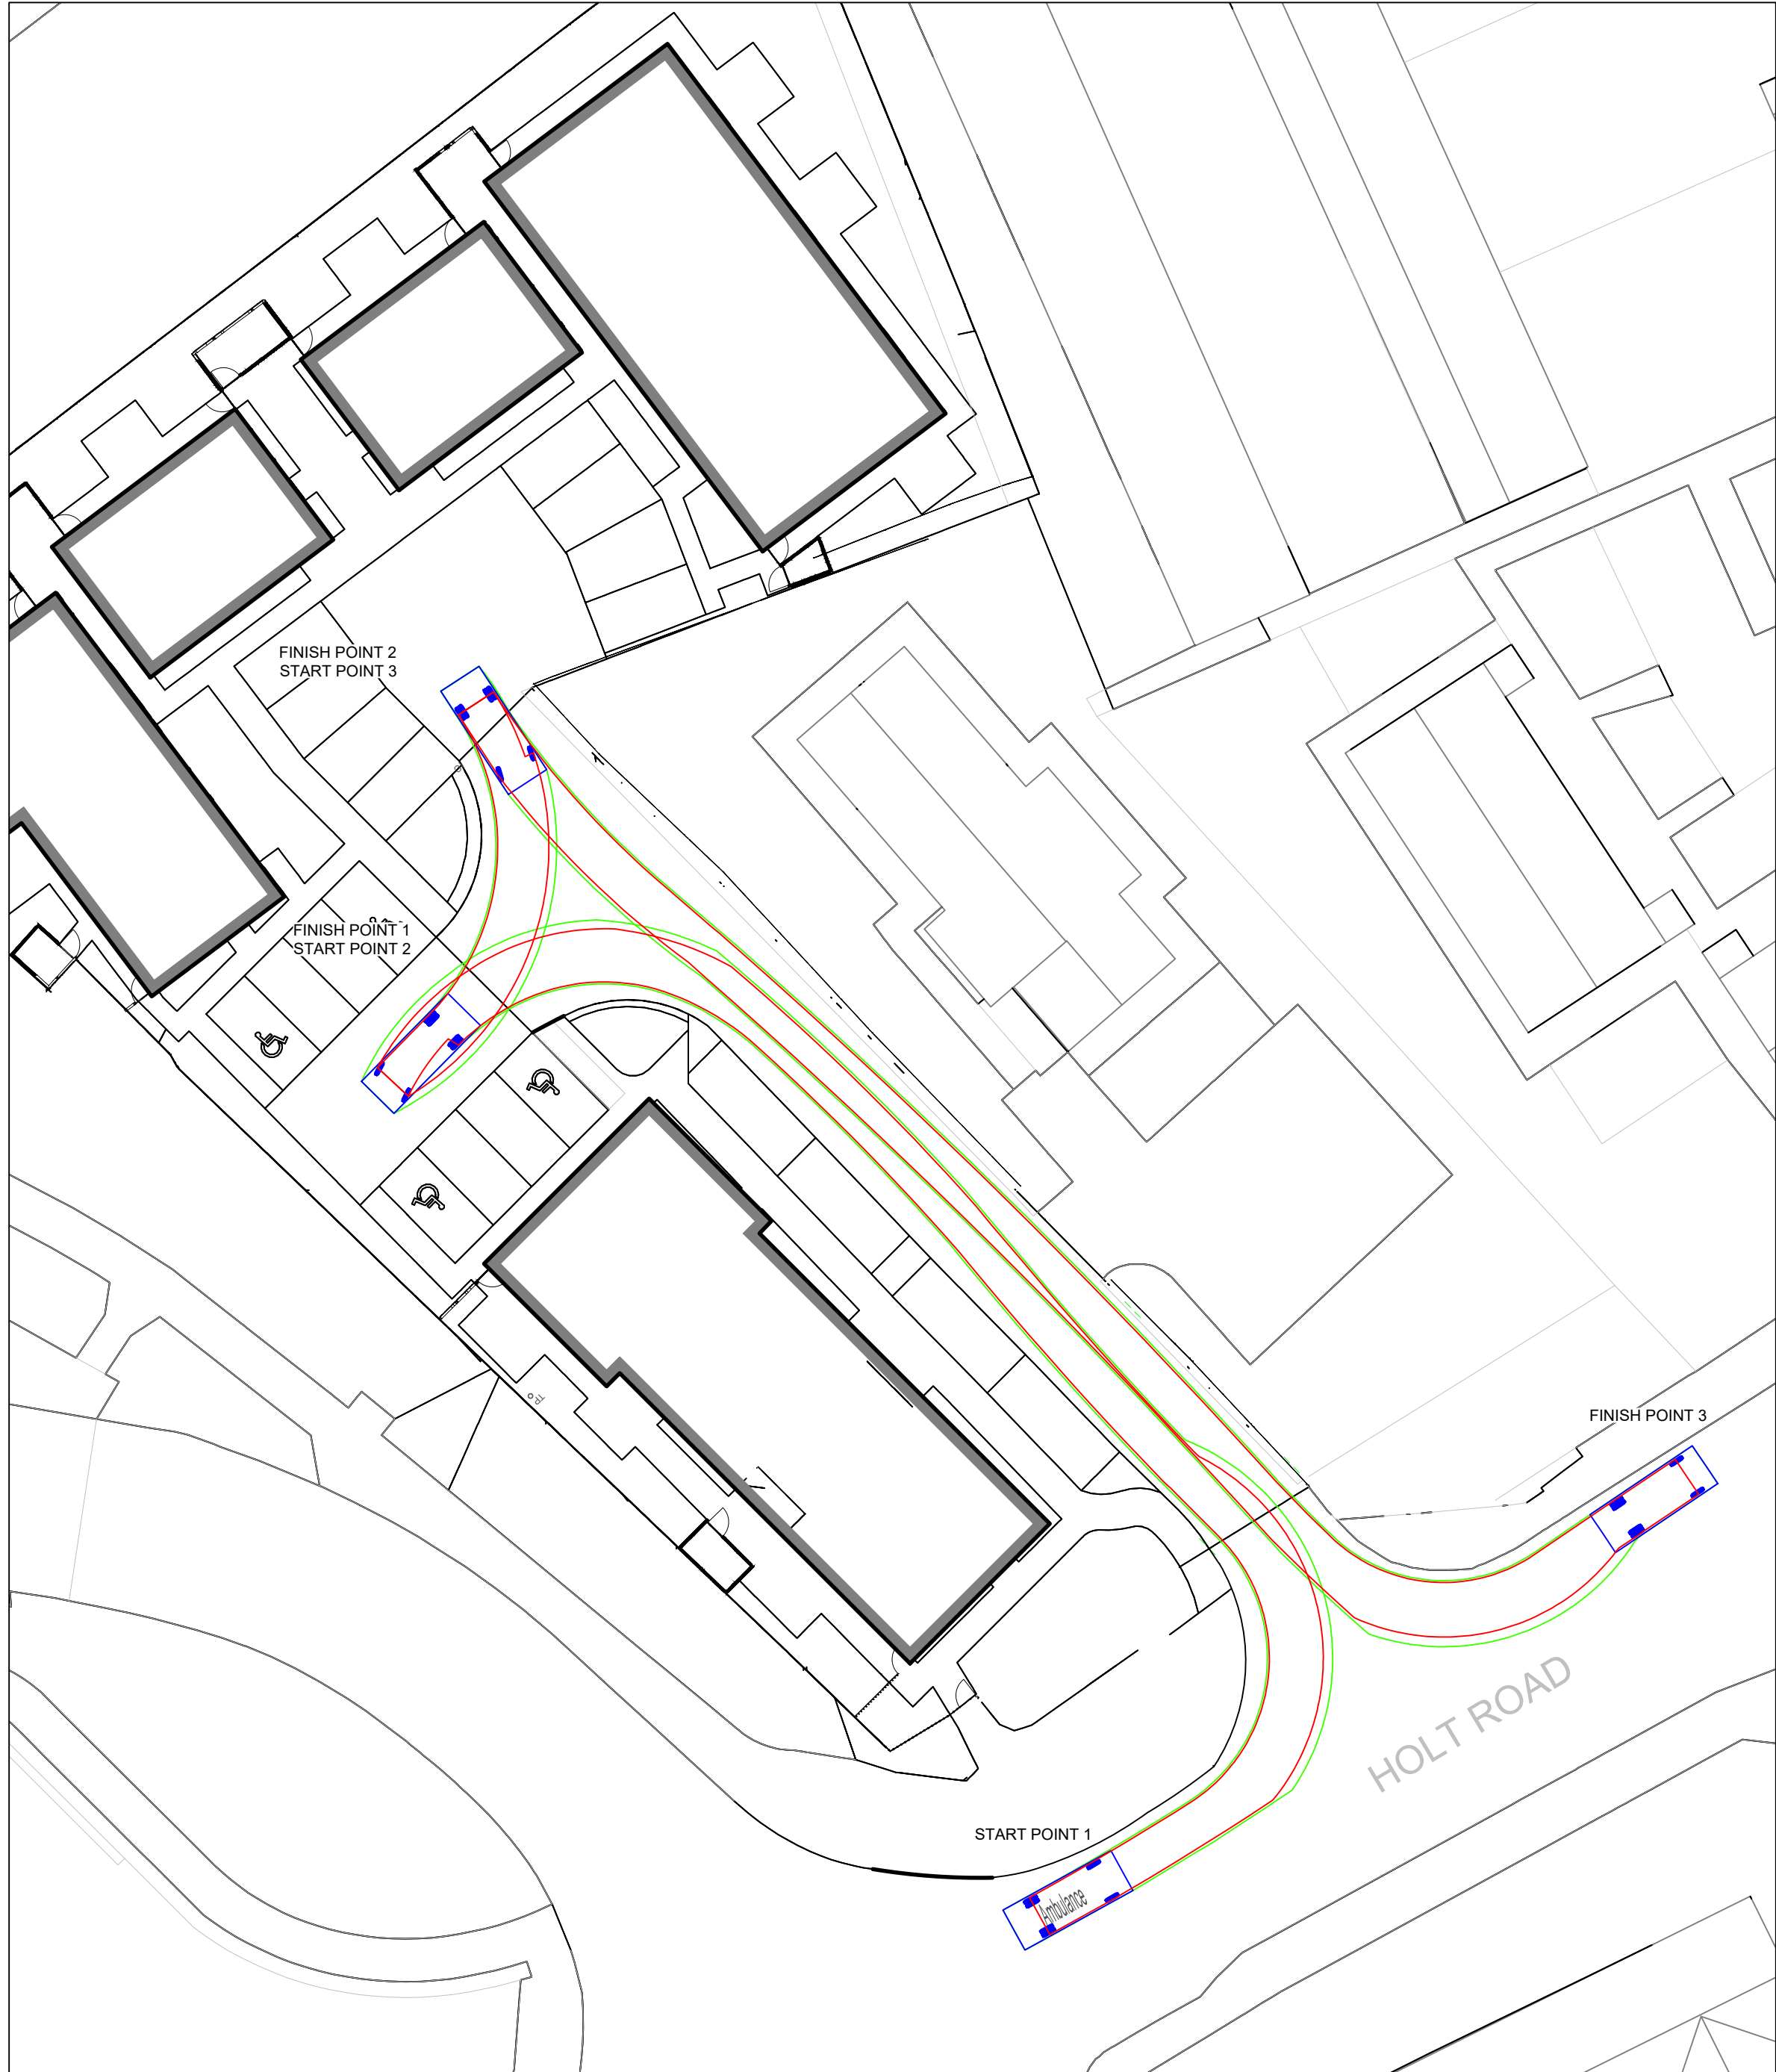

KEY

WHEEL PATH

BODY OVERHANG

REV	DATE	DESCRIPTION	BY	CHK	APP
A	17.05.21	AMENDED PER NEW LAYOUT	JP		

REVISIONS

STATUS

PRELIMINARY

CLIENT

ClwydAlyn

PROJECT

Ty Nos Redevelopment
Holt Road, Wrexham

TITLE

Swept Path Analysis
Sheet 2

DATRY'S

Broncoed House
Broncoed Business Park
Wrexham Road
Holt
Flintshire
CH7 1HP
01352 786005
info@datrys.coop
www.datrys.net

Telephone
E-mail
Internet

DRAWN JP

CHECKED TD

PASSED AC

DATE 25.01.21

CLIENT'S REF. —

SCALE AT A1 1:250

AUTOCAD REF. 20269/401

REVISION

20269/402

A