


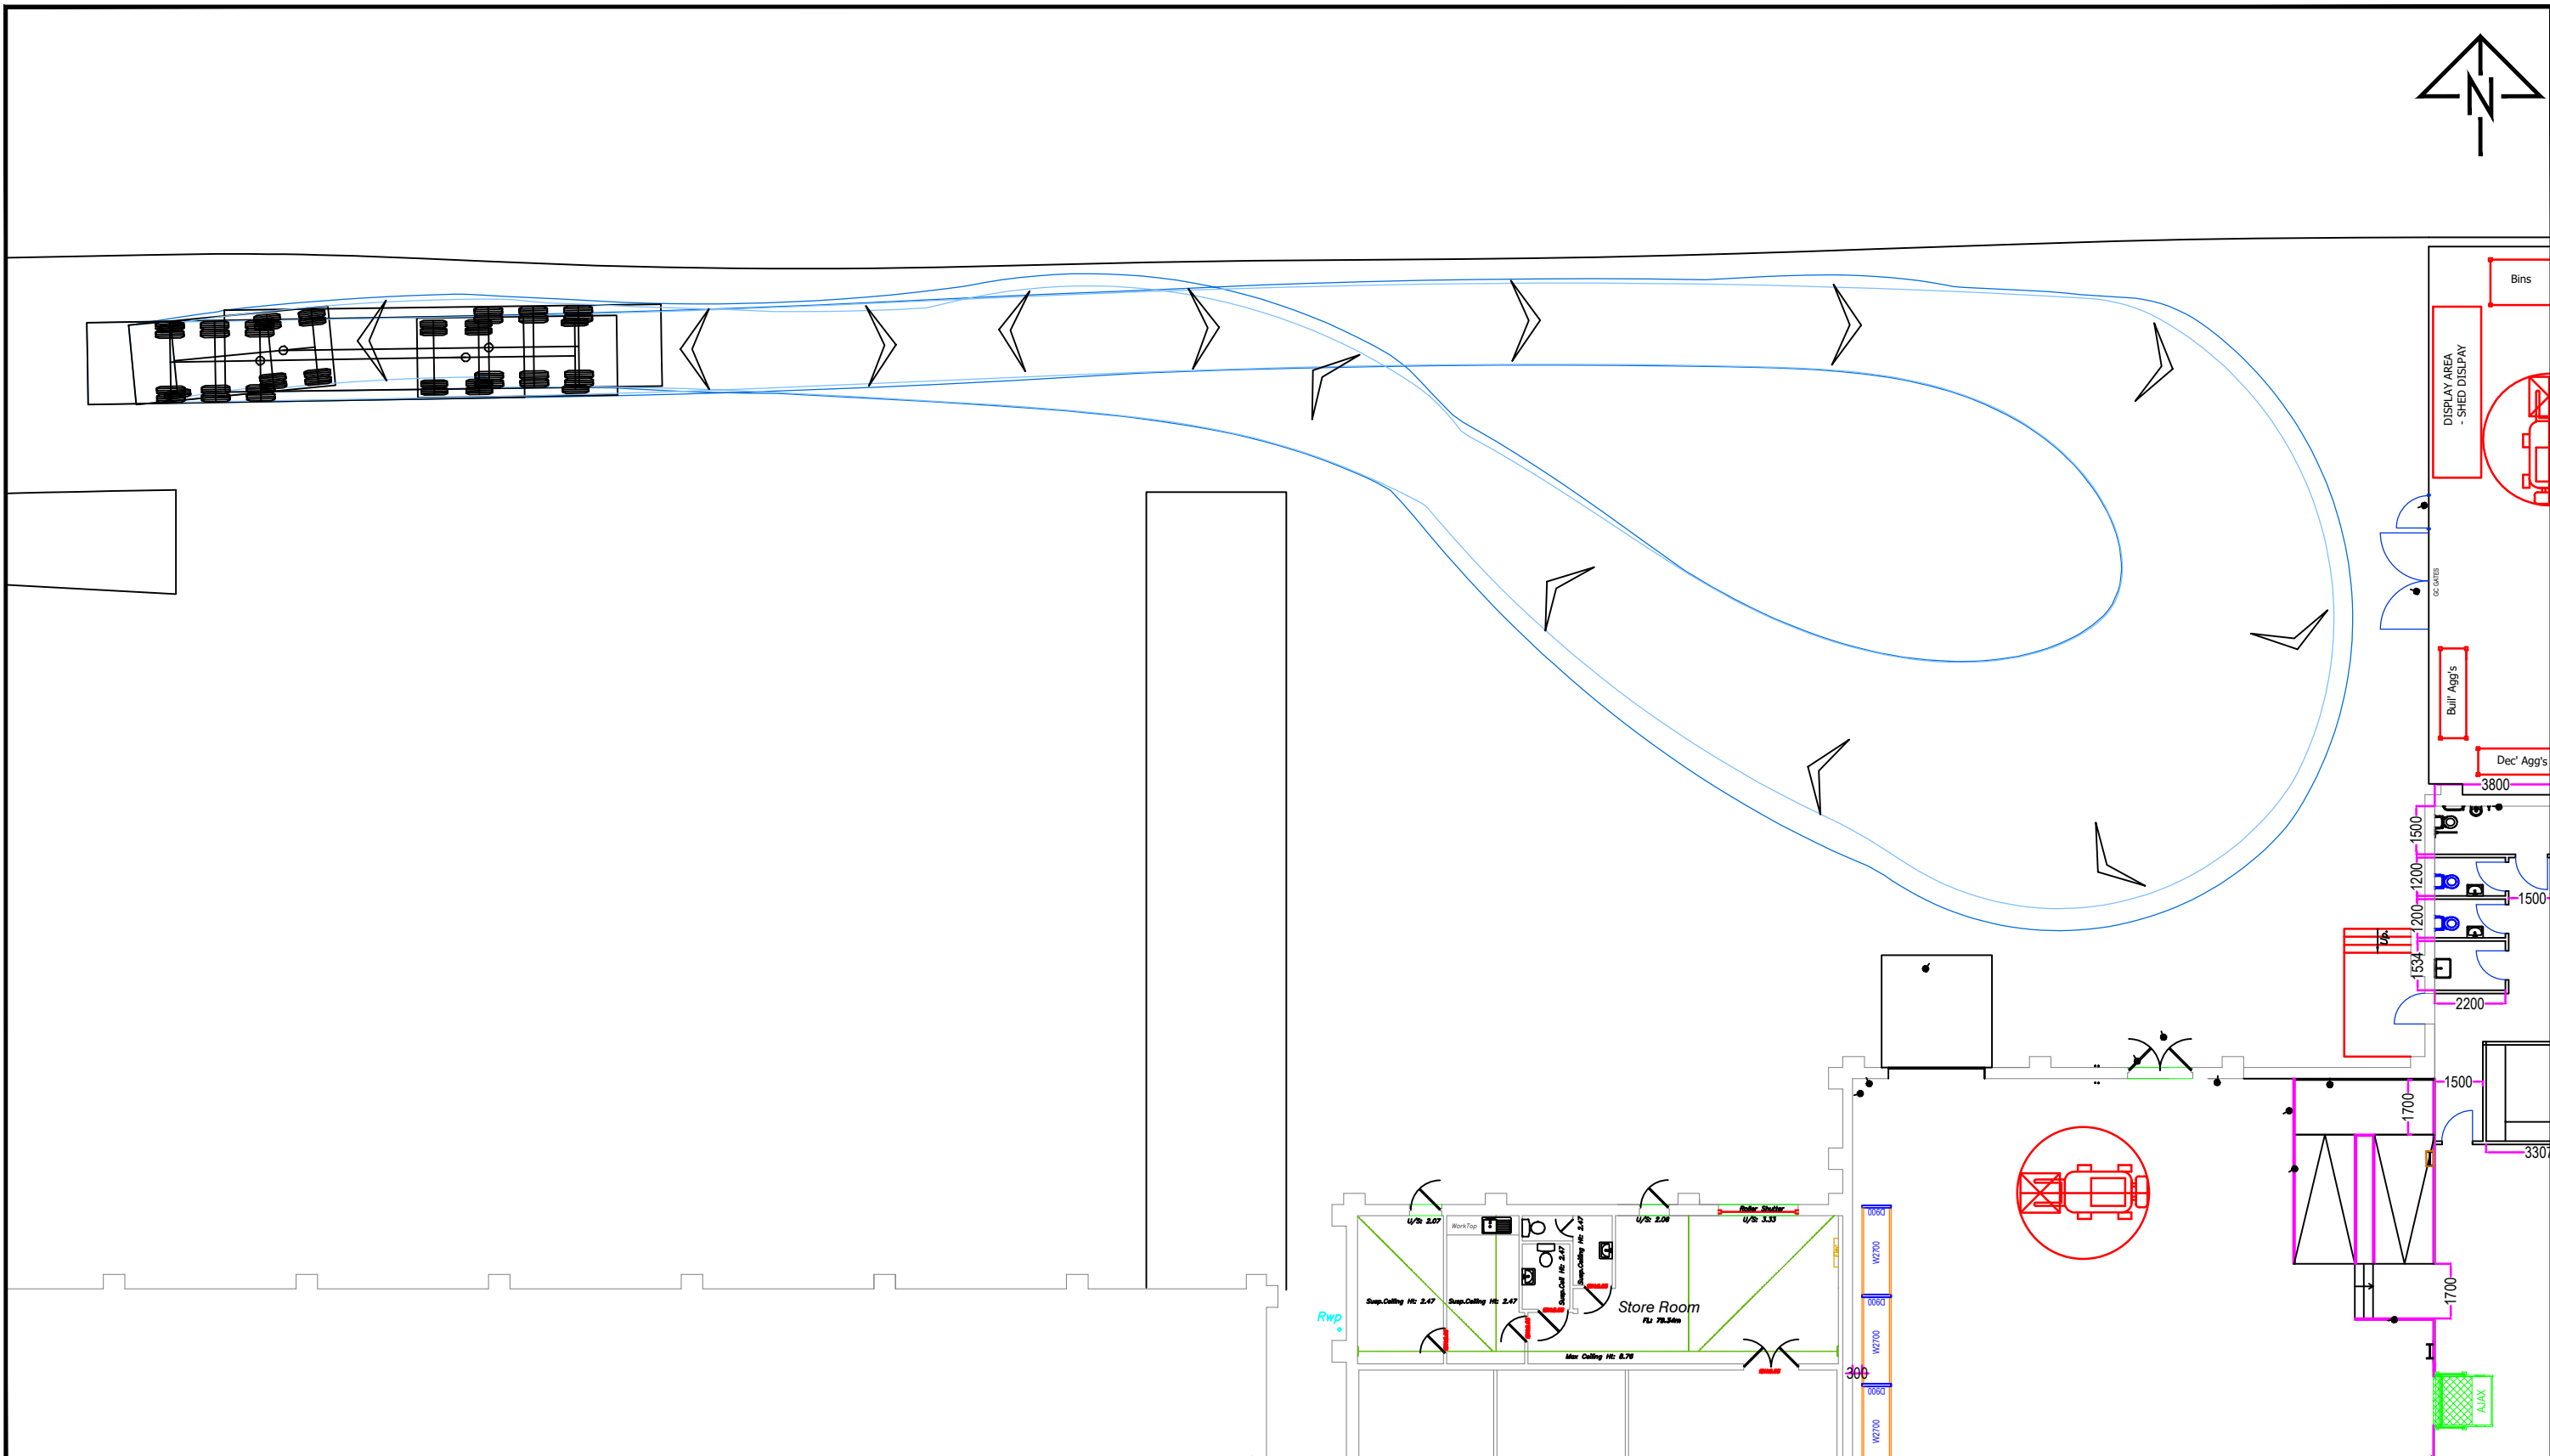

REV.	DETAILS	DRAWN	CHECKED	DATE

Notes:
1. This is not a construction drawing and is intended for illustrative purposes only.
2. White lining is indicative only.

Max Legal Length (UK) Articulated Vehicle (16.5m)

Overall Length

Overall Width

Overall Body Height

Min Body Ground Clearance

Max Track Width

Lock to lock time

Kerb to Kerb Turning Radius

16.500m

2.550m

3.632m

0.396m

2.500m

6.00s

6.870m

UNITS 3 & 4, BORDER RETAIL PARK, WREXHAM

16.5m ARTICULATED VEHICLE SWEEP PATH ANALYSIS - SERVICE YARD BANJO TURN

DRAWN: LT

CHECKED: MR

DATE: 04.03.2022

SCALES: 1:500 at A3

B&M RETAIL LTD

vectos.

PART OF SLR

Ground Floor, Helmont House, Churchill Way, Cardiff CF10 2HE
t: 02920 720 860
e: vectos@vectos.co.uk

DRAWING NUMBER: 220000_SK01

REVISION: .