


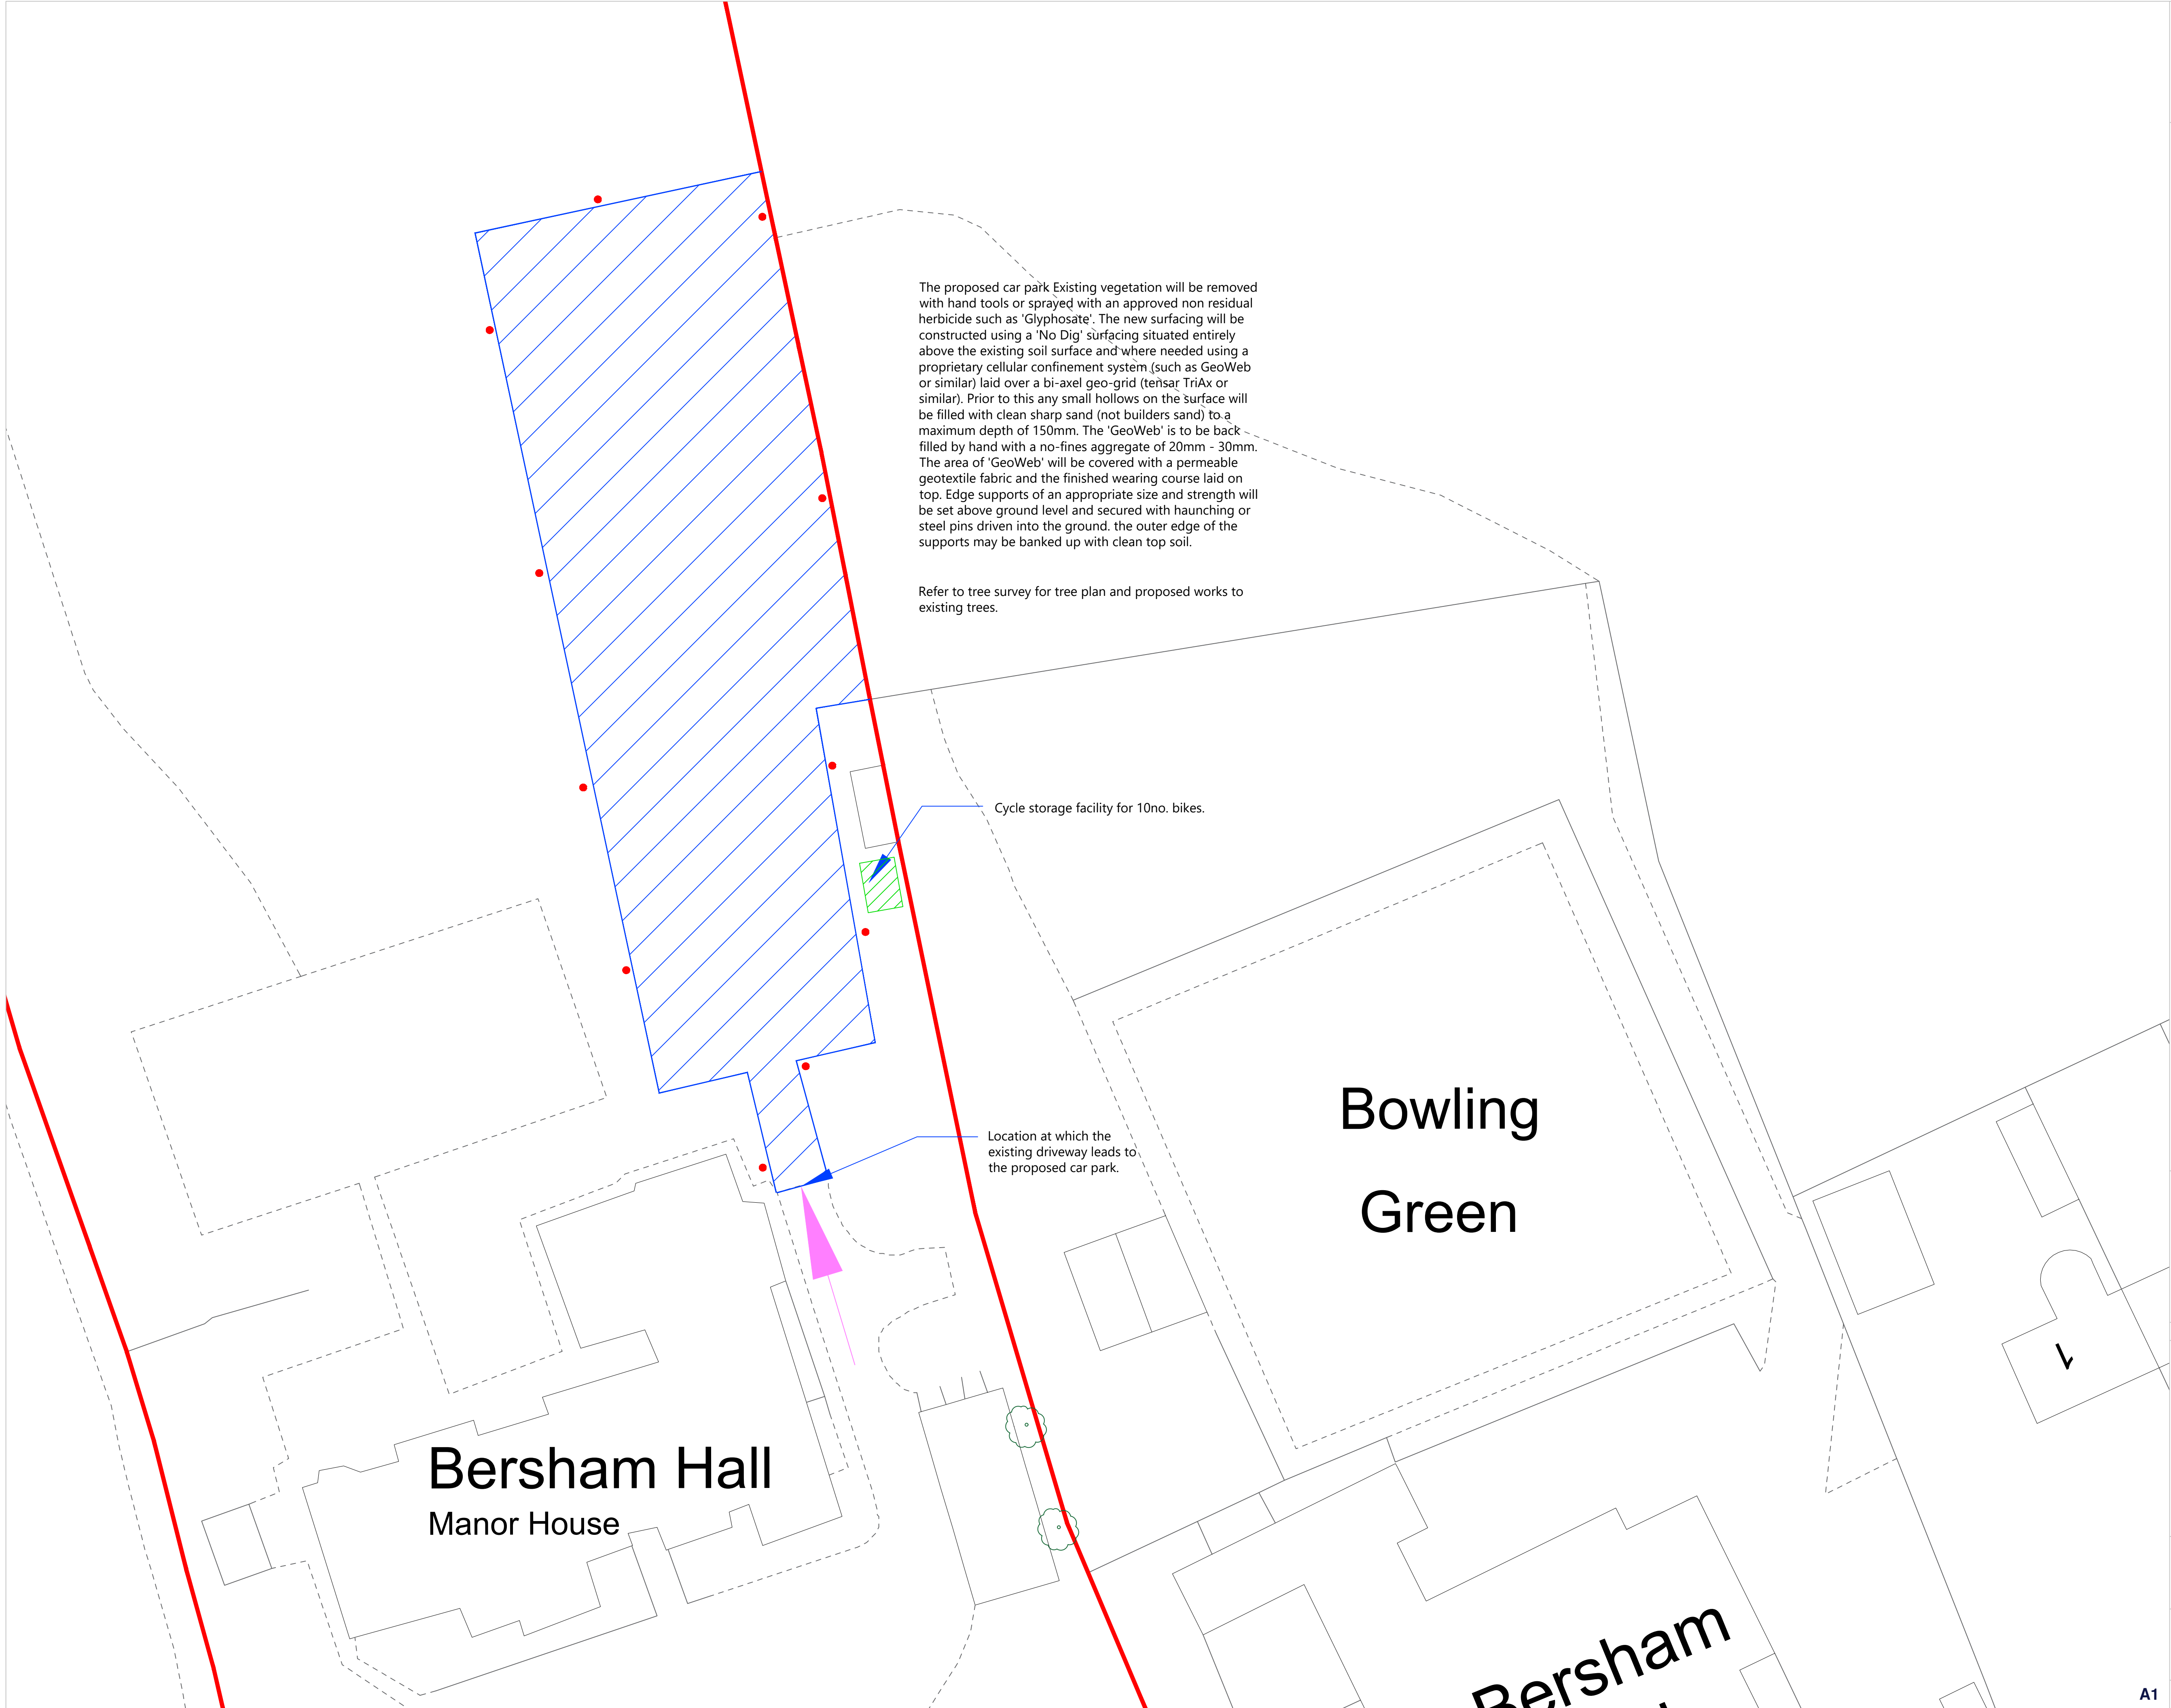



AA PROJECTS
DELIVERING EXCELLENCE WITH
DREES & SOMMER

Notes:

-

Bersham Hall Estate boundary line

-

Proposed Car Park


-

Existing drive leads to proposed car park

-

Indicative location of bollard lights

N

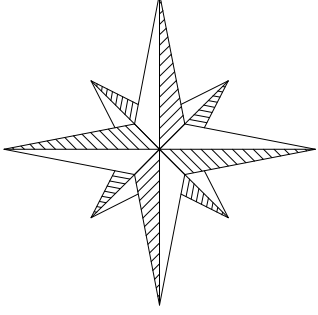

Copyright: All rights reserved. This drawing must not be reproduced without permission from AA Projects Ltd. Do not scale off this drawing. All dimensions are to be checked on site by contractor / sub contractor. Any discrepancies to be reported to AA Projects Ltd.

Rev	Date	Revision notes	By	Check

**AA PROJECTS**

L2 Pilkington Court
Sinclair Way
Prescot Business Park
Prescot
Liverpool
L34 1QG
Tel: 0151 430 2340

Office Locations

Birmingham, Leeds, Liverpool, London, Manchester, Oxford, Rugby, Newcastle

www.aaprojects.co.uk

Client

Quality Education with Care

Drawing Title

Proposed Car Park Area

Project Title

Car Park Provision

Drawn

SJH

Date

Jul 2022

Checked

-

Date

-

DWG No.

20315.001

Scale

1:200

Revision

-

A1