


Pos. Flat Roof - Link, Quantity: 1
Finish: RAL
Job: Trevalyn Wood - Rev A
System: Jack Aluminium TRL90 (BETA) Roof Light Double Glazing Standard
Interior View

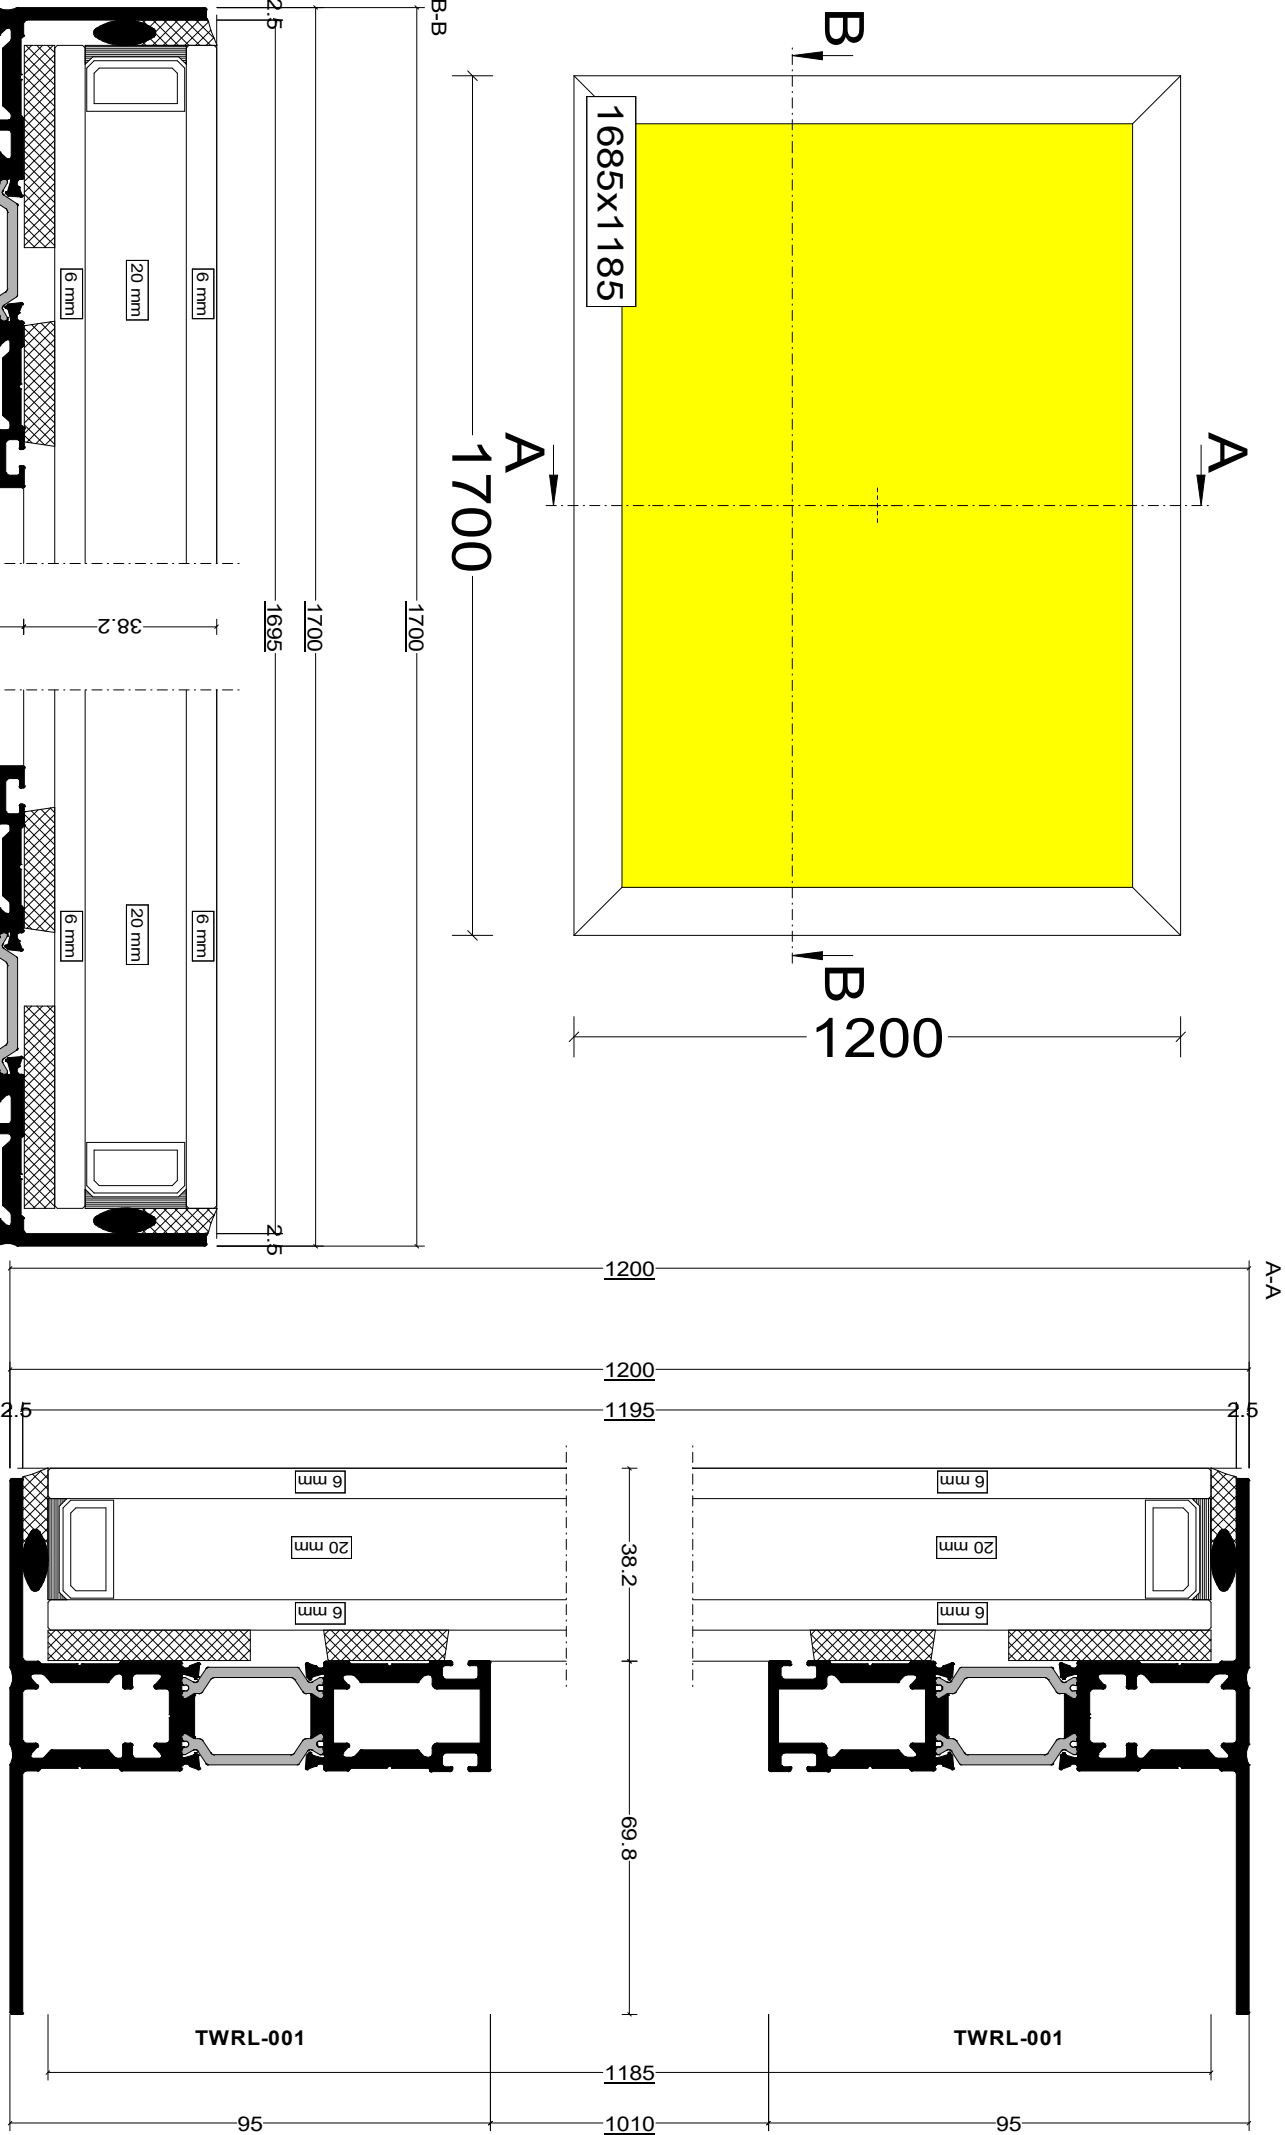

1x Roof - Low E - 6x6mm TGH, 6mm TGH Low E / 6mm TGH Clear, Silicone Sealed
32mm 2.00 m² 1685 x 1185mm