


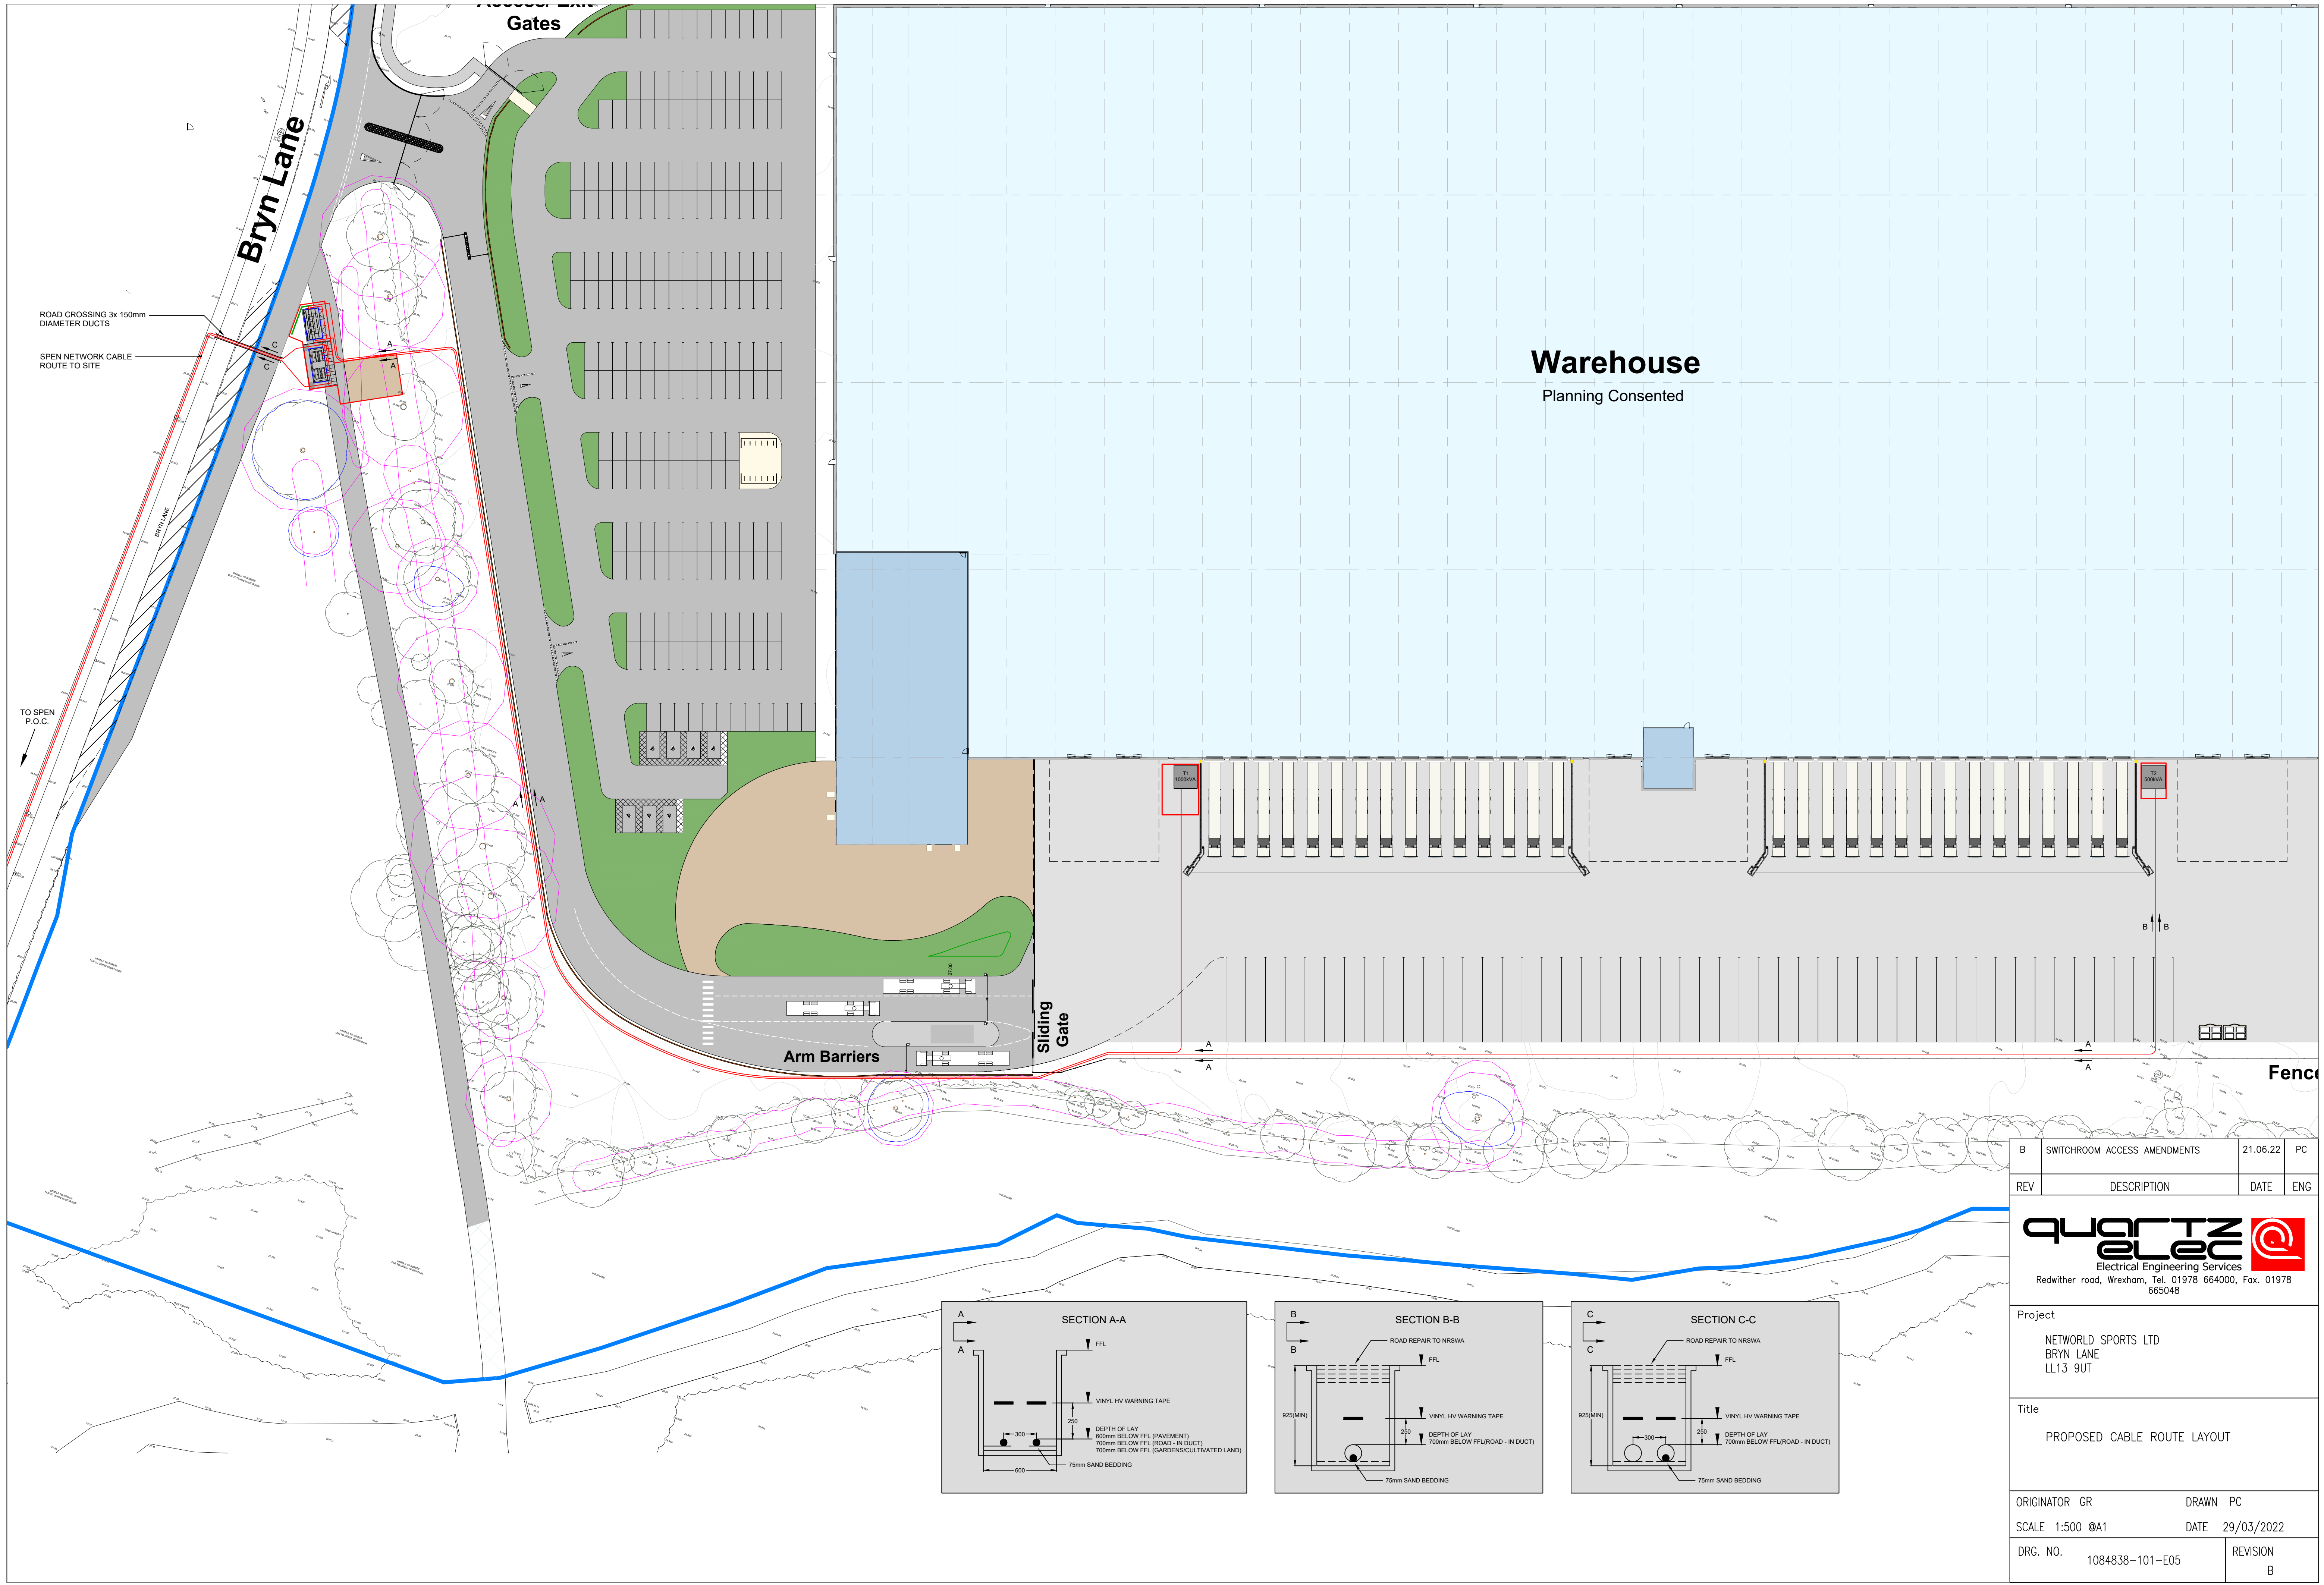

B	SWITCHROOM ACCESS AMENDMENTS	21.06.22	PC
REV	DESCRIPTION	DATE	ENG
QUANTUM Electrical Engineering Services Redwither road, Wrexham, Tel. 01978 664000, Fax. 01978 665048			
Project NETWORLD SPORTS LTD BRYN LANE LL13 9UT			
Title PROPOSED CABLE ROUTE LAYOUT			
ORIGINATOR GR		DRAWN PC	
SCALE 1:500 @A1		DATE 29/03/2022	
DRG. NO. 1084838-101-E05			REVISION B