
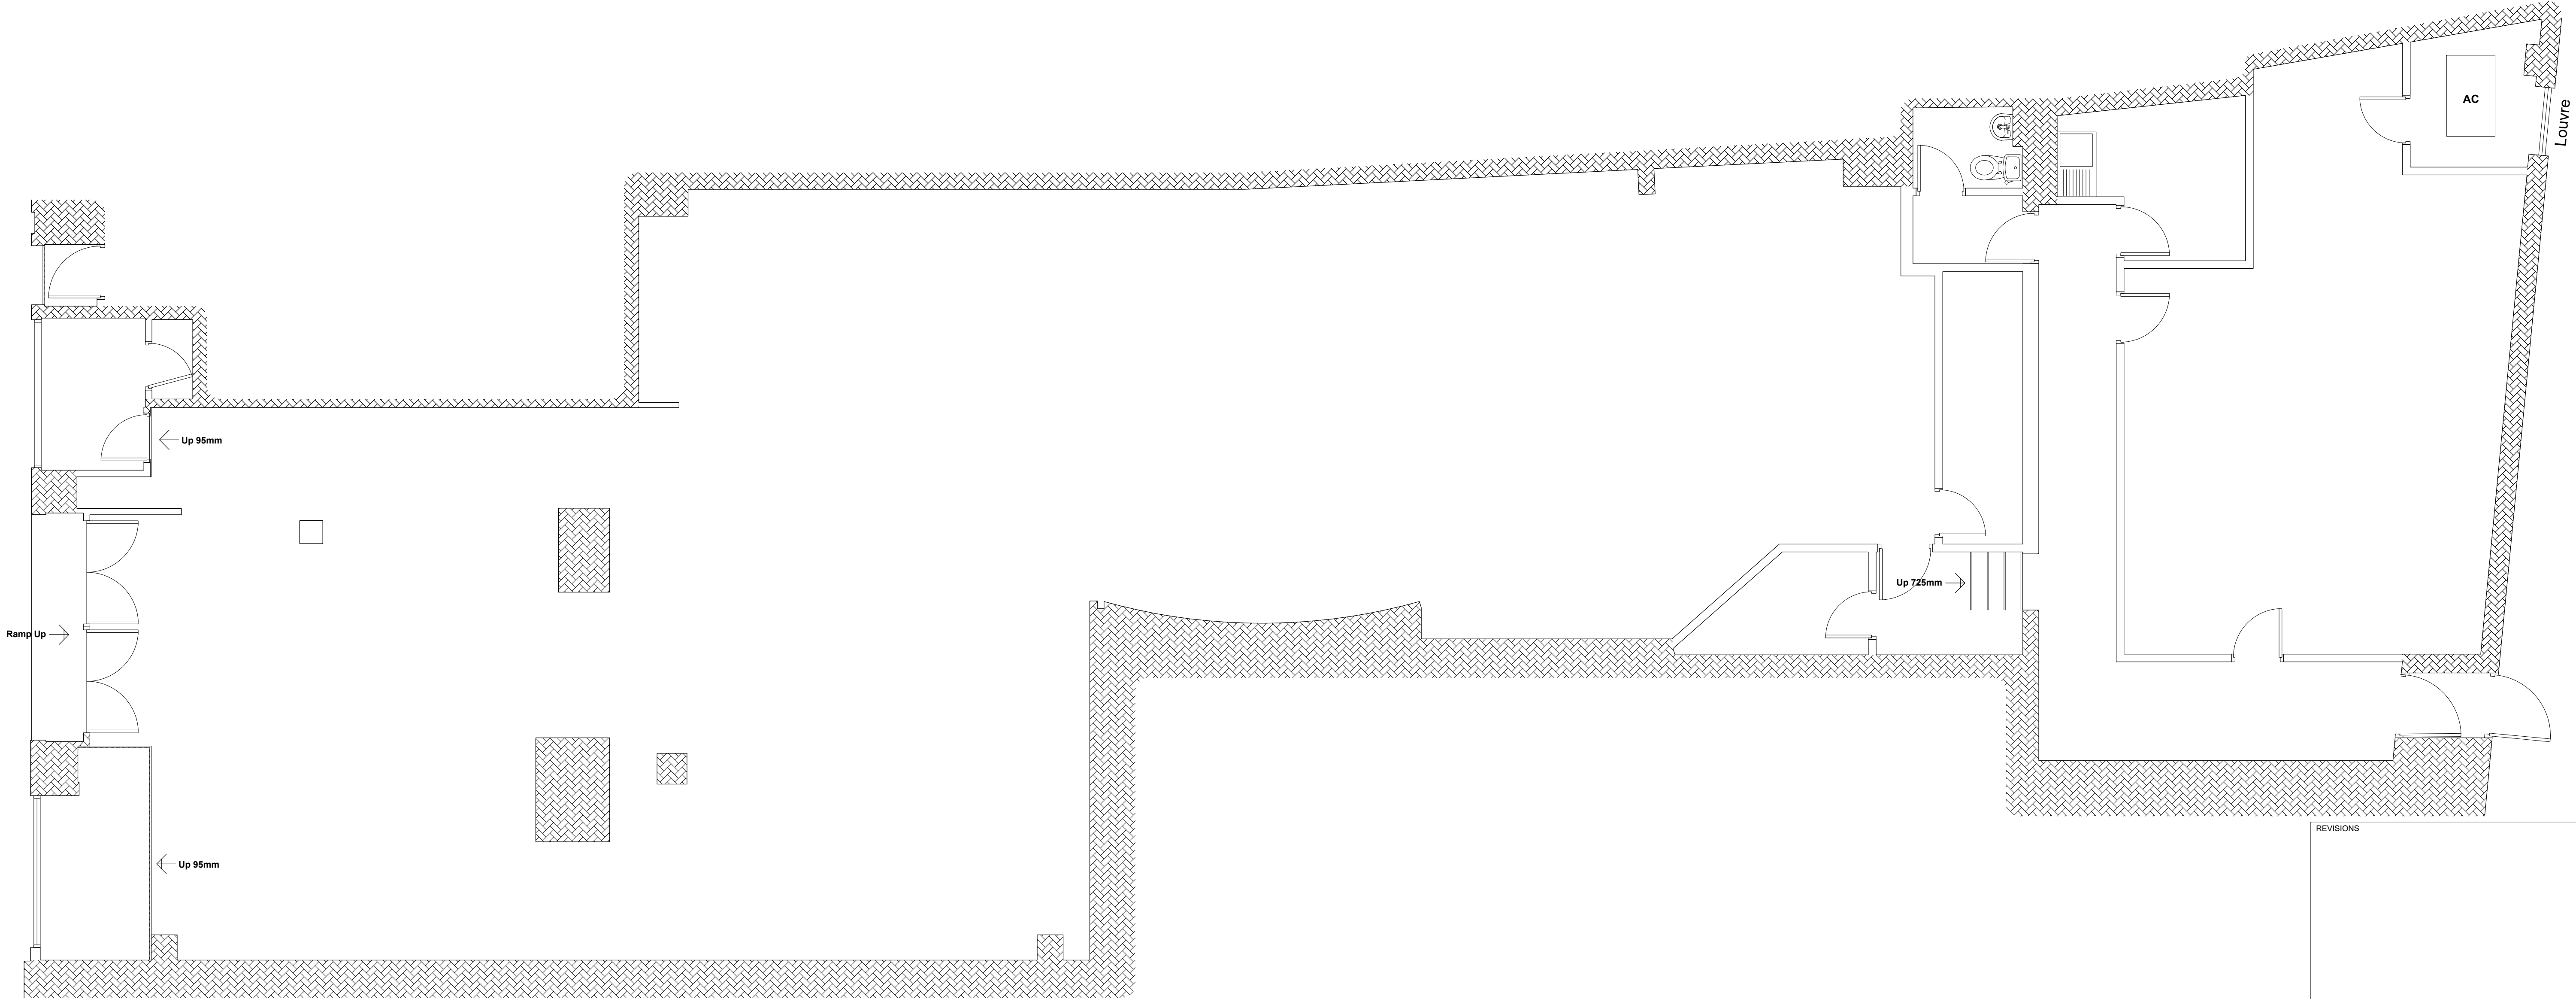


TOTAL GROUND FLOOR AREA	
EXISTING USE: RETAIL	
333.5m ²	3589.9ft ²

EXISTING GROUND FLOOR GENERAL ARRANGEMENT PLAN

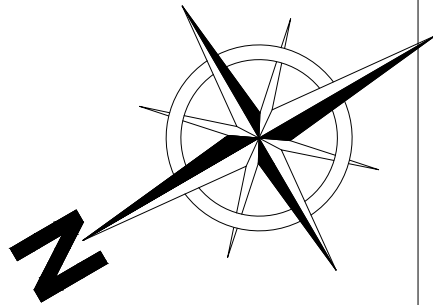

REVISIONS

CHANGE OF USE

FIT OUT TYPE
CONCEPT 2

PROJECT
MERKUR SLOTS
UNIT 4, 9-11 REGENT STREET
WREXHAM
LL11 1SG

DESCRIPTION
EXISTING GROUND FLOOR

DRAWN BY MG	SCALE 1:50	DATE 16/03/22
DRAWING No. 999-EX-01	REVISION 01	



COPYRIGHT IS RESERVED BY MERKUR CASINO UK AND IS ISSUED ON THE CONDITION THAT IT IS NOT COPIED OR DISCLOSED BY OR TO ANY UNAUTHORISED PERSONS WITHOUT PRIOR CONSENT FROM MERKUR CASINO UK.
THIS DRAWING SHOULD NOT BE SCALED. THE CONTRACTOR SHOULD CHECK ALL DIMENSIONS ON SITE. ANY ERROR OR OMISSION SHOULD BE REPORTED TO MERKUR CASINO UK.