

THIS DRAWING IS TO BE READ IN CONJUNCTION WITH ALL RELATED DRAWINGS. ALL DIMENSIONS MUST BE CHECKED AND VERIFIED ON SITE BEFORE COMMENCING ANY WORK OR PRODUCING SHOP DRAWINGS. THE ORIGINATOR SHOULD BE NOTIFIED IMMEDIATELY OF ANY DISCREPANCY. THIS DRAWING IS COPYRIGHT AND REMAINS THE PROPERTY ROGER PARRY & PARTNERS.


Rev	Description	Date	By
-	-	year/mm/dd	--

Roger
Parry
& Partners

Residential - Agricultural - Commerical

Project;	Proposed Agricultural Worker's Dwelling		
Drawing Title;	Location Plan		
Location;	Carreg Llwyd, Froncysyllte, Llangollen. LL20 7RY		
Client;	E.W & M.Jones & Son		
Scale	1:1250 @ A3		
Drawing No;	75223 / 01	Rev;	-
Drawn By;	-	Date;	2021/06/08

HOGSTOW HALL, MINSTERLEY
SHREWSBURY, SHROPSHIRE. SY5 0HZ
Tel: 01743 791336 Fax: 01743 792770
E-mail: mail@rogerparry.net
Web address: www.rogerparry.net
Roger Parry & Partners LLP partnership no.OC312203
Registered Office Hogstow Hall, Minsterley, Shrewsbury, SY5 0HZ
Registered in England and Wales.
A list of members of the LLP is available at the above address.

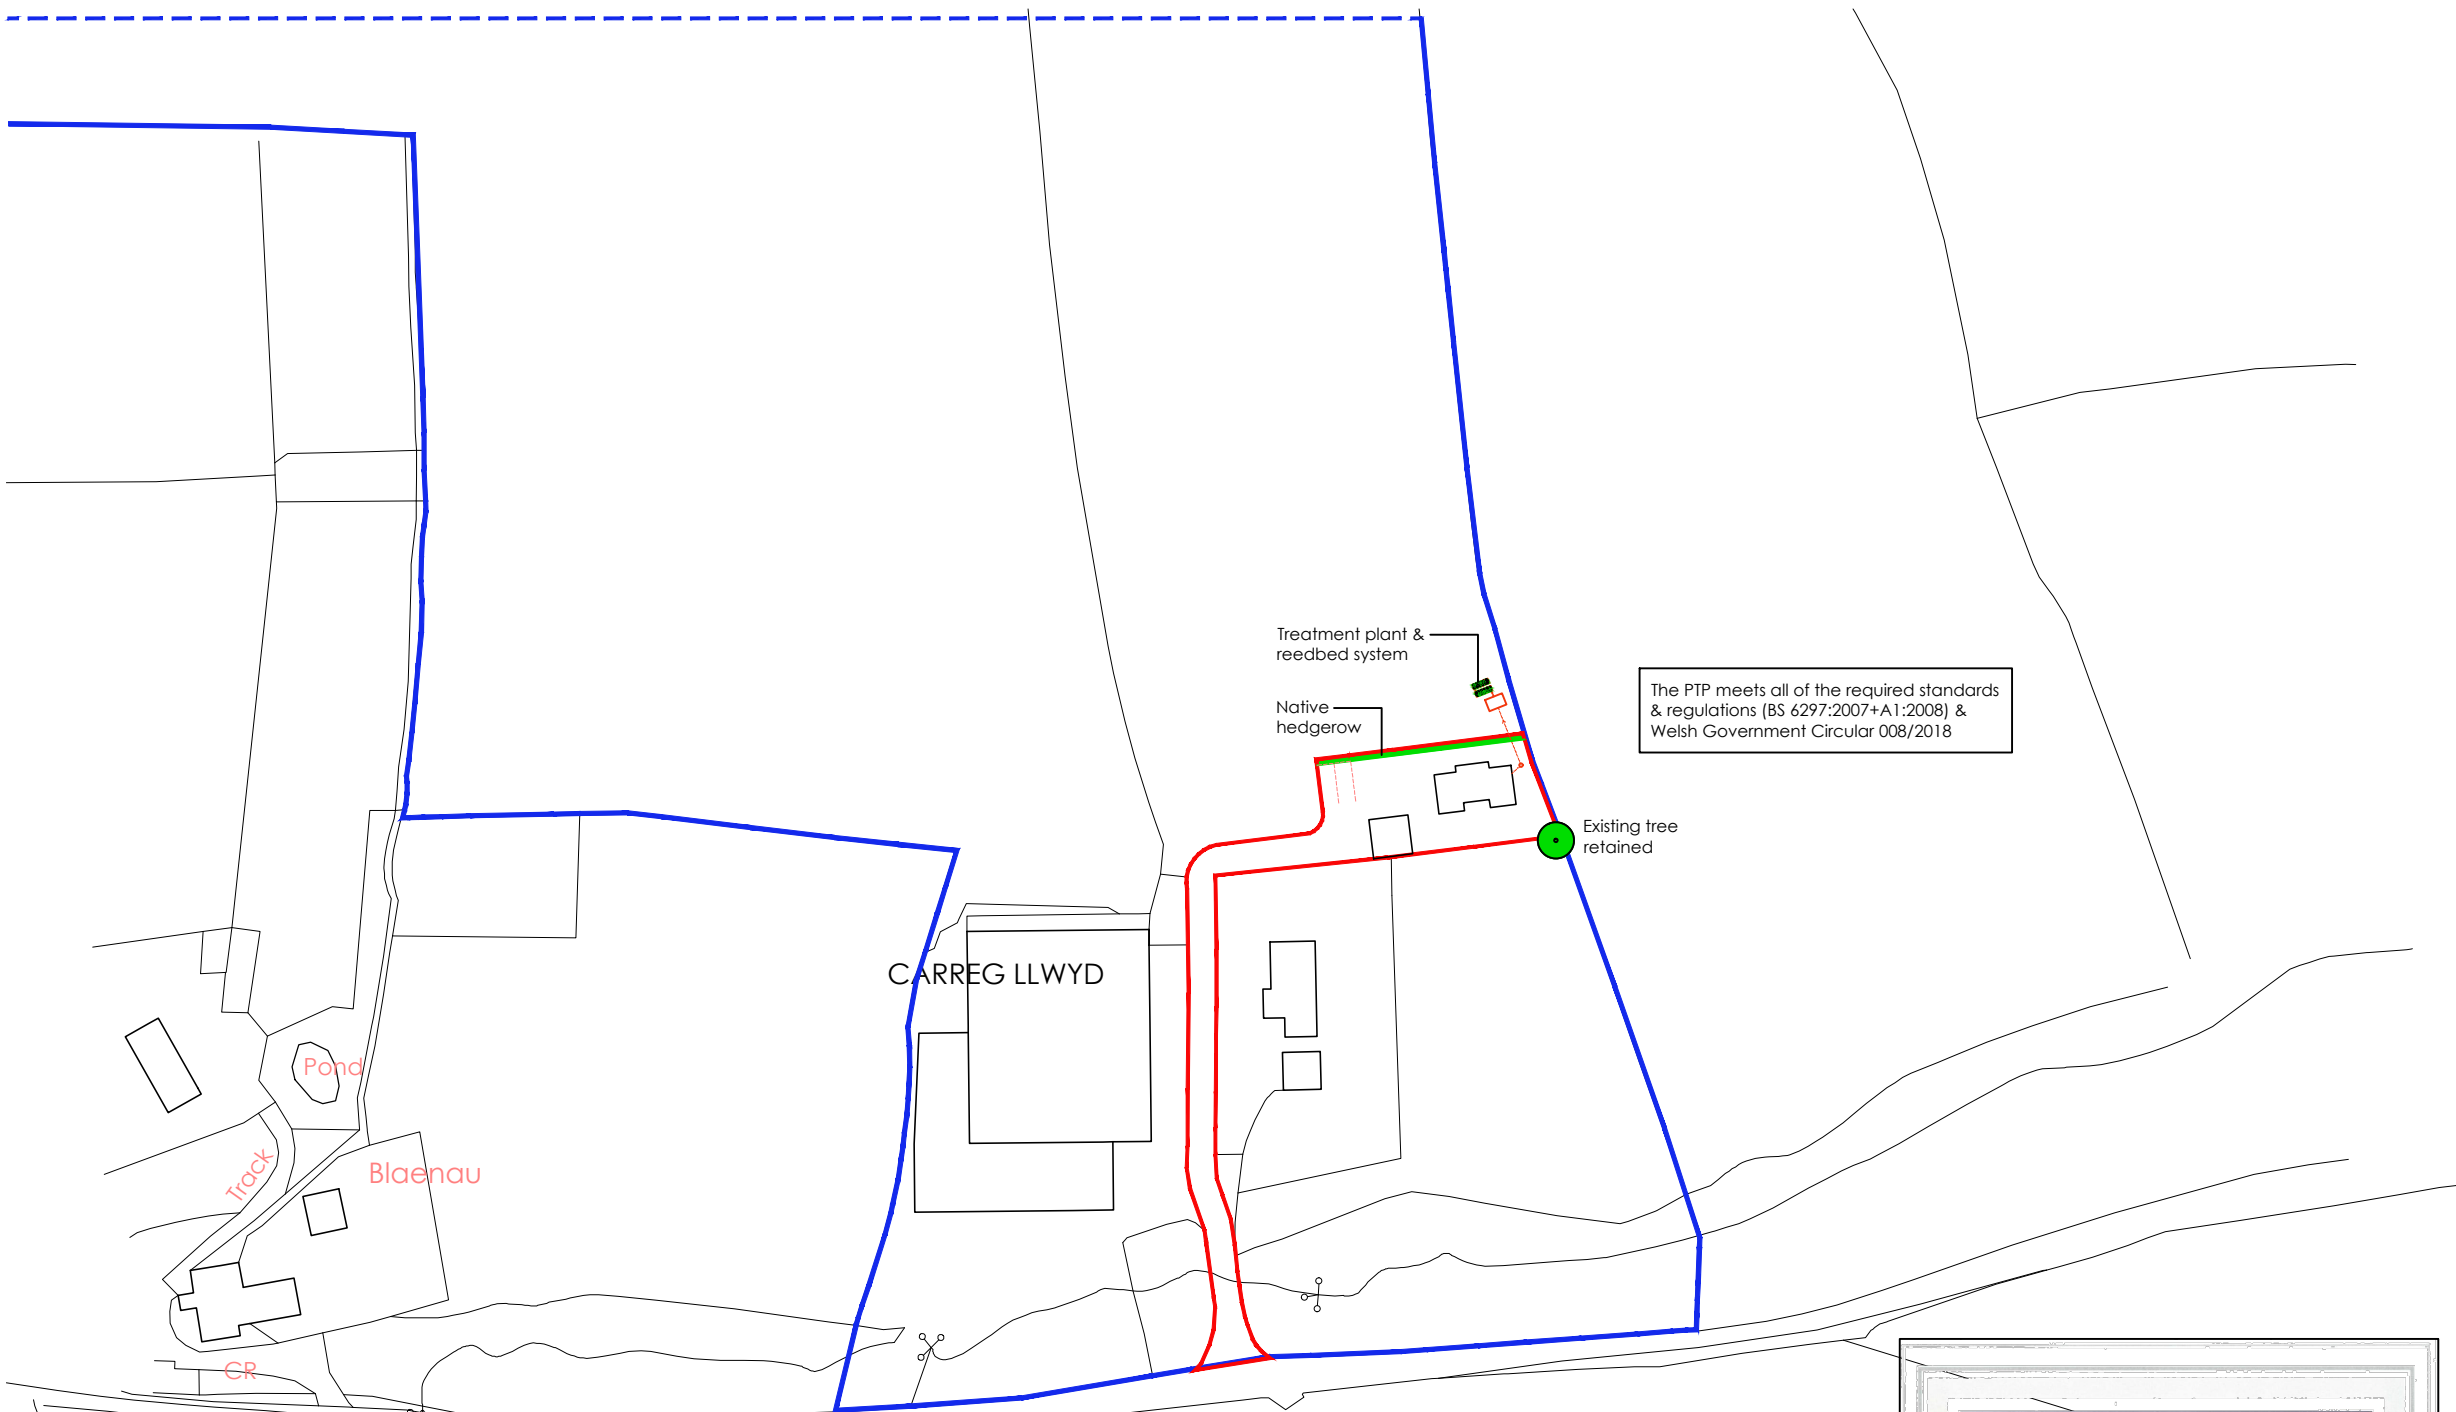



Well
012716
Horizontal Reedbed Tertiary Treatment System
Installation, Planting & Maintenance Guidelines

Kingspan Environmental Service Contact Numbers:
GB: 0844 846 0500
NI: 028 3025 4077
WIL: 048 3025 4077

Enclosed Documents

DS054P	6 Population Horizontal Reedbed for Tertiary Treatment
DS0749P	Reedbed Planting Detail
DS0750P	12 Population Horizontal Reedbed for Tertiary Treatment

Issue: 01
Description: 012716
Date: September 2019

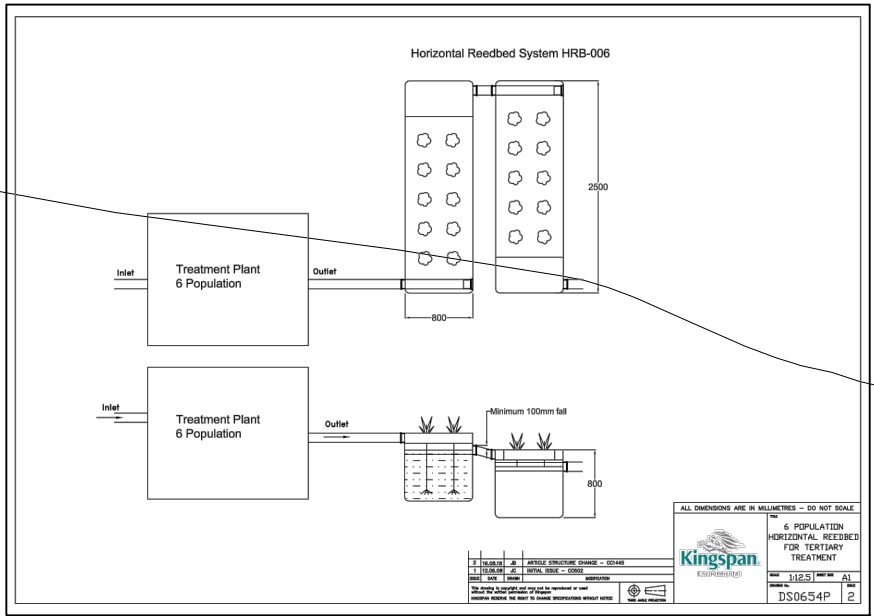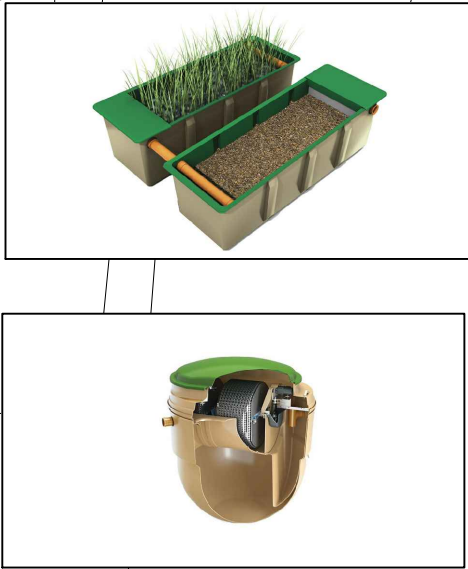

PIA Prüfinstitut für Abwassertechnik GmbH

PERFORMANCE RESULTS

Kingspan Environmental Limited
College Road North, Aylesbury, HP22 5EW UK
EN 12566-3, Annex B
"Small wastewater treatment systems for up to 50 PT"

Small wastewater treatment system BioDisc
Rotating disc unit with one reed bed

Nominal organic daily load	0.29	kg BSB/d
Nominal hydraulic daily load	1.20	m³/d
Material	glass reinforced plastic (GRP)	
Treatment efficiency (nominal sequences)		
COD	93.0 %	39 mg/l
BOD ₅	98.0 %	4 mg/l
SS	98.2 %	6 mg/l
NH ₄ -N	88.4 %	3.8 mg/l
N _{ox}	61.2 %	18 mg/l
P _{ox}	61.7 %	3.8 mg/l
Electrical consumption	1.3	kWh/d

* determined for temperatures ≥ 12°C in the bioreactor

Produced and tested by
PIA – Prüfinstitut für Abwassertechnik GmbH
(PIA GmbH)
Bürgerstraße-Weg 30
D-52074 Aachen

Logo: ISO 9001