


Horizontal Reedbed System HRB-006

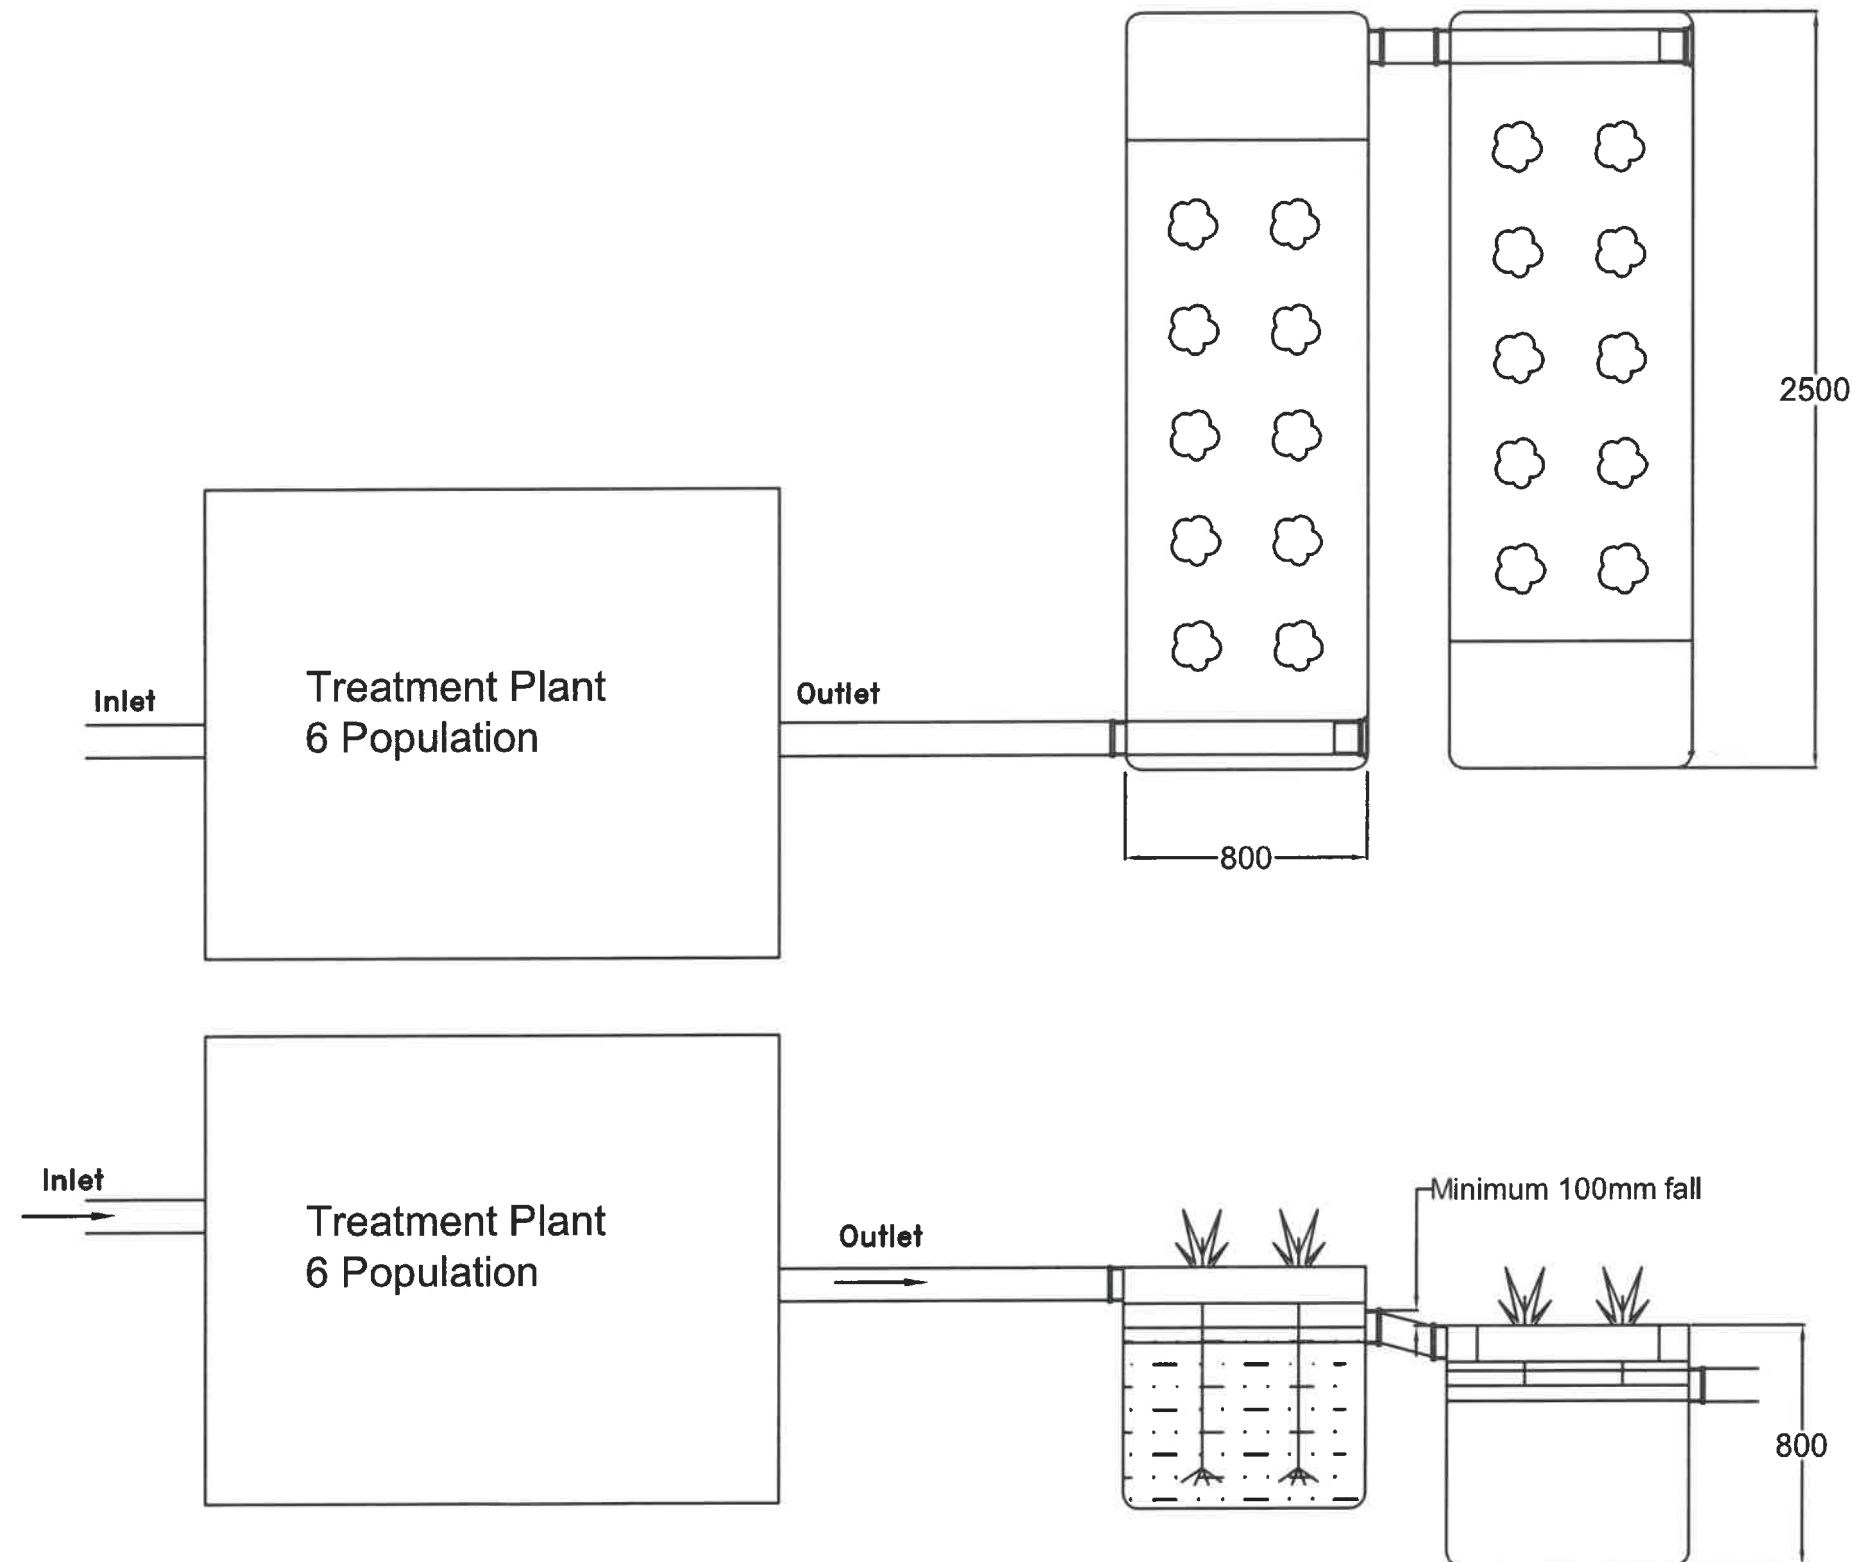

ALL DIMENSIONS ARE IN MILLIMETRES – DO NOT SCALE

	TITLE 6 POPULATION HORIZONTAL REEDBED FOR TERTIARY TREATMENT	
	SCALE 1:12.5	SHEET SIZE A1
	DRAWING No. DS0654P	
	ISSUE 2	

2	16.08.18	JB	ARTICLE STRUCTURE CHANGE – CC1445
1	12.06.08	JC	INITIAL ISSUE – CC602
ISSUE	DATE	DRAWN	MODIFICATION
This drawing is copyright and may not be reproduced or used without the written permission of Kingspan. KINGSKAN RESERVE THE RIGHT TO CHANGE SPECIFICATIONS WITHOUT NOTICE			

