


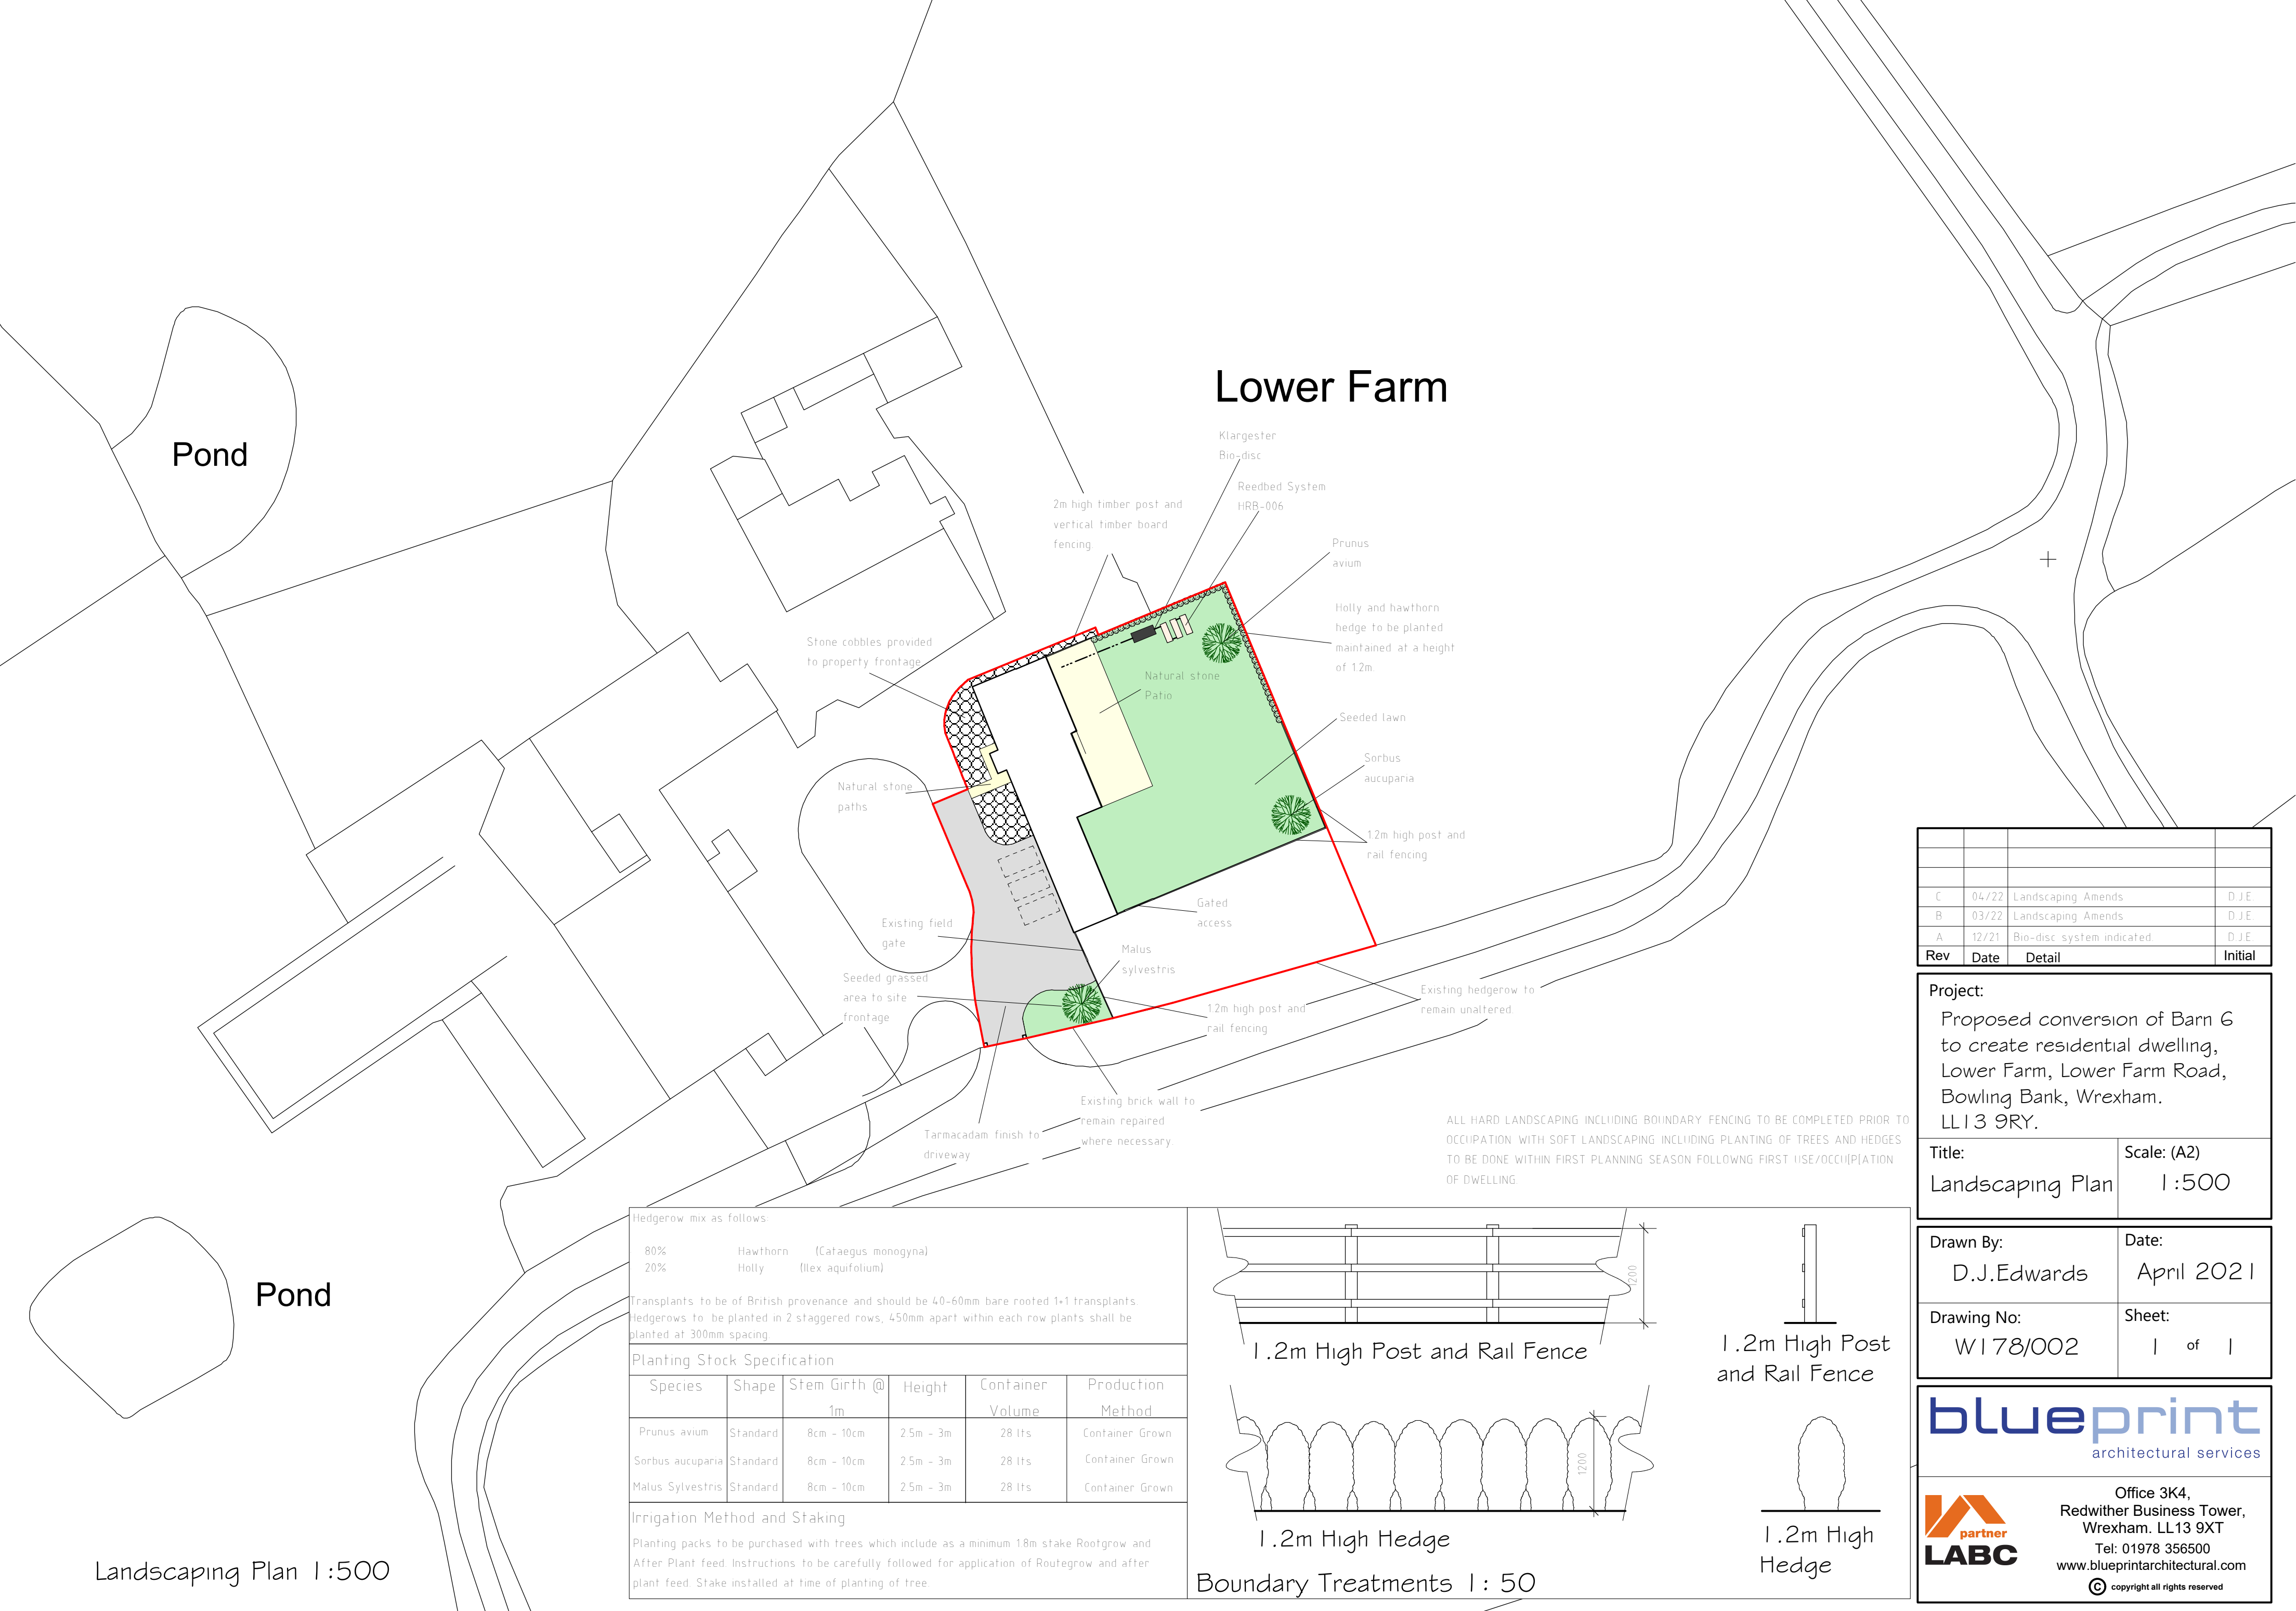

Lower Farm

C	04/22	Landscaping Amends	D.J.E
B	03/22	Landscaping Amends	D.J.E
A	12/21	Bio-disc system indicated	D.J.E
Rev	Date	Detail	Initial

Project:
Proposed conversion of Barn 6 to create residential dwelling, Lower Farm, Lower Farm Road, Bowling Bank, Wrexham. LL13 9RY.

Title: Landscaping Plan	Scale: (A2) 1 : 500
----------------------------	------------------------

Drawn By: D.J.Edwards	Date: April 2021
Drawing No: W178/002	Sheet: 1 of 1

Office 3K4,
Redwither Business Tower,
Wrexham. LL13 9XT
Tel: 01978 356500
www.blueprintarchitectural.com
© copyright all rights reserved

Hedgerow mix as follows:					
80%	Hawthorn	(Cataegus monogyna)			
20%	Holly	(Ilex aquifolium)			
Transplants to be of British provenance and should be 40-60mm bare rooted 1+1 transplants. Hedgerows to be planted in 2 staggered rows, 450mm apart within each row plants shall be planted at 300mm spacing.					
Planting Stock Specification					
Species	Shape	Stem Girth @ 1m	Height	Container Volume	Production Method
Prunus avium	Standard	8cm - 10cm	2.5m - 3m	28 lts	Container Grown
Sorbis aucuparia	Standard	8cm - 10cm	2.5m - 3m	28 lts	Container Grown
Malus Sylvestris	Standard	8cm - 10cm	2.5m - 3m	28 lts	Container Grown
Irrigation Method and Staking					
Planting packs to be purchased with trees which include as a minimum 18m stake Rootgrow and After Plant feed. Instructions to be carefully followed for application of Rootgrow and after plant feed. Stake installed at time of planting of tree.					

