


NOTE:

The site is to have a relatively low number of large vehicle movement to and from the site. This is anticipated to be circa 8 entries and 8 exists from the site access per 24 hour period.

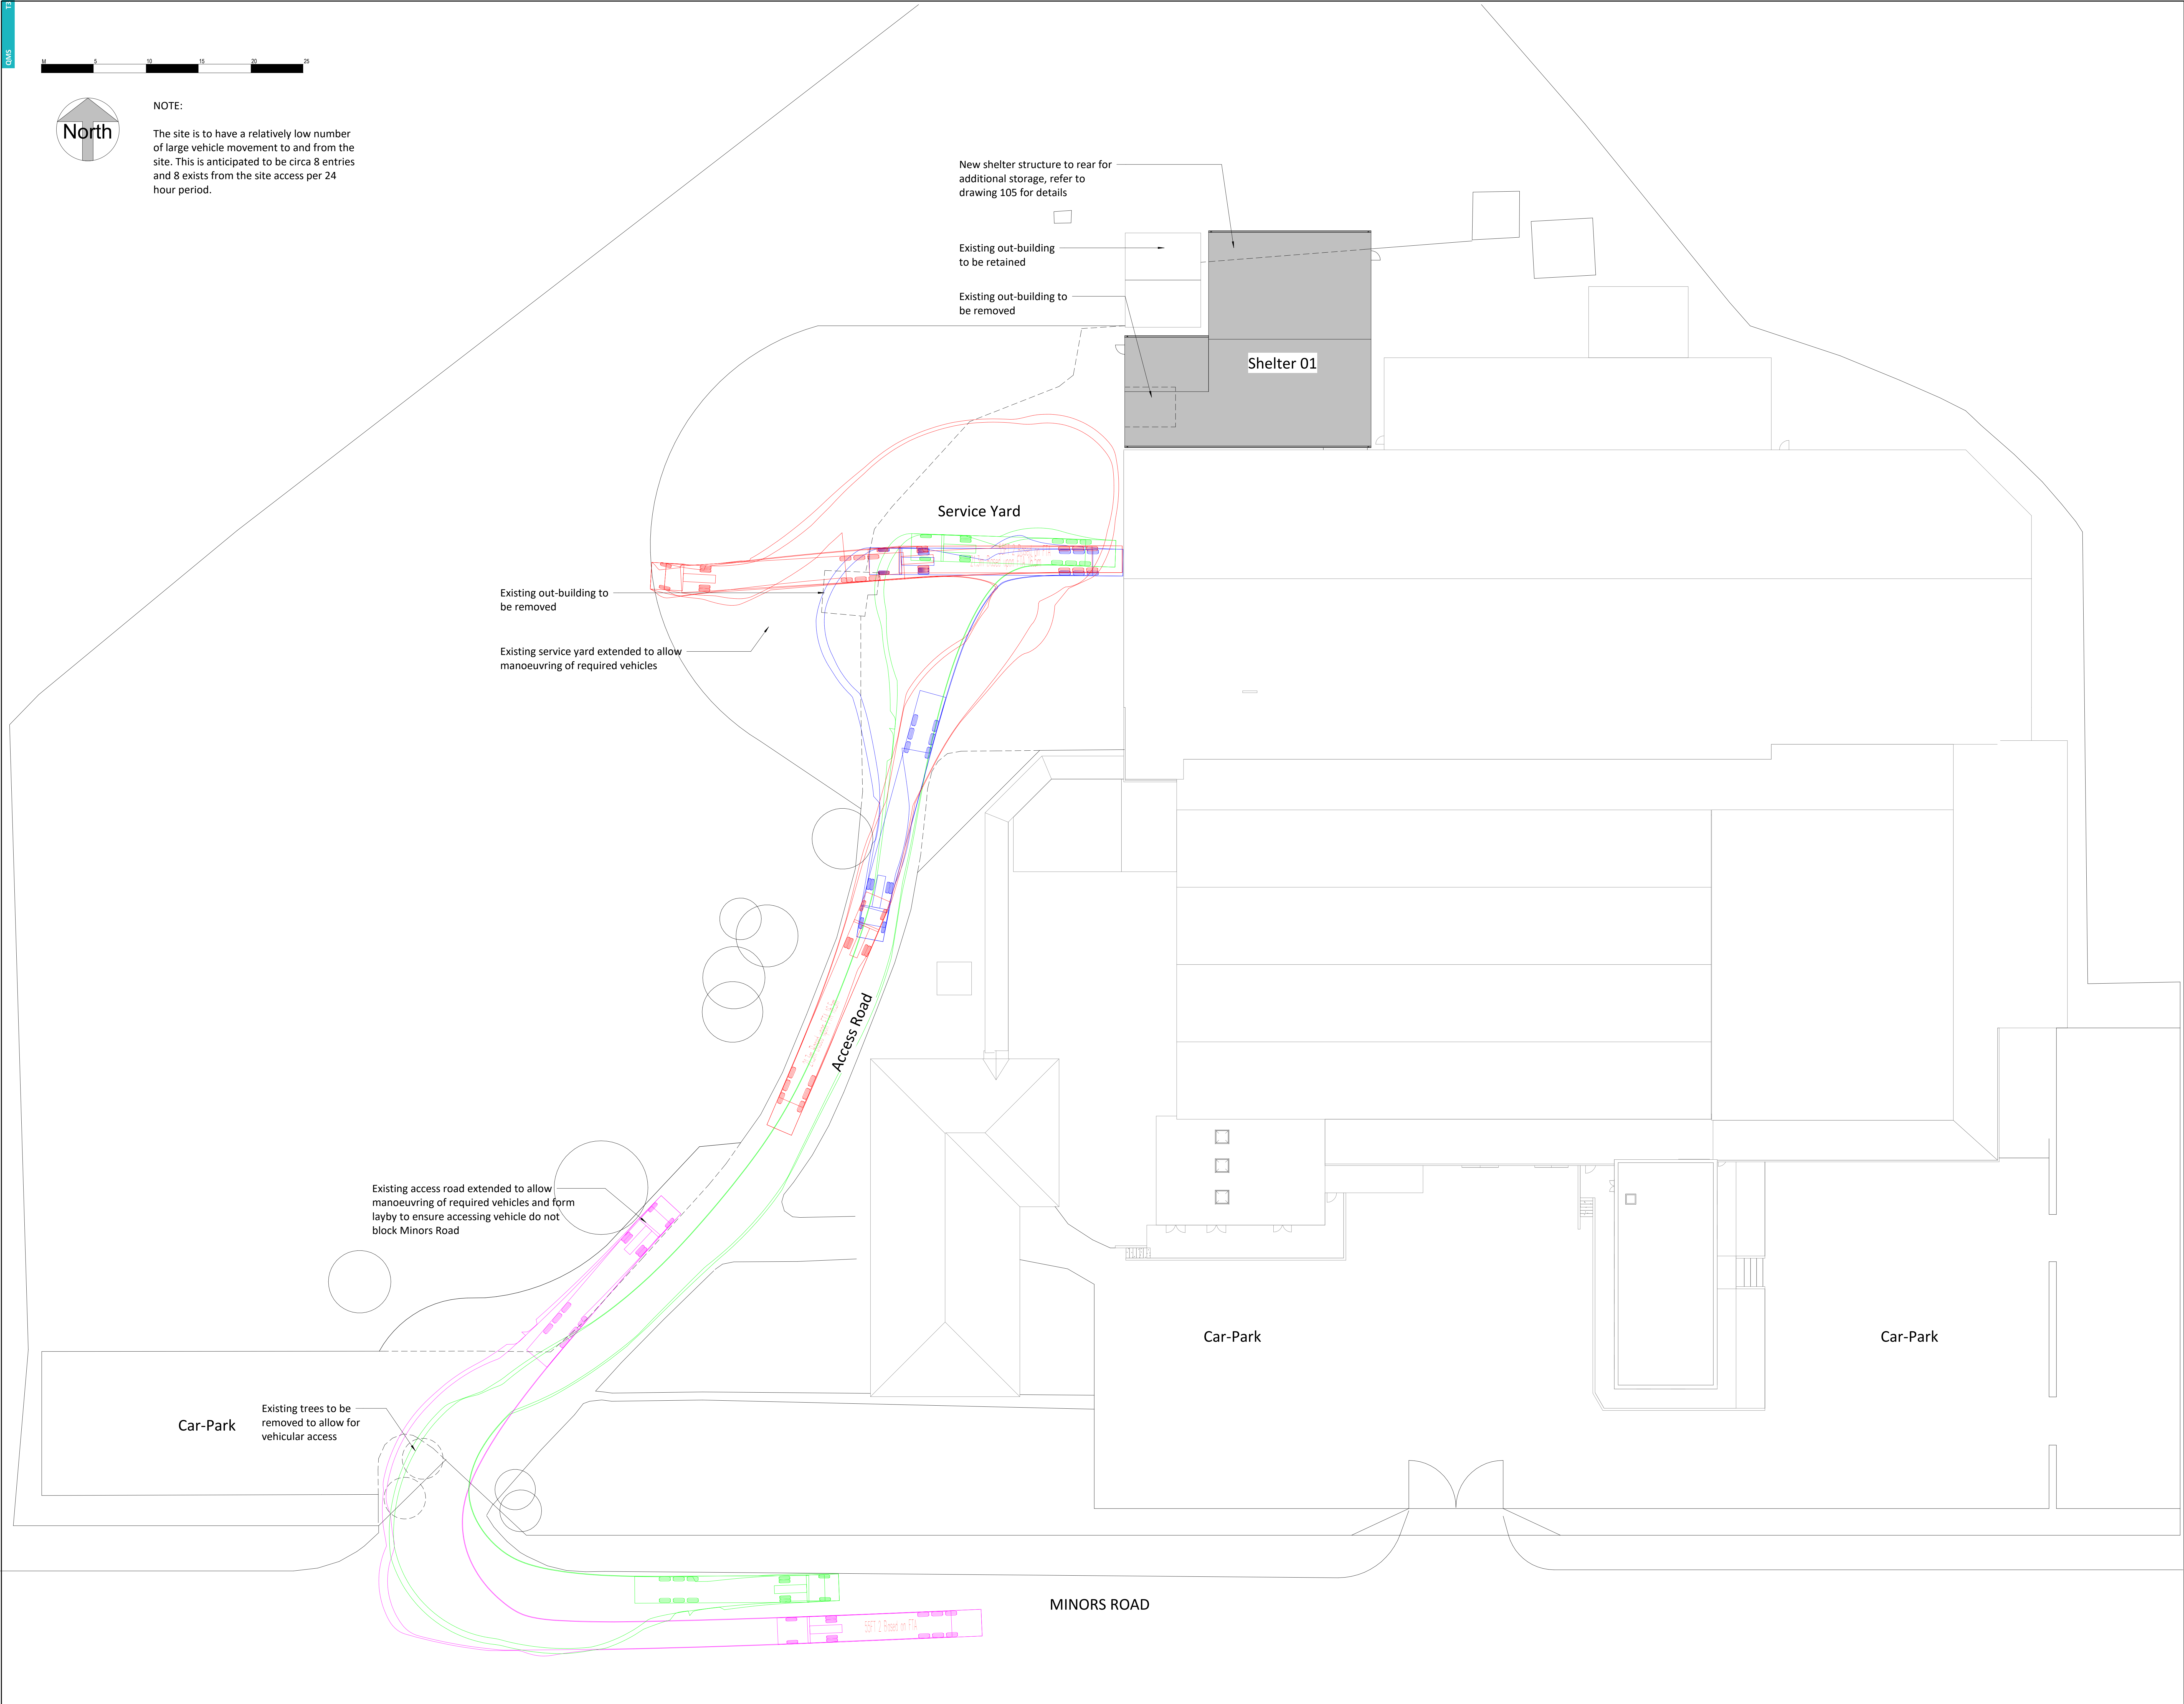

General Notes

1. Contractor to verify all dimensions and check level datums on site
2. All of the designs are the sole property of TACP Architects Ltd and may not be used without their written agreement
3. All prints, specifications and their copyright are the property of TACP Architects Ltd
4. Do not scale off drawings
5. All dimensions shall be checked on site before commencement of shop drawings, manufacture and all discrepancies must be reported to TACP Architects Ltd

Risk Assessments

Rev	Date	Description	By	Check
PD1	13.12.21	Issued for information	KA	MG
PD2	13.12.21	Proposed service yard extension area increased, in accordance with clients requests	KA	
PD3	14.12.21	Canopy over service yard omitted, notes revised	KA	MG
PD4	16.12.21	Vehicular tracking entering, maneuvering and exiting the site indicated	KA	

Consultants

Client
Magellan Aerospace (UK) Limited

Project Title
Former Tyson Building

Drawing Title
Proposed Site Layout

Scale	Date	Drawn By	Checked By	Office
1 : 200@A0	13/12/21	KA	MG	Wrexham
Job Number	Project*Originator*Zone*Level*Type*Role*Number	Revision		
21038	FTB-TACP-XX-ST-DR-A-705	P04		

TACP Architects Ltd
Pembroke House, Eilice Way
Wrexham Technology Park
LL13 7YT
T: 01978 291161
F: 01978 351735
E: admin@tacparchitects.co.uk
www.tacparchitects.co.uk



Architecture • Interior Design • Healthcare Planning • Conservation • Masterplanning • Sustainable Design