


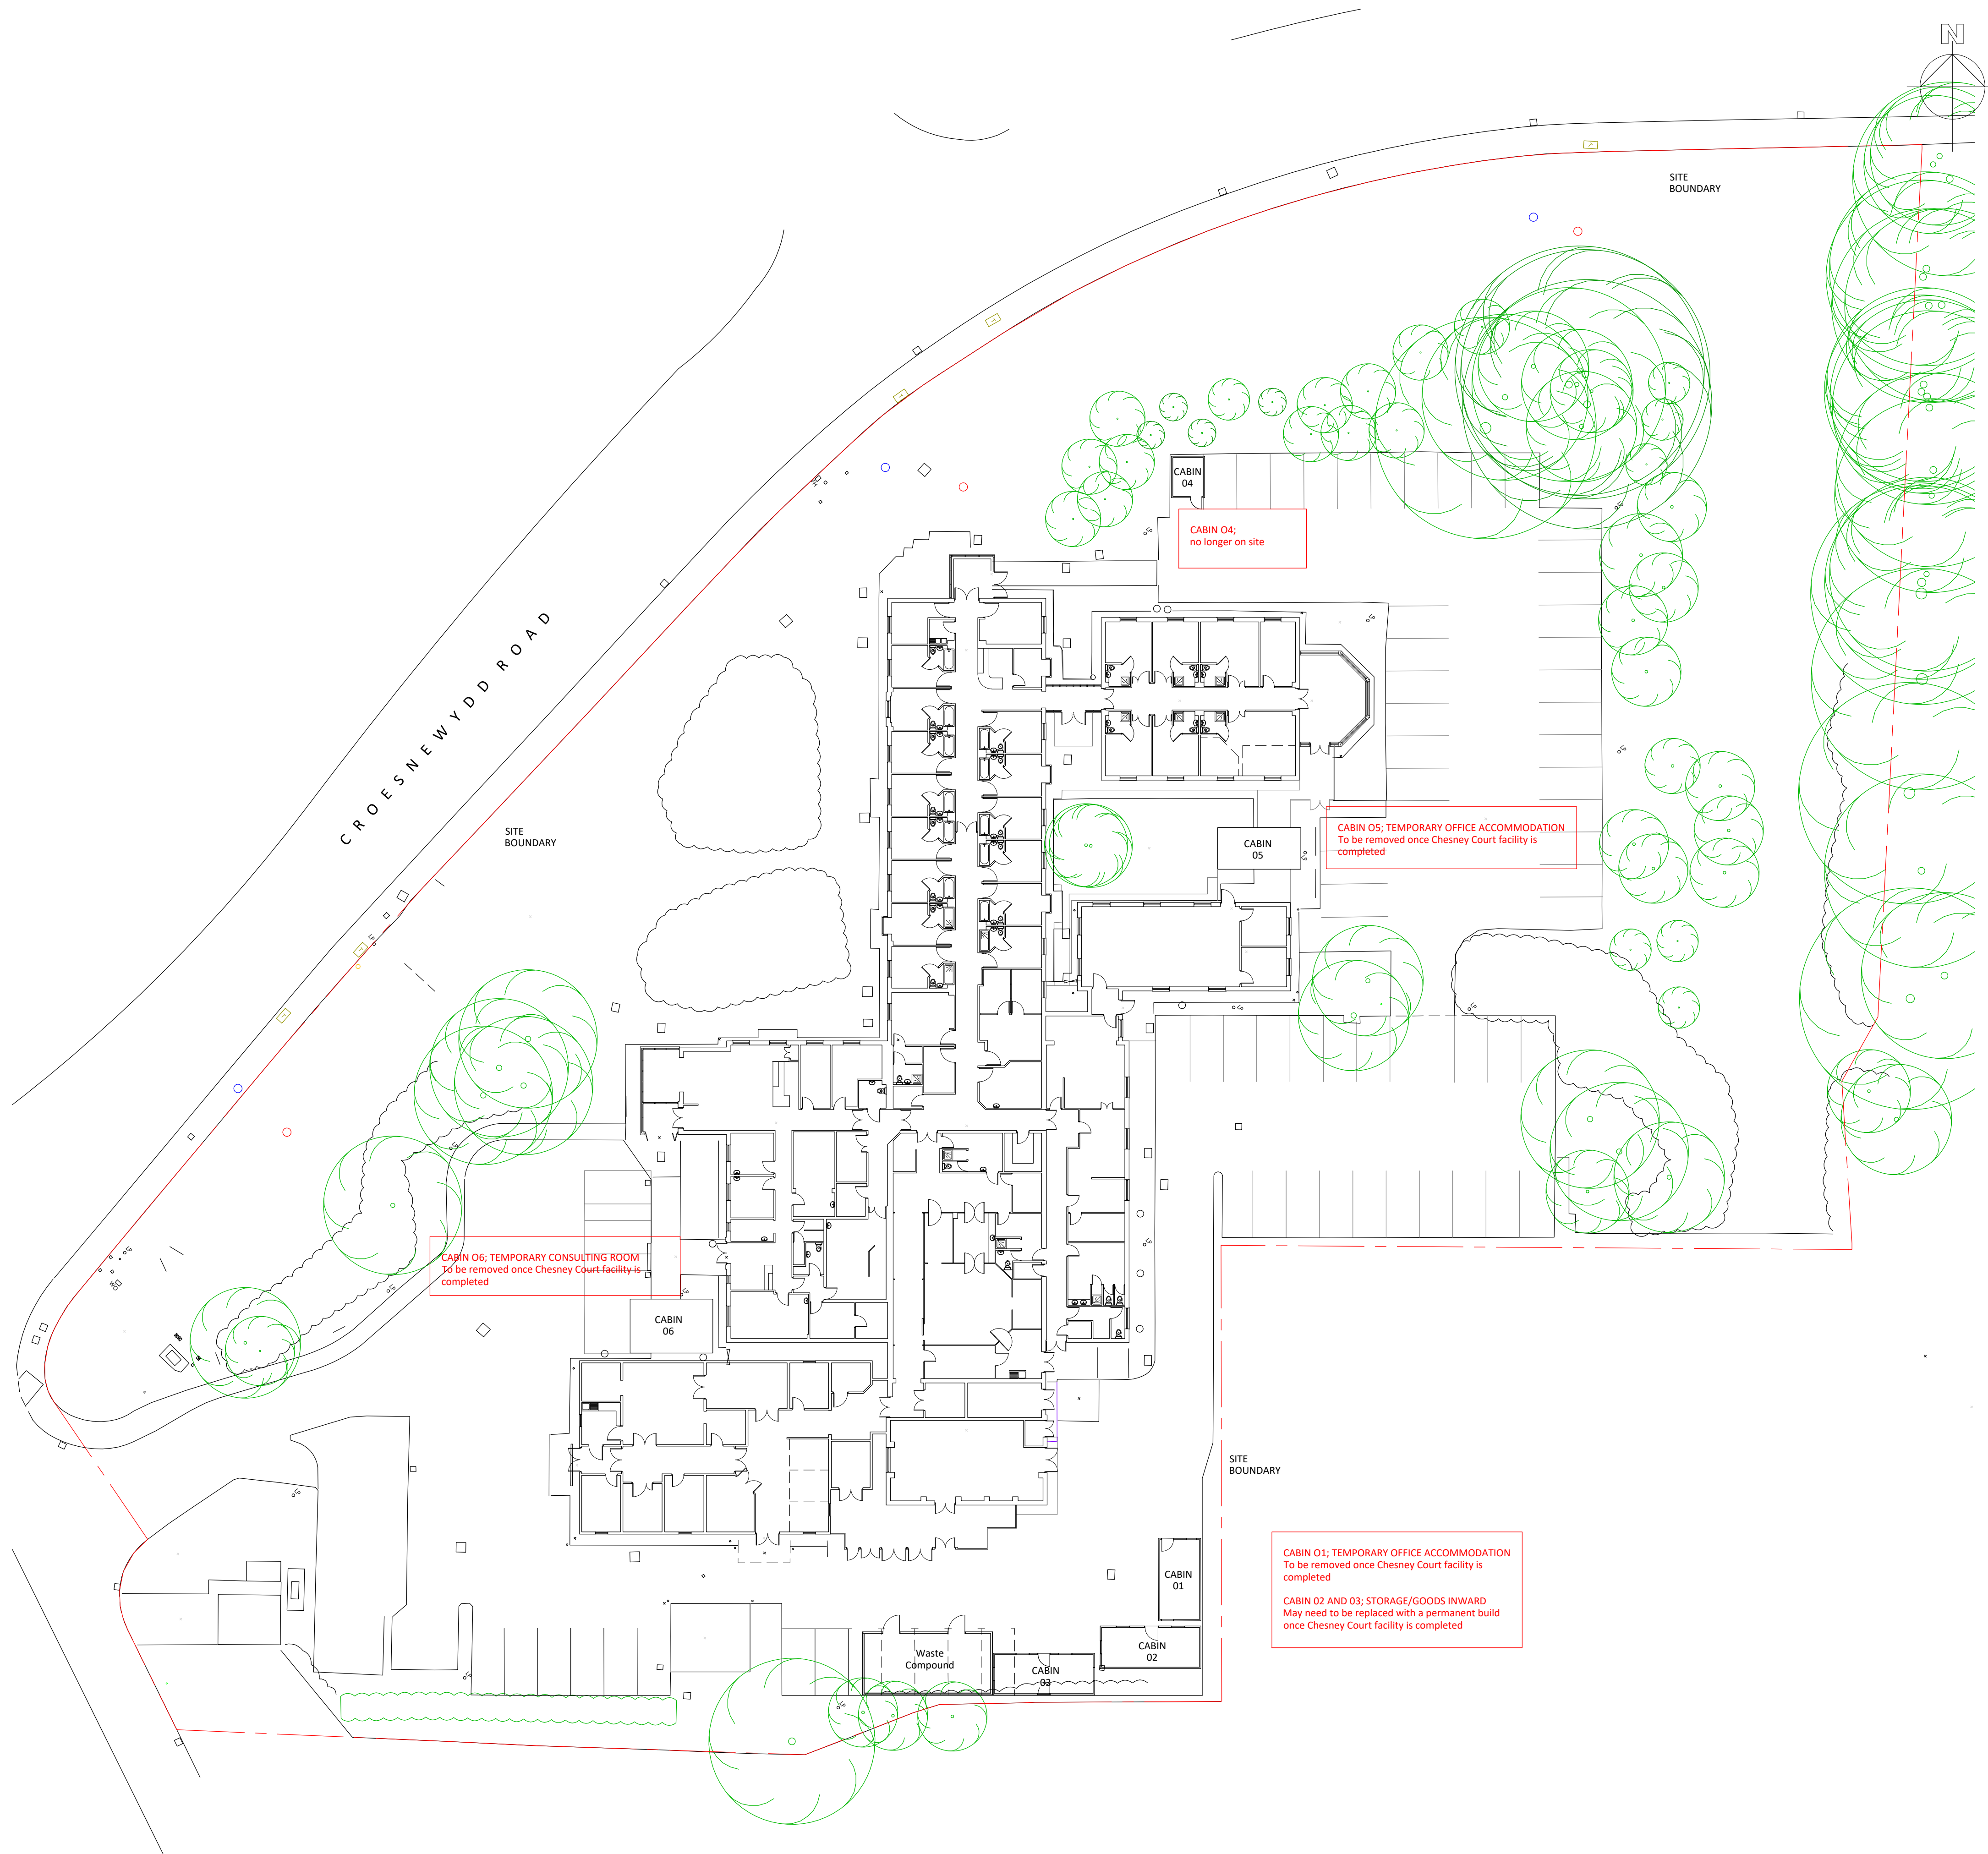

BLOCK PLAN
Scale 1:500

P01 Initial Issue KOH 10.01.22
REV DESCRIPTION / BY / CHK / APP DATE
RIBA PLAN OF WORK 2013 WORKSTAGE LEVEL OF MODEL DEFINITION (LOD)

PURPOSE OF ISSUE - FIT FOR ... APPROVAL


Spire Yale Hospital


lawray architects
penseiri

CARDIFF: 020 2052 8410 LONDON: 0207 138 3560 WREXHAM: 01978 357 887
www.lawray.co.uk

CLIENT
SPIRE YALE HOSPITAL, WREXHAM

PROJECT TITLE
PROPOSED TEMPORARY BUILDING

DRAWING TITLE
CABIN STRATEGY

DATE: 10.21 SCALE @ A1: 1:500/1:100 DRAWN: KOH CHECKED: ... APPROVED: ...

PROJECT No: 19604 DRAWING No: 01/19/2021
PROJECT - ORIGINATOR - ZONE - LEVEL - TYPE - ROLE - CLASSNUMBER
19604 SYH-LAW-X-X-DR-A-900004 P1

DO NOT SCALE Any discrepancy or query concerning this drawing should be referred to the Architect.
Copyright © LAWRAY LIMITED
Registered Office: 1 Cae Gwydd, Greenmeadow Springs, CARDIFF CF15 7NB Reg. Co. No. 2724178, VAT Reg. No. 334 2146 96