
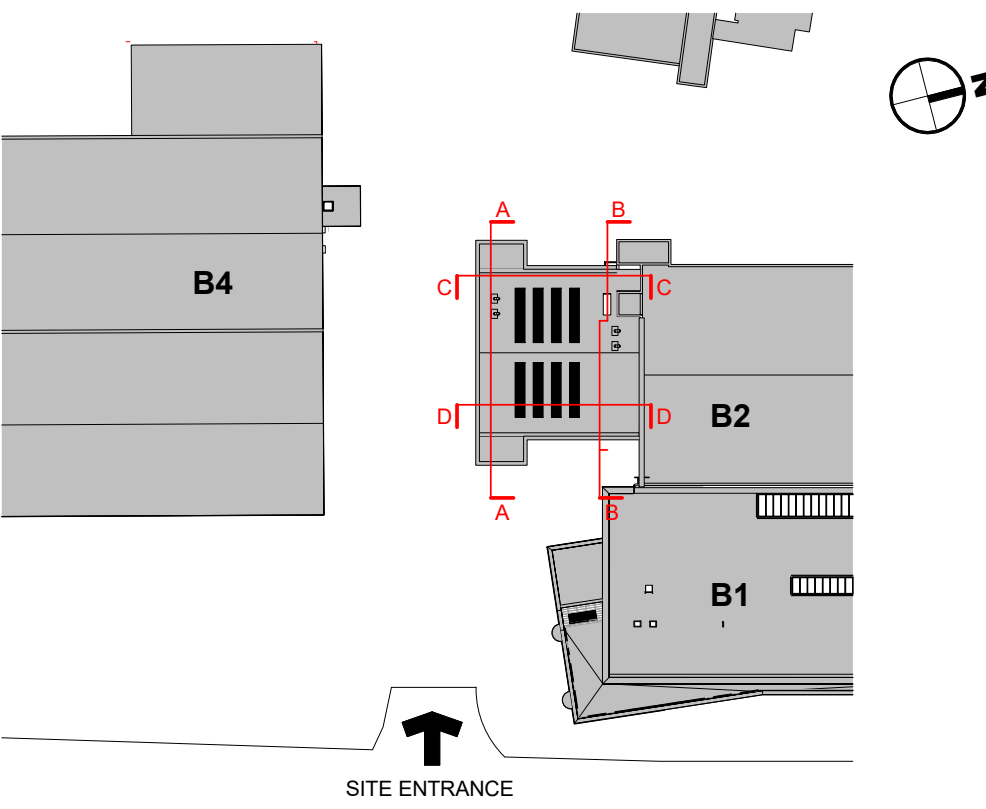


Notes

Figured dimensions are to be used in all cases.
Dimensions should not be scaled from drawing
All existing dimensions should be checked on site before commencement of the work.
Any discrepancies in dimensions should be clarified with the Architect prior to commencement of the work.
No deviation from this drawing will be permitted without the prior written consent of the Architect.
This drawing is to be read in conjunction with all the relevant Mechanical and Electrical drawings.
This drawing is to be read in conjunction with the relevant Structural Engineer's drawings, structural calculations and recommendations.
This drawing is to be read in conjunction with the relevant Fire Safety Strategy drawings.
This drawing is copyright and to be returned to the architect on completion of the contract.

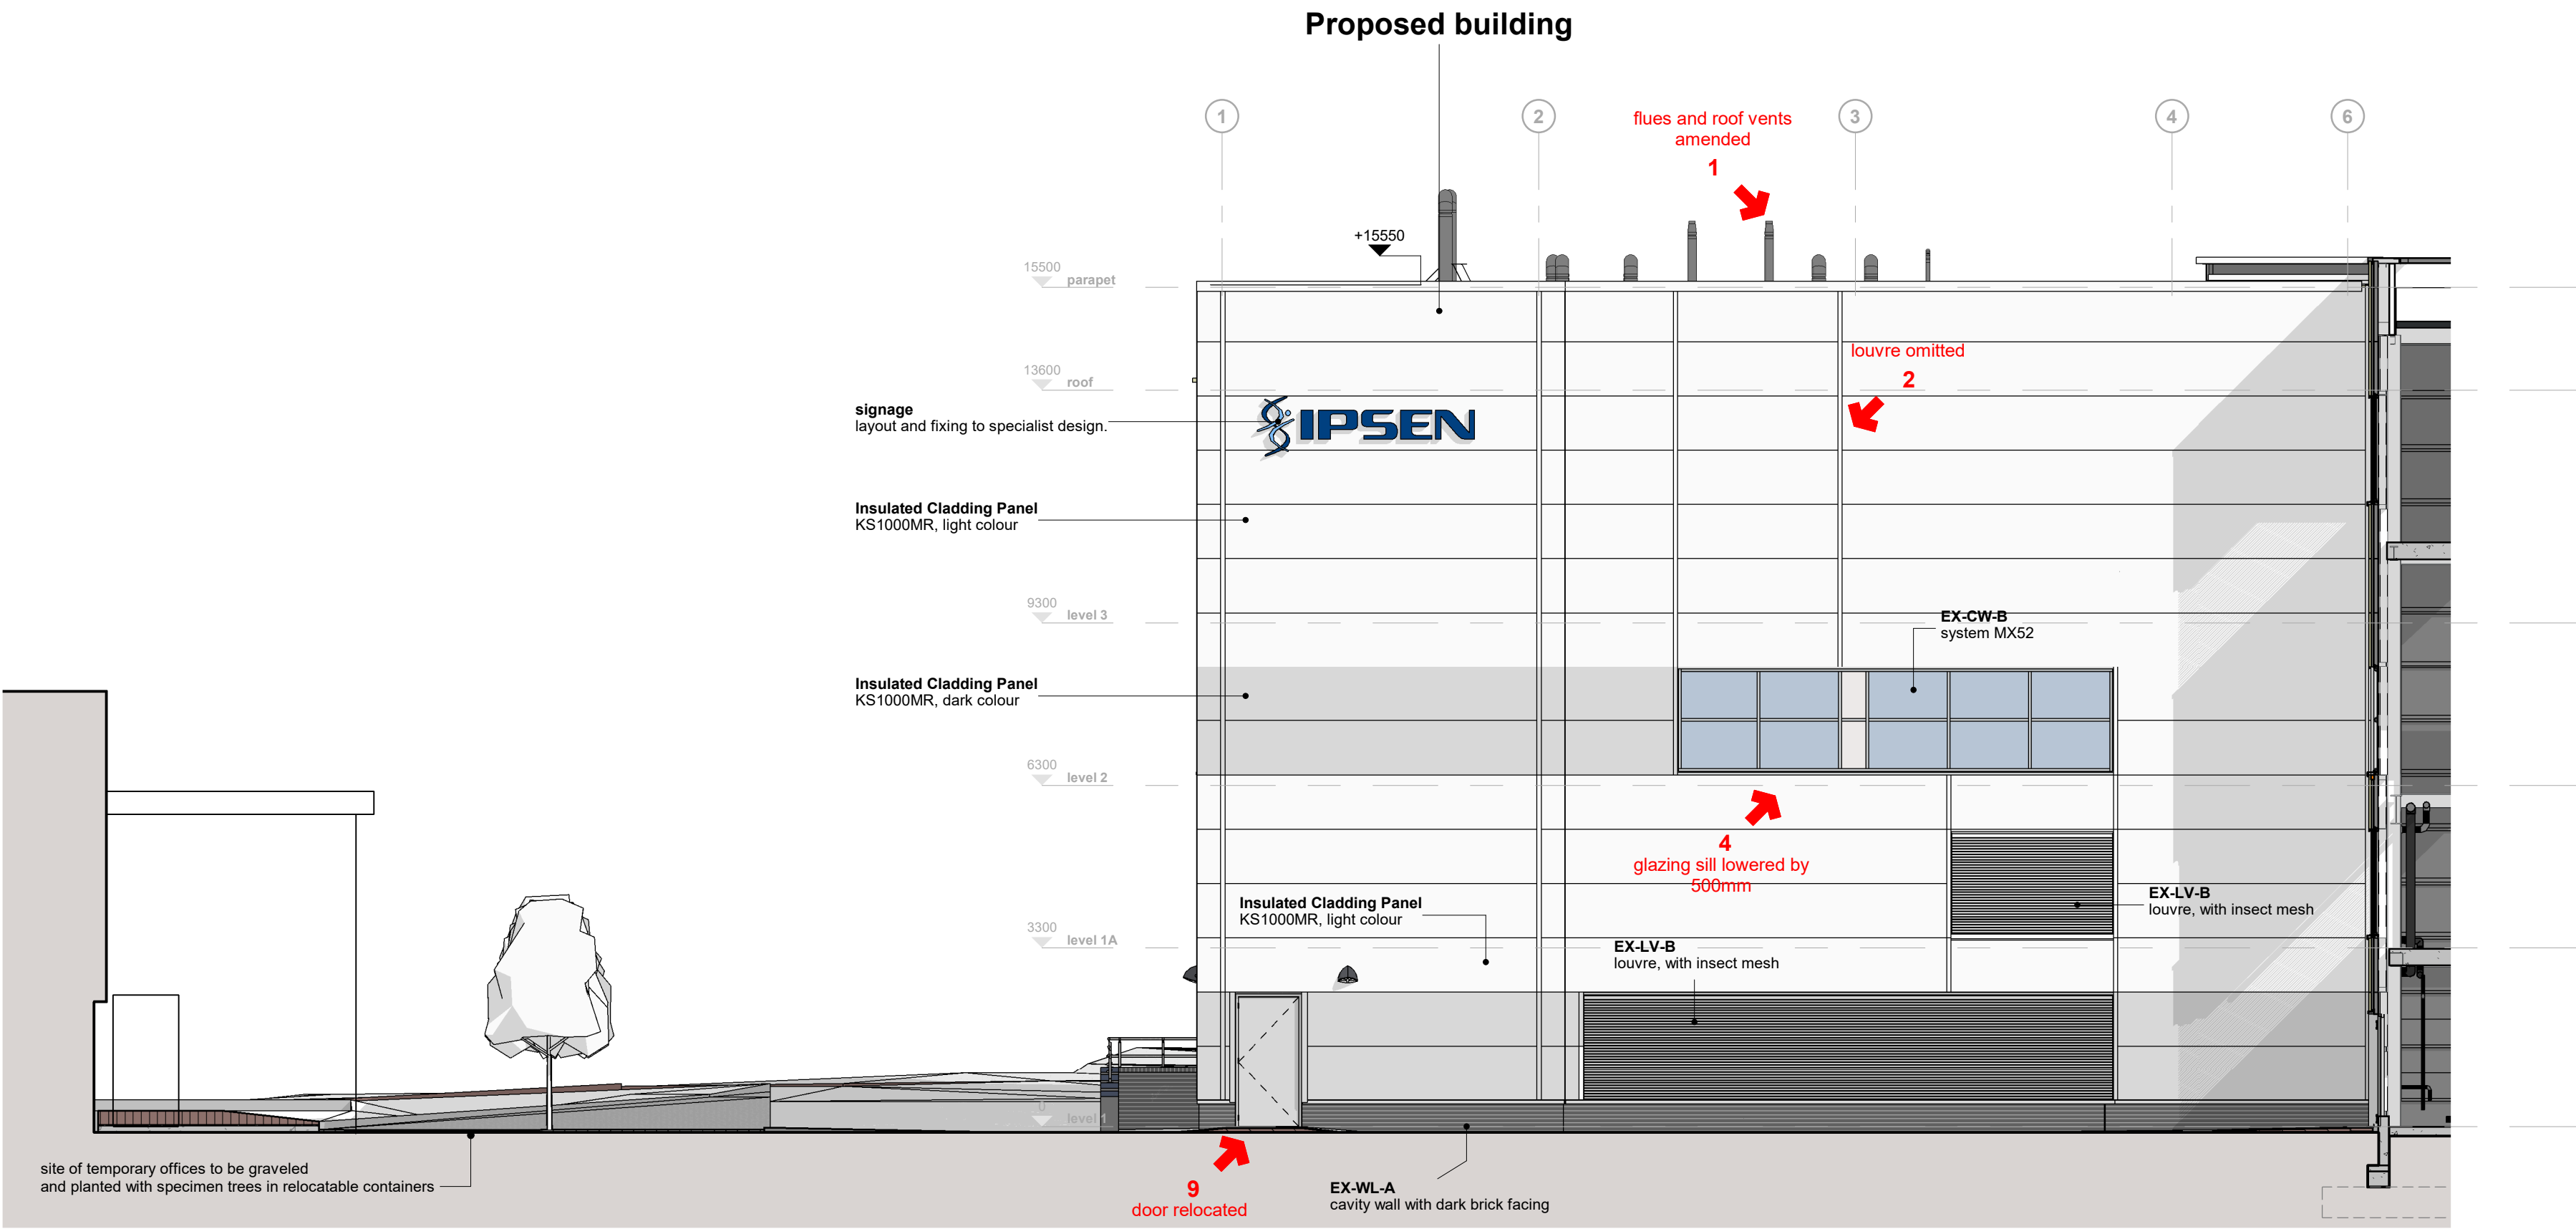


Building Four

proposed building

Building Two

E Planning_Elevation_GA_East
Scale: 1 : 100

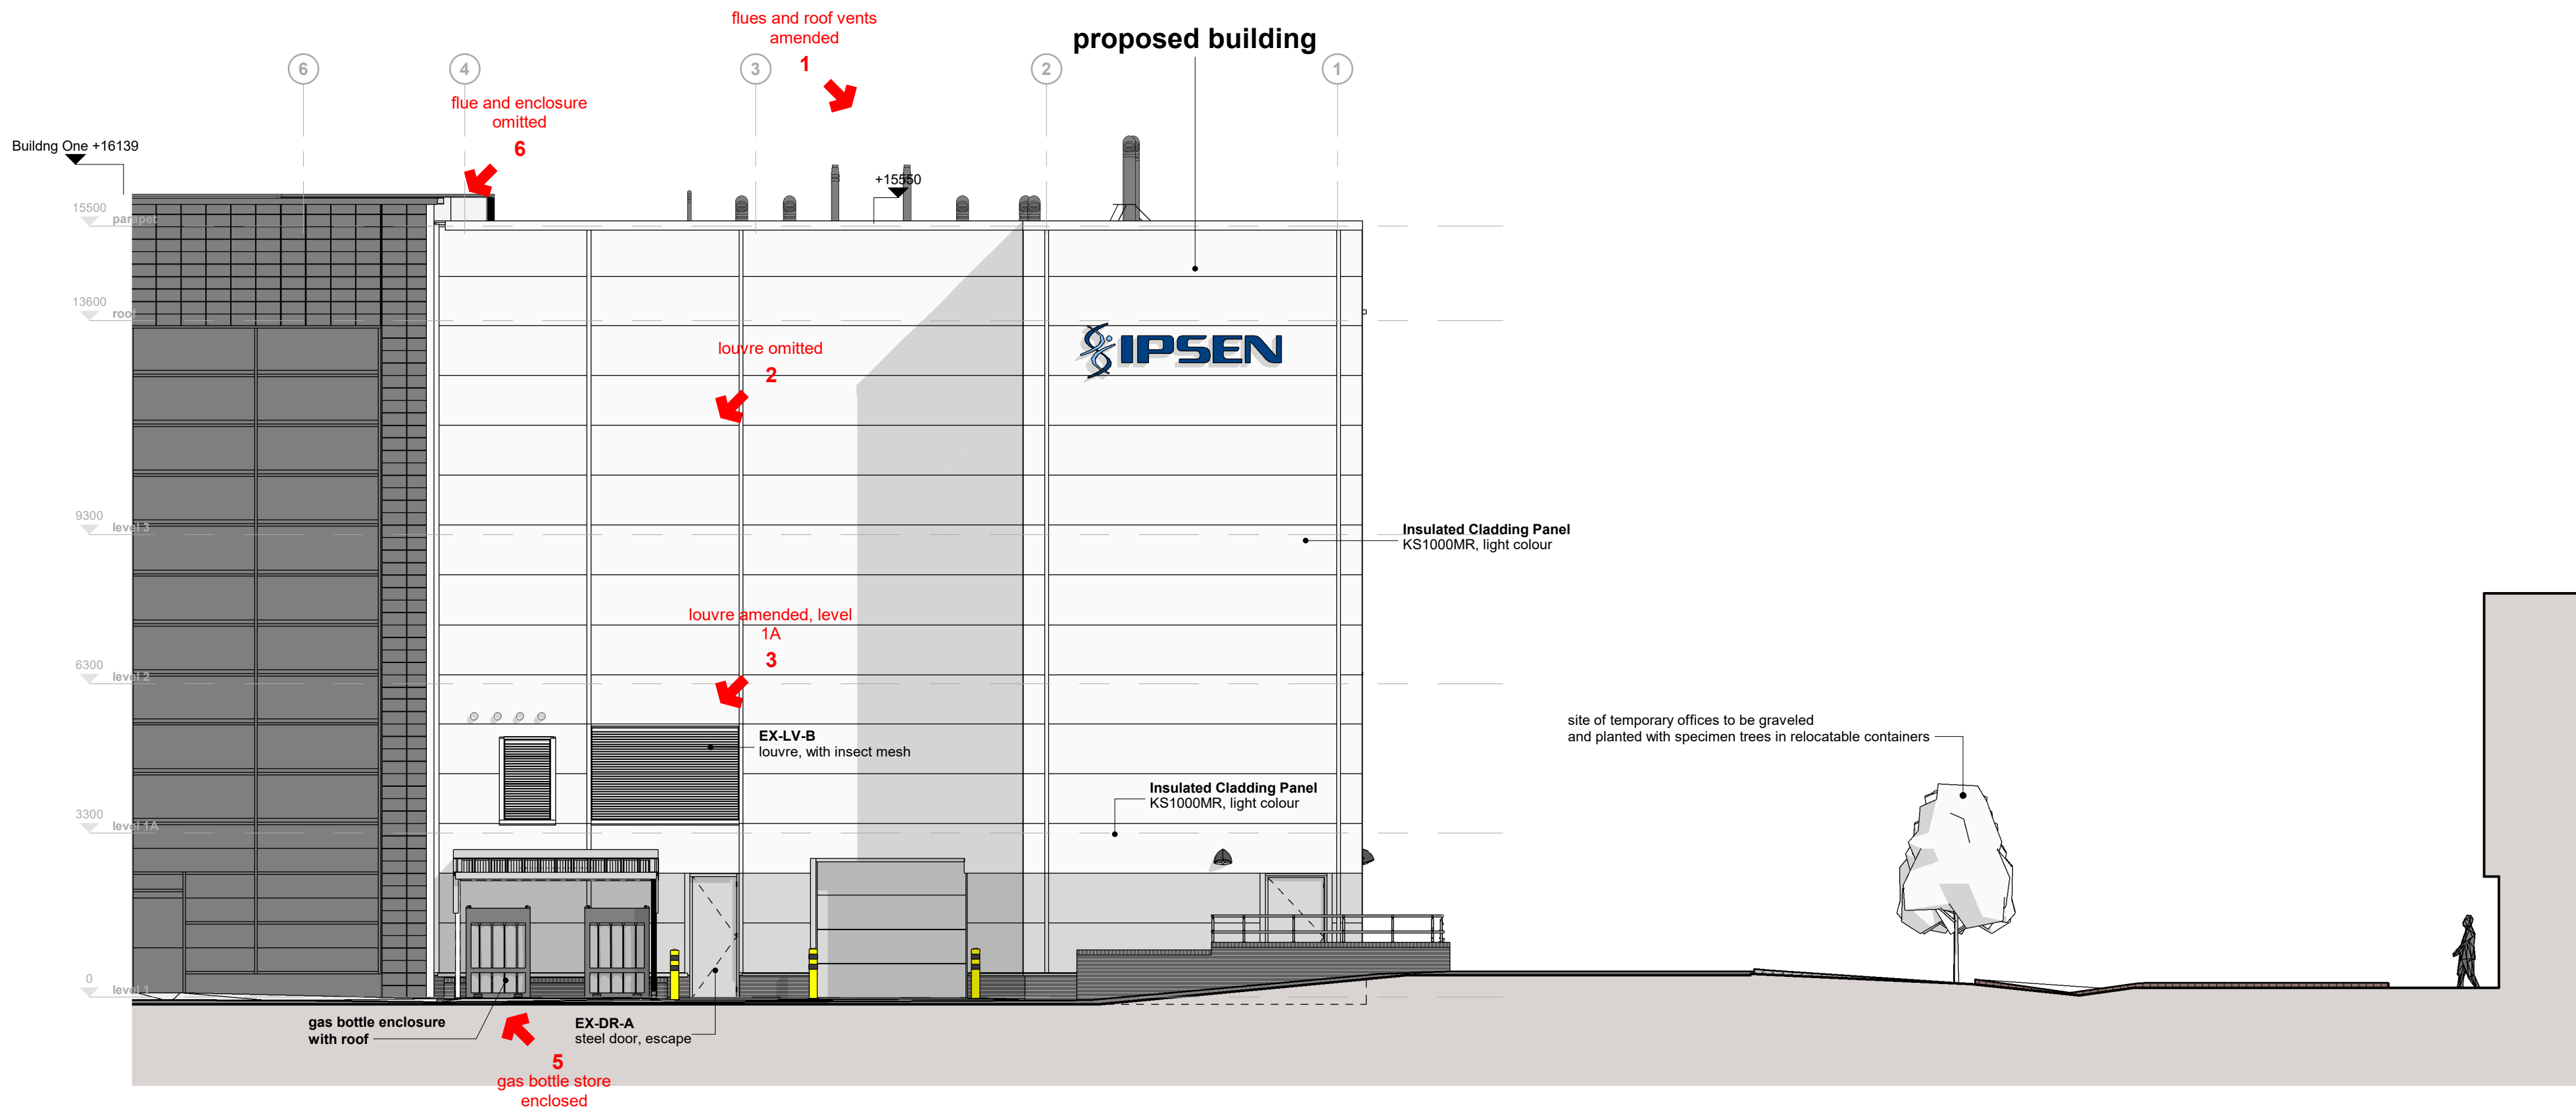

P4	S92A APPLICATION - updates as noted on drawings including amendment of roof services, lowering of window sill, amendment of gas bottle enclosure and removal of flue and covering.	ER	-	30.09.21
P3	Building footprint amended. temporary office removed, west staircase location amended. Building height increased 500mm, facade amended.	EmR	MR	11.11.20
P2	Building footprint reduced and facade amended. Road layout amended. Temporary Office building retained. Solar panels added to roof.	EmR	MR	01.10.20
P1	First Issue of Drawing-Issued for PAC.	EmR	MR	16.07.20
Rev.	Revision description	Drawn	Checked	Date

Lovelock Mitchell Architects
3 Stanley Street, Chester, CH1 2LS
Tel +44 (0) 1244 404321
e-mail: admin@lovelockmitchell.com
web: www.lovelockmitchell.com

Project
Ipsen Building Five Wrexham

Title
PlanningApp_Elevations_1

LMA Project	Drawing number	Rev.
1712	IPD-LMA-XX-XX-DR-A-7101	P4