


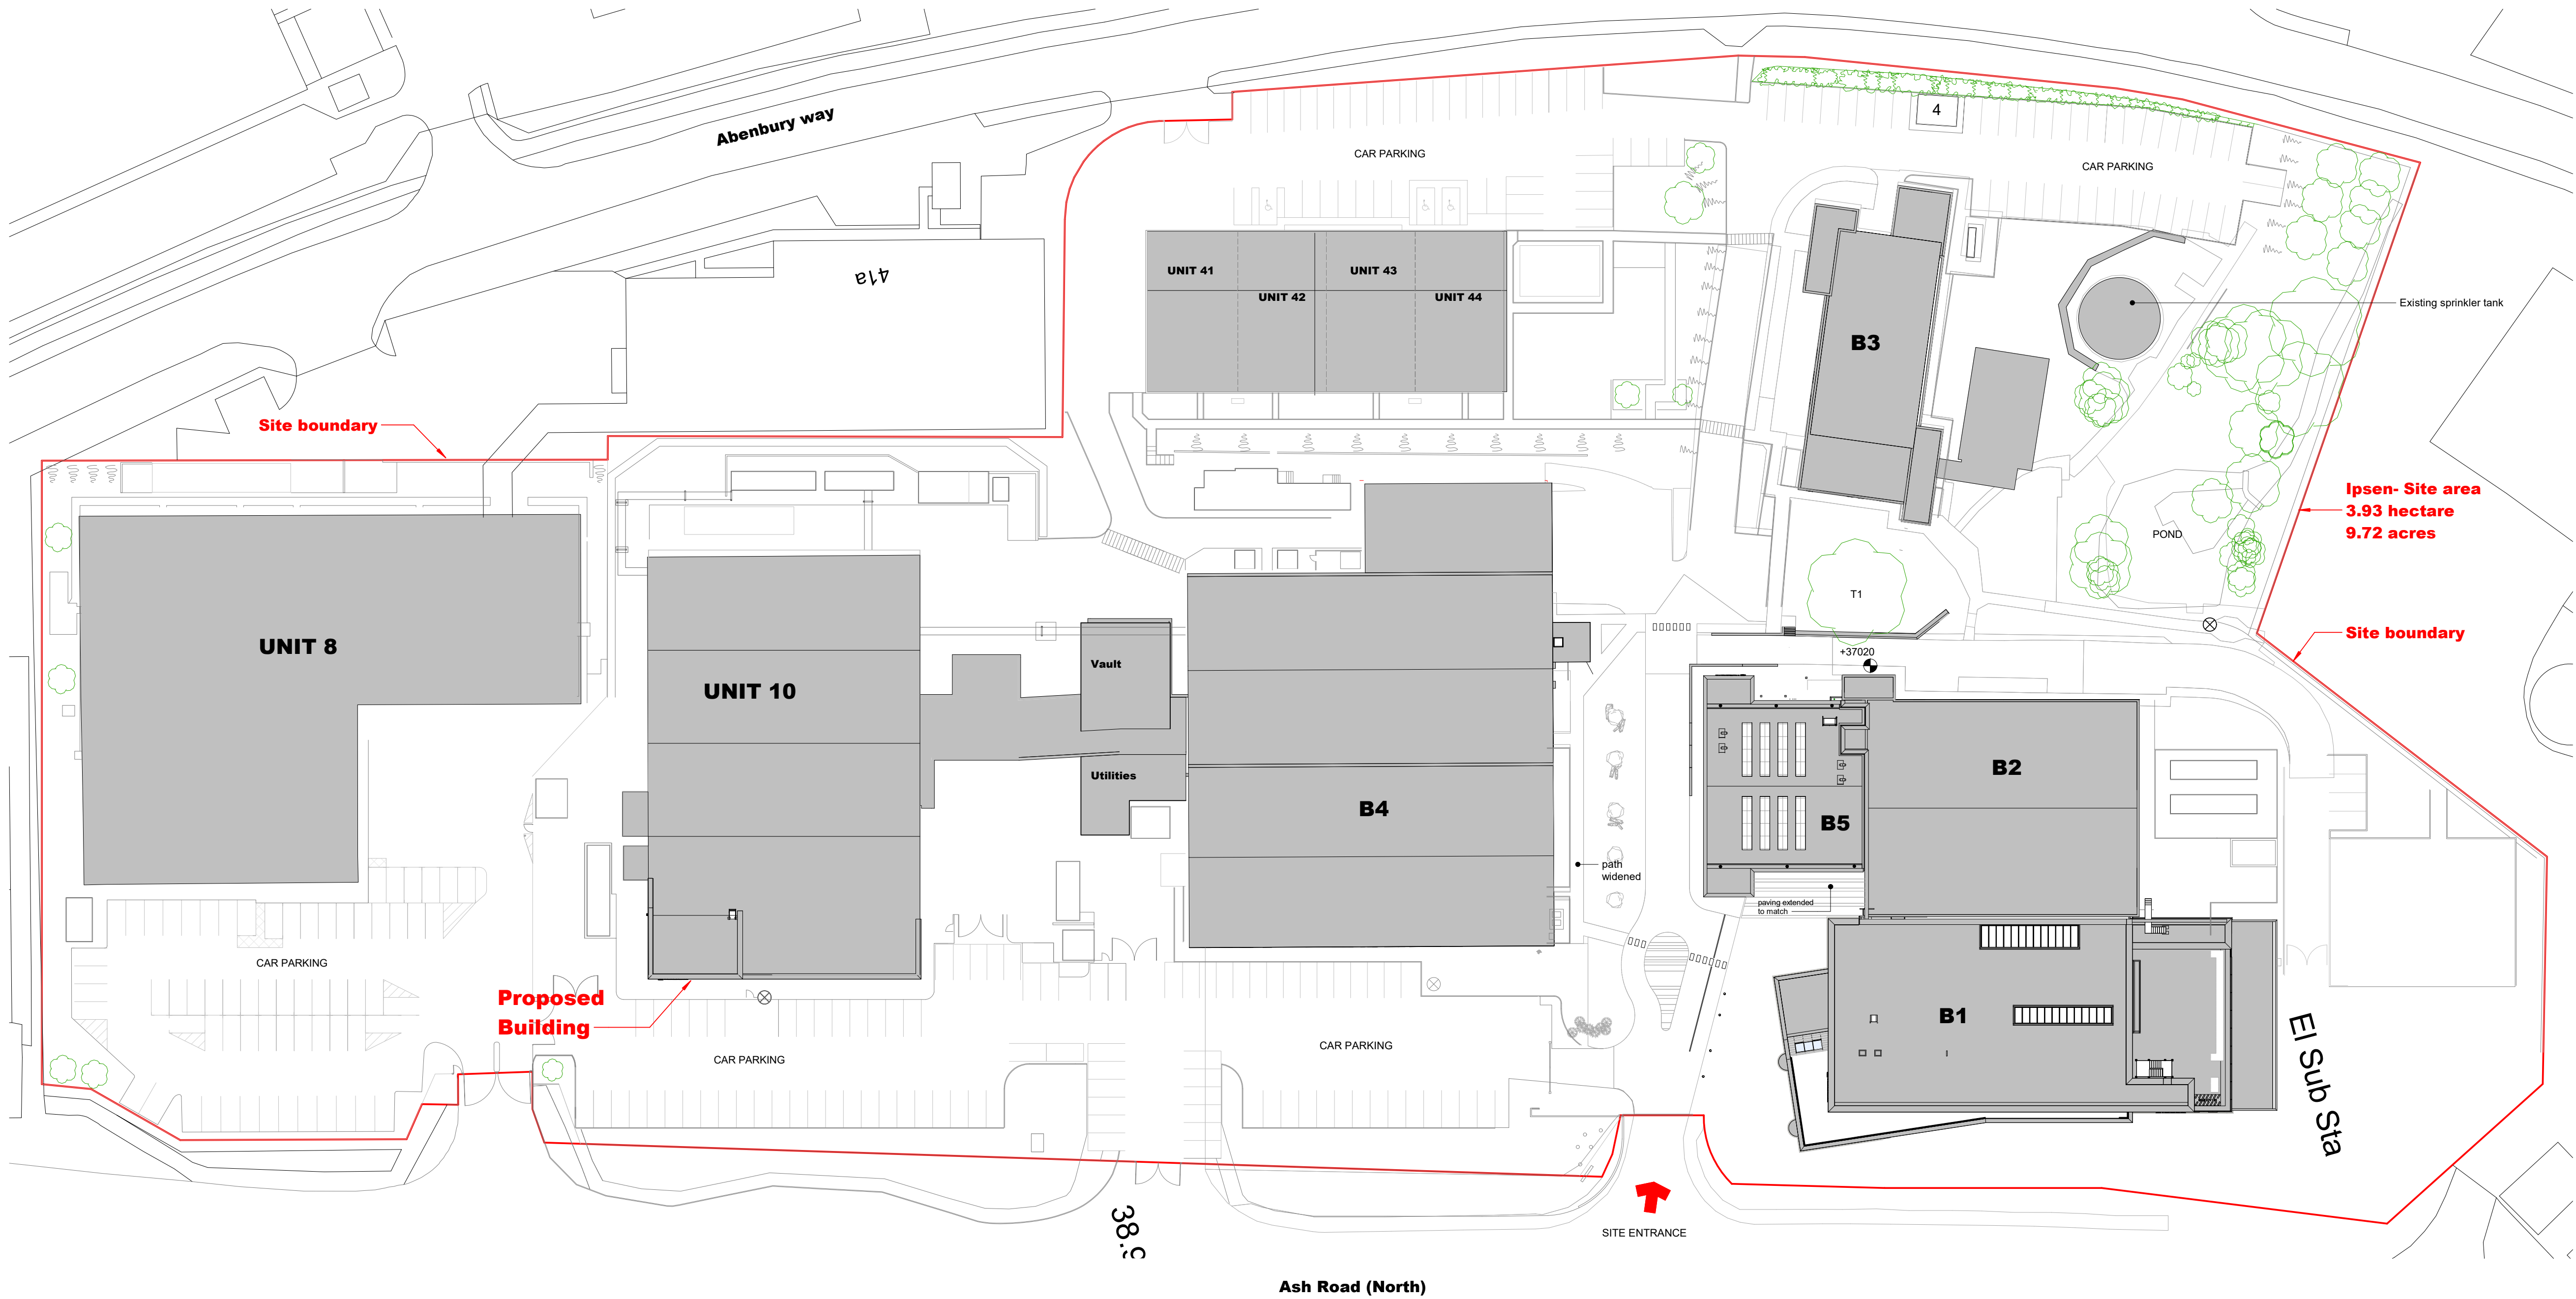

1 Proposed_Site_Plan
Scale: 1 : 500

0m 10m 20m 30m 40m A1

VISUAL SCALE 1:500 @ A1

This drawing must be printed in colour to be read correctly

Notes

Figured dimensions are to be used in all cases.
Dimensions should not be scaled from drawing
All existing dimensions should be checked on site before commencement of the work.
Any discrepancies in dimensions should be clarified with the Architect prior to commencement of the work.
No deviation from this drawing will be permitted without the prior written consent of the Architect.
This drawing is to be read in conjunction with all the relevant Mechanical and Electrical drawings.
This drawing is to be read in conjunction with the relevant Structural Engineer's drawings, structural calculations and recommendations.
This drawing is to be read in conjunction with the relevant Fire Safety Strategy drawings

This drawing is copyright and to be returned to the architect on completion of the contract.

P1	First issue of drawing- Planning Application	ER	-	20.12.21
Rev.	Revision description	Drawn	Checked	Date



Lovelock Mitchell Architects
3 Stanley Street, Chester, CH1 2LS
Tel +44 (0) 1244 404321

e-mail: admin@lovelockmitchell.com
web: www.lovelockmitchell.com

Project
U10 Upstream Facility
Ipsen, Wrexham

Title
PlanningApp_Site_Plan_Proposed01

LMA Project	Drawing number	Rev.
1850	IPU-LMA-XX-XX-DR-A-7200	P1