


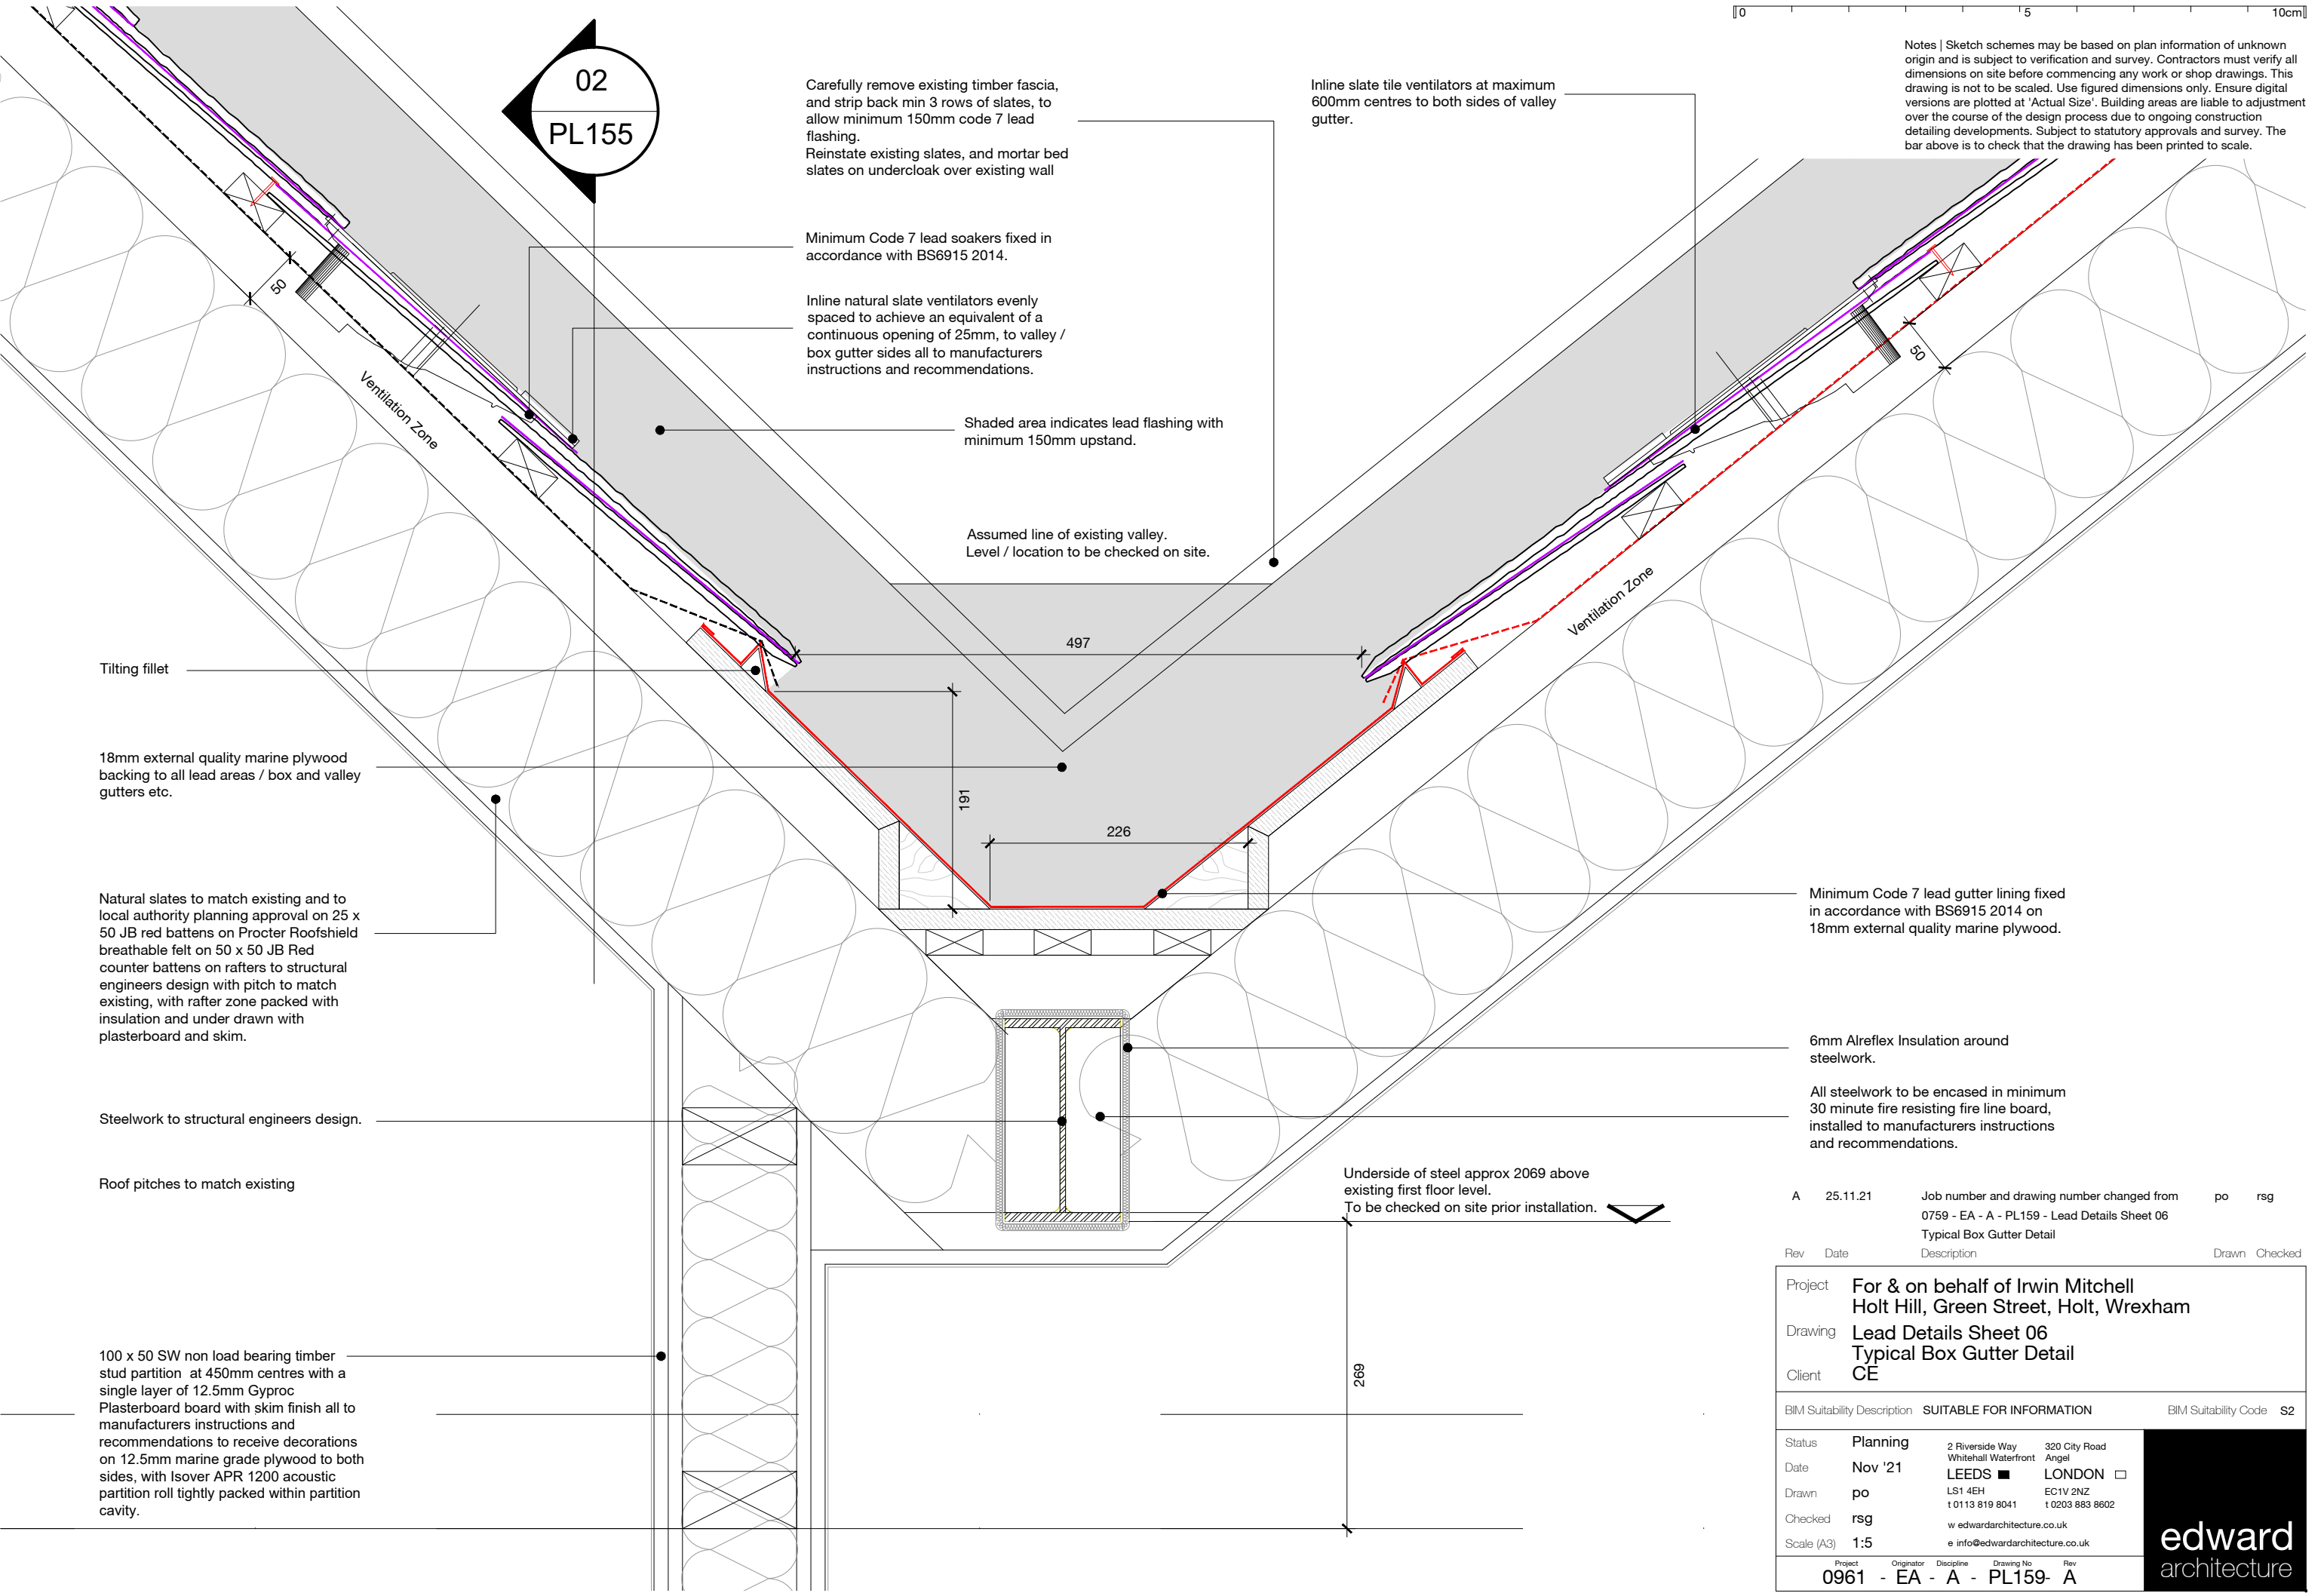

Notes | Sketch schemes may be based on plan information of unknown origin and is subject to verification and survey. Contractors must verify all dimensions on site before commencing any work or shop drawings. This drawing is not to be scaled. Use figured dimensions only. Ensure digital versions are plotted at 'Actual Size'. Building areas are liable to adjustment over the course of the design process due to ongoing construction detailing developments. Subject to statutory approvals and survey. The bar above is to check that the drawing has been printed to scale.

Minimum Code 7 lead gutter lining fixed in accordance with BS6915 2014 on 18mm external quality marine plywood.

6mm Alreflex Insulation around steelwork.

All steelwork to be encased in minimum 30 minute fire resisting fire line board, installed to manufacturers instructions and recommendations.

A 25.11.21 Job number and drawing number changed from po rsg

Rev	Date	Description	Drawn	Checked
A	25.11.21	Job number and drawing number changed from 0759 - EA - A - PL159 - Lead Details Sheet 06	po	rsg

Project	For & on behalf of Irwin Mitchell Holt Hill, Green Street, Holt, Wrexham		
Drawing	Lead Details Sheet 06 Typical Box Gutter Detail		
Client	CE		

BIM Suitability Description	SUITABLE FOR INFORMATION	BIM Suitability Code	S2
-----------------------------	--------------------------	----------------------	----

Status	Planning	2 Riverside Way Whitehall Waterfront LEEDS	320 City Road Angel LONDON
Date	Nov '21	LS1 4EH t 0113 819 8041	EC1V 2NZ t 0203 883 8602
Drawn	po	w edwardarchitecture.co.uk	
Checked	rsg	e info@edwardarchitecture.co.uk	
Scale (A3)	1:5		

Project	Originator	Discipline	Drawing No	Rev
0961	- EA	- A	- PL159-	A

edward
architecture