


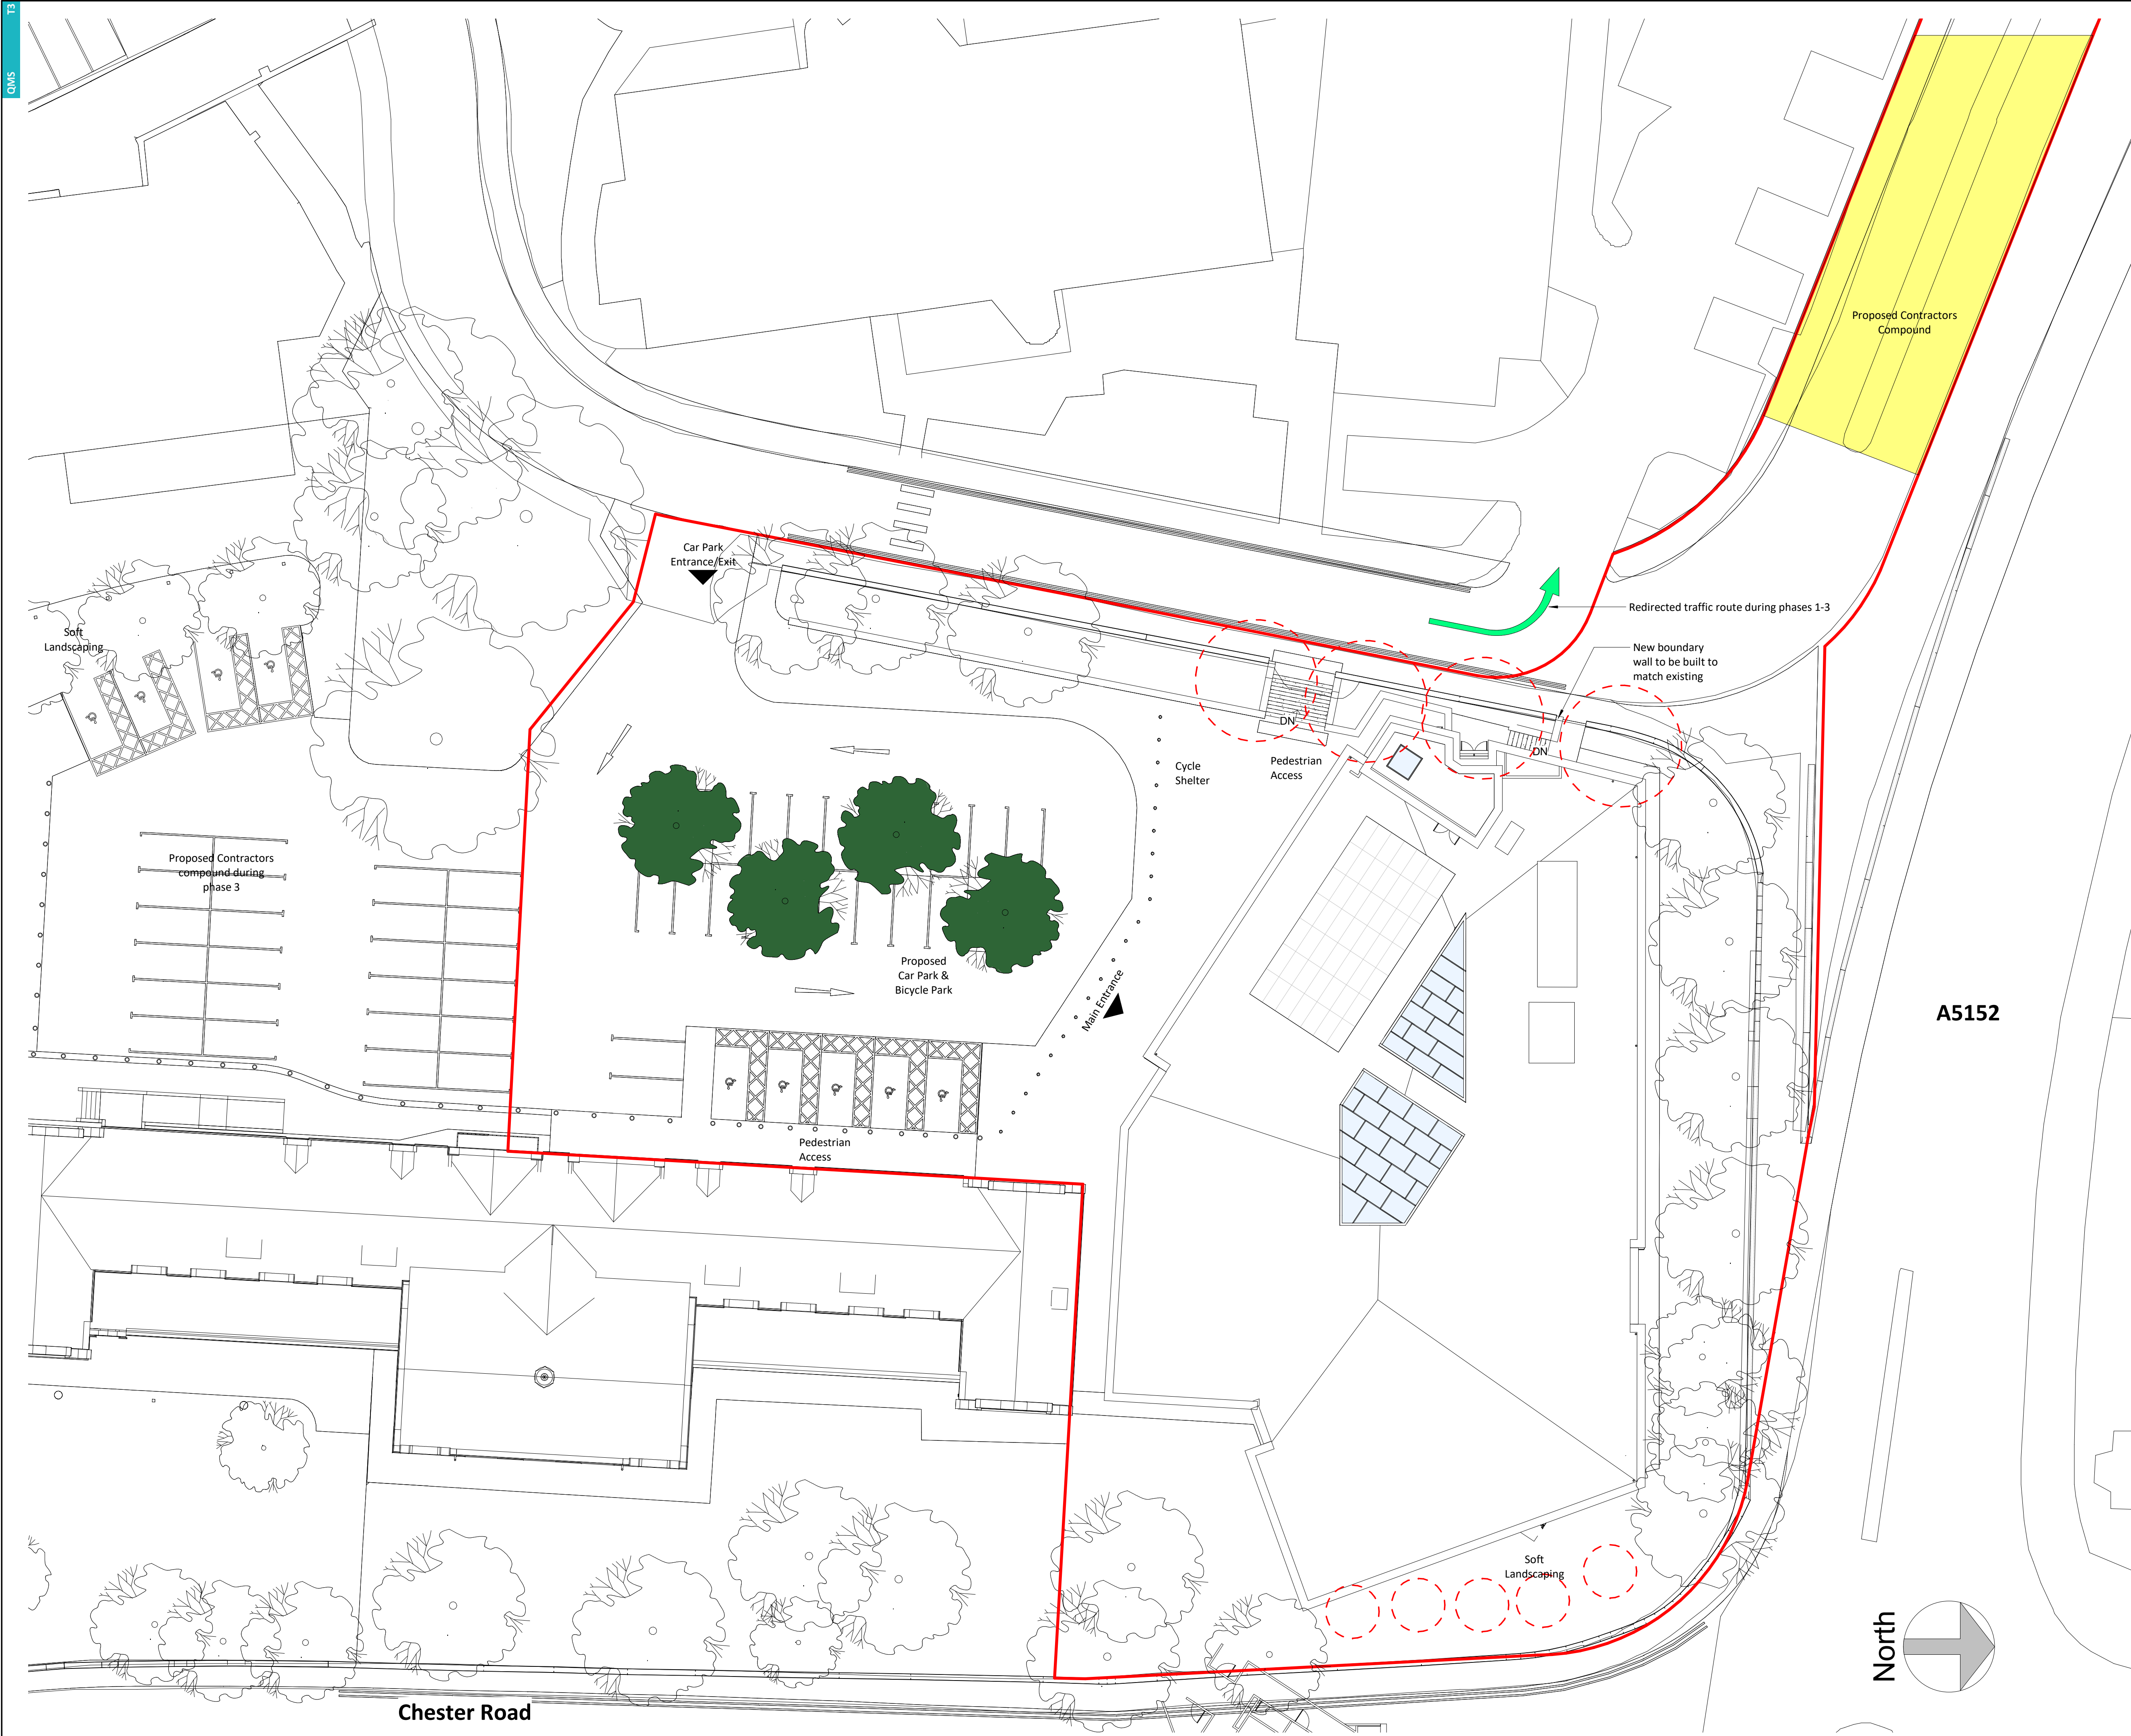

	General Notes
--	---------------

1. Contractor to verify all dimensions and check level datums on site
2. All of the designs are the sole property of TACP Architects Ltd and may not be used without their written agreement
3. All prints, specifications and their copyright are the property of TACP Architects Ltd
4. Do not scale off drawings
5. All dimensions shall be checked on site before commencement of shop drawings, manufacture and all discrepancies must be reported to TACP Architects Ltd



VISUAL SCALE 1:200 @ A1

KEY:

- | | |
|---|--|
|  | Trees to be Felled |
|  | Existing trees to be retained |
|  | New tree planting 'Common Lime' |
|  | Proposed Contractors Compound |
|  | Redirection of traffic |
|  | Paved Area - Size and colour TBC |
|  | Tarmacadam to vehicle parking / access areas |
|  | Landscaped Area |
|  | Application Boundary |
|  | Site Ownership Boundary |

Revisions

[illegible]

	Consultants
--	-------------

Client
Coleg Cambria



Project Title
Yale Campus Redevelopment Phase 2

Proposed Site Layout

Proposed Site Layout									
Scale	Date	Drawn By	Checked By	Office					
1 : 200@A1	04/06/21	CB	AC	Wrexham					
Job Number	Project	Originator	Zone	Level	Type	Role	Number	Revision	
20068	--TACP--	---	ZZ	DR	A-701			B	

TACP Architects Ltd
Pembroke House
Ellice Way, Wrexham Technology Park,
Wrexham, LL13 7YT
01978 291161

admin@tacparchitects.co.uk
www.tacparchitects.co.uk



Architecture • Interior Design • Healthcare Planning • Conservation • Masterplanning • Sustainable Design