




Z:\projects\1311 DD Main Road, Wrexham, Castle Green\CalCroft Drawings\S278 Main Road Wrexham Mastercopy (3311) REV F.dwg

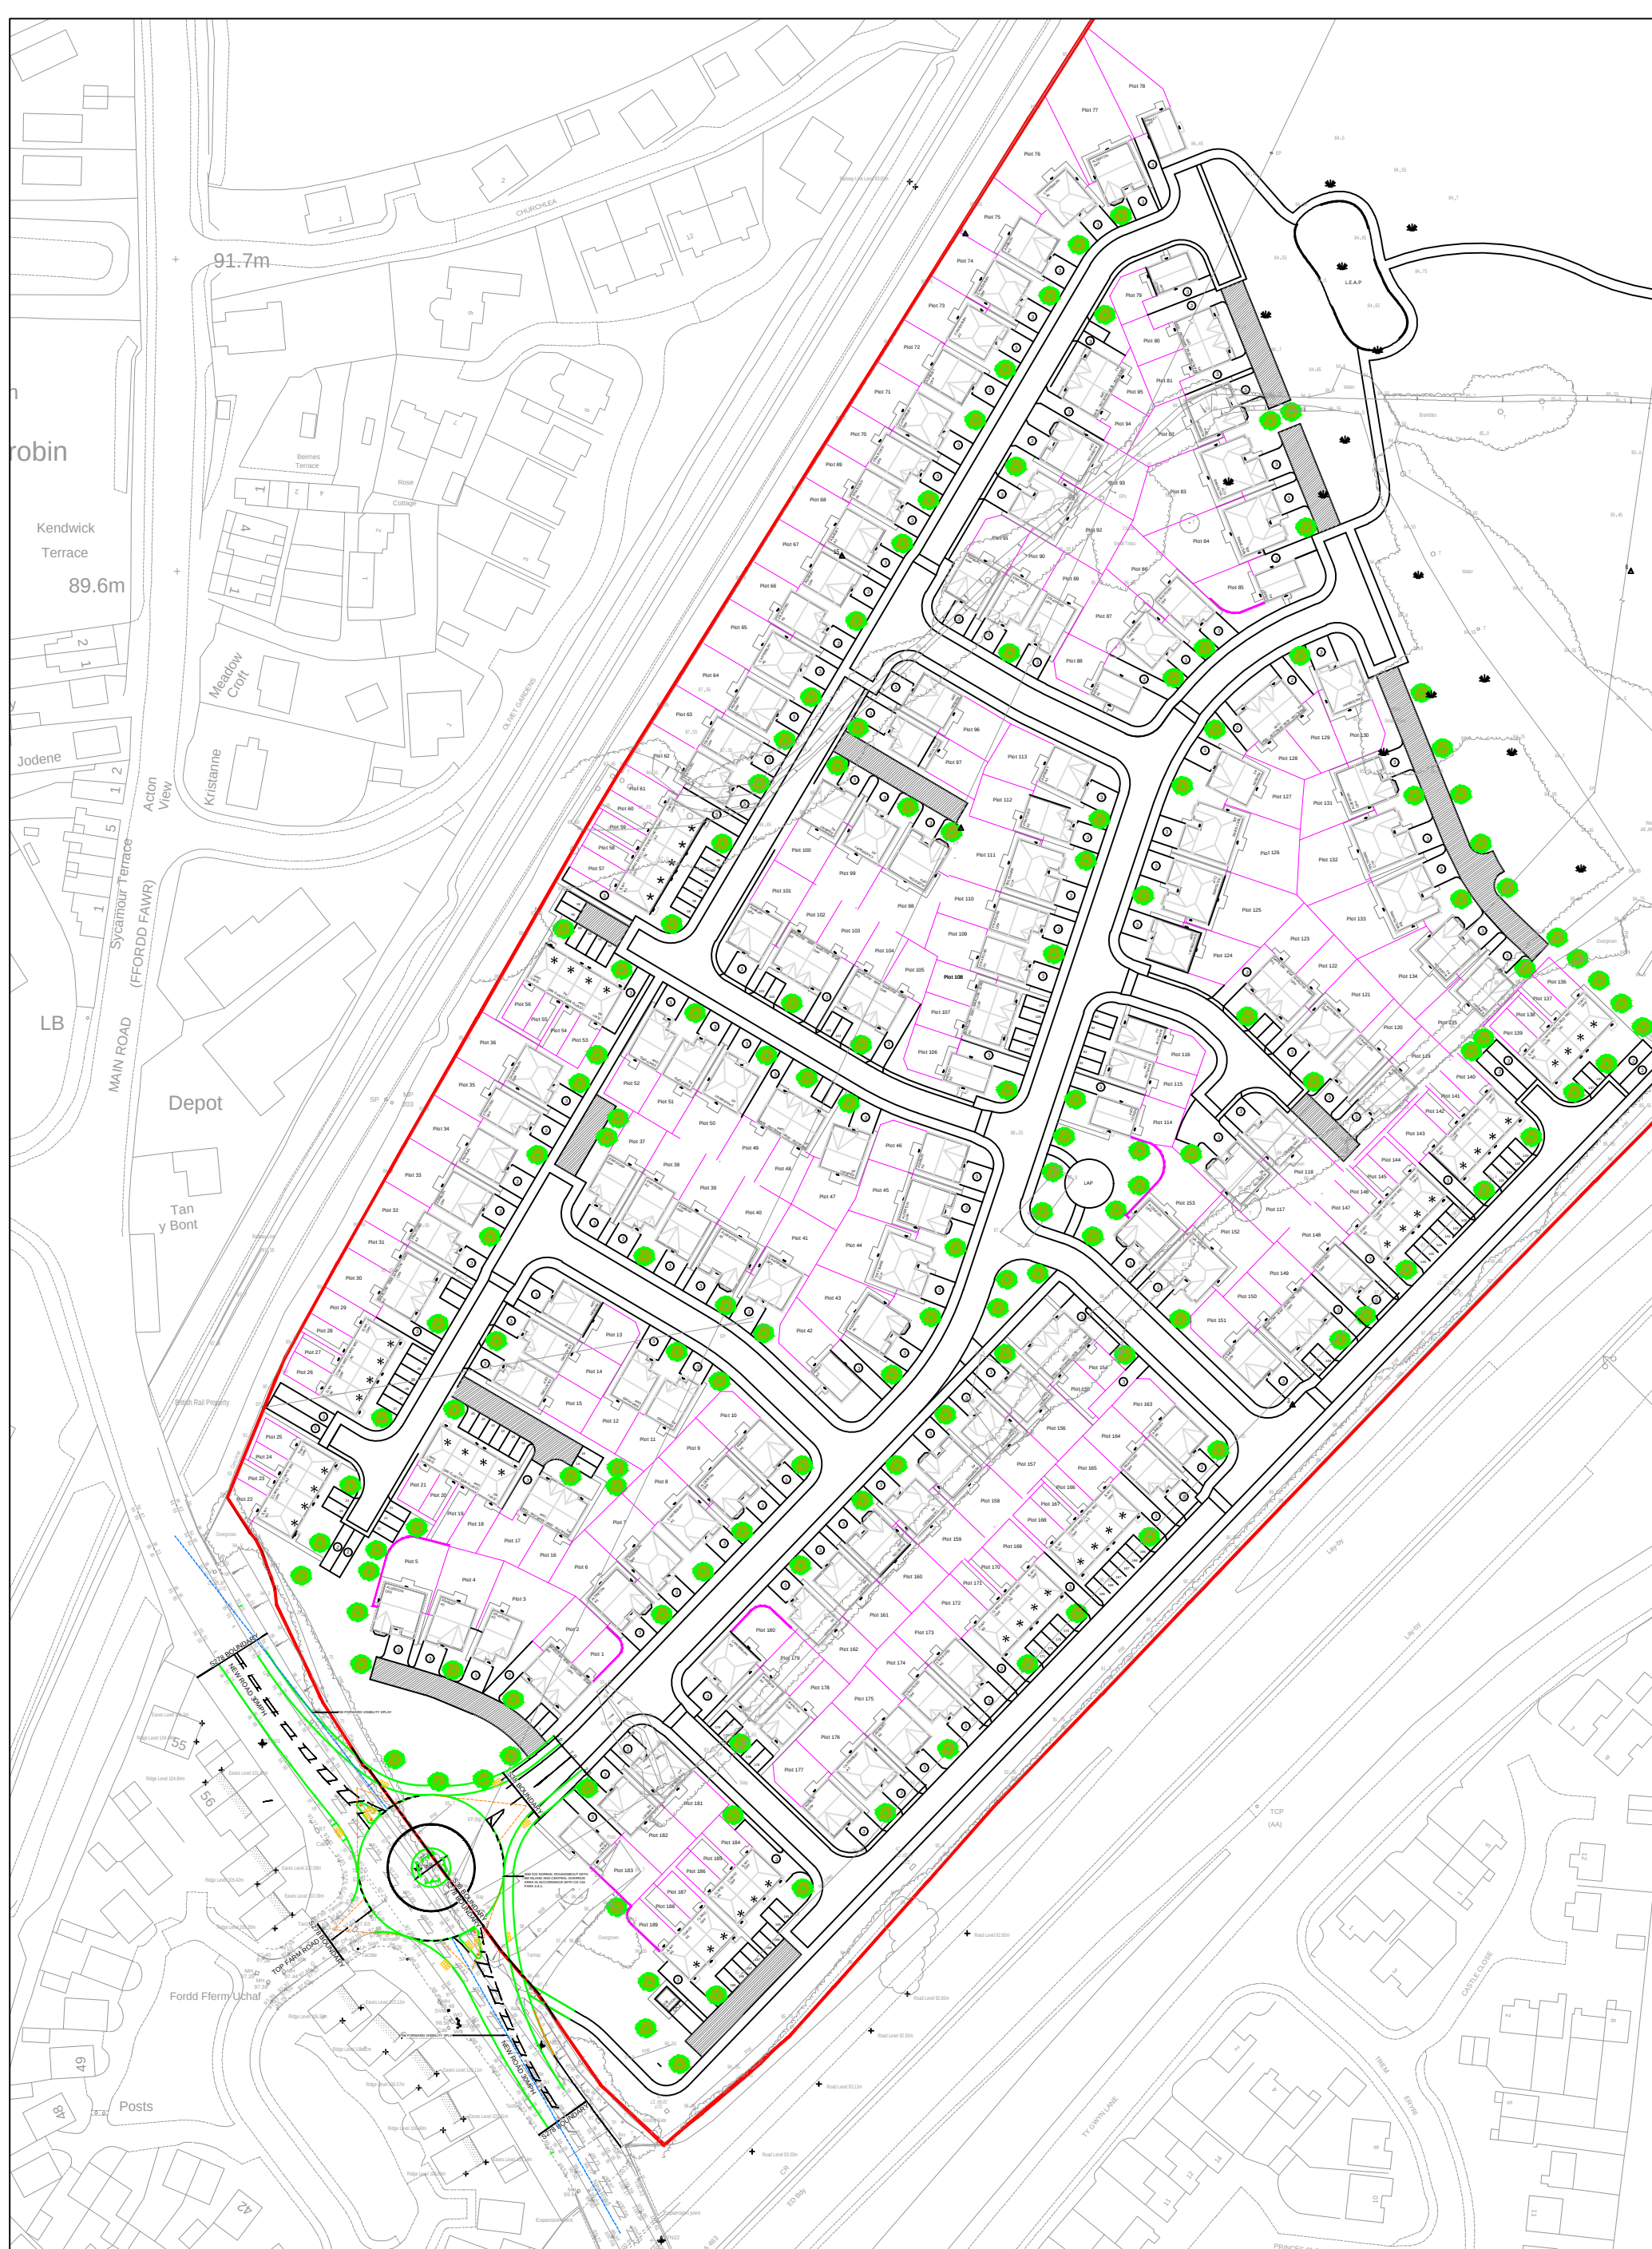


SITE LAYOUT @ 1:1250 SCALE

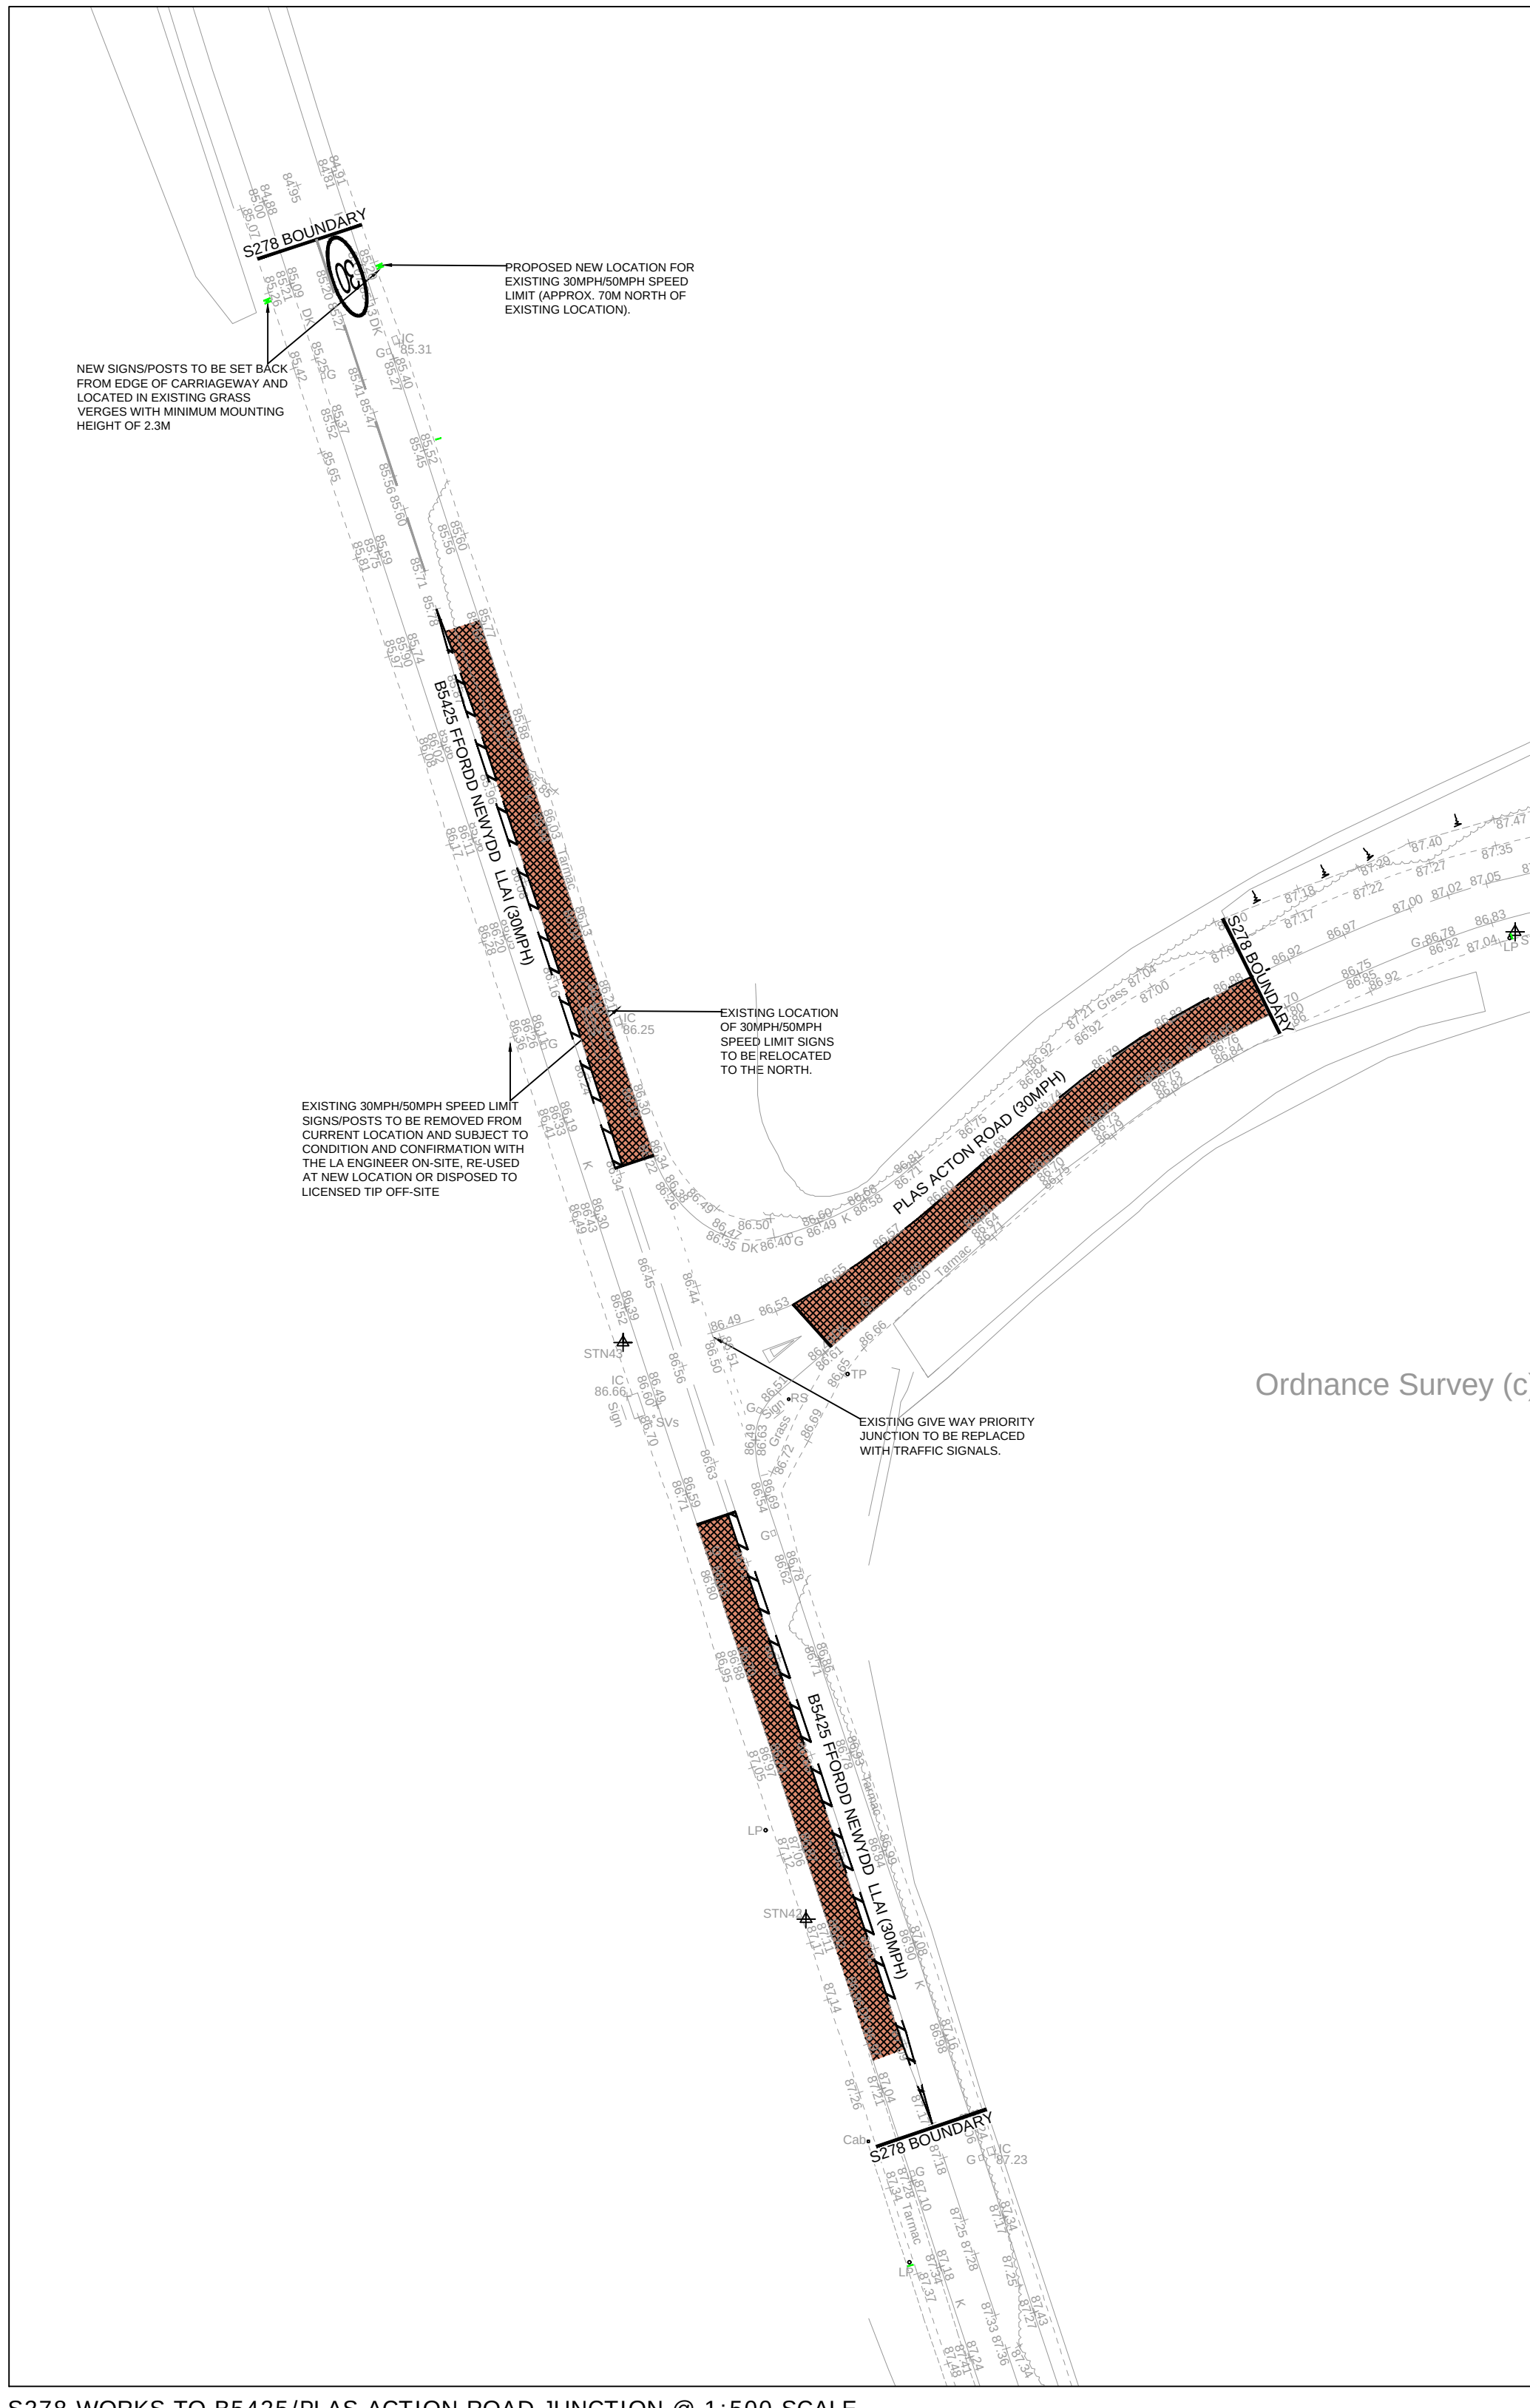

S278 WORKS TO B5425/PLAS ACTION ROAD JUNCTION @ 1:500 SCALE

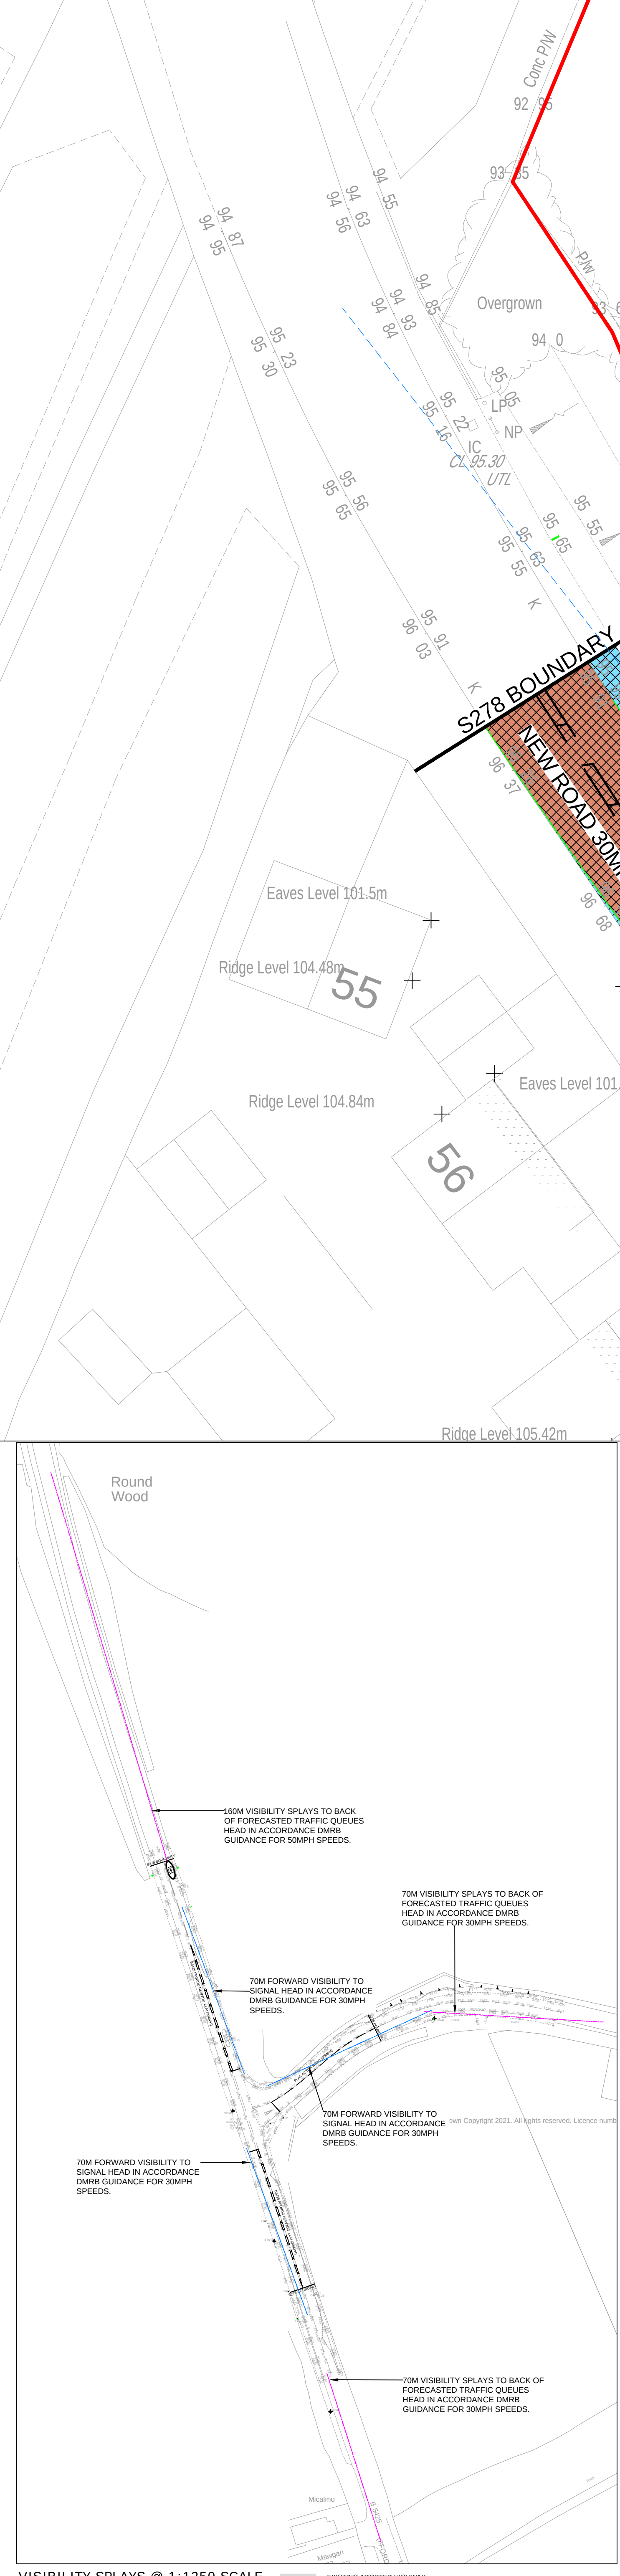

VISIBILITY SPLAYS @ 1:1250 SCALE

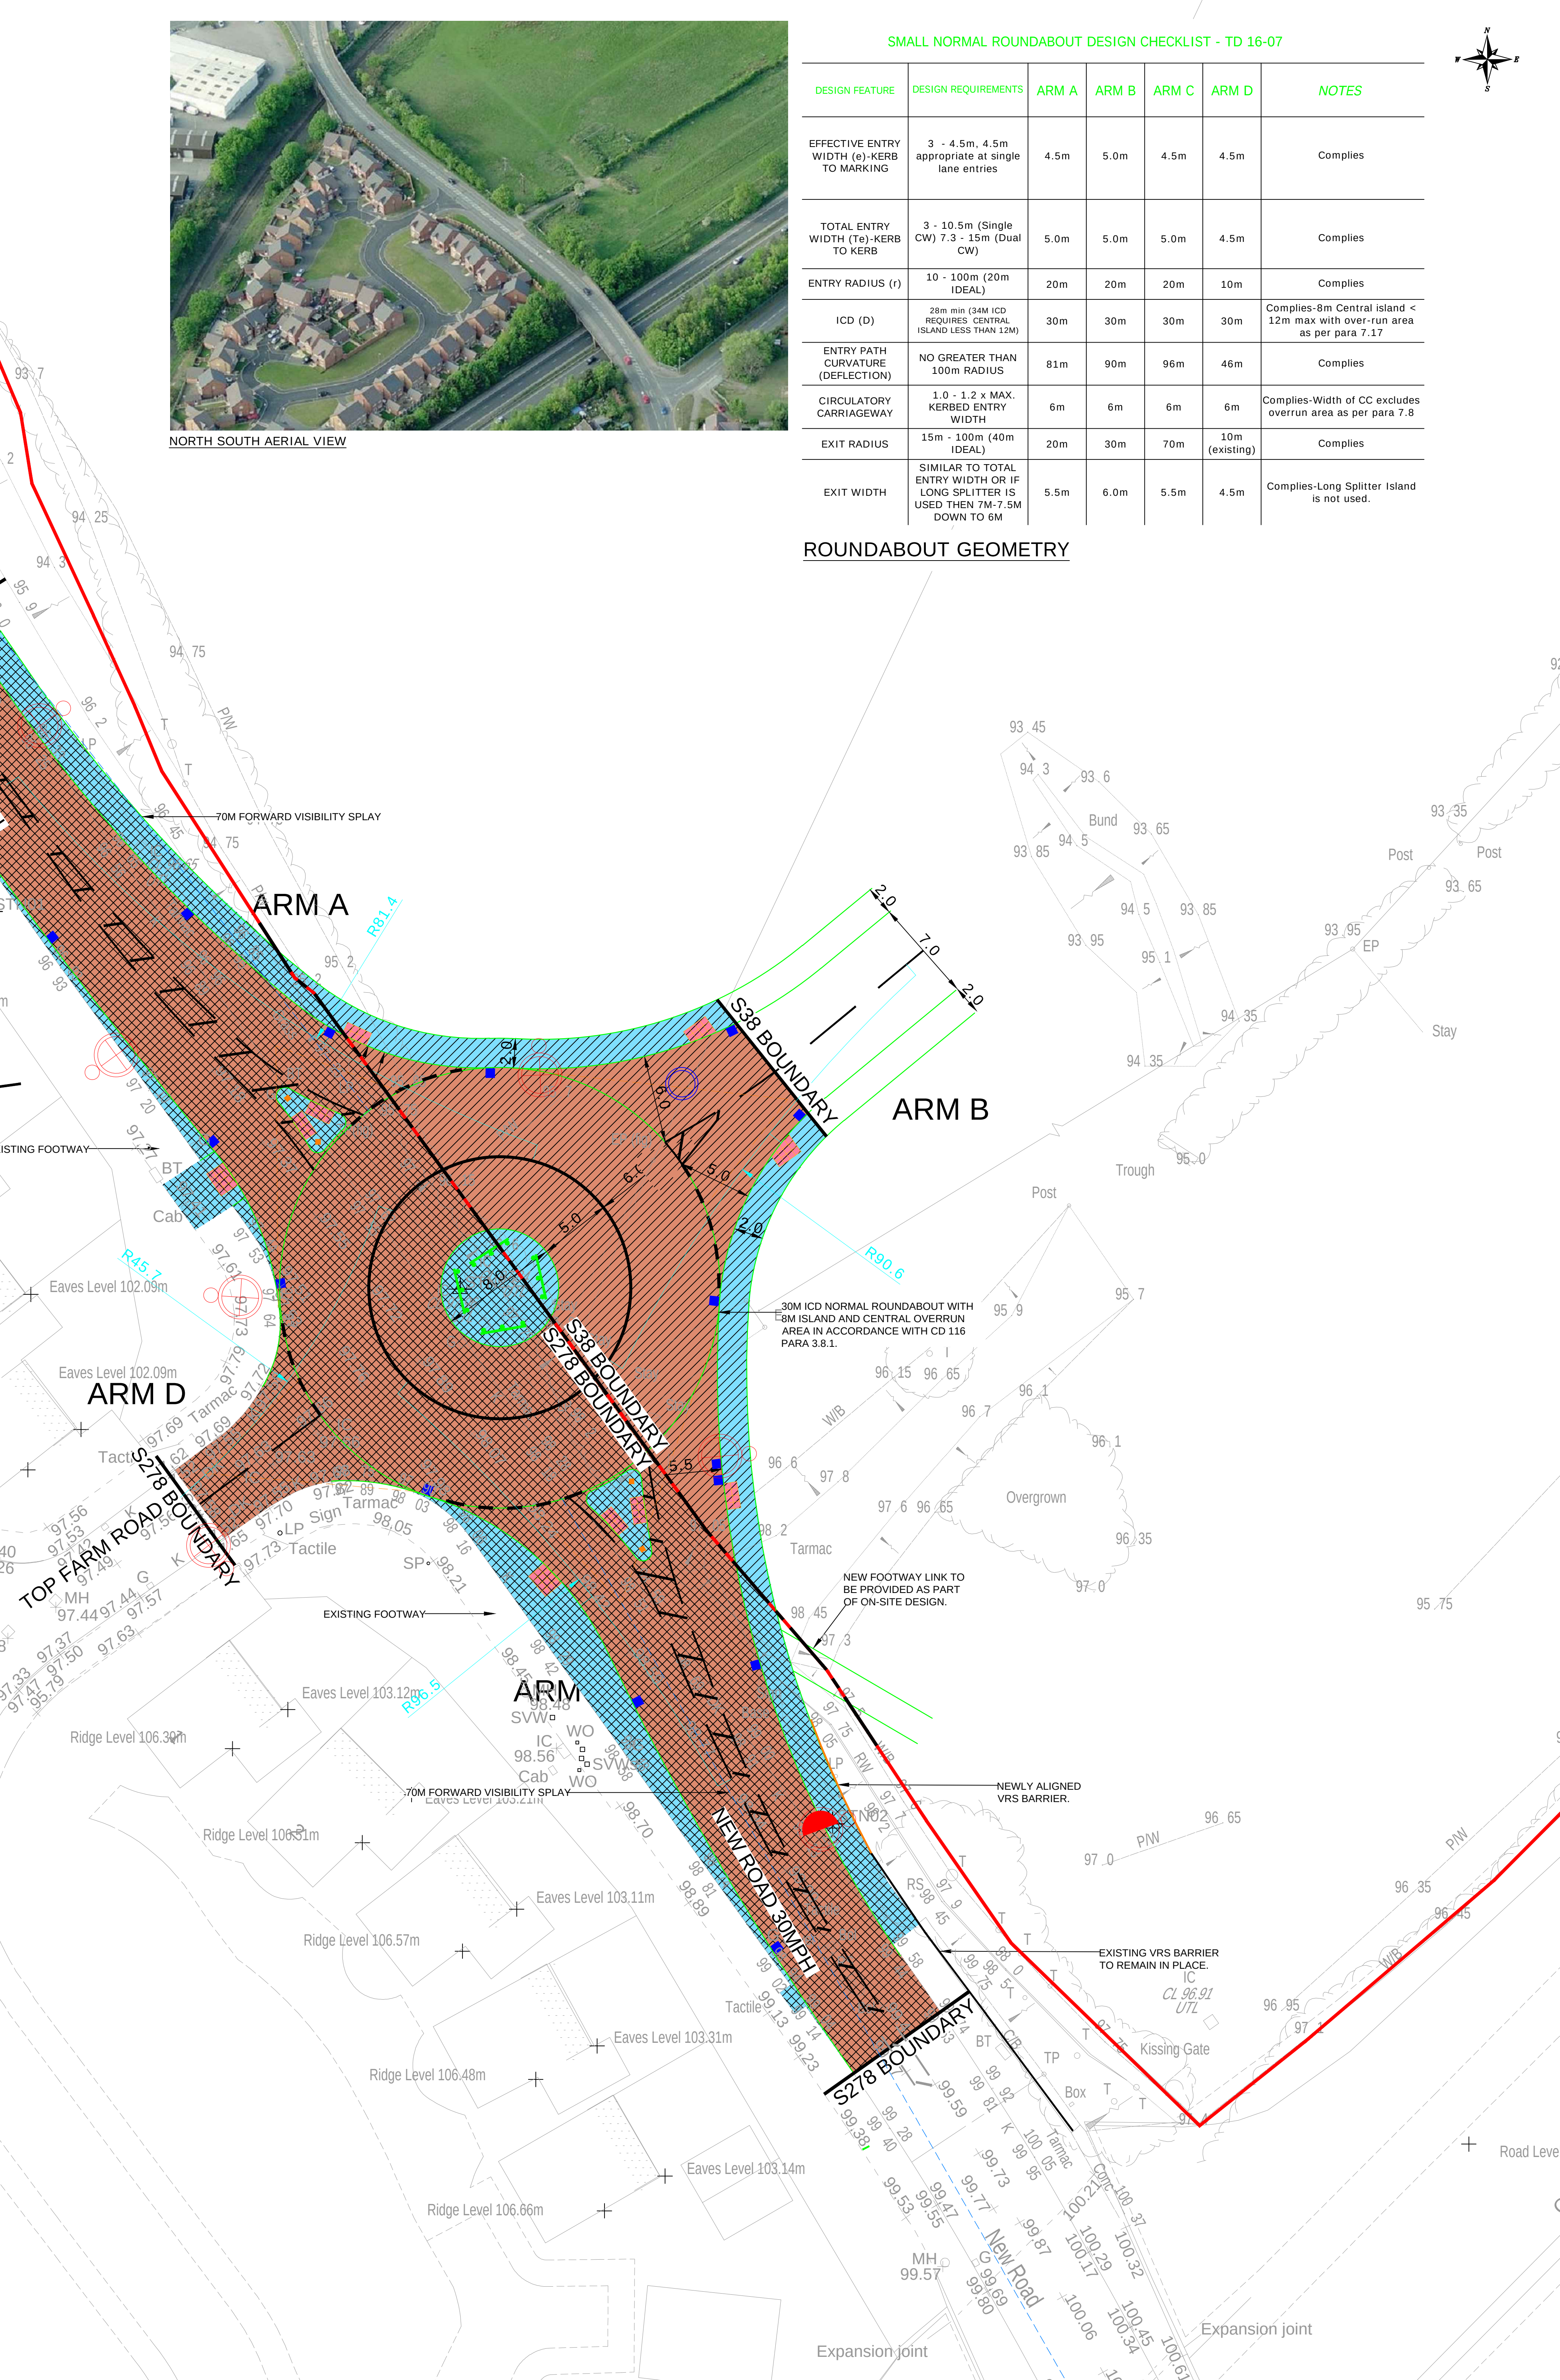

ROUNDABOUT GEOMETRY



NORTH SOUTH AERIAL VIEW

SMALL NORMAL ROUNDABOUT DESIGN CHECKLIST - TD 16-07

DESIGN FEATURE	DESIGN REQUIREMENTS	ARM A	ARM B	ARM C	ARM D	NOTES
EFFECTIVE ENTRY WIDTH (e)-KERB TO MARKING	3 - 4.5m, 4.5m appropriate at single lane entries	4.5m	5.0m	4.5m	4.5m	Complies
TOTAL ENTRY WIDTH (Te)-KERB TO KERB	3 - 10.5m (Single CW) 7.3 - 15m (Dual CW)	5.0m	5.0m	5.0m	4.5m	Complies
ENTRY RADIUS (r)	10 - 100m (20m IDEAL)	20m	20m	20m	10m	Complies
ICD (D)	28m min (34m ICD REQUIRES CENTRAL ISLAND LESS THAN 12M)	30m	30m	30m	30m	Complies-8m Central island < 12m max with over-run area as per para 7.1.7
ENTRY PATH CURVATURE (DEFLECTION)	NO GREATER THAN 100m RADIUS	81m	90m	96m	46m	Complies
CIRCULATORY CARRIAGEWAY	1.0 - 1.2 x MAX. KERBED ENTRY WIDTH	6m	6m	6m	6m	Complies-Width of CC excludes overrun area as per para 7.8
EXIT RADIUS	15m - 100m (40m IDEAL)	20m	30m	70m	10m (existing)	Complies
EXIT WIDTH	SIMILAR TO TOTAL ENTRY WIDTH OR IF LONG SPLITTER IS USED THEN 7M-7.5M DOWN TO 0M	5.5m	6.0m	5.5m	4.5m	Complies-Long Splitter Island is not used.

ROUNDABOUT GEOMETRY

NOTES

1. ALL ADAPTABLE SEWERS AND ASSOCIATED WORKS ARE TO COMPLY FULLY WITH 'TENDERS FOR ADOPTION' 7TH EDITION. ALL DRAWINGS ARE TO BE READ IN CONJUNCTION WITH THE CLIENT'S DRAWINGS PRIOR TO COMMENCING ANY WORKS AND ANY DISCREPANCIES WITH BOUNDARIES, EARTHWORKS OR OTHERWISE REPORTED IMMEDIATELY TO THE ENGINEER PRIOR TO WORKS COMMENCING.
2. ALL HIGHWAY AND DRAINAGE WORKS ARE TO BE ADAPTABLE STANDARDS AND SHALL COMPLY FULLY WITH THE LOCAL AUTHORITY'S SPECIFICATION APPROVED DRAWINGS AND THE RELEVANT SECTIONS OF THE DESIGN MANUAL FOR ROADS AND BRIDGES. SPECIFICATIONS FOR HIGHWAY WORKS AND BRIDGE STANDARDS SHALL BE OBTAINED BY THE ENGINEER PRIOR TO COMMENCING ANY WORKS.
3. ANY PRIVATE WORKS ARE TO COMPLY FULLY WITH THE LATEST EDITIONS OF THE BUILDING REGULATIONS.
4. ALL EXISTING EXPOSURE INVERT LEVELS AND DRAINAGE NETWORKS TO BE CHANGED BY THE CONTRACTOR AT THE START OF WORKS AND ANY DISCREPANCIES NOTIFIED TO THE ENGINEER. ALL LEVELS ARE BASED ON ORDNANCE SURVEY DATUM AND SHALL BE CORRECTED TO THE DATUM. ANY DISCREPANCIES SHALL BE REPORTED TO THE ENGINEER PRIOR TO COMMENCING ANY WORKS.
5. ALL MATERIALS SHALL BE OF THE BEST QUALITY AND SHALL BE USED IN ACCORDANCE WITH THE SPECIFICATIONS. ALL MATERIALS TO BE AGREED WITH THE OVERSIGHTING LOCAL AUTHORITY REPRESENTATIVE PRIOR TO ORDERING. ALL CONCRETE & CONCRETE PRODUCTS MUST BE SUPPLIED WITH A PROOF OF CONFORMANCE. THE OVERSIGHTING LOCAL AUTHORITY REPRESENTATIVE SHALL BE NOTIFIED OF ANY DISCREPANCIES PRIOR TO COMMENCING ANY WORKS.
6. THE CONTRACTOR SHALL BE RESPONSIBLE FOR THE PROVISION OF ALL REQUIRED MATERIALS AND EQUIPMENT. 
7. THE CONTRACTOR SHALL BE RESPONSIBLE FOR THE PROVISION OF ALL REQUIRED MATERIALS AND EQUIPMENT. 
8. PRIOR TO ORDERING THE CONTRACTOR IS TO AGREE ALL SIGN POSTING LIGHTING COLUMN MATERIALS AND FINISHES WITH THE LOCAL AUTHORITY. ALL SIGN POSTING LIGHTING COLUMN MATERIALS AND FINISHES SHALL BE AGREED WITH THE LOCAL AUTHORITY PRIOR TO ORDERING. THE CONTRACTOR SHALL BE RESPONSIBLE FOR THE PROVISION OF ALL REQUIRED MATERIALS AND EQUIPMENT.
9. ALL WORKMANSHIP TO BE LAID IN ACCORDANCE WITH THE REQUIREMENTS OF THE TRAFFIC SIGNS MANUAL PART 1, PART 2, PART 3, 