


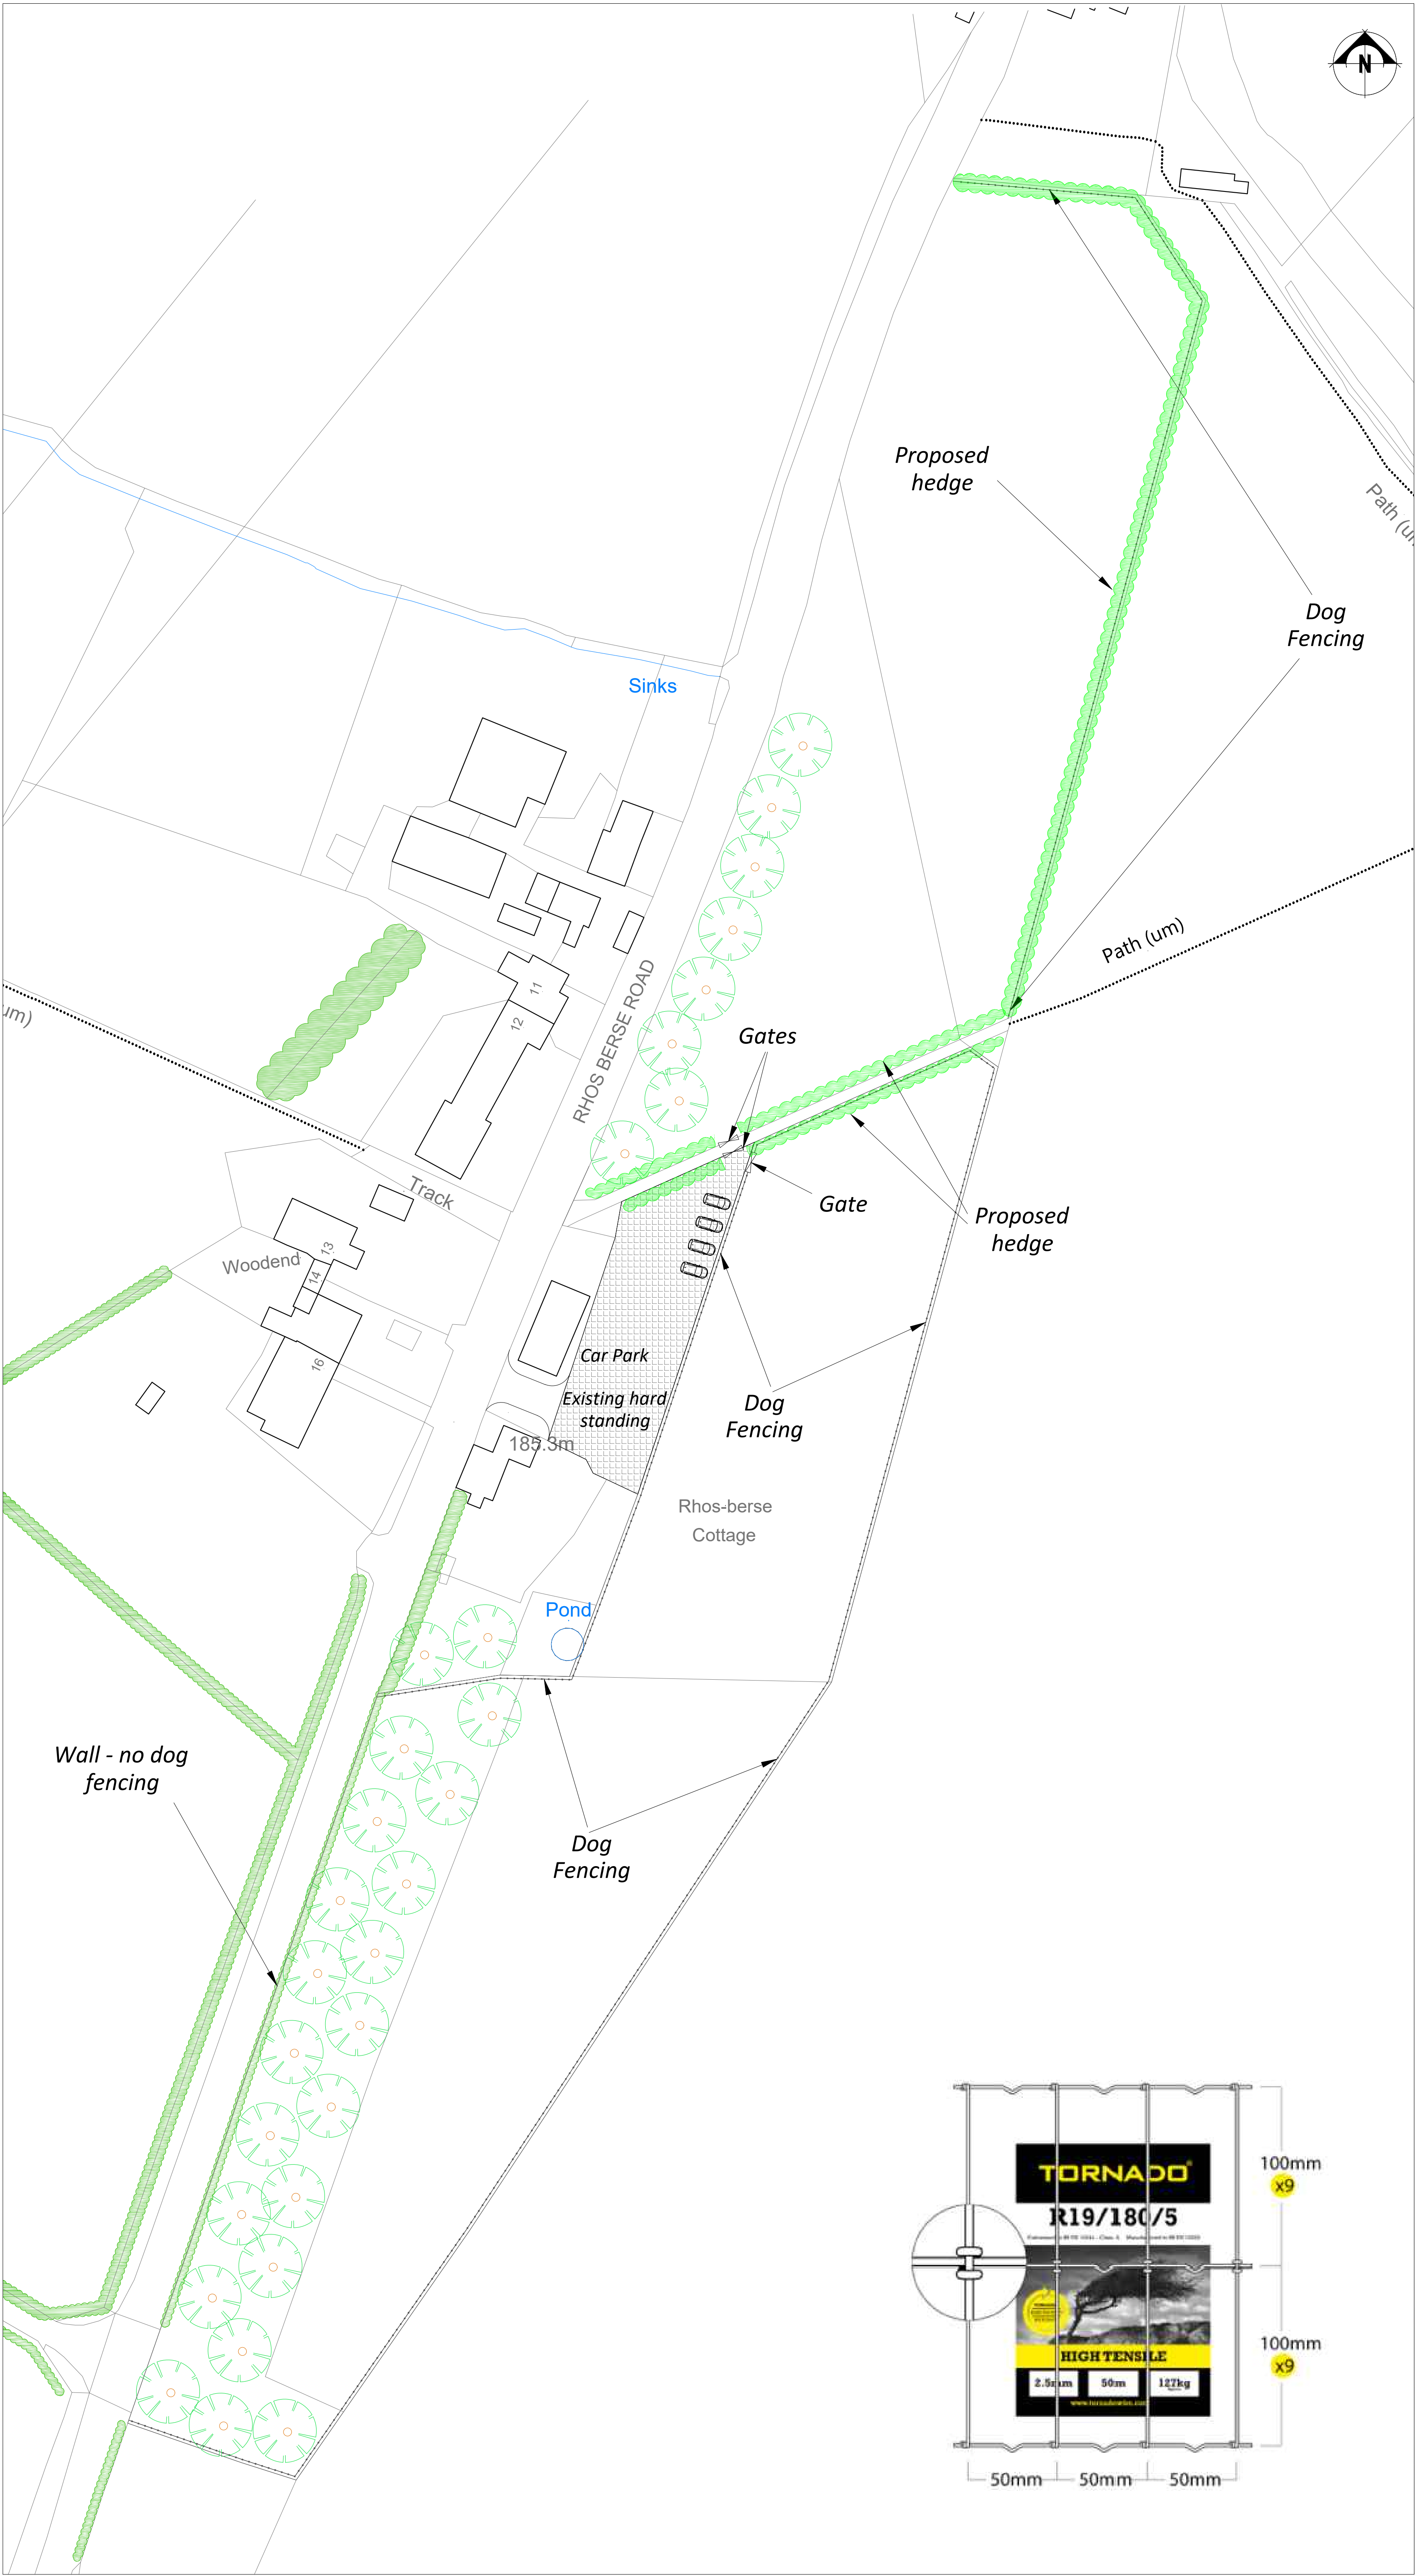

THIS DRAWING IS TO BE READ IN CONJUNCTION WITH ALL RELATED DRAWINGS. ALL DIMENSIONS MUST BE CHECKED AND VERIFIED ON SITE BEFORE COMMENCING ANY WORK OR PRODUCING SHOP DRAWINGS. THE ORIGINATOR SHOULD BE NOTIFIED IMMEDIATELY OF ANY DISCREPANCY. THIS DRAWING IS COPYRIGHT AND REMAINS THE PROPERTY ROGER PARRY & PARTNERS.

Footpath

| Rev      | Description | Date | Dr by | App by |
|----------|-------------|------|-------|--------|
| Original |             |      |       |        |

Roger Parry & Partners

Residential - Agricultural - Commercial

|             |                                                      |      |            |
|-------------|------------------------------------------------------|------|------------|
| Job         | Dog walking area                                     |      |            |
| Title       | Proposed Block Plan                                  |      |            |
| Location    | 17 Rhos Berse Rd<br>Coedpoeth<br>Wrexham<br>LL11 3BT |      |            |
| Client      | Ms J Hughes                                          |      |            |
| Scales      | 1:500 @ A1                                           |      |            |
| Drawing No. | RJC-MZ775-02 / 75860                                 |      |            |
| Drawn by    | AZ                                                   | Date | 31/03/2022 |

HOGSTOW HALL, MINSTERLEY  
SHREWSBURY, SHROPSHIRE. SY5 0HZ  
Tel: 01743 791336 Fax: 01743 792770  
email: mail@rogerparry.net  
Web address: www.rogerparry.net