


Long
Mountain
1FLR

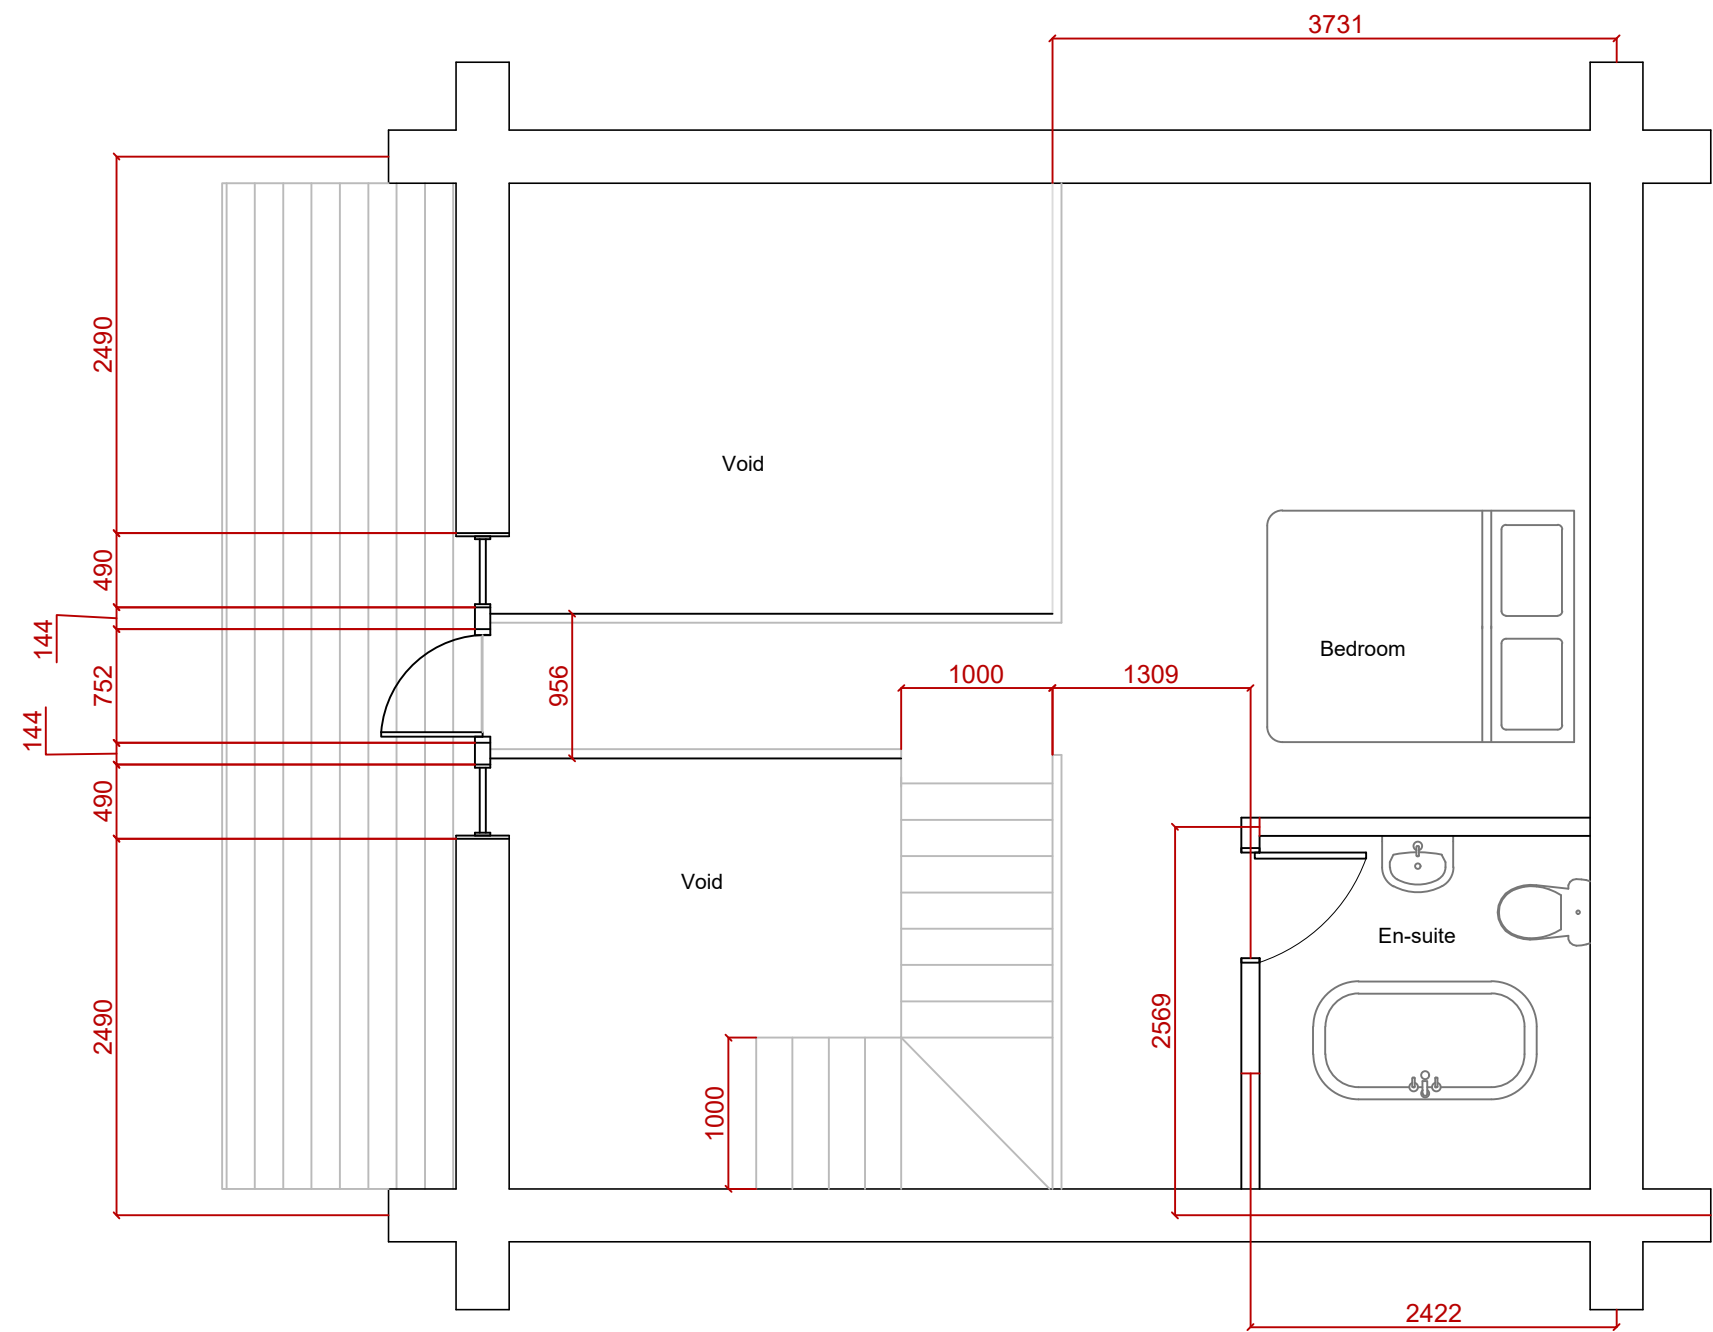

	TITLE FLR	DRAWN BY DW	SCALE 1:50 @ A3	SITE ADDRESS
	DATE 28.05.21	REVISION	CLIENT NAME	COPYRIGHT BLC LIMITED 2018 COMPANY REG #6973672 LOWERWOOD VIEW, BUSHMOOR, CHURCH STRETTON. SY7 8DW