


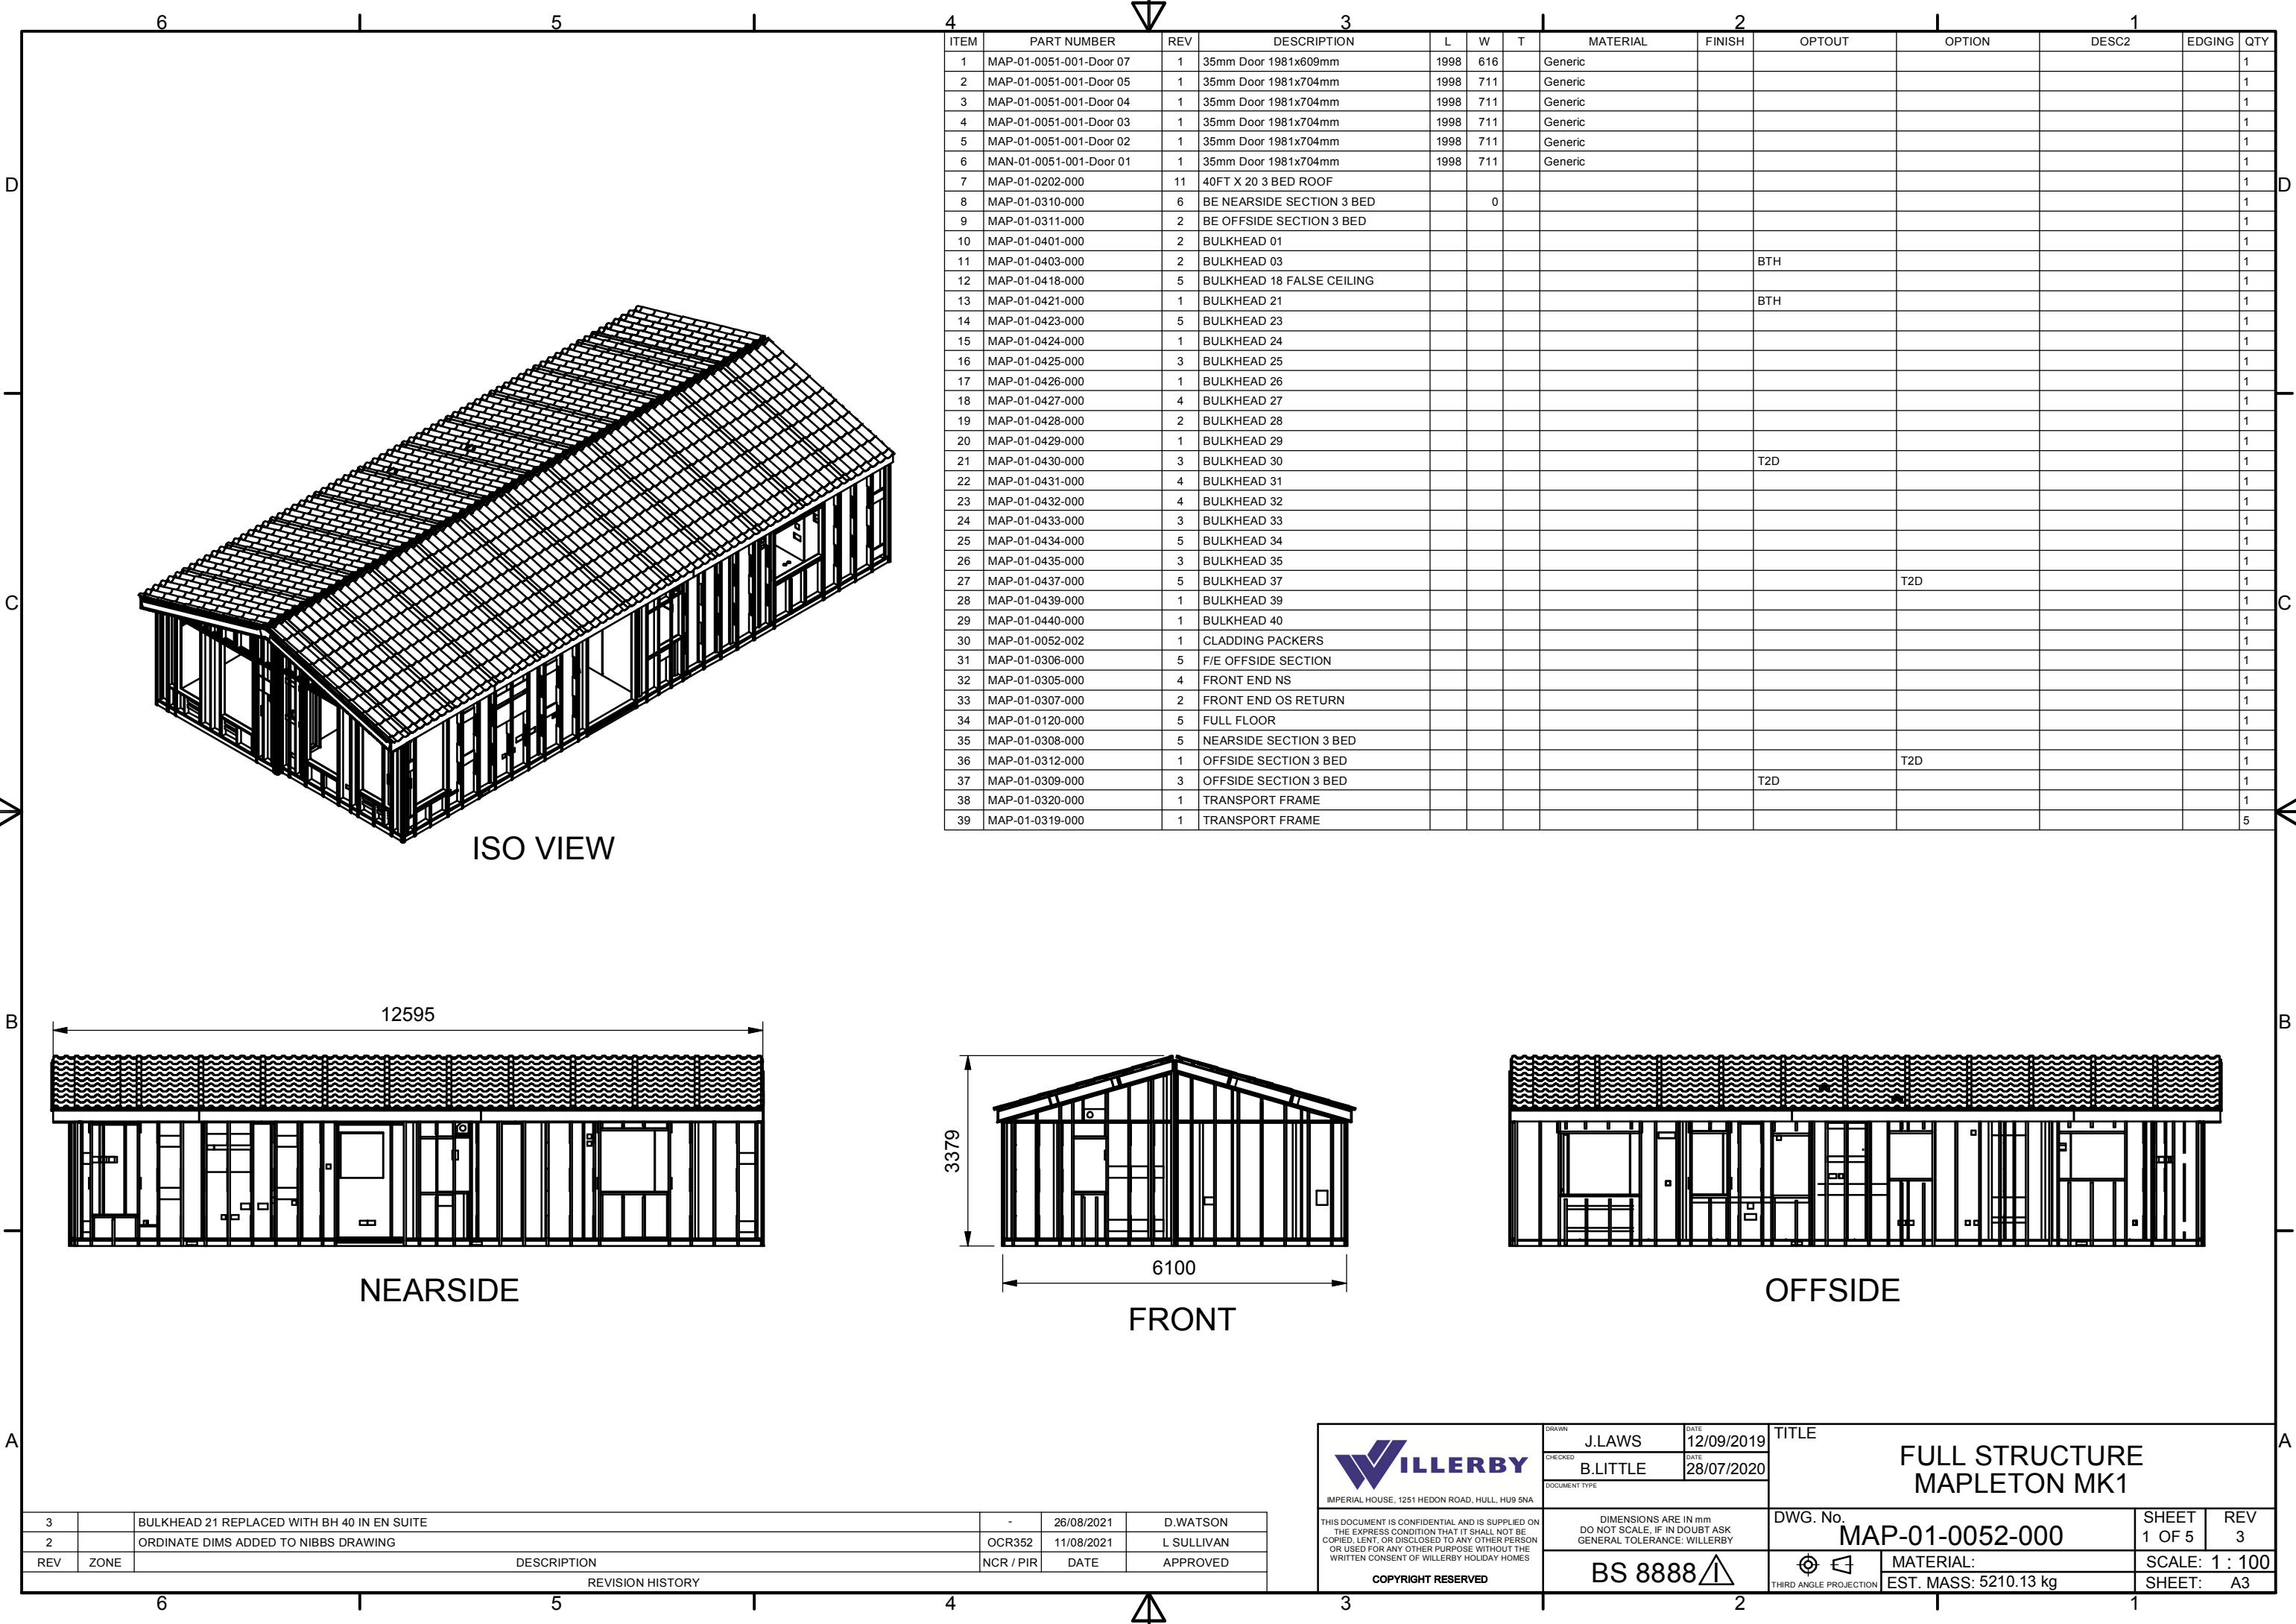

ISO VIEW

NEARSIDE

FRONT

OFFSIDE

3		BULKHEAD 21 REPLACED WITH BH 40 IN EN SUITE	-	26/08/2021	D.WATSON
2		ORDINATE DIMS ADDED TO NIBBS DRAWING	OCR352	11/08/2021	L SULLIVAN
REV	ZONE	DESCRIPTION	NCR / PIR	DATE	APPROVED
REVISION HISTORY					

IMPERIAL HOUSE, 1251 HEDON ROAD, HULL, HU9 5NA

THIS DOCUMENT IS CONFIDENTIAL AND IS SUPPLIED ON THE EXPRESS CONDITION THAT IT SHALL NOT BE COPIED, LENT, OR DISCLOSED TO ANY OTHER PERSON OR USED FOR ANY OTHER PURPOSE WITHOUT THE WRITTEN CONSENT OF WILLERBY HOLIDAY HOMES

COPYRIGHT RESERVED

DRAWN J.LAWS	DATE 12/09/2019
CHECKED B.LITTLE	DATE 28/07/2020
DOCUMENT TYPE	
DIMENSIONS ARE IN mm DO NOT SCALE, IF IN DOUBT ASK GENERAL TOLERANCE: WILLERBY	
BS 8888	

TITLE FULL STRUCTURE MAPLETON MK1	
DWG. No. MAP-01-0052-000	SHEET 1 OF 5
MATERIAL: EST. MASS: 5210.13 kg	REV 3
THIRD ANGLE PROJECTION	SCALE: 1 : 100 SHEET: A3

STANDARD UNIT

OFFSIDE SECTION 3 BED
MAP-01-0309-000

F/E OFFSIDE SECTION
MAP-01-0306-000

FRONT END OS RETURN
MAP-01-0307-000

FRONT END NS
MAP-01-0305-000

BE OFFSIDE SECTION 3 BED
MAP-01-0311-000

BE NEARSIDE SECTION 3 BED
MAP-01-0310-000

NIBBS

REV	ZONE	DESCRIPTION	NCR / PIR	DATE	APPROVED
3		BULKHEAD 21 REPLACED WITH BH 40 IN EN SUITE	-	26/08/2021	D.WATSON
2		ORDINATE DIMS ADDED TO NIBBS DRAWING	OCR352	11/08/2021	L SULLIVAN
REVISION HISTORY					



IMPERIAL HOUSE, 1251 HEDON ROAD, HULL, HU9 5NA

THIS DOCUMENT IS CONFIDENTIAL AND IS SUPPLIED ON THE EXPRESS CONDITION THAT IT SHALL NOT BE COPIED, LENT, OR DISCLOSED TO ANY OTHER PERSON OR USED FOR ANY OTHER PURPOSE WITHOUT THE WRITTEN CONSENT OF WILLERBY HOLIDAY HOMES

COPYRIGHT RESERVED

DRAWN J.LAWS	DATE 12/09/2019
CHECKED B.LITTLE	DATE 28/07/2020
DOCUMENT TYPE	

DIMENSIONS ARE IN mm
DO NOT SCALE, IF IN DOUBT ASK
GENERAL TOLERANCE: WILLERBY

BS 8888

TITLE FULL STRUCTURE MAPLETON MK1	
DWG. No. MAP-01-0052-000	SHEET 3 OF 5
MATERIAL: EST. MASS: 5210.13 kg	SCALE: 1 :38
SHEET: A3	

THIRD ANGLE PROJECTION