


DRAWING APPROVAL			
Date	Approved By	Signed	
	(Print)		

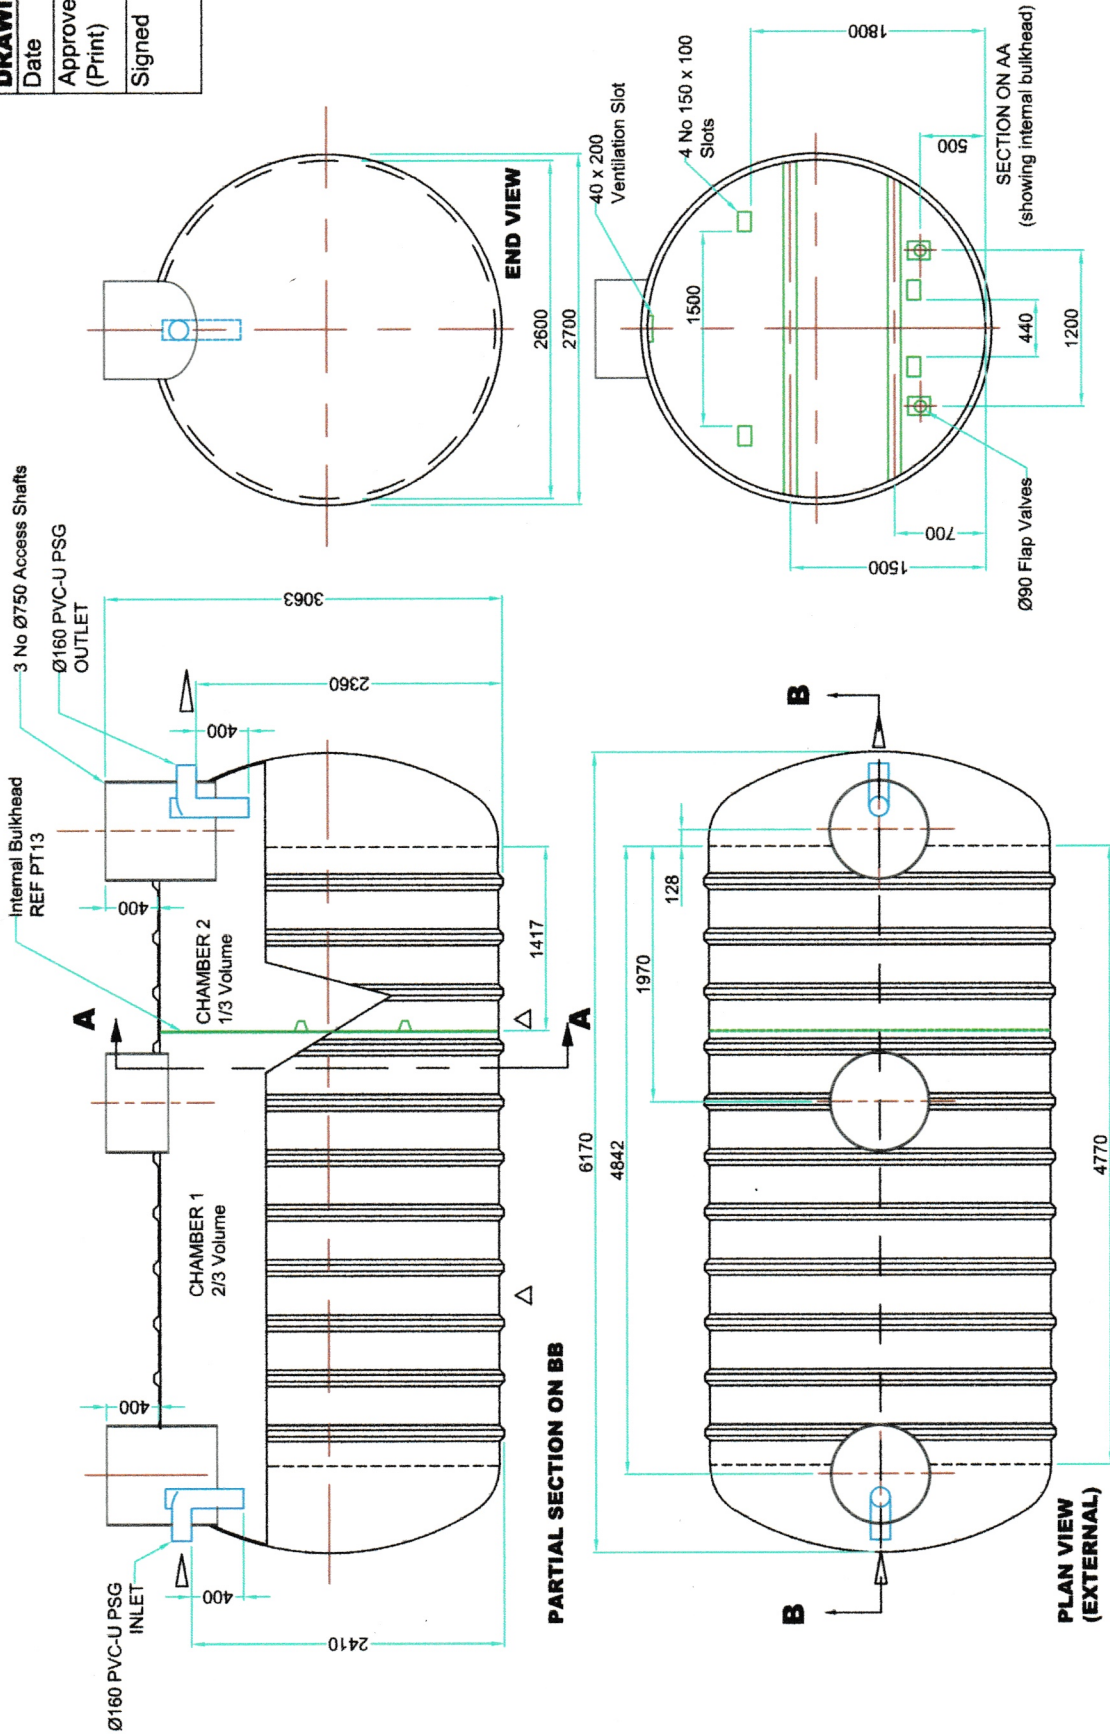

Key to Symbols: △ Lifting Point ○ Hold-down strap fix locations where mechanical anchoring is required ○ BoC's reference no.	Dimensions are Subject to Dimensional Tolerances: If critical, check physically prior to installation	Welder table & Burial Depth: The customer must check tank specification is compatible with ground water table level (in winter) and burial depth. If in doubt refer to SPEL Data Manual Section 4 or contact SPEL Products Sales or Technical Department	Capacity: 30,000 Ltrs Tank Specification: Standard Laminate Specification: GP	Title: Spel 400 Series Septic Tank Contract: Mr Spencer Foulles Clays Caravan Park, Wrexham	Internal Ref: T17675/02520/001 Drawing No: T17675/02520 Rev: A	Scale: 1:40 Sheet A3	Date: 26/03/08	Rev:	App'd:



Capacity: 30,000 Ltrs

Tank Specification: Standard

Laminate Specification: GP

Title: Spel 400 Series Septic Tank

Contract: Mr Spencer Foulles
Clays Caravan Park, Wrexham

Internal Ref: T17675/02520/001

Drawing No: T17675/02520

Rev: A

Scale: 1:40 Sheet A3

Date: 26/03/08

Rev:

App'd: