




Elevation C

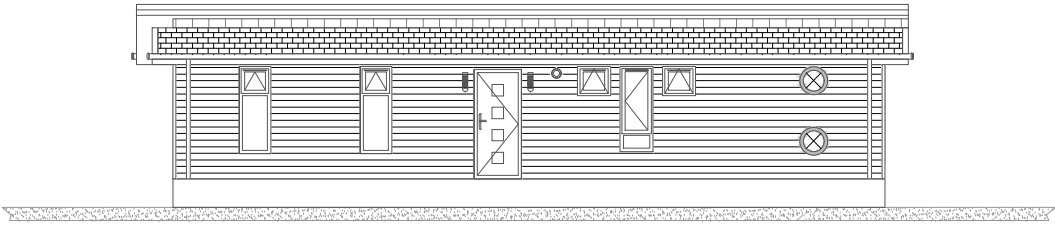

Elevation A

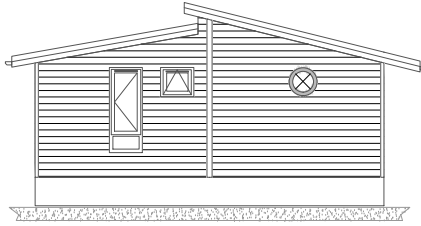

Elevation D

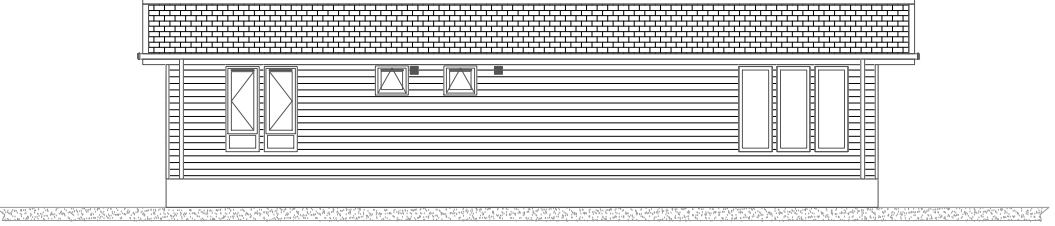


Elevation B

SALES ISSUE

This copy is to review and/or amend before a technical review.

ELEVATION B

Please note that the elevations are for illustration purposes.

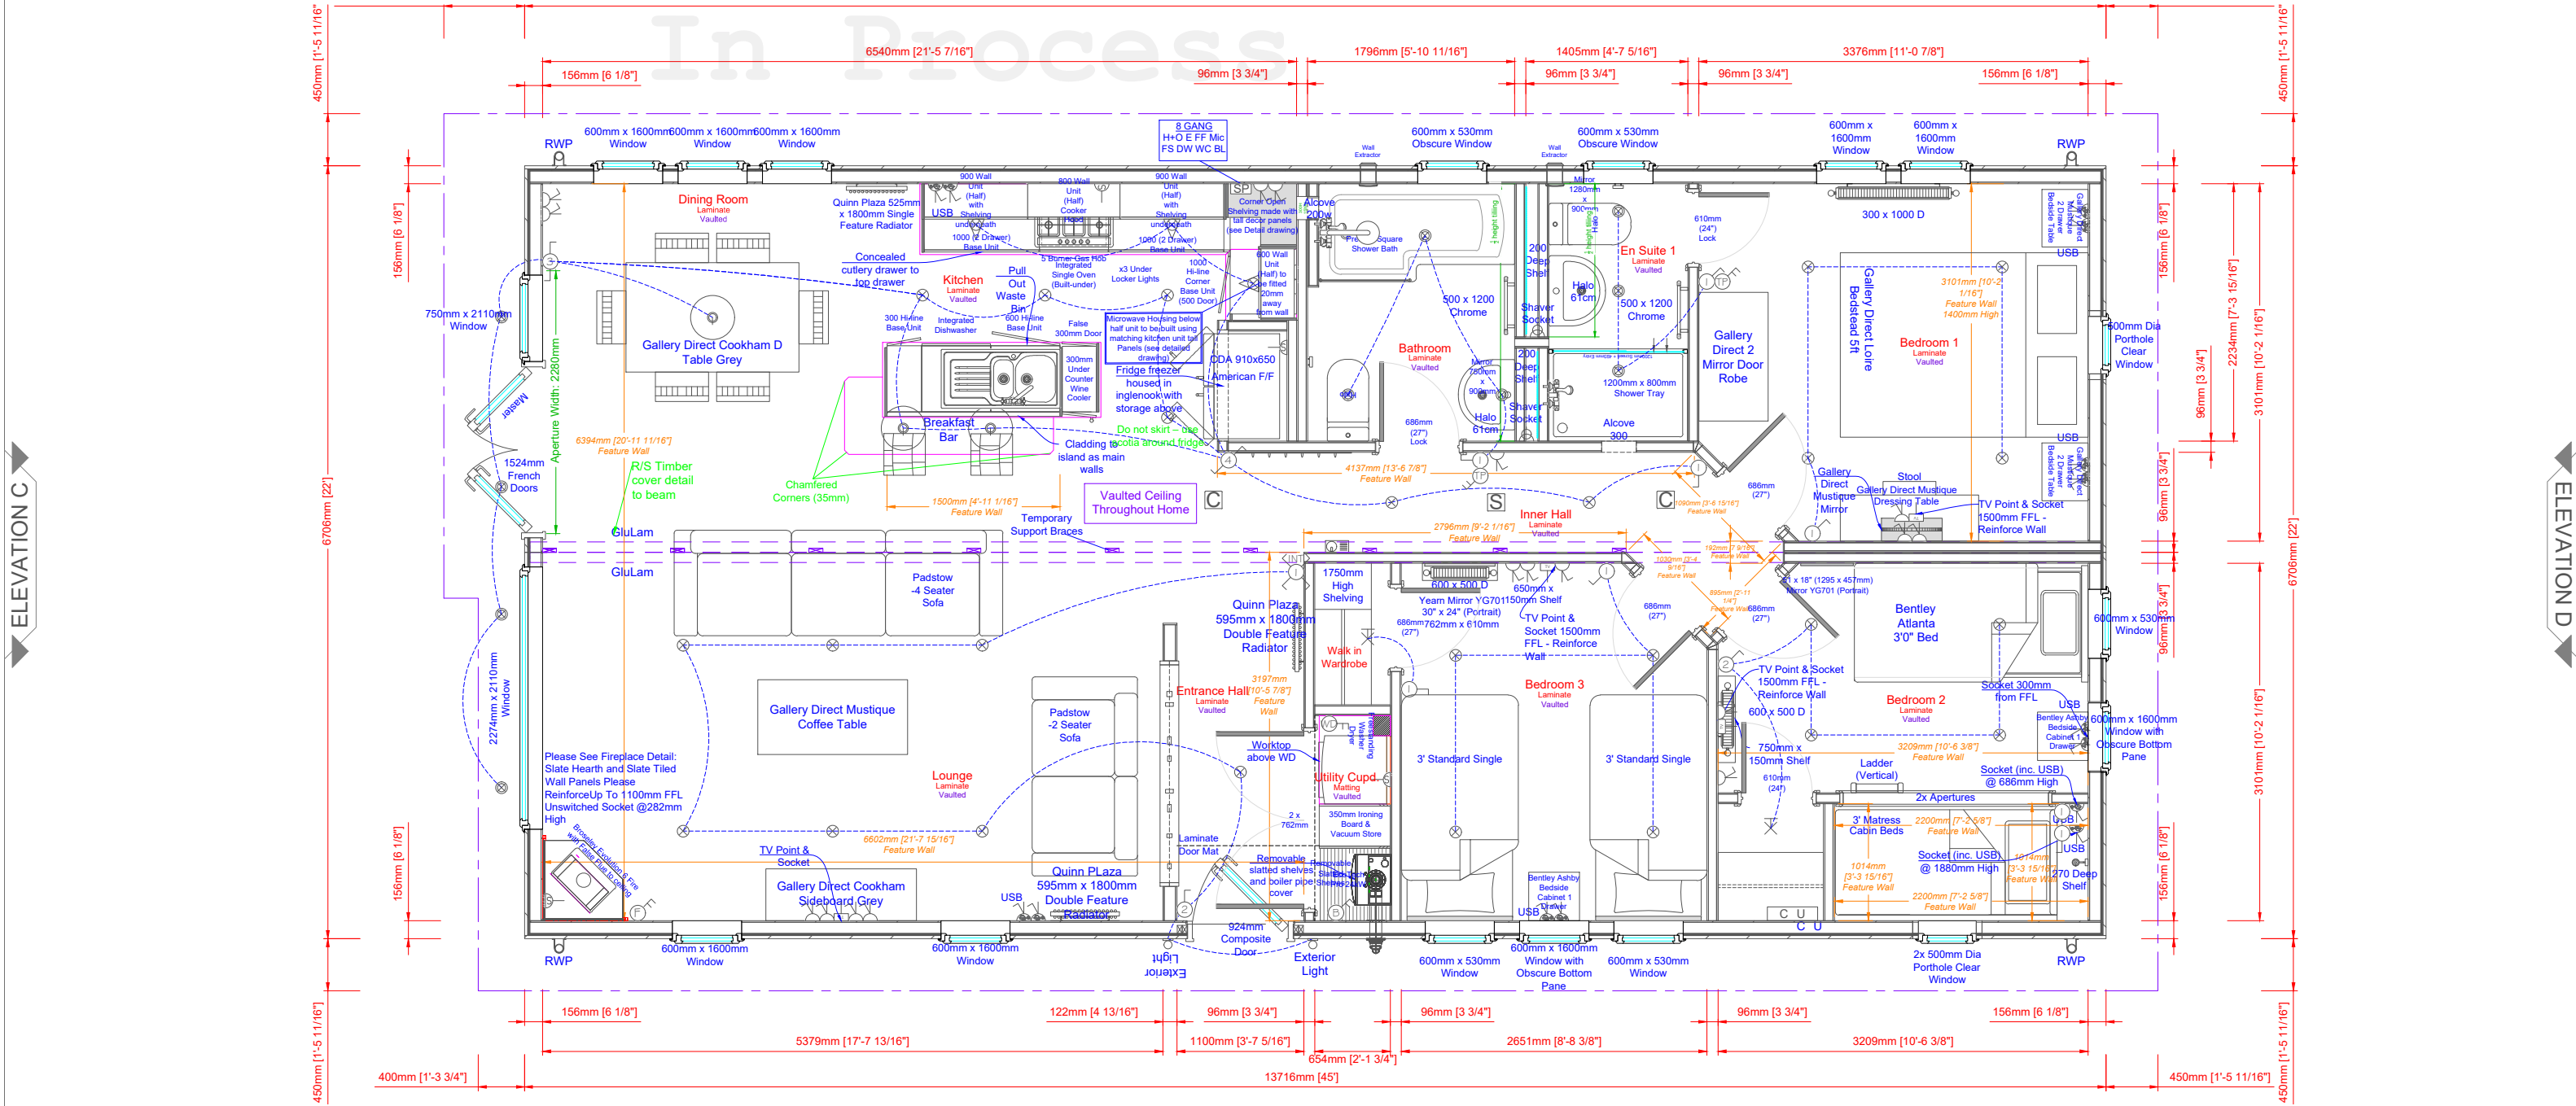

ELEVATION A

All measurements in mm unless stated otherwise.

 Prestige Homeseeker		LEGEND  Sockets  Thermostat  Switches/Isolators  Smoke Alarm  CO Alarm  Consumer Unit  Under Locker Light  Downlight  Batten Holder  Ceiling Rose NOTES				REVISION HISTORY Or. 28/02/20 DL Original		DRAWING		DETAILS Scale: Relative Quote: QN 37583 Drawing: S6587 Int. Serial: J???? Ext. Serial: 19 ?? 00??? Class: SP1		X Signature: X Date: / /	
A Shipton Way, Express Business Park, Rushden, Northamptonshire, NN10 6GL.													
T (01933) 354000													
E sales@phplh.com													
W prestigehomeseeker.com													
C Copyright © Prestige Homeseeker													