


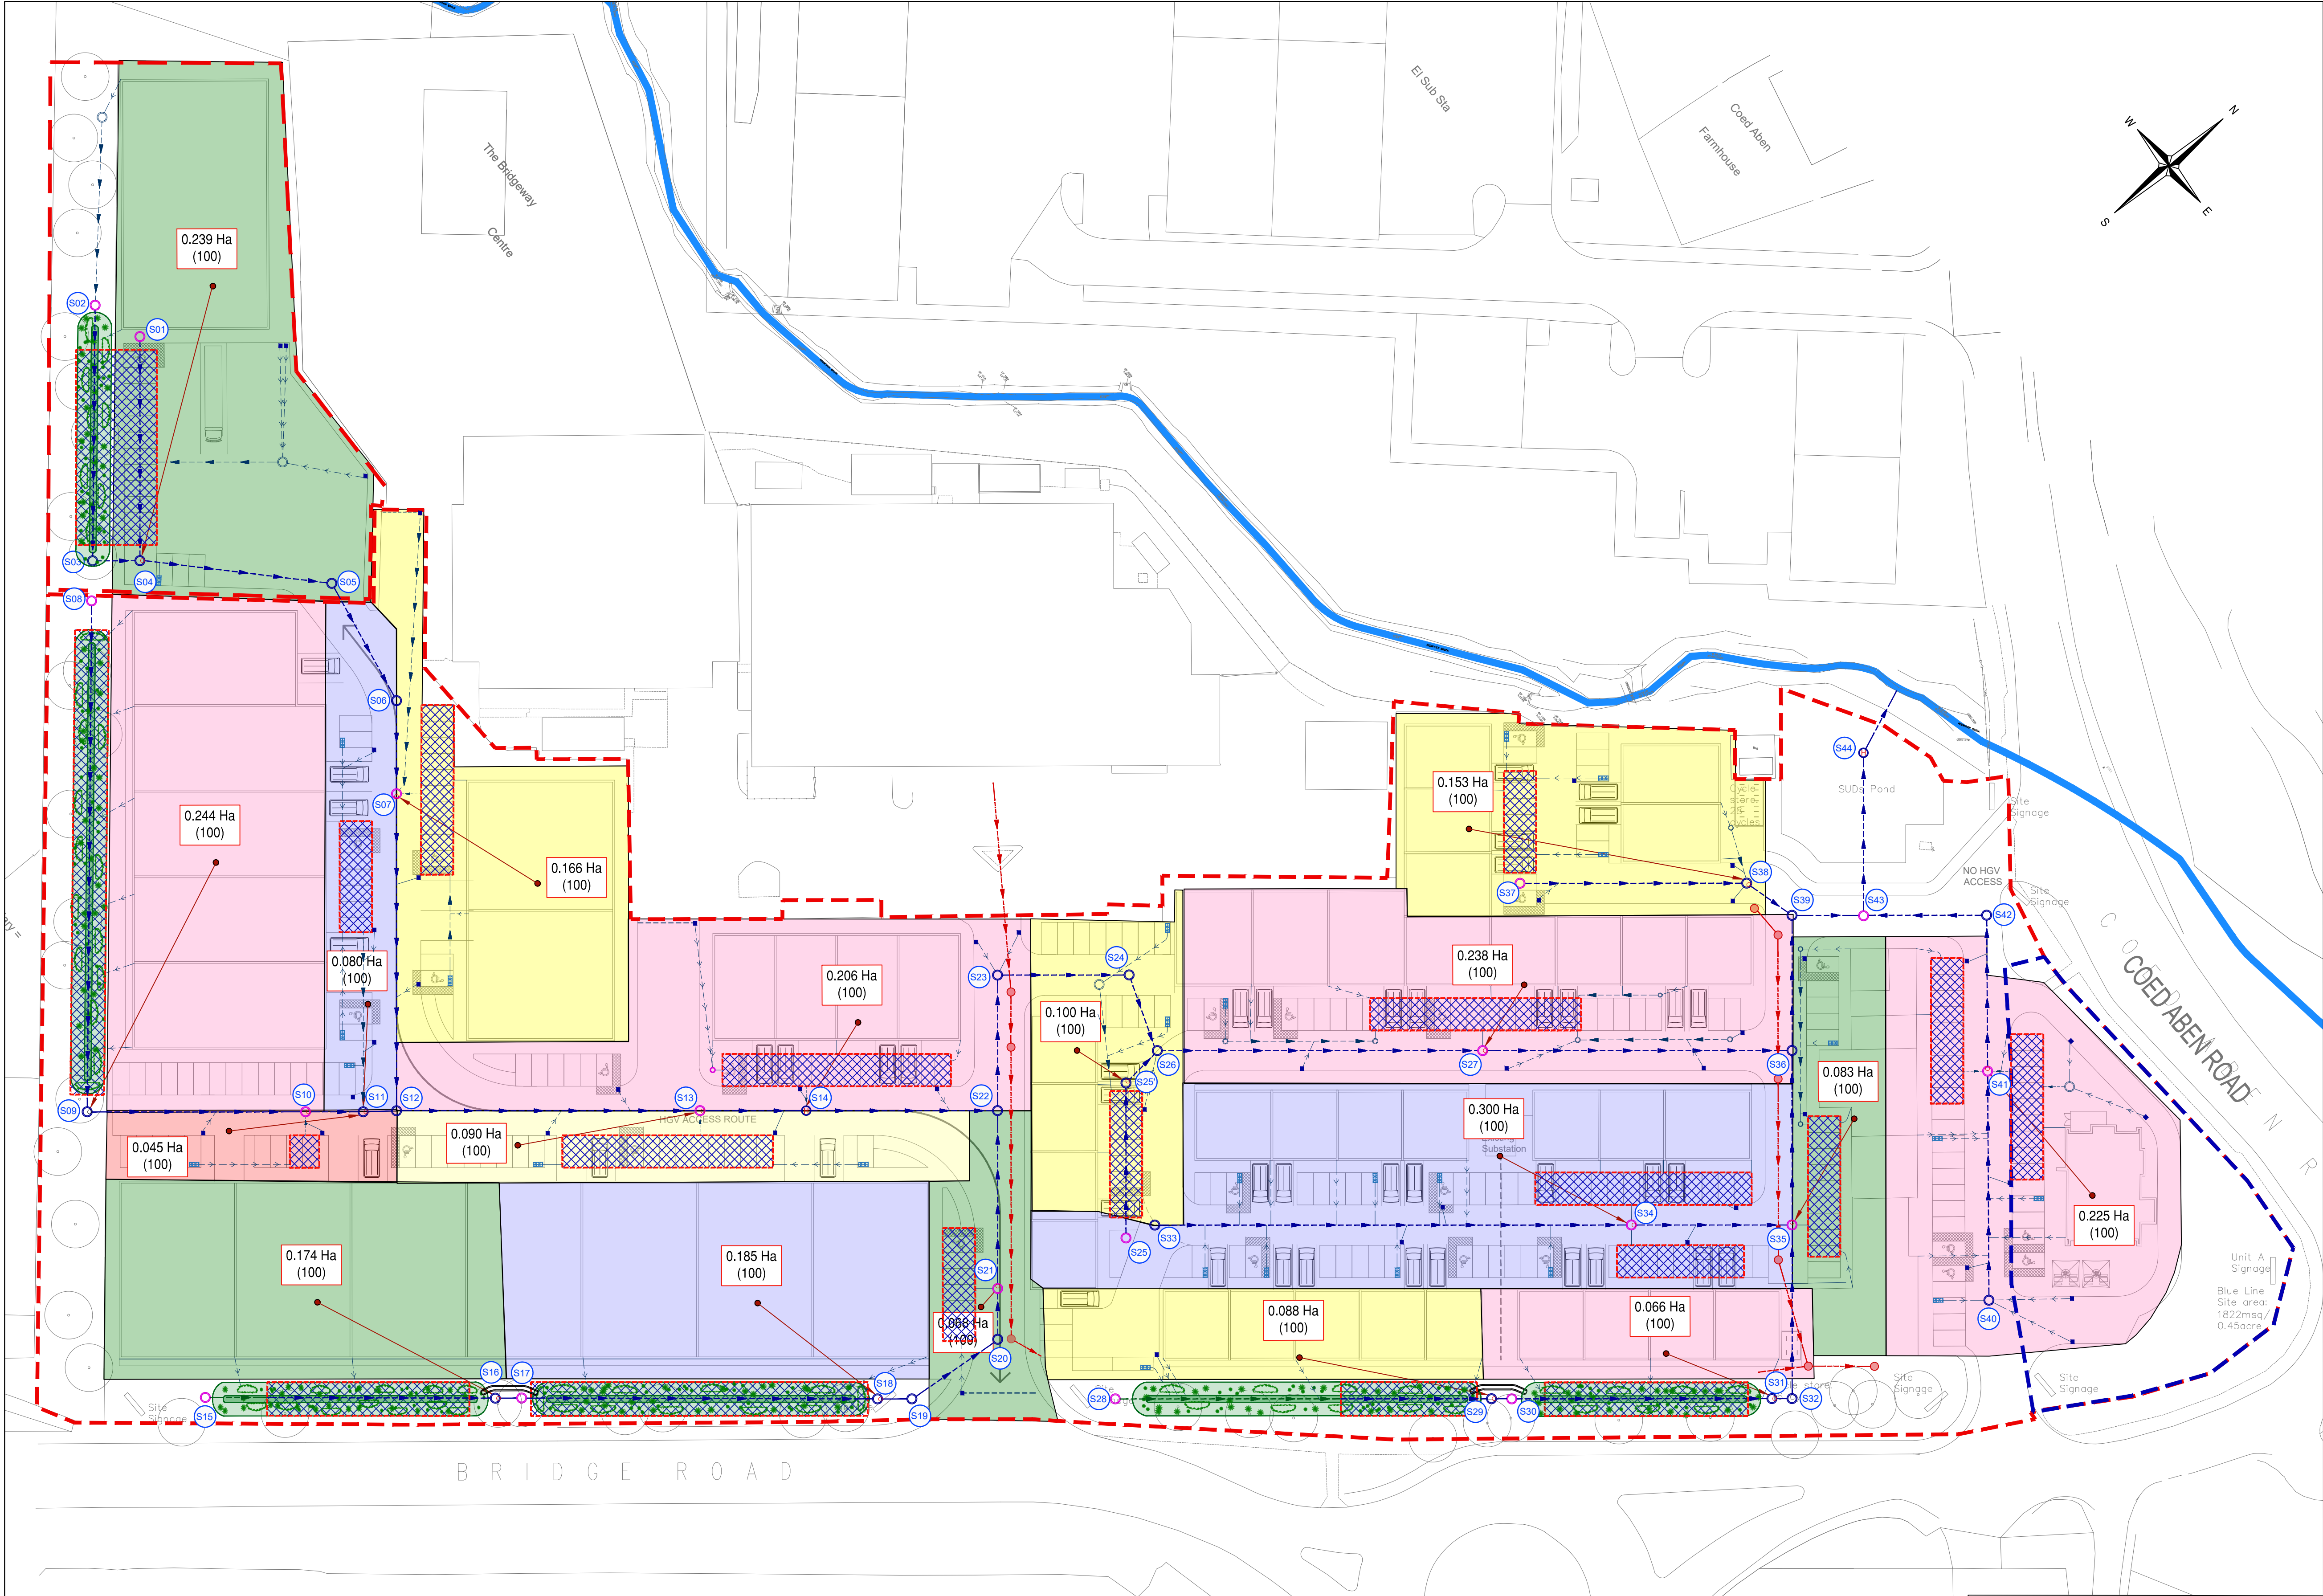

Safety, Health & Environmental Information:
In addition to the hazards and risks normally associated with the types of work detailed on this drawing, please note the significant hazards identified by symbols below, and described below:

INDICATES A RESIDUAL RISK AS A WARNING

INDICATES A RESIDUAL RISK FOR INFORMATION

Construction/Maintenance/Cleaning/Demolition

- General Notes:**
- Do not scale from this drawing.
 - All dimensions are in meters (m), all levels in metres (m) unless noted otherwise.
 - Discrepancies or omissions are to be reported to the Engineer prior to work commencing.
 - Materials and workmanship are to comply in all respects with current British Standard Specifications, Codes of Practice, and Building Regulations Approved Documents.
 - The copyright of this drawing is vested in the Engineer and must not be copied or reproduced without written consent.
 - The Contractor is to check and verify all building and site dimensions, levels and sewer invert levels at connection points before work commences.
 - This drawing is to be read in conjunction with all relevant specifications and drawings issued by the Engineer, Architect and other Specialists.
 - Details and locations of existing services are based on the Topographical Survey and Utility Records received from Third Parties and Service Providers respectively, and should be considered indicative and approximate only. The existing services shown on drawings may not be exhaustive. The Contractor shall use Trial Pits and other approved methods to accurately locate and verify the positions and depths of all existing services before commencement of works on site.

Drainage Key	
DN150 SWS 1 in 100	Proposed Surface Water Sewer
SWMH XX DN XXXX CL: XX.XX IL: XX.XX SWCP XX	Proposed Surface Water Manhole
Proposed Ridgstorm Separate Catchpit	
Proposed DN150 RWP and Gully Connection	
Proposed Road Gully, refer to drawing BCW-BML-ERD-ZZ-DR-C-0501 for details.	
Proposed Hydro-Brake Chamber, Refer to drawing BCW-BML-ERD-ZZ-DR-C-0501 for details.	
Proposed Manhole with installed Orifice Plate on one of the pipes	
Permavoid Diffuser Unit	

P02	VI	AM	11/03/21	Masterplan Amended
P01	VI	AM	15/10/20	Preliminary Issue
Rev	By	Chkd	Date	Description

PRELIMINARY DRAWING
This drawing is not to be used for construction

Client

BarnsleyMarshall Limited
1 Birch Court
Blackpole East
Worcester
WR3 8SG

Tel: 01905 330550
Email: design@barnsleymarshall.co.uk
Web: www.barnsleymarshall.co.uk

Project **The Bridgeway Centre,
Bridgeway Road, Wrexham**

Drawing

Proposed Catchment Areas

By/Chk'd	VI/AM	Date	15/10/20
Drawing No.	BCW-BML-ERD-ZZ-DR-C-0502		
BML Job No.	1000-01		
Drawing Scale at A1:	1:500		
CAD Filename:	C:\Users\VI\Documents\BML\BarnsleyMarshall\1000-01\1000-01-01.dwg		
Revision	P02		
Status	-		

KEY:

- Hard Area for Roads, Housing and Hardstanding (Runoff Coefficient = 100%)
- 1st Row - Gross Area in Ha
2nd Row - (PIMP)