




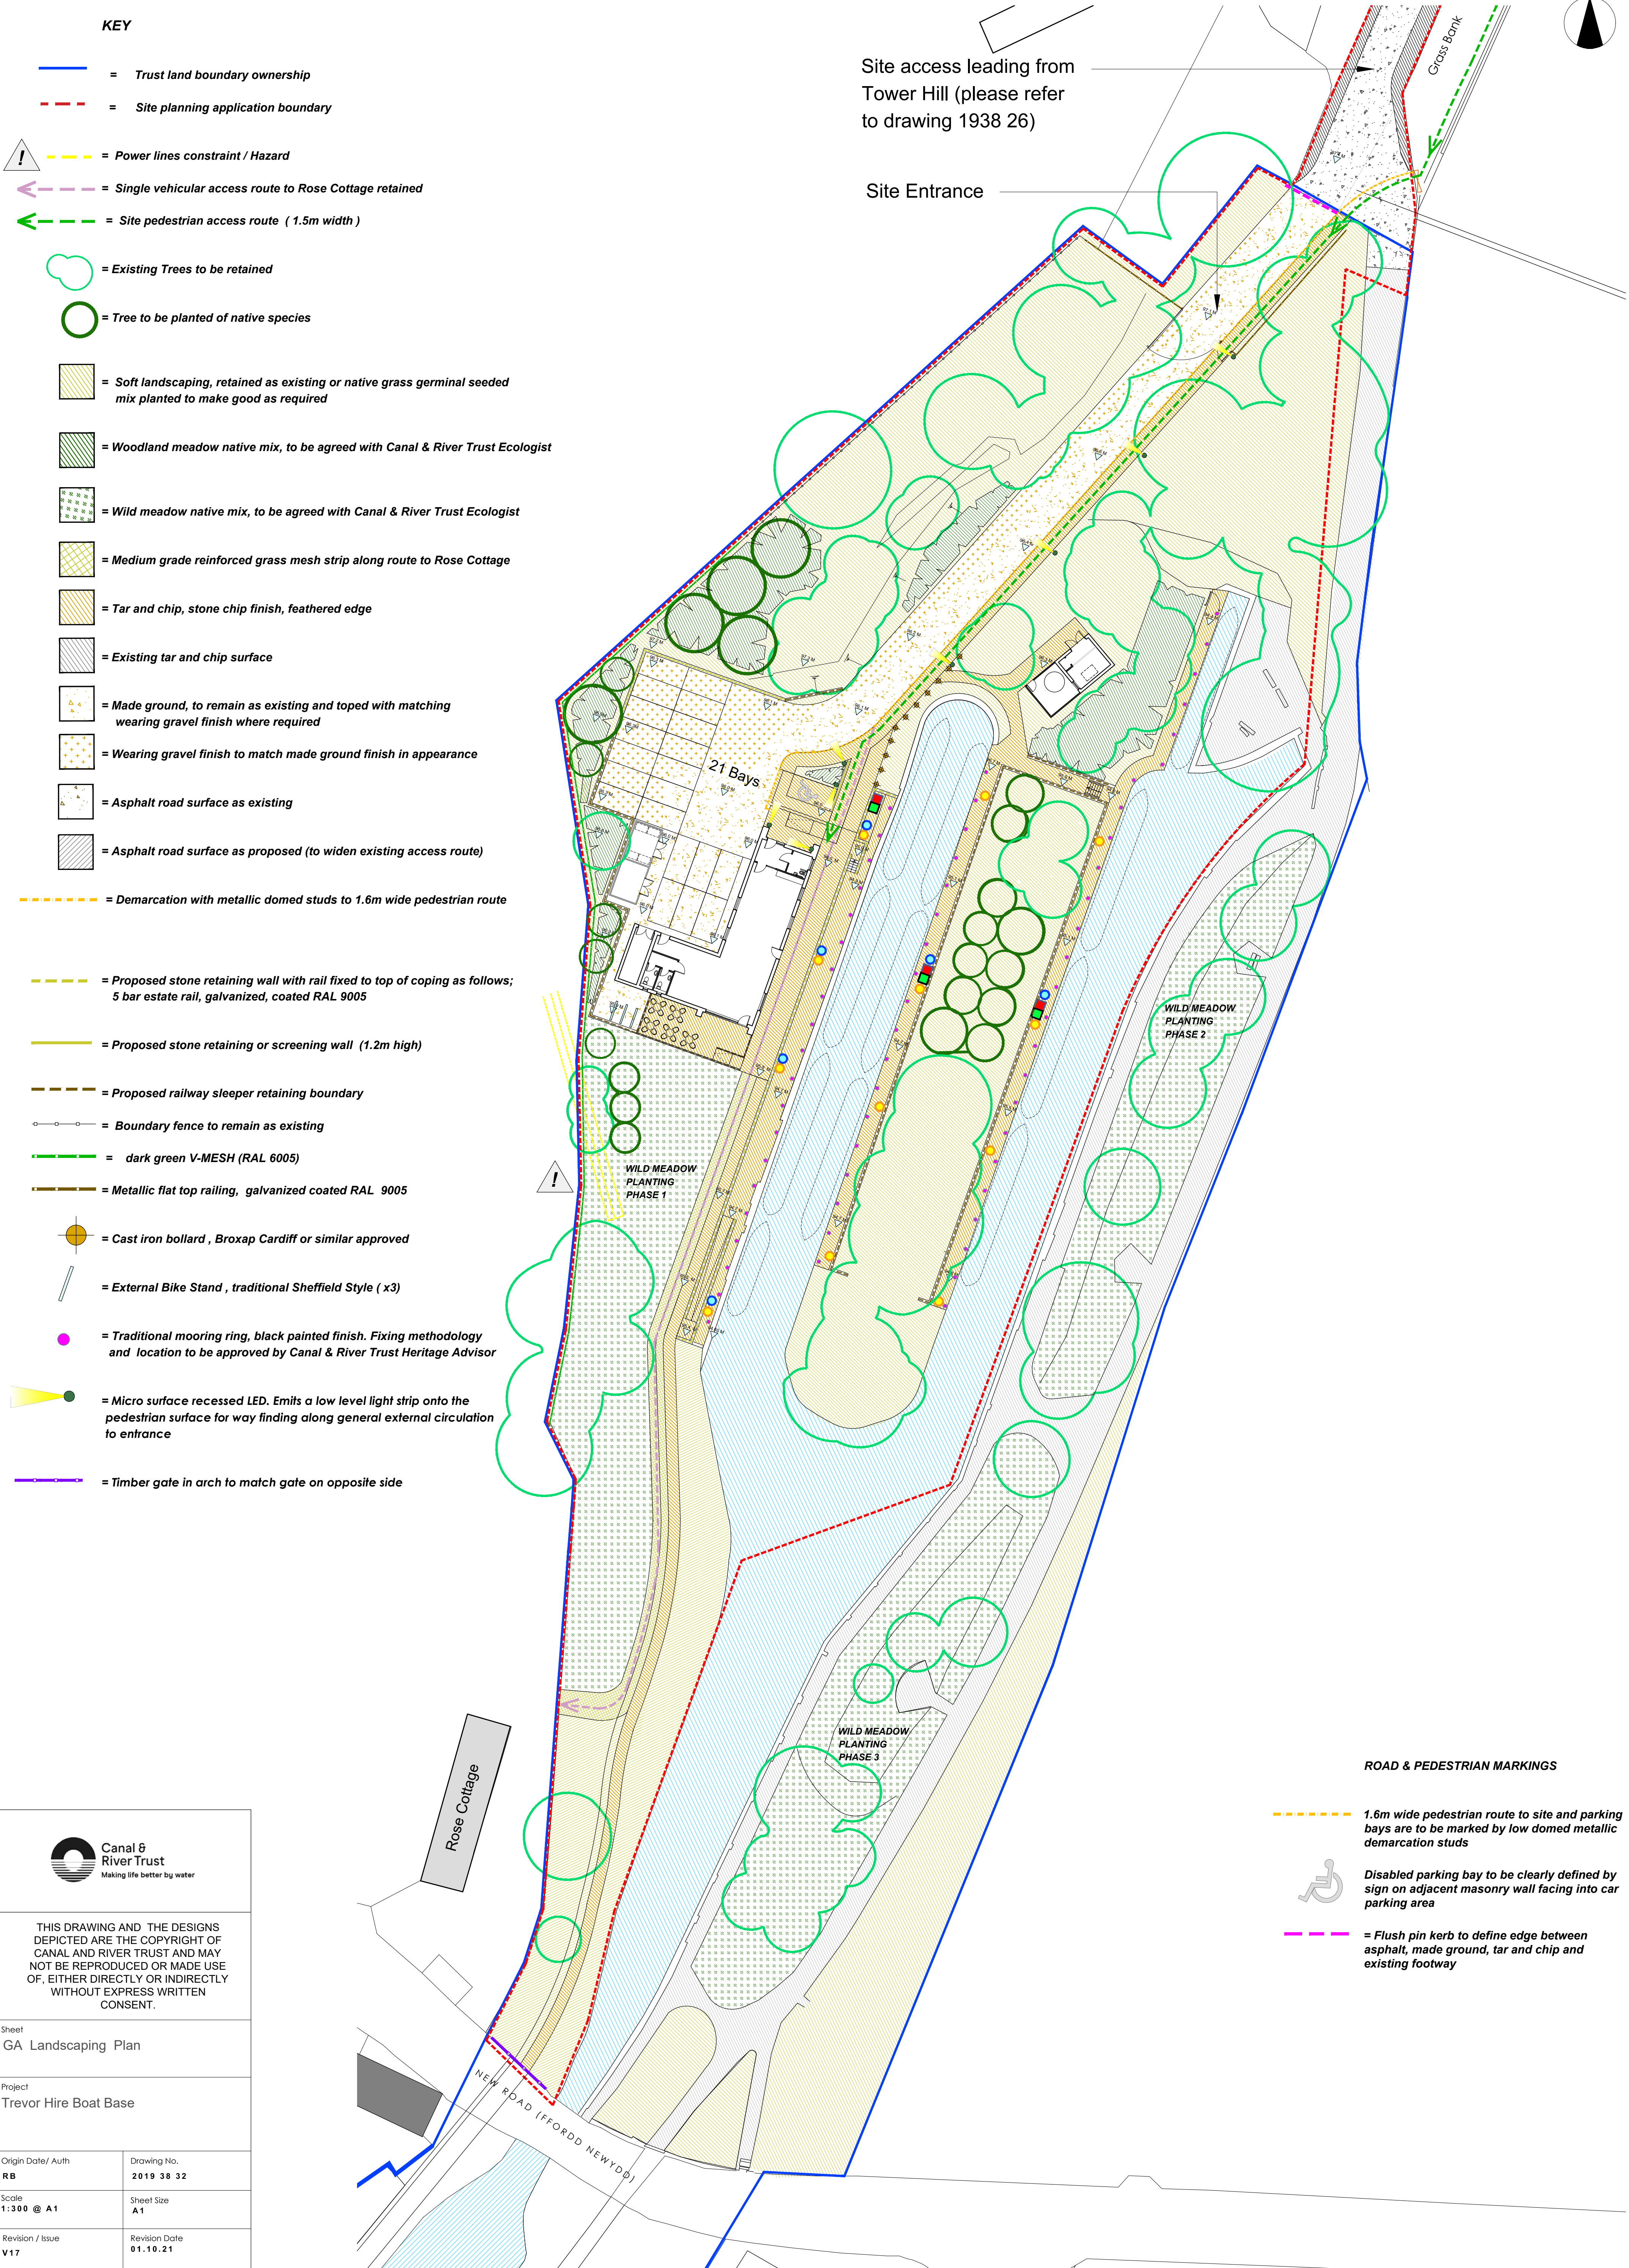

Canal & River Trust
Making life better by water

THIS DRAWING AND THE DESIGNS DEPICTED ARE THE COPYRIGHT OF CANAL AND RIVER TRUST AND MAY NOT BE REPRODUCED OR MADE USE OF, EITHER DIRECTLY OR INDIRECTLY WITHOUT EXPRESS WRITTEN CONSENT.

Sheet GA Landscaping Plan	
Project Trevor Hire Boat Base	
Origin Date/ Auth RB	Drawing No. 2019 38 32
Scale 1:300 @ A1	Sheet Size A1
Revision / Issue V17	Revision Date 01.10.21

GA LANDSCAPE PLAN
Scale 1:300 @ A1