
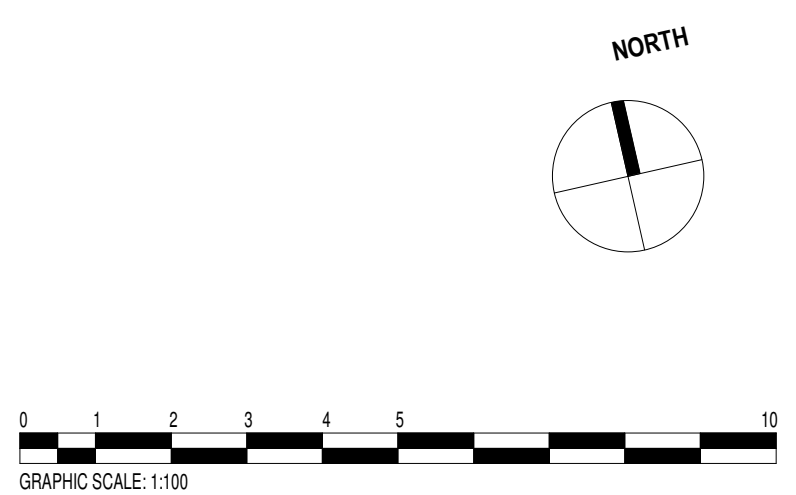
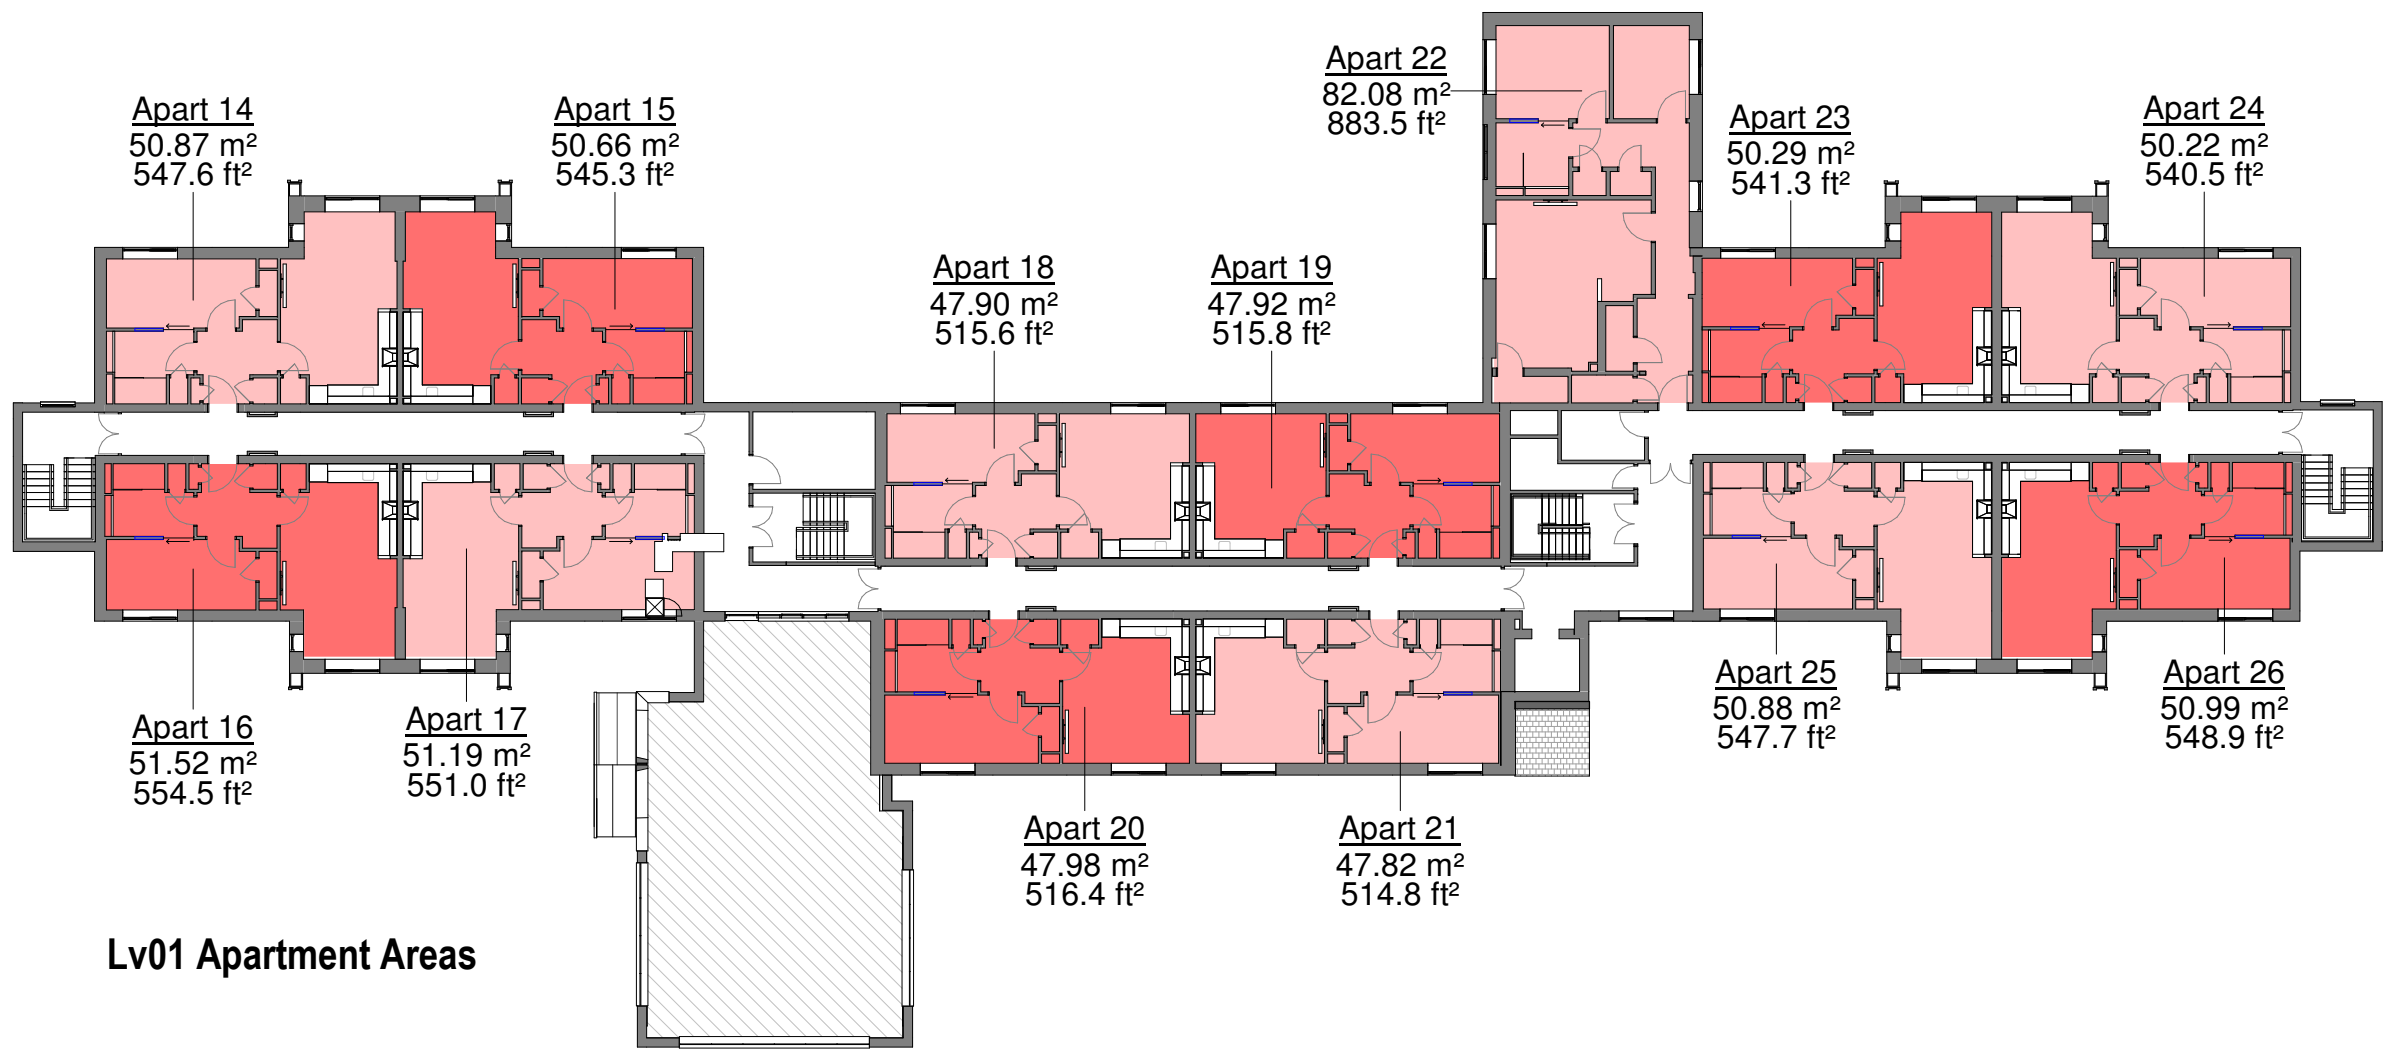
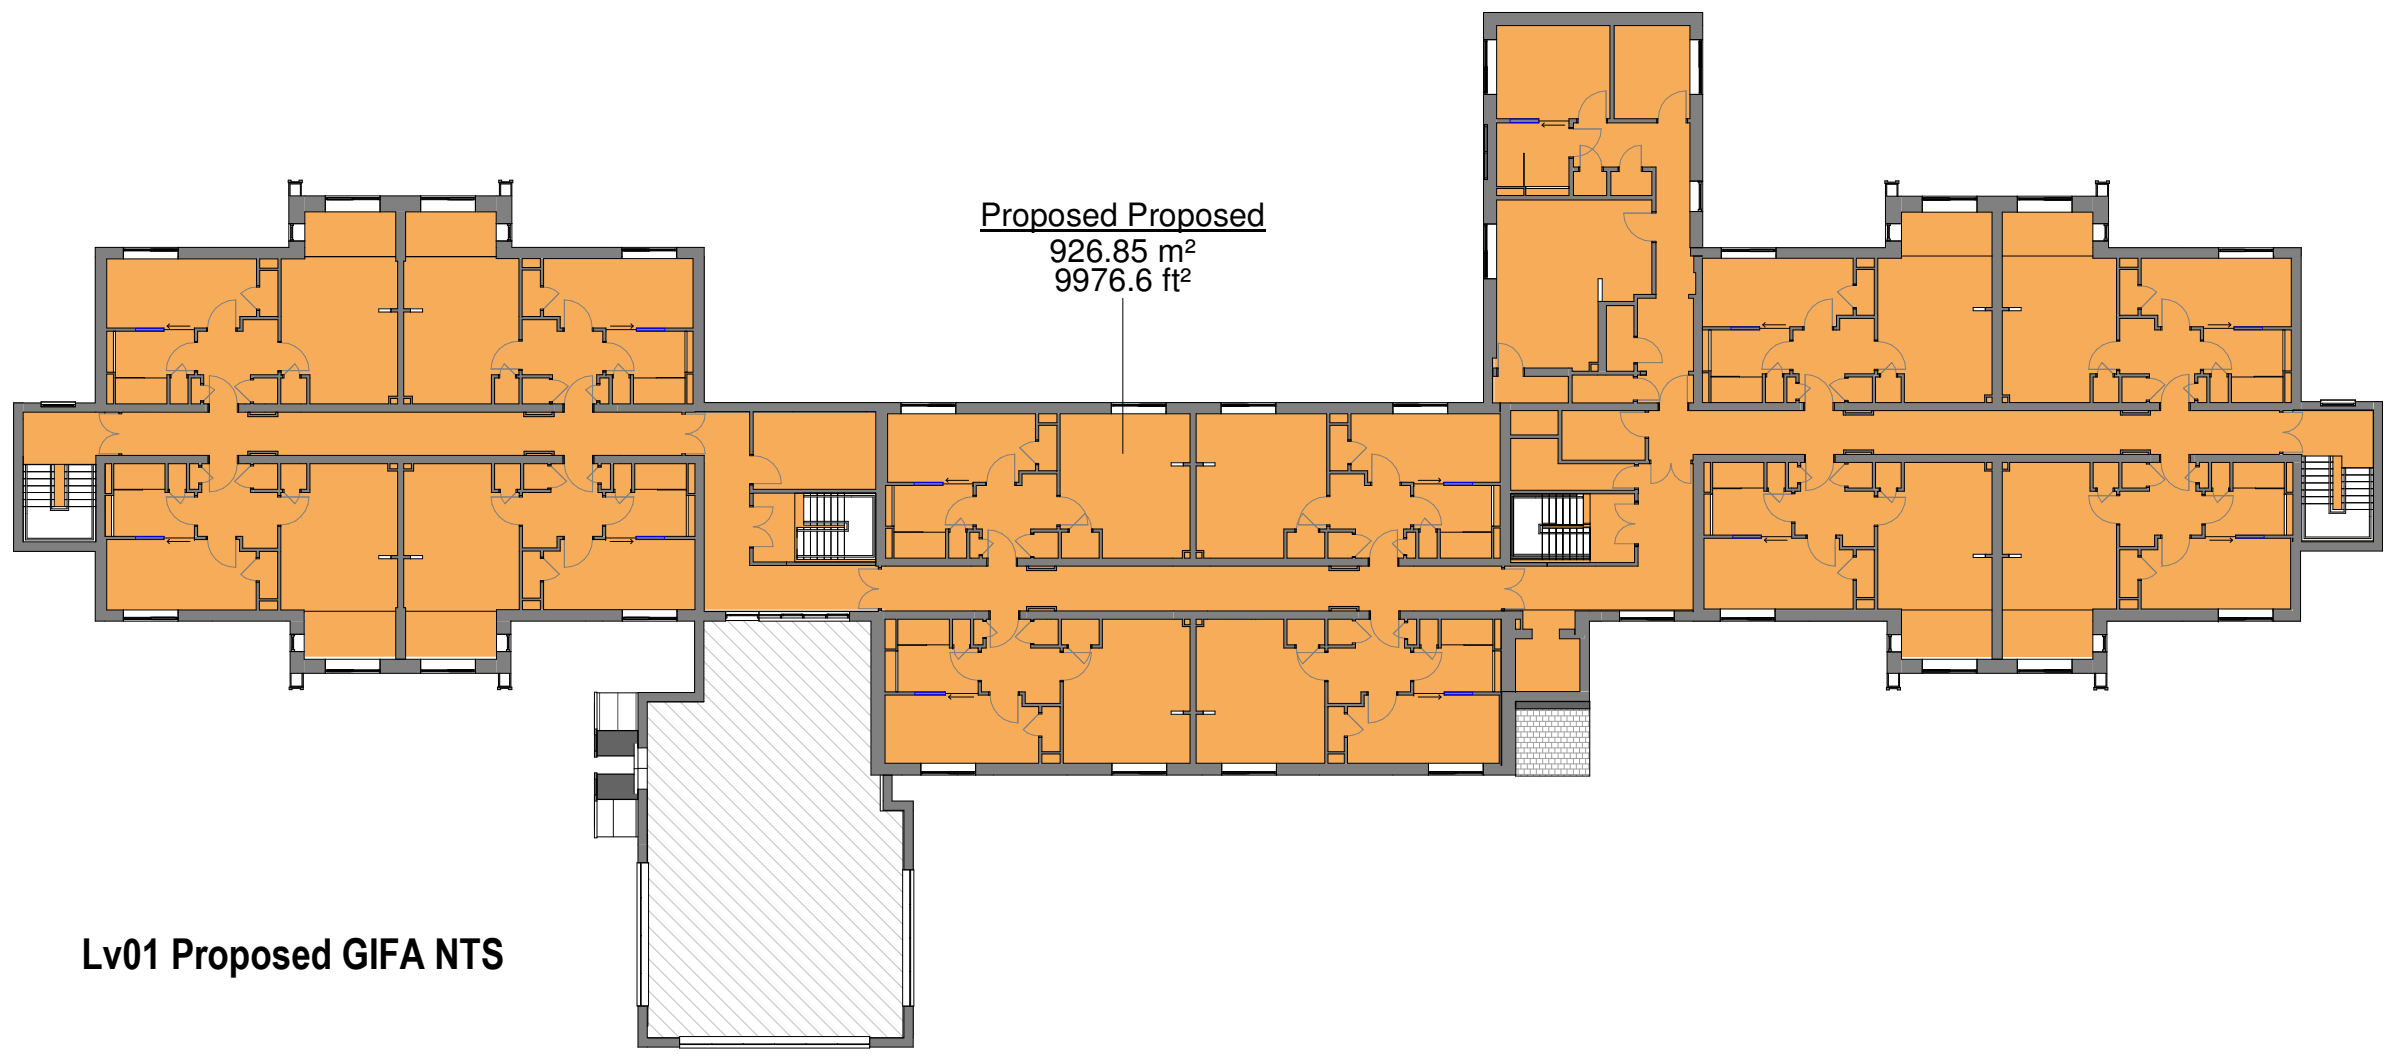


NOTES
Copyright: All rights reserved.
This drawing must not be reproduced without permission.
This drawing must not be scaled. Dimensions are in millimetres unless specified.

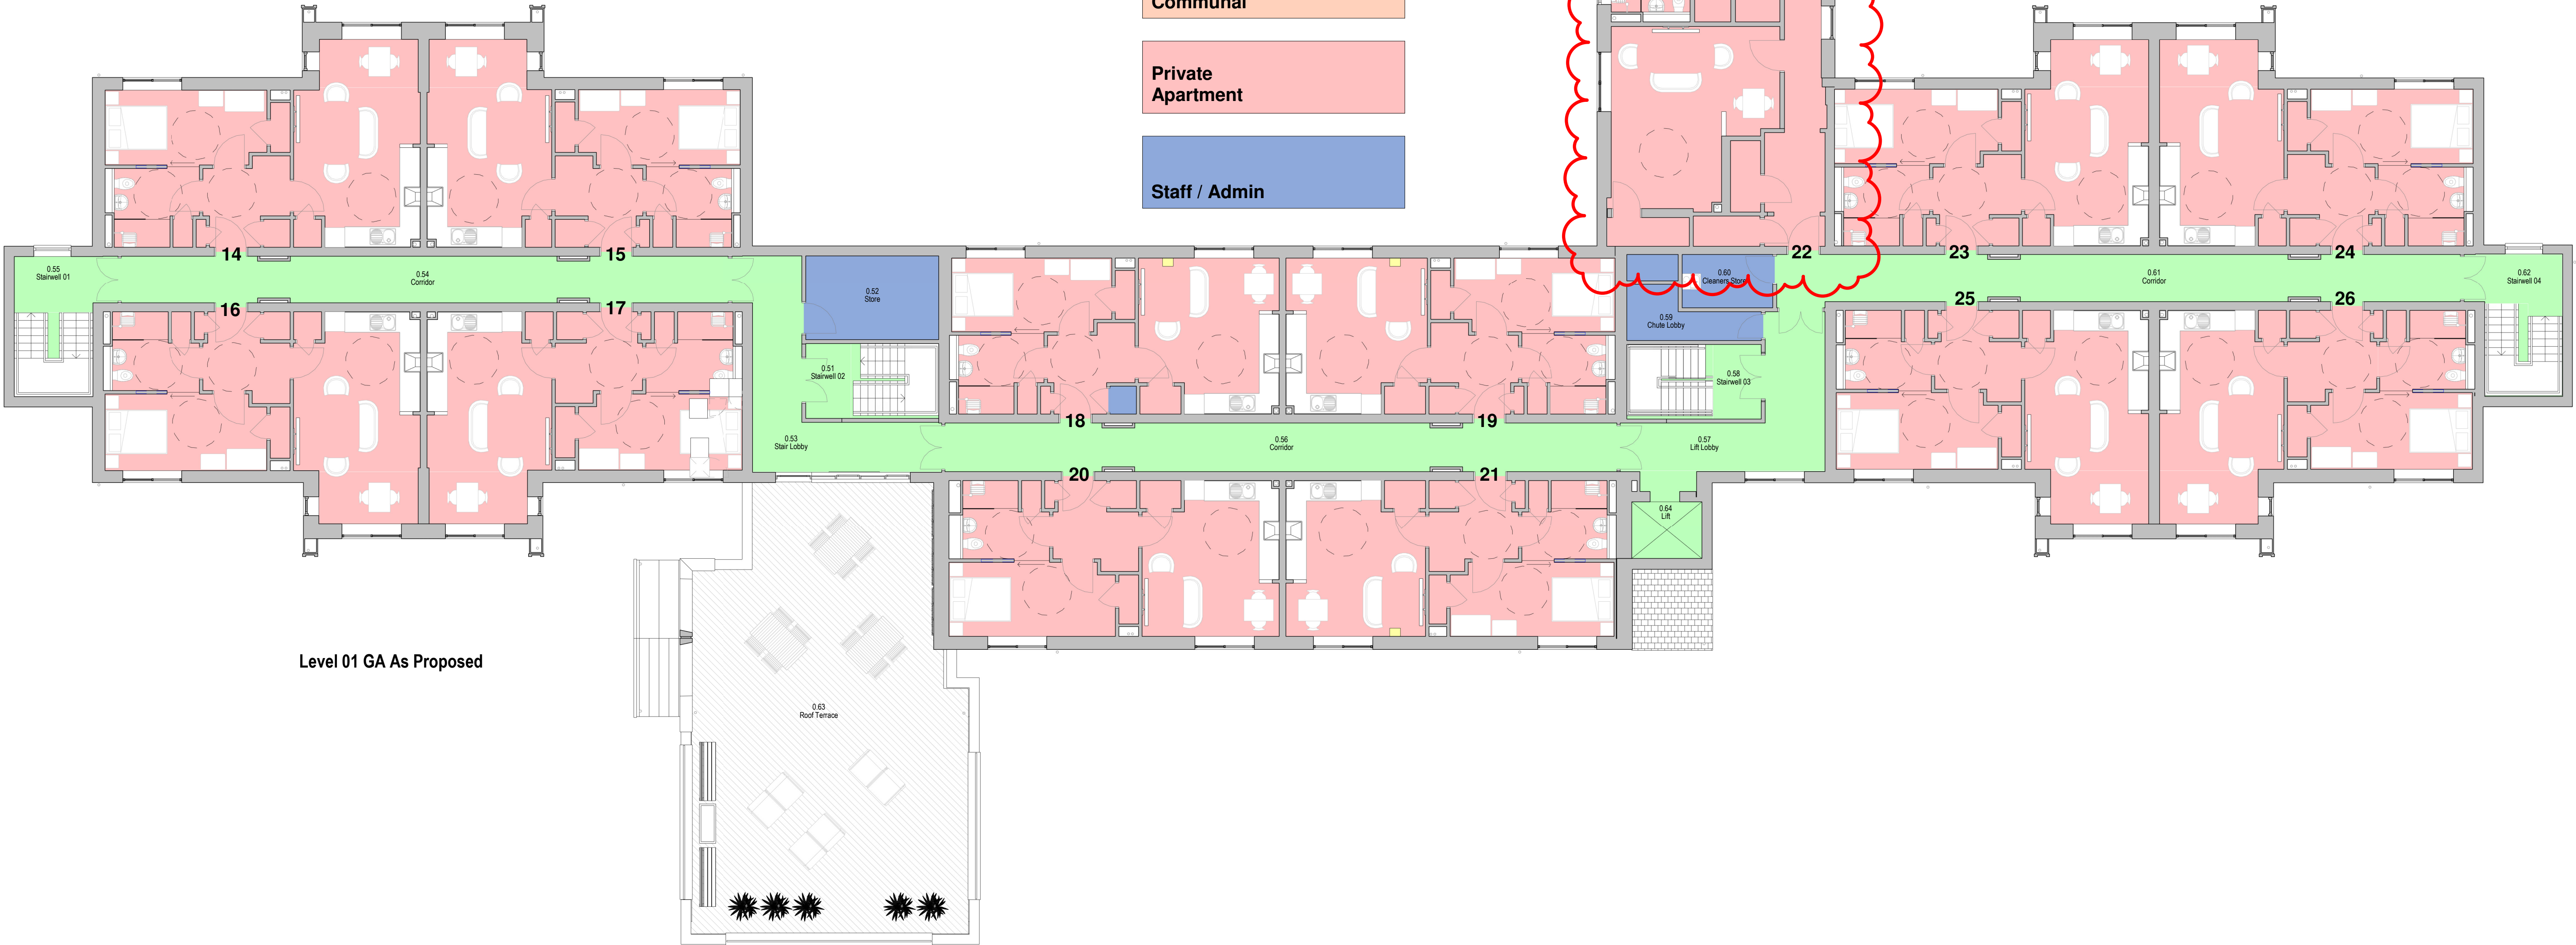

REV	DATE	REVISION NOTE	BY	CHECK
P8	01.03.22	Non-material Amendment	JH	DG
P7	29.06.21	Issued for Construction	JH	DG
P6	01.02.21	TENDER ISSUE	JH	DG
P5	20.12.11	Issue for tender estimate	JH	DG
P4	16.11.20	General Updates, Area Plans Added, Issue for Information	JH	DG
P3	26.09.20	General Updates	JH	DG
P2	13.08.20	PLANNING ISSUE	JH	DG
P1	24.04.20	SECOND ISSUE	RM	

elliswilliams
ARCHITECTS

Wellfield Chester Road Preston Brook WAT 3BA
T: +44 1928 752 200 E: info@ewa.co.uk

Wrexham_Llys y Mynydd

Level 01 - Proposed

2594_10401

STATUS | CONSTRUCTION

DRAWN BY | RM

DATE | 24.03.20

LYM-EWA-ZZ-01-DR-A-10401

SCALE | As indicated

REV P8