



Tree Assessment Plan Substation 5

Michael Alderson

Wrexham Maelor Hospital

SCALE : 1 : 350 @ A3	DATE : 03/09/2021	
MAP FILENAME : 21_5837_07_40_TAP_v1_SS5	Version: v1 Checked by: MH	

The Greenhouse, Beechwood Business Park (North), Inverness, IV2 3BL
Support@roavr-group.co.uk - www.roavr-environmental.co.uk
Tel: 01463 667302

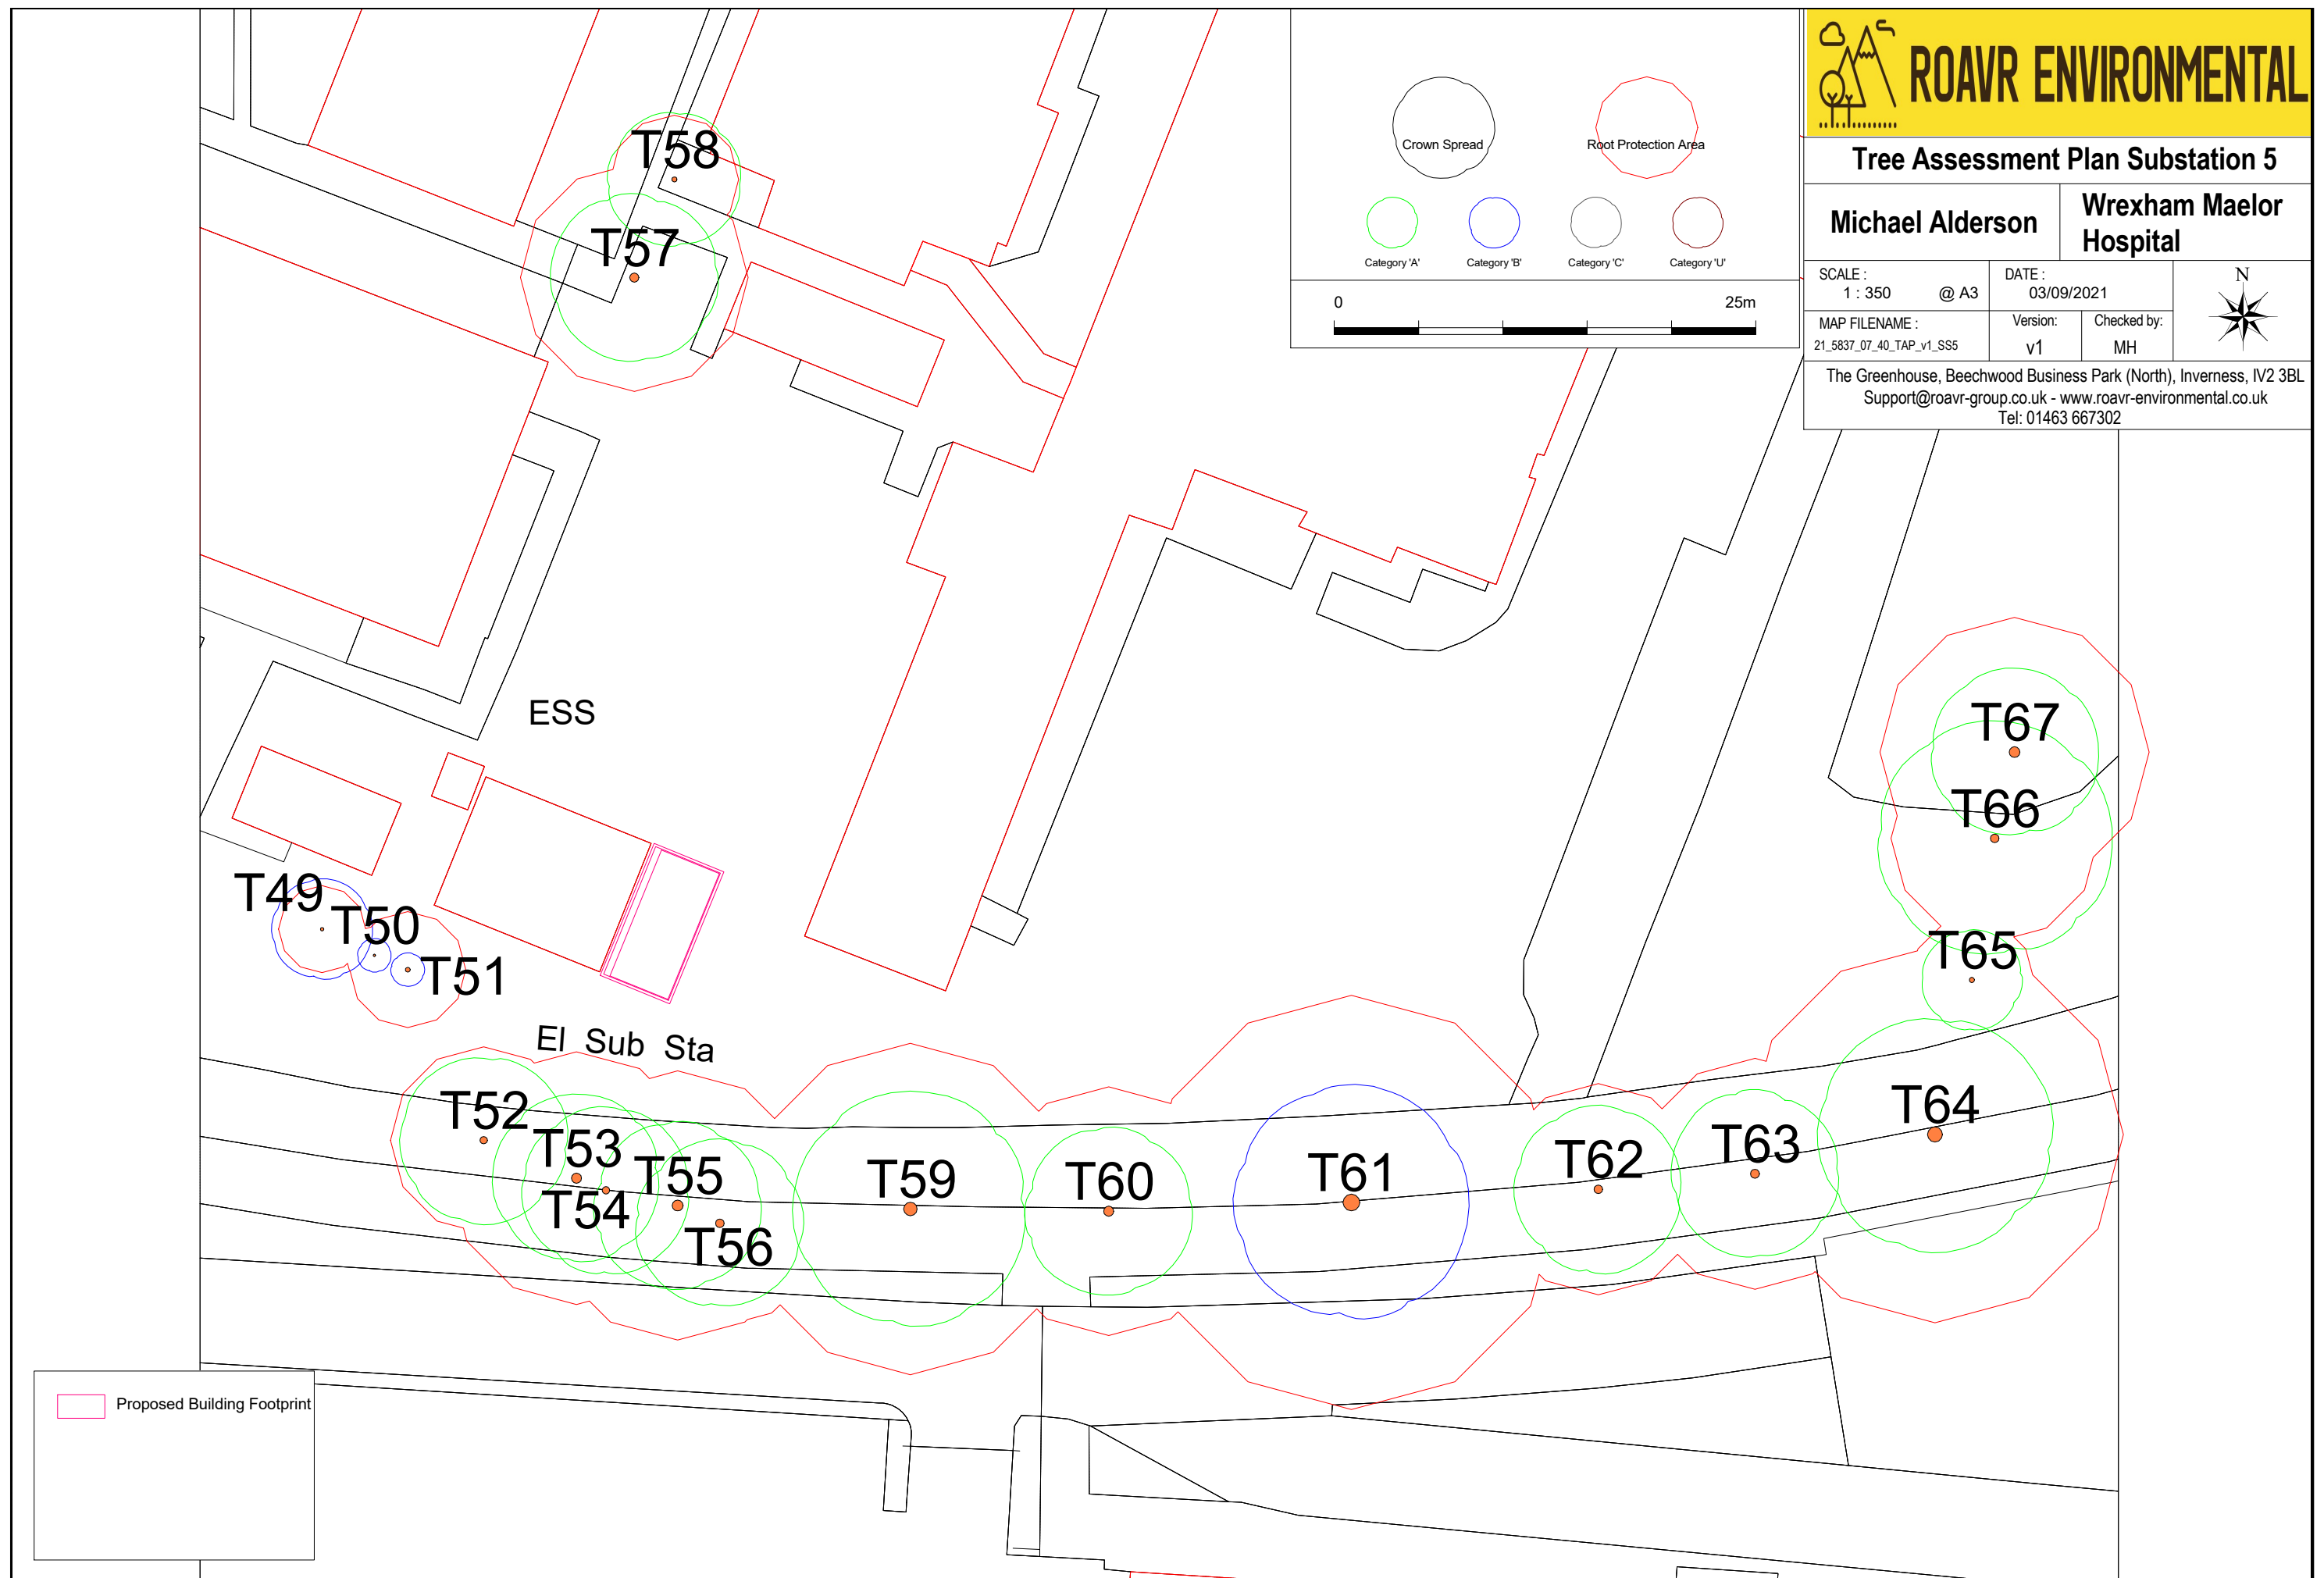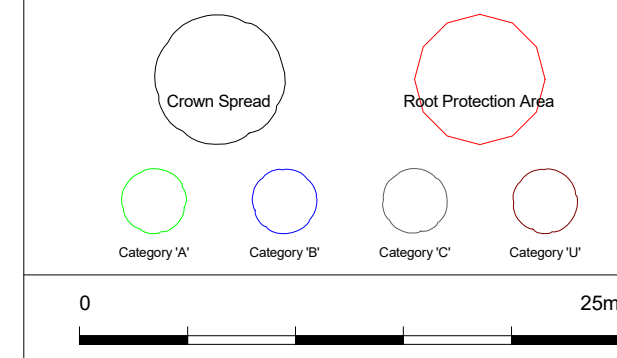

 Proposed Building Footprint