
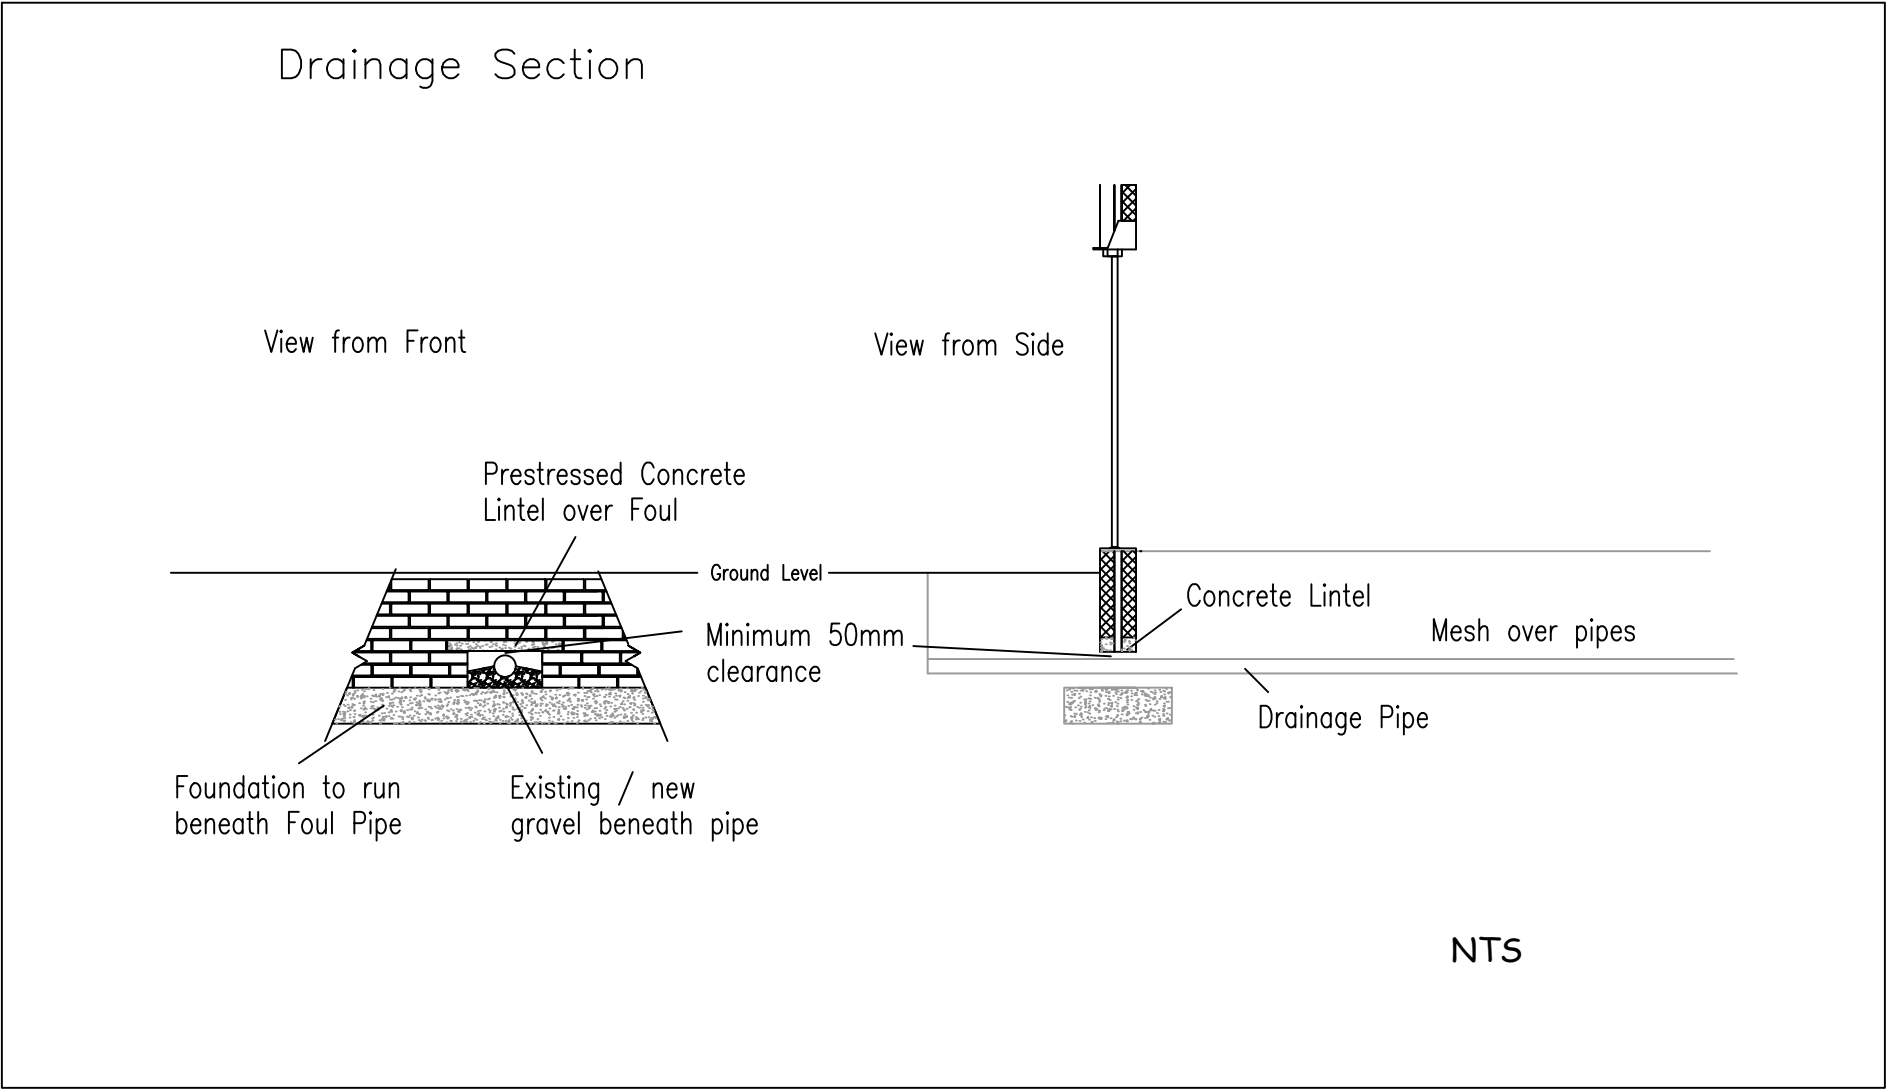


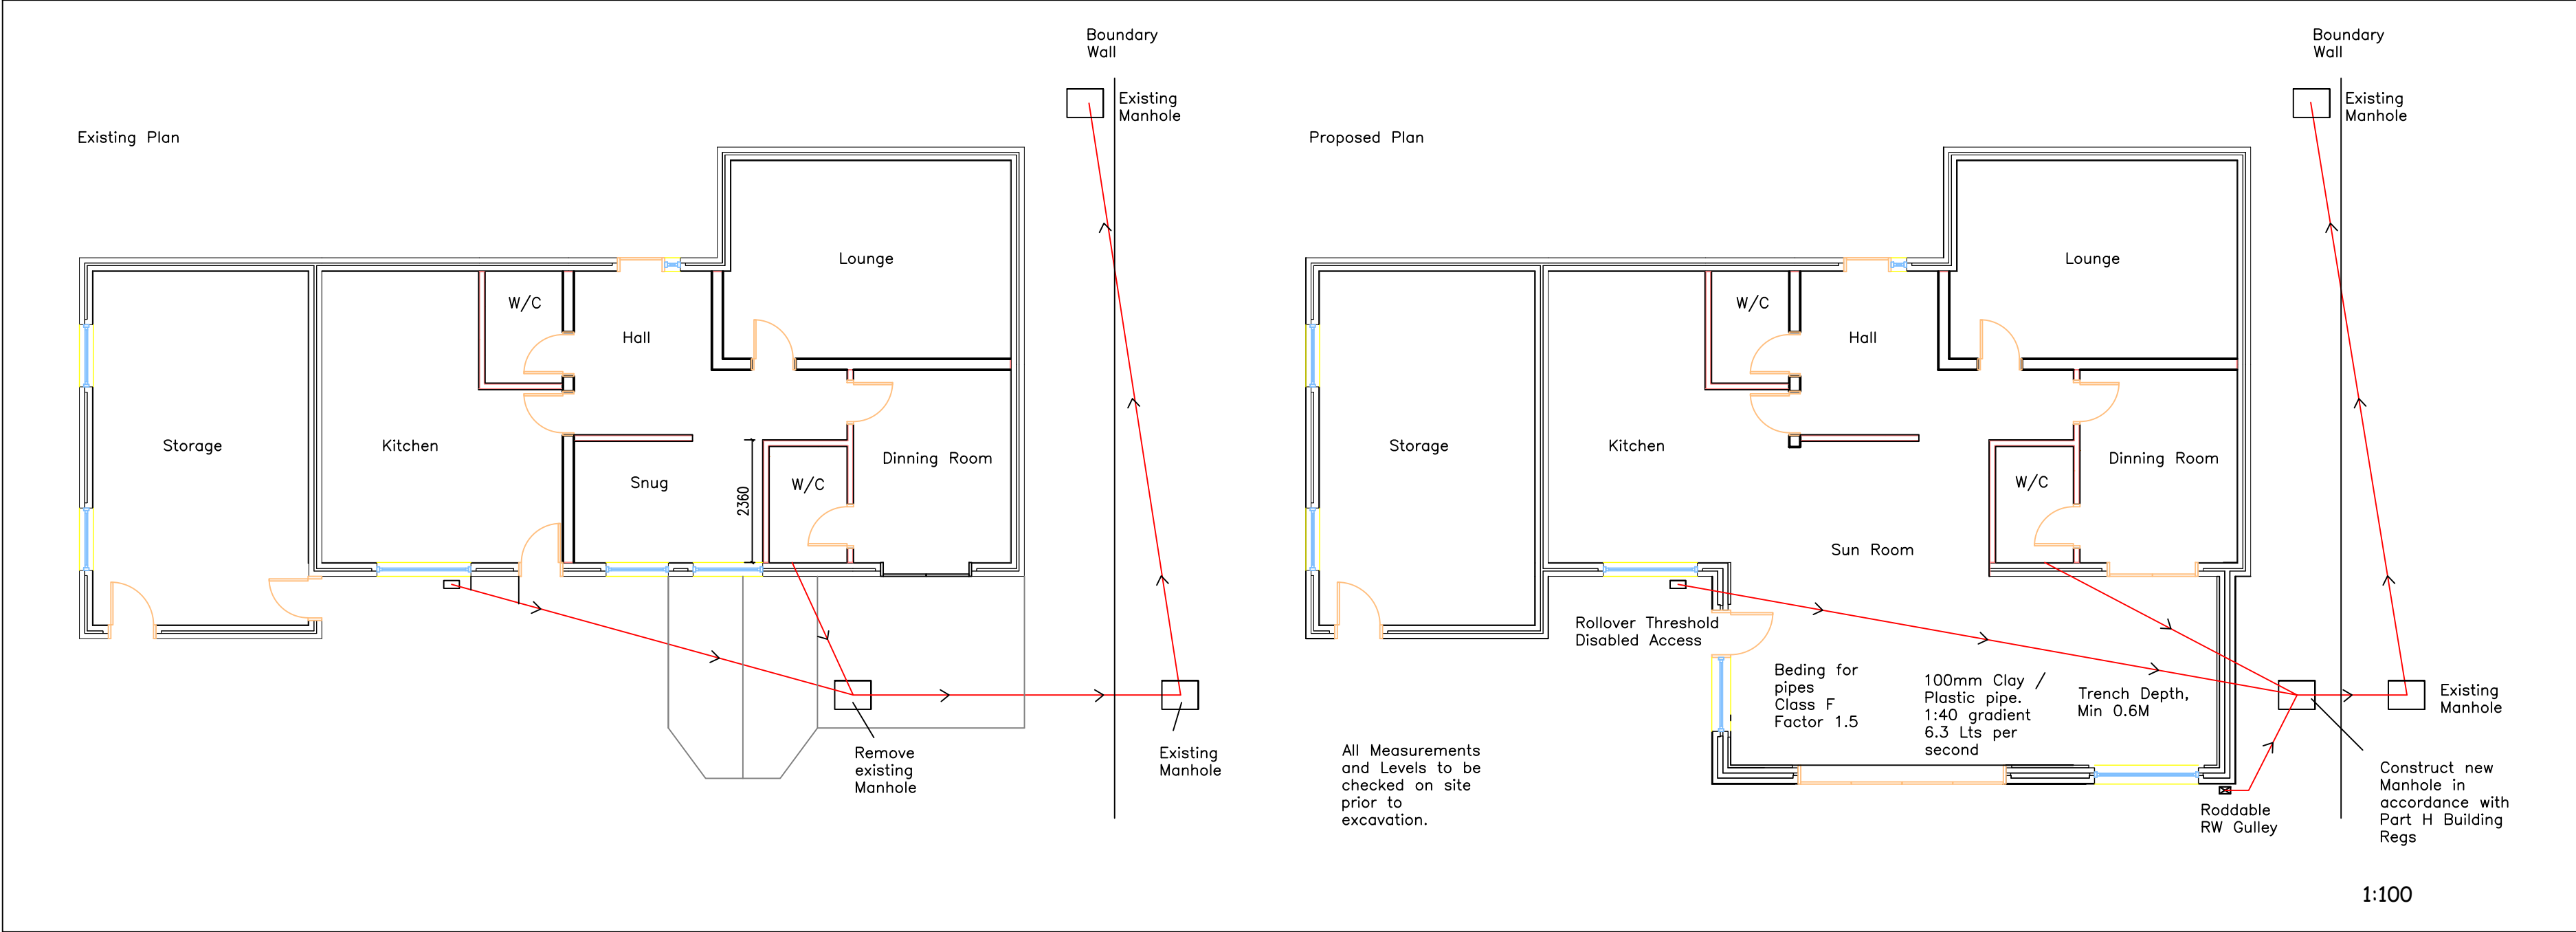

Address: 5 Willow Court  
Bangor on Dee  
Wrexham

Detail: Drainage Detail

Scale: Various