


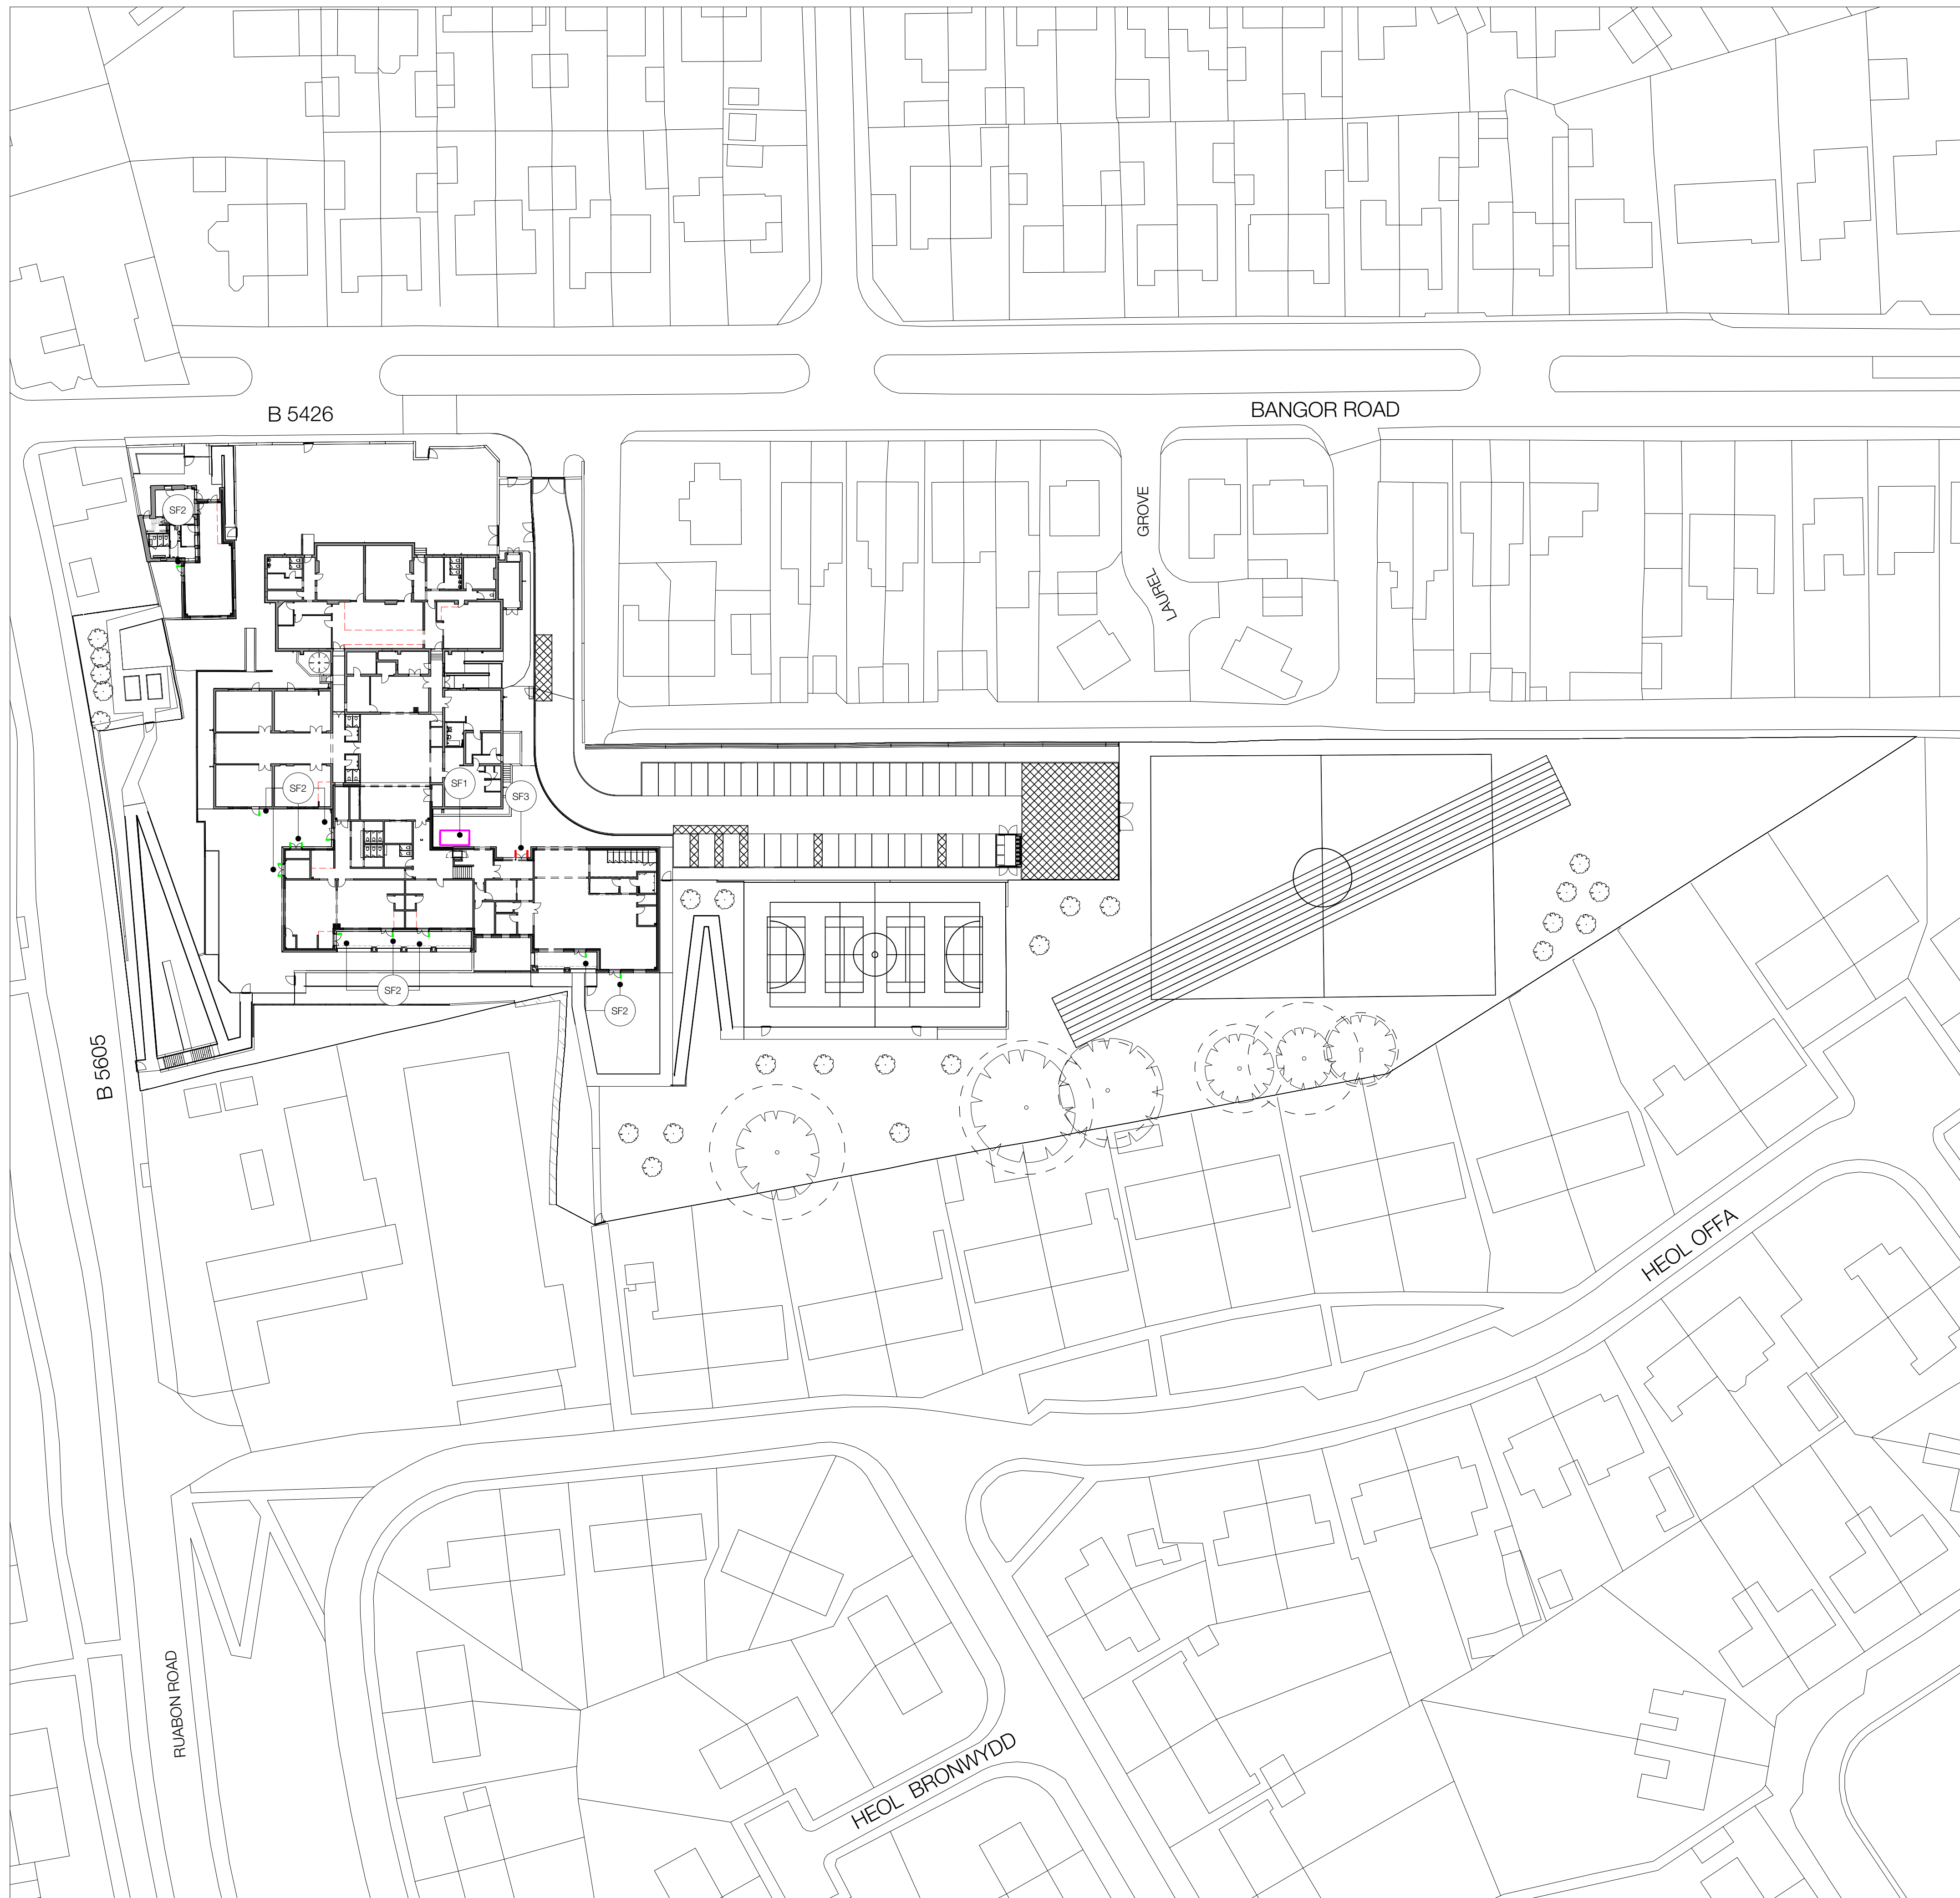

Schedule - Street furniture design						
Item	Supplier	Description	Size	Model no.	Features	No. Specification clause
SF1	Legacy item	Existing cycle shelter (each to allow for 10 bikes)	-	-	To be I (see M&E design)	N/A
SF2	Bloxop	External door barrier (brushed stainless steel) with rubber buffer and upper and lower flat plate foot crossbars in accordance with BS 6180 and BS EN16005	450 x 1020mm	BK14C4	Roof fitting, retail fit, in accordance with manufacturer's instructions	12
SF3	Bloxop door barrier with glass insert	External door barrier (RAL9006) with 4.6mm laminated glass in accordance with BS7076, BS 6180 and BS EN16005	900 x 900mm	BK39 1120	Freestanding option, Roof fitting, retail fit, in accordance with manufacturer's instructions	8


YSGOL YR HAFOD

Bangor road, Johnstown, Wrexham LL14 2SW

Stiwdio Owens Limited
21 Hill Street
Haverfordwest
Pembrokeshire
SA61 1QQ
hello@stiwdioowens.co.uk
+44 (0)1824 544000 (North Wales)
+44 (0)1437 224008 (Pembrokeshire)

DRAWING NOTES

1. Drawing copyright of Stiwdo Owens Landscaped Limited.
2. All information to be read in conjunction with relevant landscape drawings and specification.
3. This drawing is to be used in conjunction with the following documents:
4. All dimensions in millimetres unless otherwise noted.
5. The Landscape Architect is to be notified of any discrepancies before proceeding.
6. No liability accepted for errors or omissions.
7. Utilities: A safe system of work to HSE HSG247, identifying danger from underground services to be followed by contractor to plant, detect, avoid, mark services and empty safe excavation.
8. All work to be carried out in accordance with the relevant British Standards.
9. Proposed planting locations to be reviewed following detail design of infrastructure requirements including assessments for retention or above ground services, overhead cables, overhead systems, overhead power lines, other infrastructure provisions, such as substations, refuse stores, lighting, signage and CCTV requirements.
10. All work to be carried out in accordance with the Health and Safety (Safety Signs and Signals) Regulations 1996.
11. All parapets, barriers, balustrades and other elements of structure intended to retain, stop or guide traffic to be constructed in accordance with the relevant British Standards including BS EN 1991-1-1, BS D6886-1 and BS EN 8180.
12. Drawing for the purpose of tender and not for construction.
13. Foundations to engage with existing ground.
14. Street furniture fittings to manufacture specification and installation instructions.

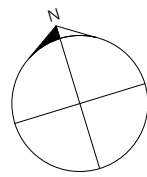

P04	170192	NON MATERIAL AMENDMENT APPLICATION	GLO
P03	191221	TENDER ISSUE	GLO
P02	041021	AMENDING BIN STORE LOCATION	GLO
P01	205821	PLANNING ISSUE	GLO
REV. NO.	DMMYMY	DESCRIPTION OF REVISION	INITIALS



Stiwdio Owens Landscape Architecture

STATUS

P ISSUED FOR PLANNING APPROVAL

TITLE

STREET FURNITURE DESIGN

DAG. NO.

REVISION

HAF-STO-00-00-DR-L-0010

P04

SCALE

DRAWN

APPROV

DATE _____

1:500@A1

GLC

GLC

230821