










300mm

200mm

100mm

50mm

0 10mm

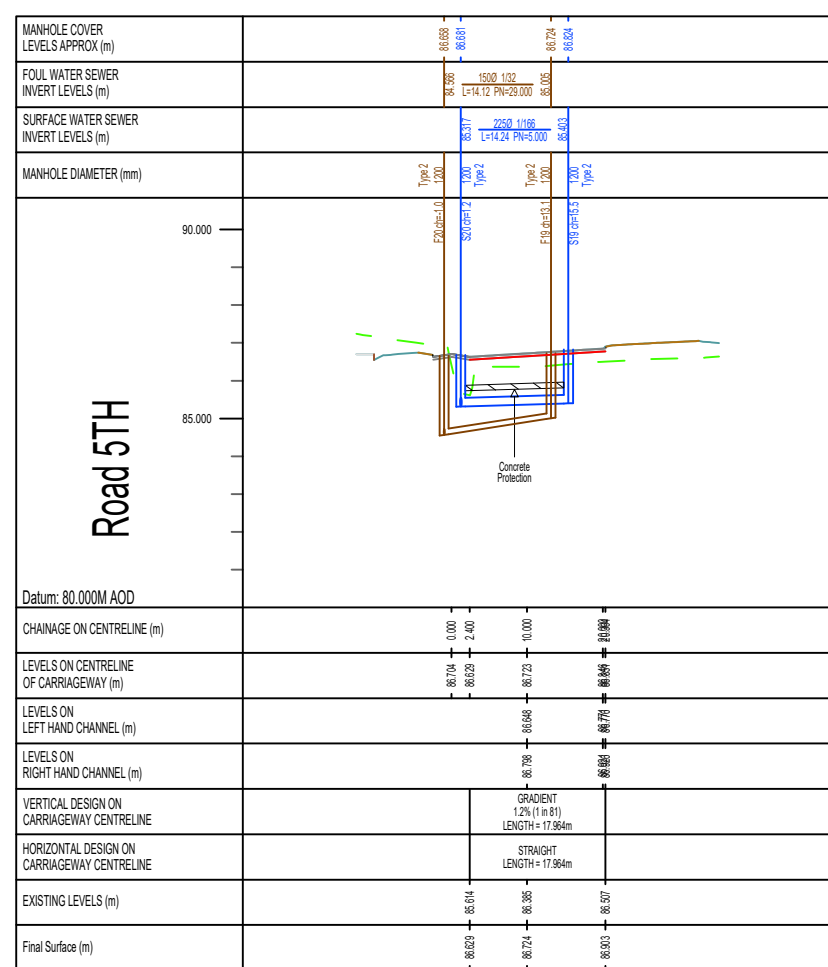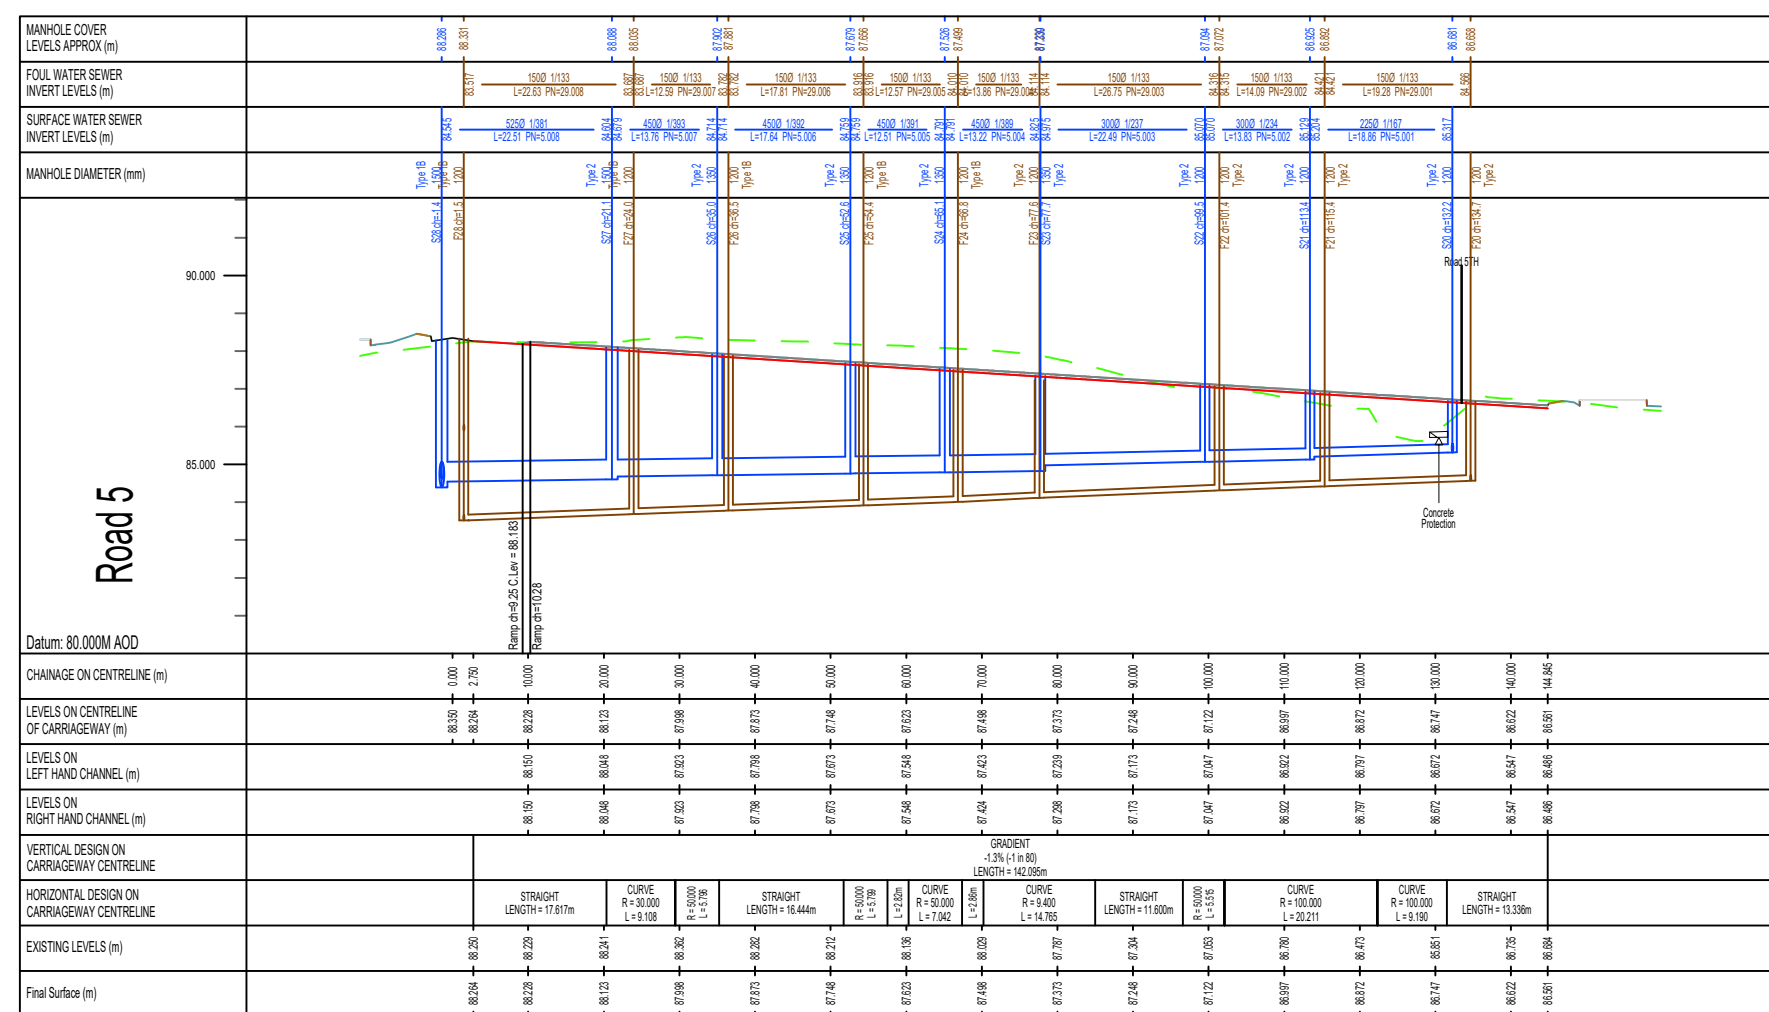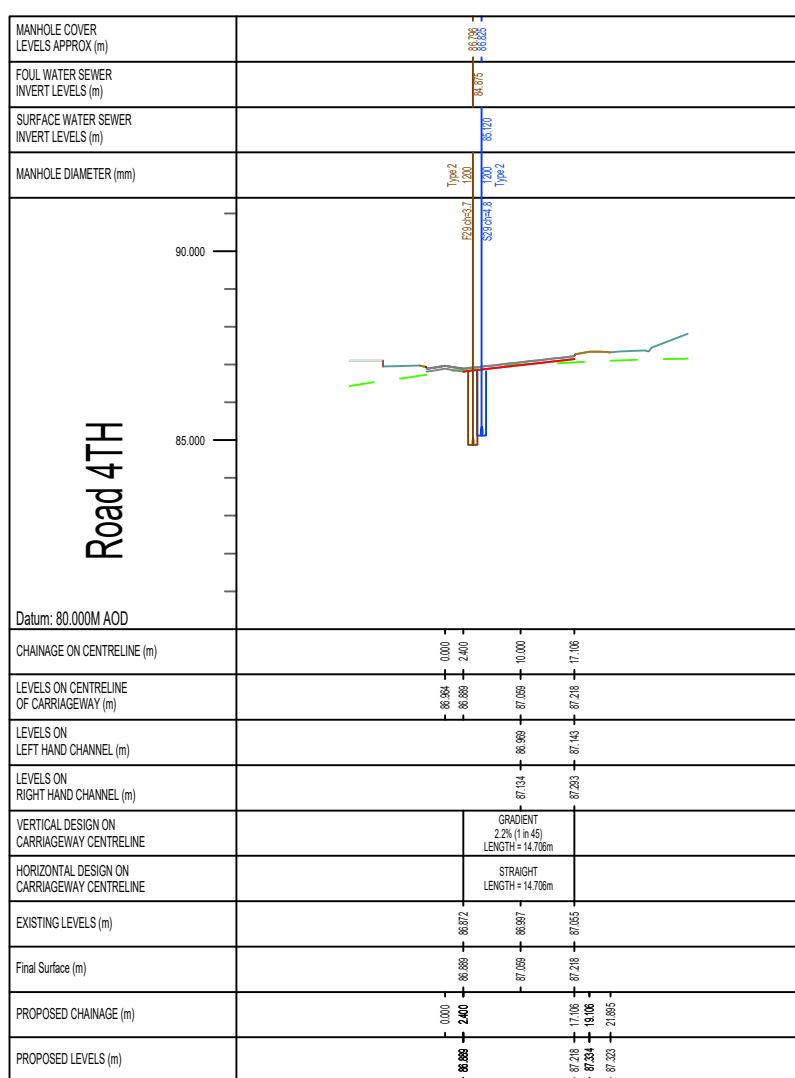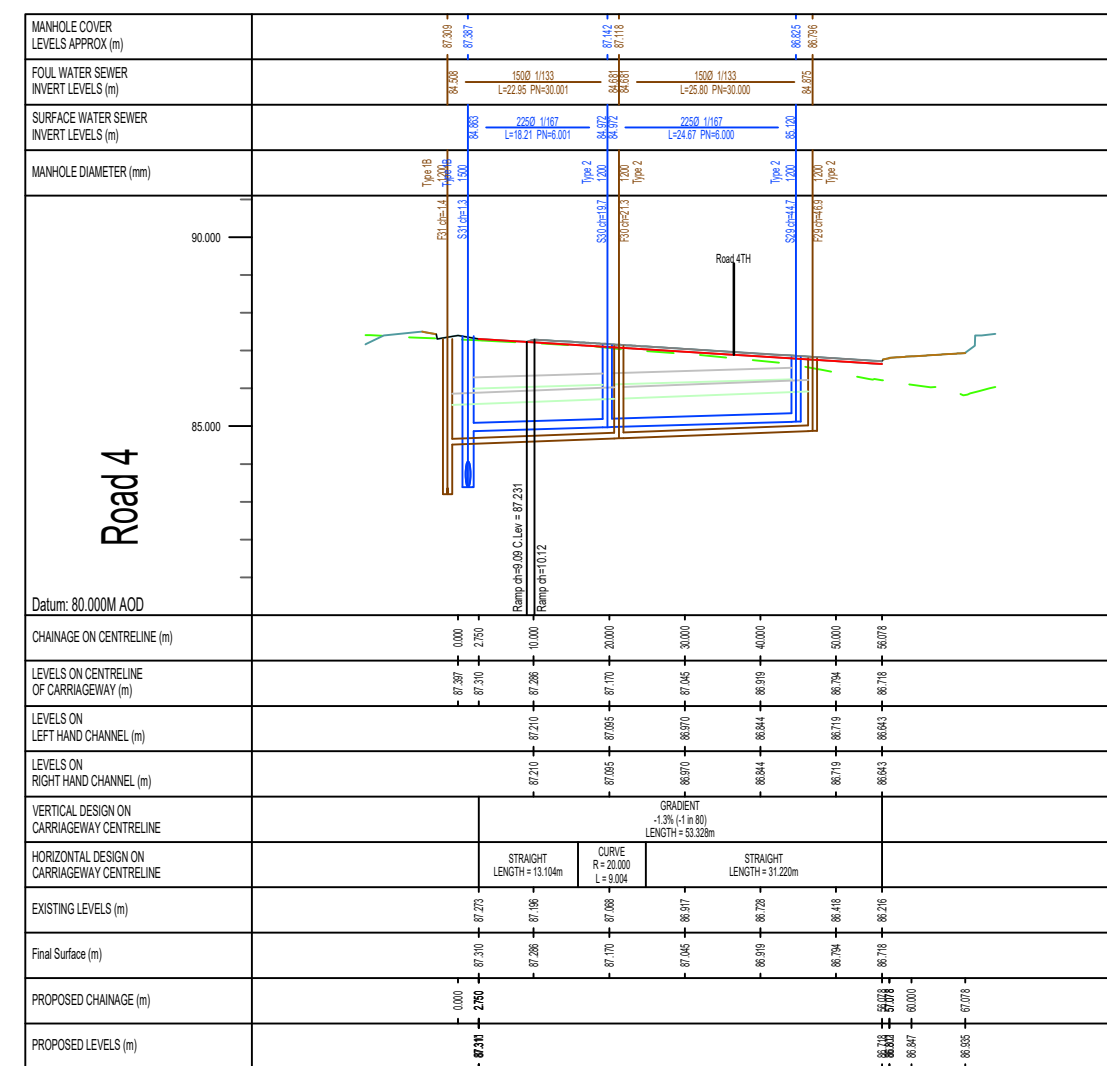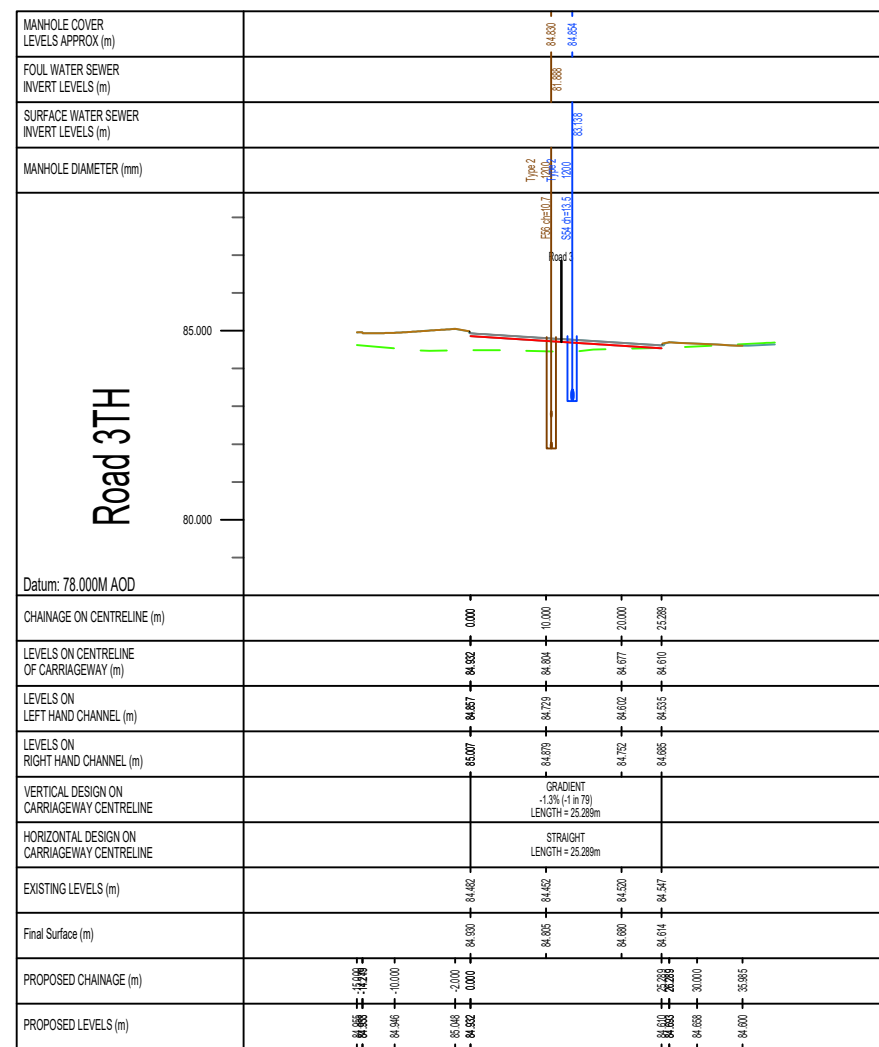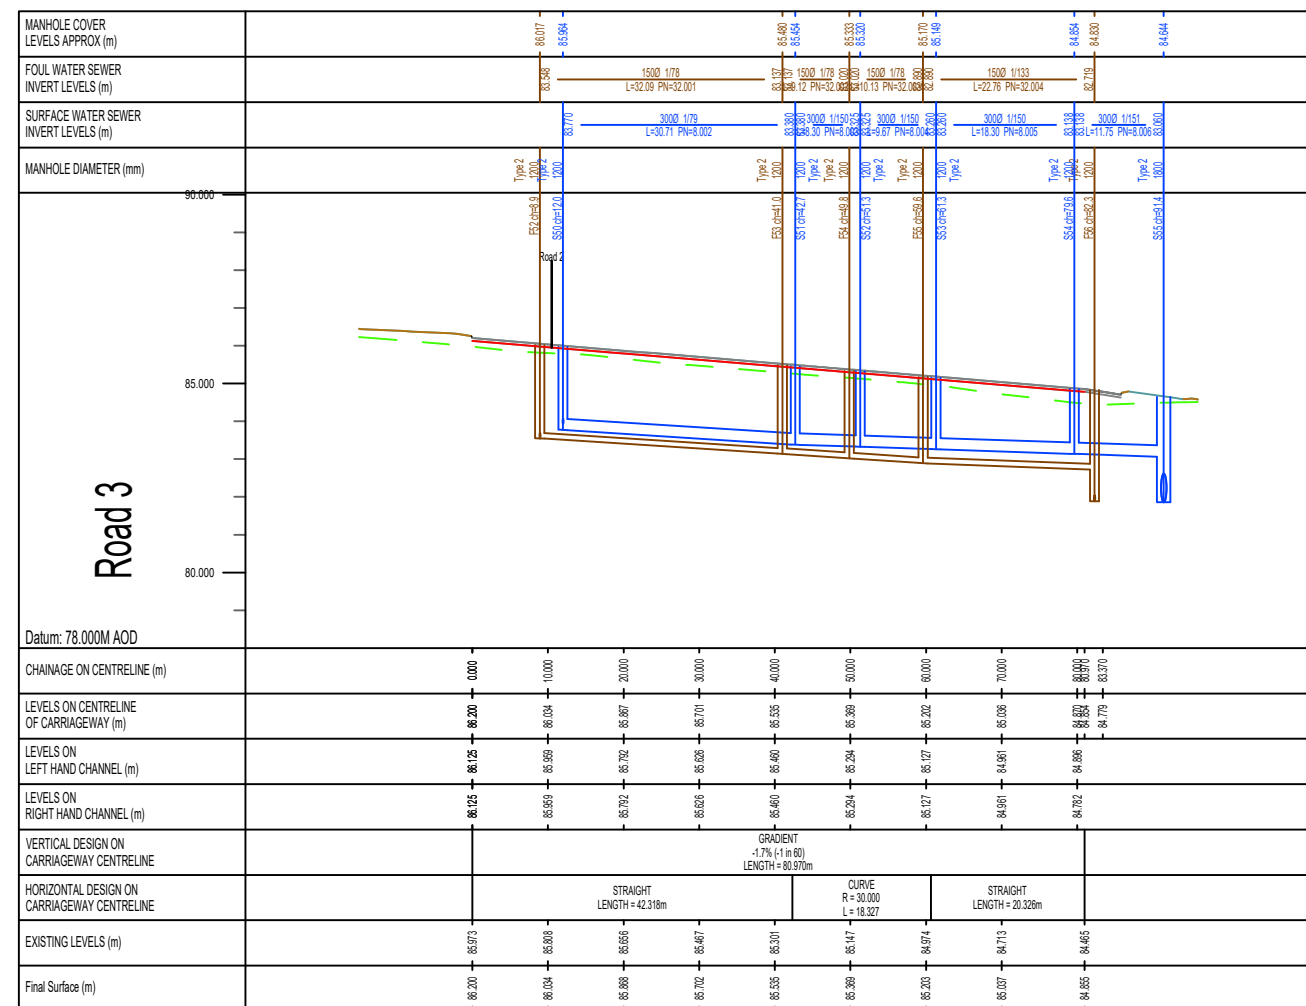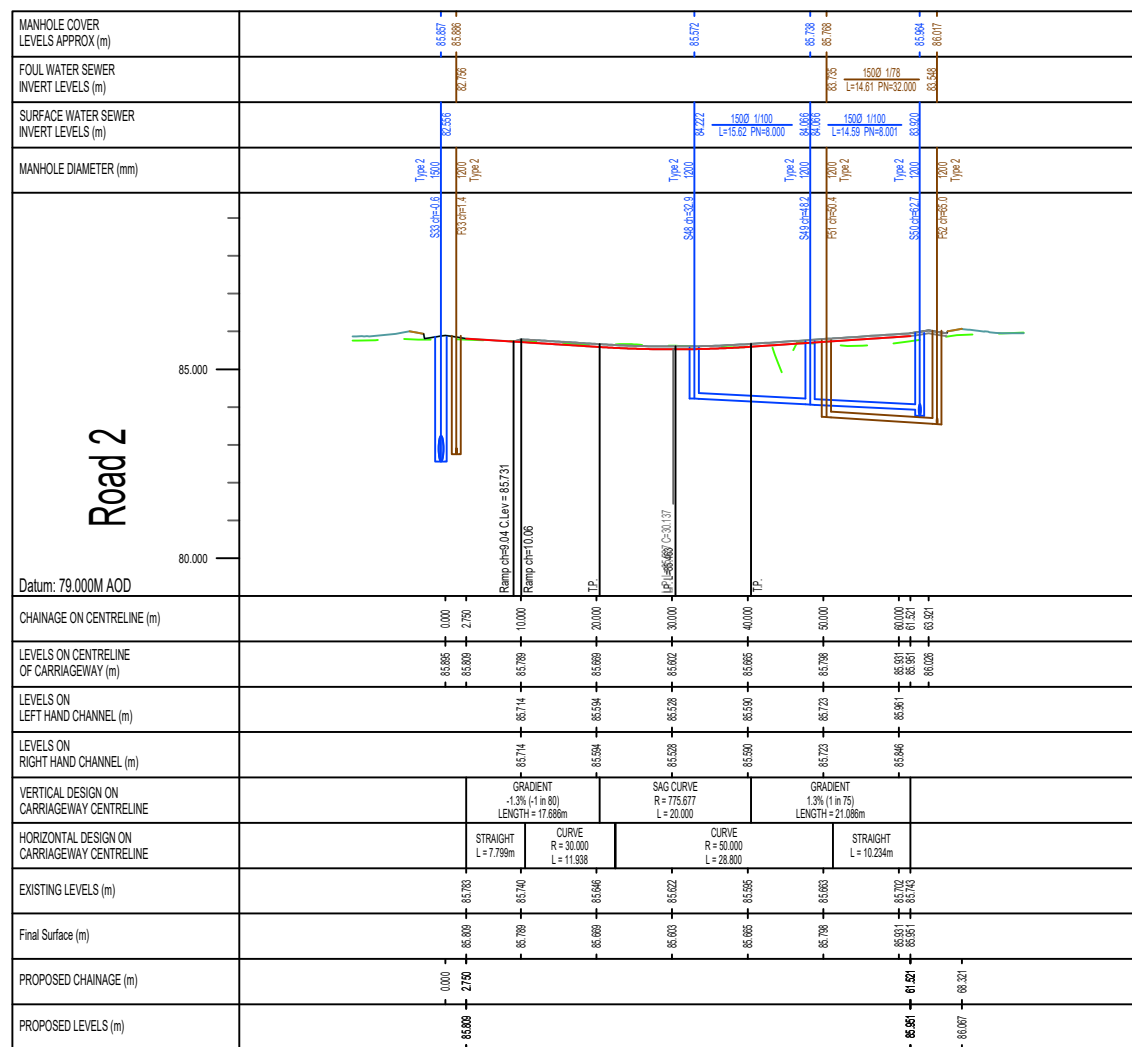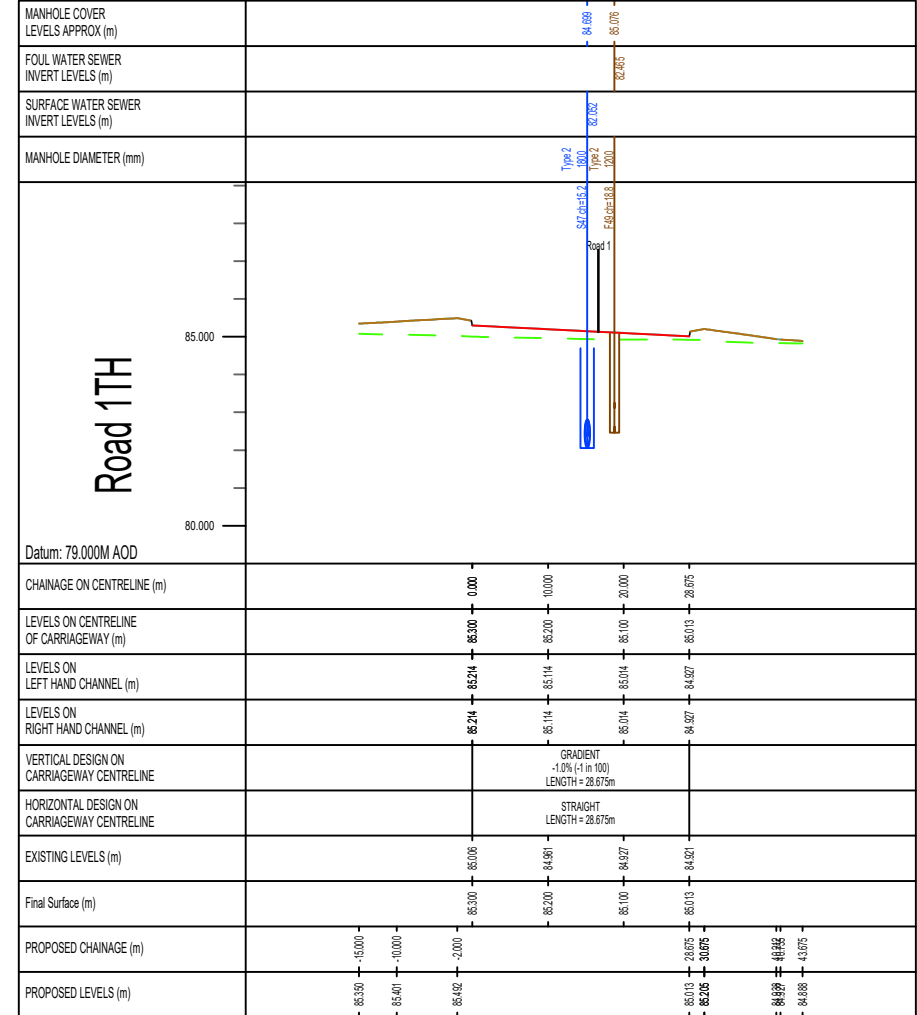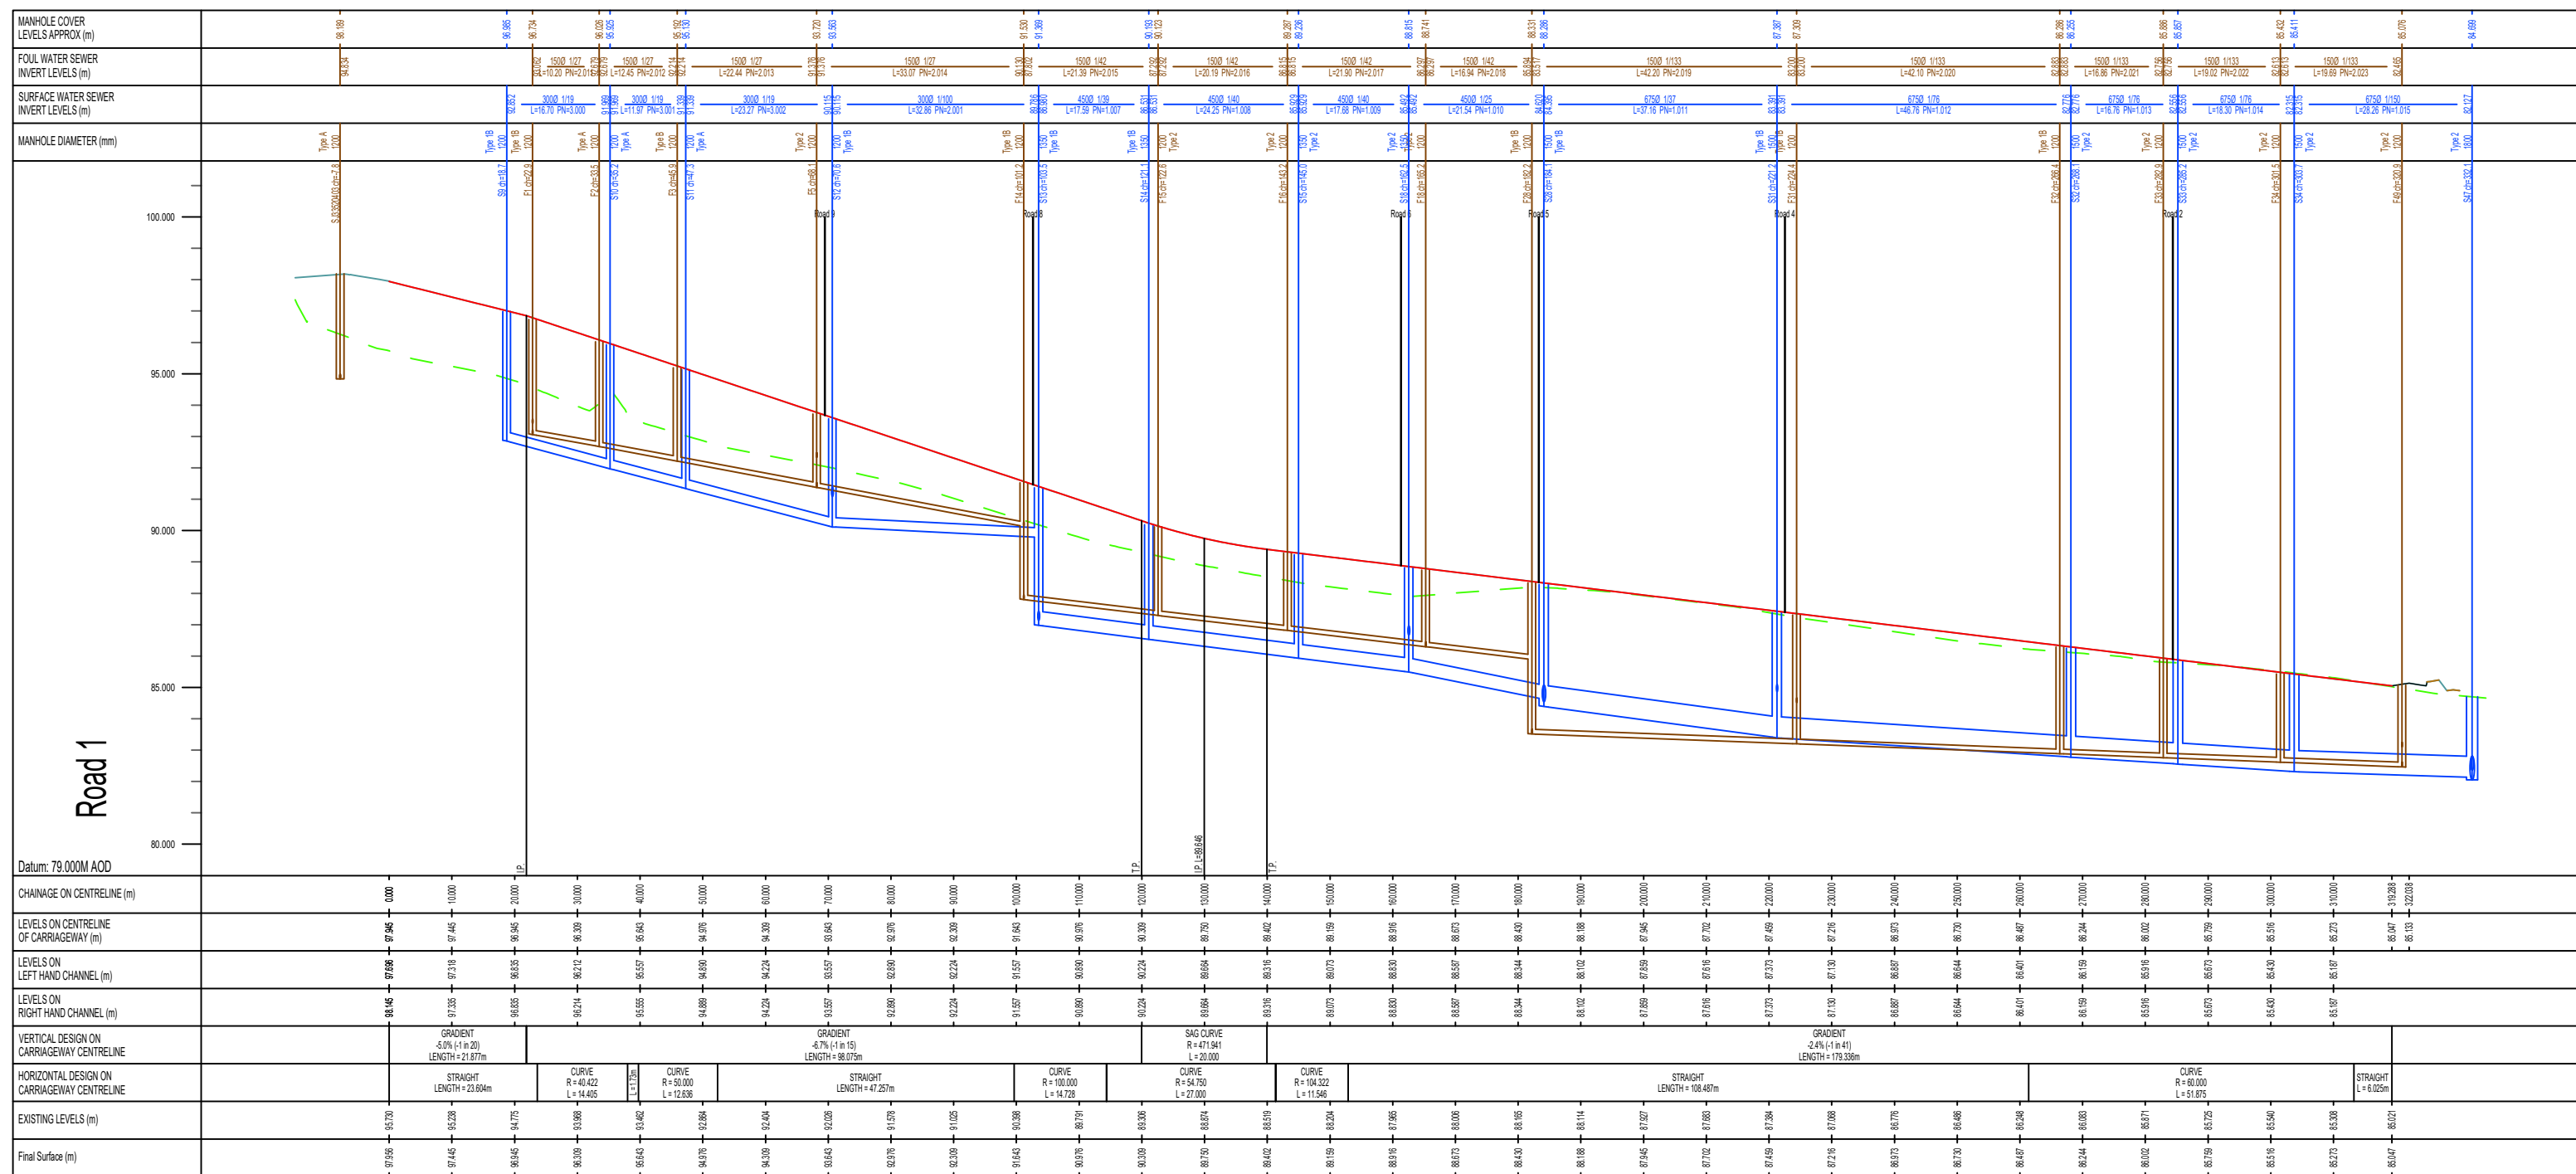

B 24.11.21 Updated with Layout Rev N CP
A 23.09.21 First issue for S38 approval GW

Mark I Date Details By

Revision history

Drawing originator:



Client:



Project title:

Land off New Road, Rhosrobin
Wrexham

Drawing title:

S38 Highway
Longitudinal Sections Sheet 1 of 2

Scale: NTS @ A1 for the original size of A1

Drawn by: GW | Checked by: RA | Passed by: RA | Date: Sept 2021

Drawing status:

For Approval

Job No: Drawing No: Project: Origin: Volume: Level: Type: Discp: Number: Revision: CGH BET C 208 B

Do not scale this drawing
6-7 Old Marsh Farm Barns, Welsh Road, Sealand, Flintshire, CH5 2LY
enquiries@betts-associates.co.uk

| Chester 01244 288178 | Alynham 0161 413531 |