


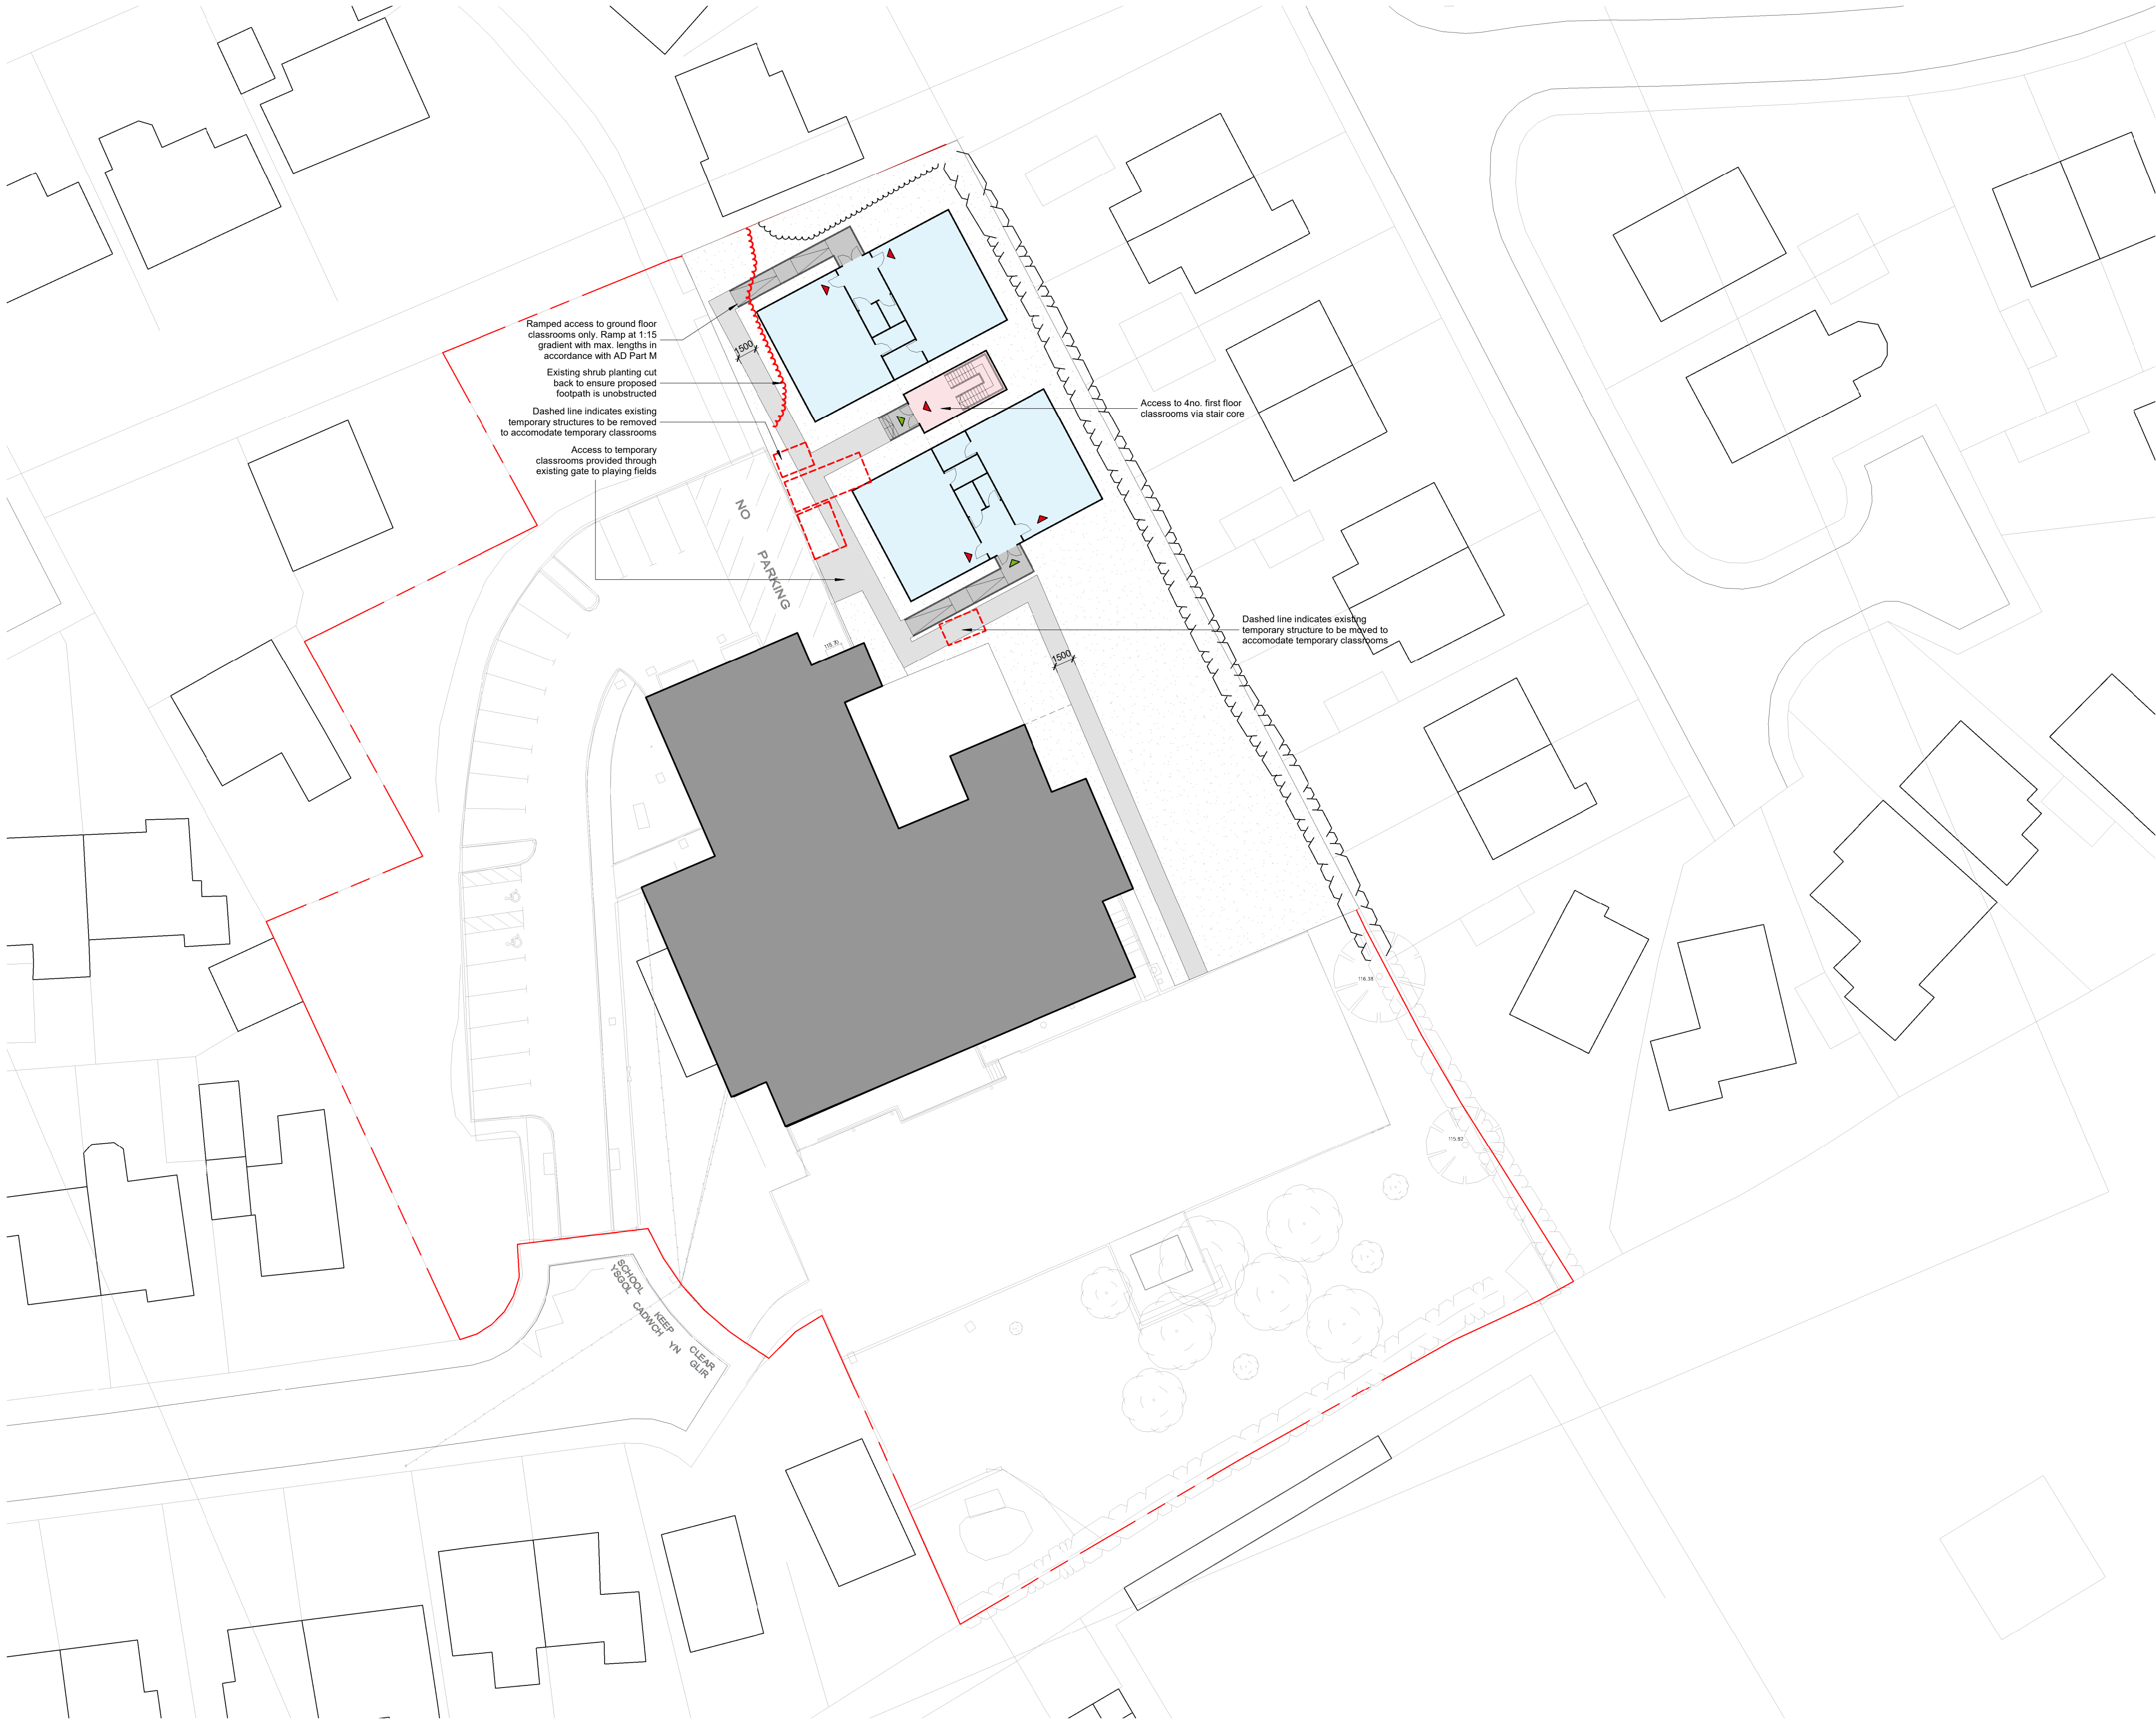

Scale
0 2.5 5 7.5 10m
1:250 @ A1

Notes

Figured dimensions are to be used in all cases.

Dimensions should not be scaled from drawing unless for planning application purposes.

All existing dimensions should be checked on site before commencement of the works.

Land Registry and ownership boundaries are produced by Studio KMA using all available information. Studio KMA cannot be held responsible for scale discrepancies in plans supplied by others.

Any discrepancies in dimensions should be clarified with the Architect at the address below prior to commencement of the works.

No deviation from this drawing will be permitted without the prior written consent of the Architect.

This drawing is to be read in conjunction with all the relevant Mechanical and Electrical drawings.

This drawing is to be read in conjunction with the relevant Structural Engineer's drawings. Structural calculations are non-prescriptive.

This drawing is to be read in conjunction with the relevant Fire Safety Strategy drawings.

Please note that the use of any quotation data is done so at the user's own risk.

This drawing is the copyright of Studio KMA and is to be returned to the Architect on completion of the contract. The drawing shall not be reproduced without the written permission of Studio KMA.

This drawing must be printed in colour as the need currently.

Revision Notes

Rev.	Date	Revision Description	Drawn	Checked
P1	21-08-31	Pre-Issue Drawing	PAF	PAF

Legend | Temporary Structures

Double Storey | Temporary Teaching Classroom

Double Storey | Stair Core

Legend | Movement

Primary Access

Direction of Escape

Legend | Finishes

Ramped Access | Part M Compliant

Footpath

Grass

Project Name

Ysgol Yr Hafod
Johnstown, Ruabon Road

Drawing Title

Statutory_LPA_Temporary_
Site_Plan_Proposed

Drawing Number

HAF-KMA-05-ZZ-DR-A-7220

Project Number

T0978

Status

A3 | Planning

Revision

P1

Drawn by

JSH

Authorised by

PAF

Date

21-08-31

Studio KMA

4 Cornhill Court | Brunswick Street | Oldham | OL1 1ET
T: 01462 872162
101 Newburn Street | Chester | CH1 2NK
T: 01244 470000
E: info@studiokma.co.uk
www.studiokma.co.uk

STUDIO