

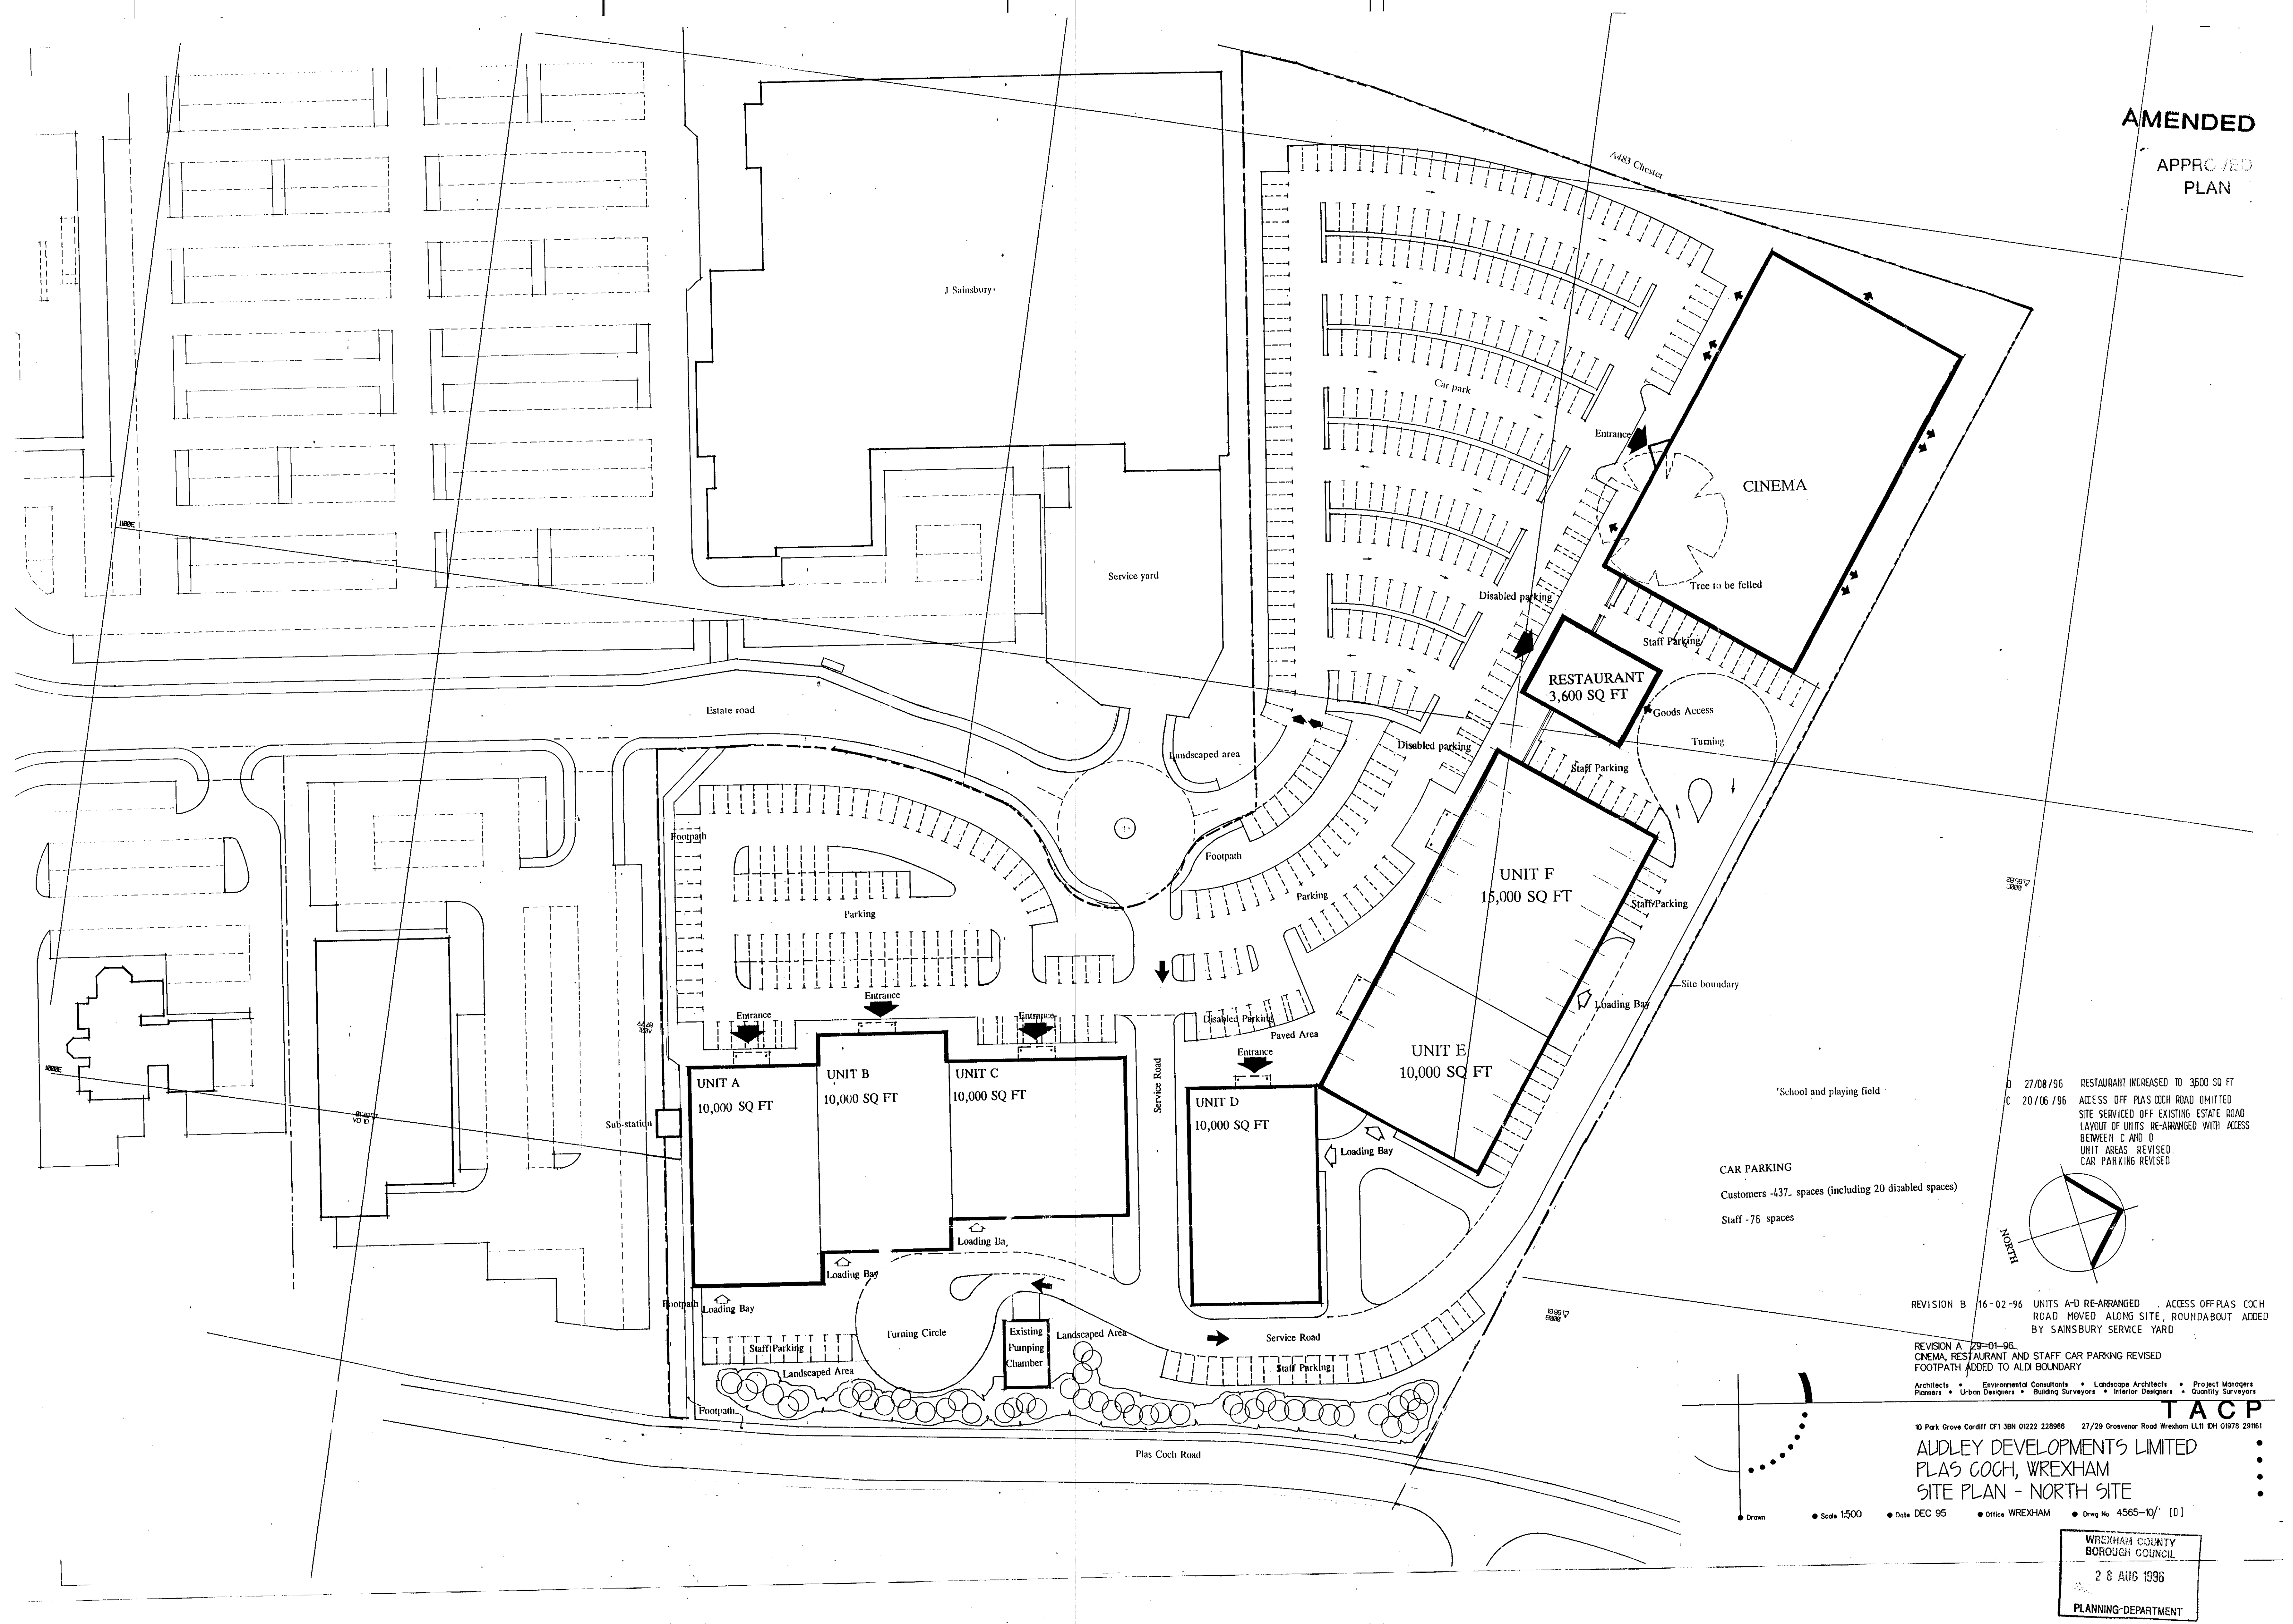
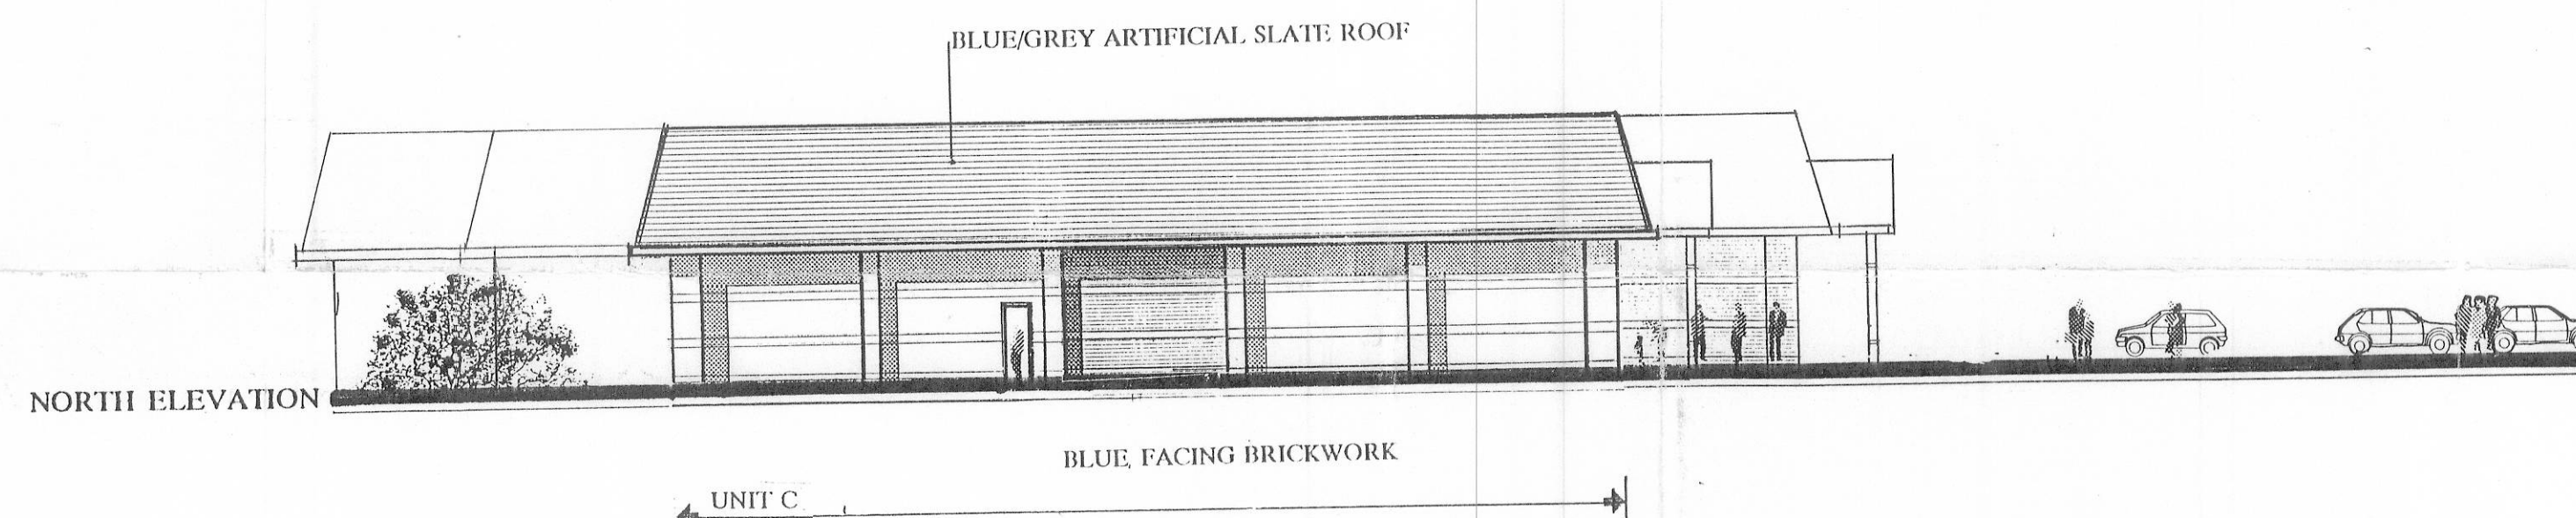
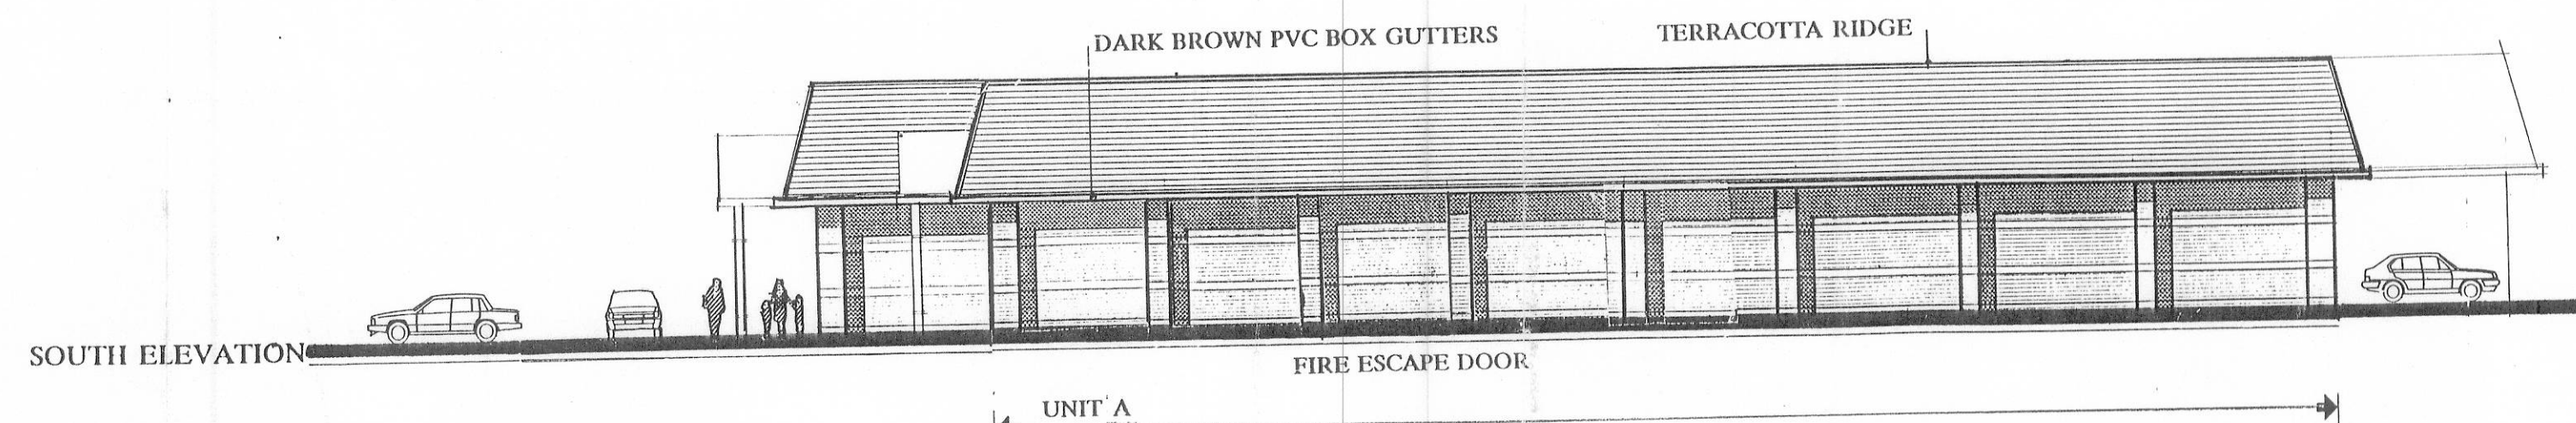


AMENDED

APPROVED
PLAN

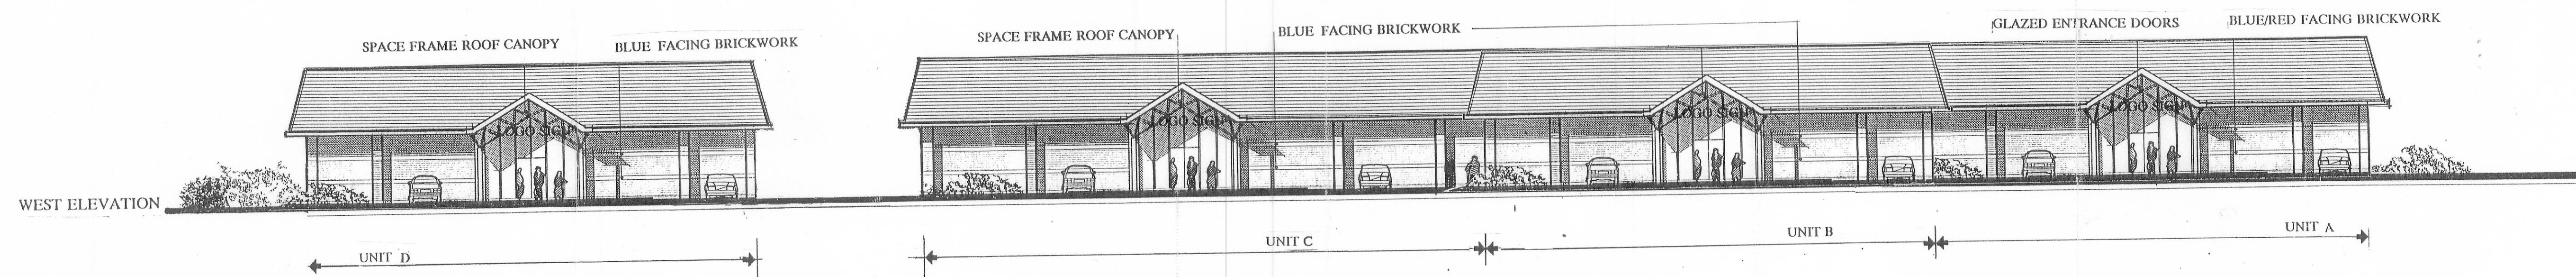

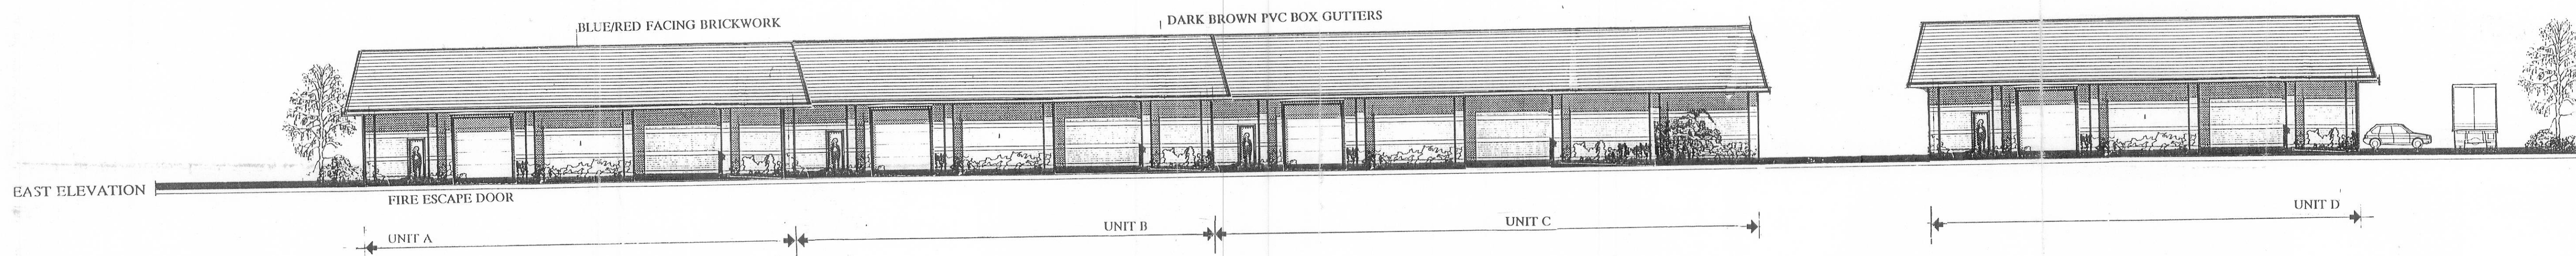

CB / 421

APPROVED
PLAN

WREXHAM COUNTY
BOROUGH COUNCIL
22 JUL 1996
PLANNING DEPARTMENT

MODIFICATIONS:
A-21-02-96 UNITS (A-D) RE-ARRANGED ELEVATIONS REVISED TO SUIT.
B 20-06-96 UNITS A B & C NOW ALL 10,000 SQ. FT., UNIT D NOW SINGLE 10,000 SQ. FT. UNIT.

Architects • Environmental Consultants • Landscape Architects • Project Managers
Planners • Urban Designers • Building Surveyors • Interior Designers • Quantity Surveyors

10 Park Grove Cardiff CF1 3NN 0222 223956 21/29 Grosvenor Road Wrexham LL11 1RH 09/8 291961

Audley Developments Ltd
Plas Coch Wrexham

UNITS A, B, C AND D PROPOSED ELEVATIONS

Scale 1:200 Date Office Drawn 4565-102/B

TACP