


Site access leading from
Tower Hill (please refer
to drawing 1938 26)

KEY

- = Trust Land Boundary Ownership
- - - = Site Application Boundary
- = Root Protection Areas Retained
- = Tree to be retained, Value A
- = Tree to be retained, Value B
- = Tree to be retained, Value C
- = 4.8m wide vehicular access road
- = 1.8m wide pedestrian access footpath (raised, no dig)

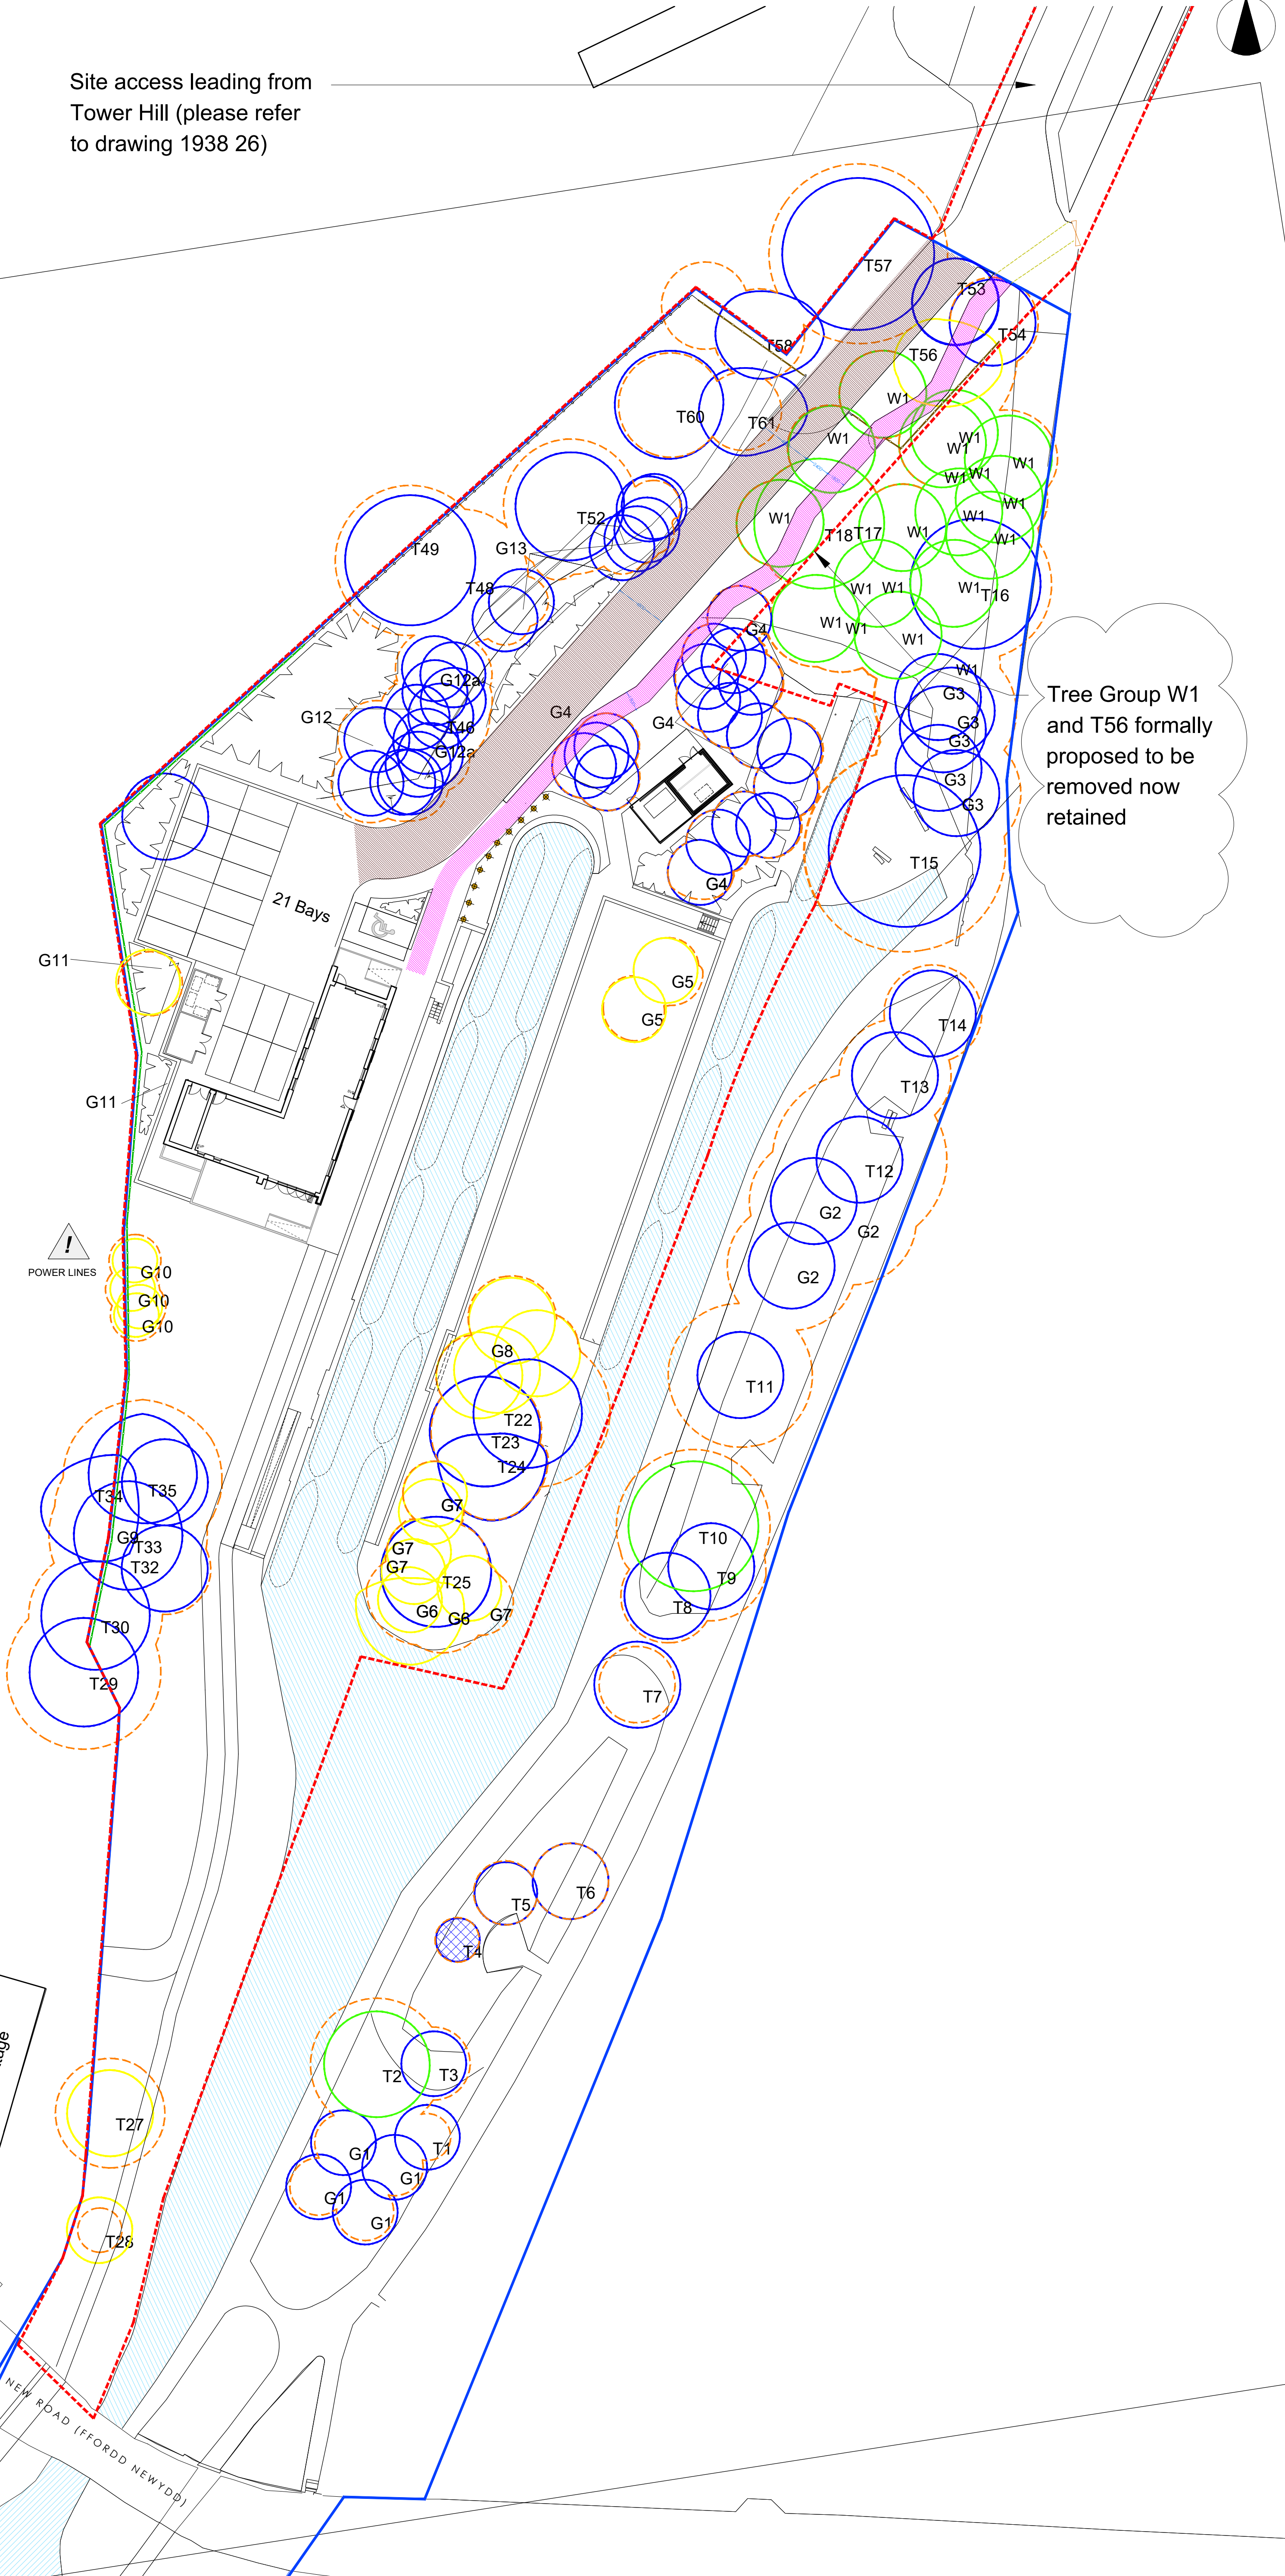

PLEASE NOTE - DRAWINGS ARE BASED ON AN O.S AND TOPOGRAPHICAL SURVEY. EXACTING AND LOCATIONS MEASUREMENTS TO BE CHECKED ON SITE AND CONTRACTOR TO INFORM OF ANY INCORRECT OR ANOMALOUS DATA. DRAWINGS TO BE CHECKED, APPROVED BY A STRUCTURAL ENGINEER PRIOR TO ANY WORKS ON SITE. MEASUREMENTS, LEVELS AND CO-ORDINATES SHOULD BE CHECKED ON SITE AND CONFIRMED PRIOR TO FABRICATIONS OR INSTALLATIONS.

PLEASE NOTE : STRUCTURAL & DRAINAGE DESIGN WORK TO BE CHECKED AND CONFIRMED AT DETAILED DESIGN STAGES BY SPECIALIST CONSULTANTS



THIS DRAWING AND THE DESIGNS DEPICTED ARE THE COPYRIGHT OF THE CANAL AND RIVER TRUST AND MAY NOT BE REPRODUCED OR MADE USE OF, EITHER DIRECTLY OR INDIRECTLY WITHOUT EXPRESS WRITTEN CONSENT.

Sheet
GA Proposed Tree Retention Plan

Project
Trevor Hire Boat Base

Origin Date/ Auth
RB

Drawing No.
2019 38 37

Scale
1:300 @ A1

Sheet Size
A1

Revision / Issue
V3

Revision Date
21.02.2022

Scale Bar 1/300 @ A1

GA Proposed Tree Retention Plan
Scale 1:300 @ A1