
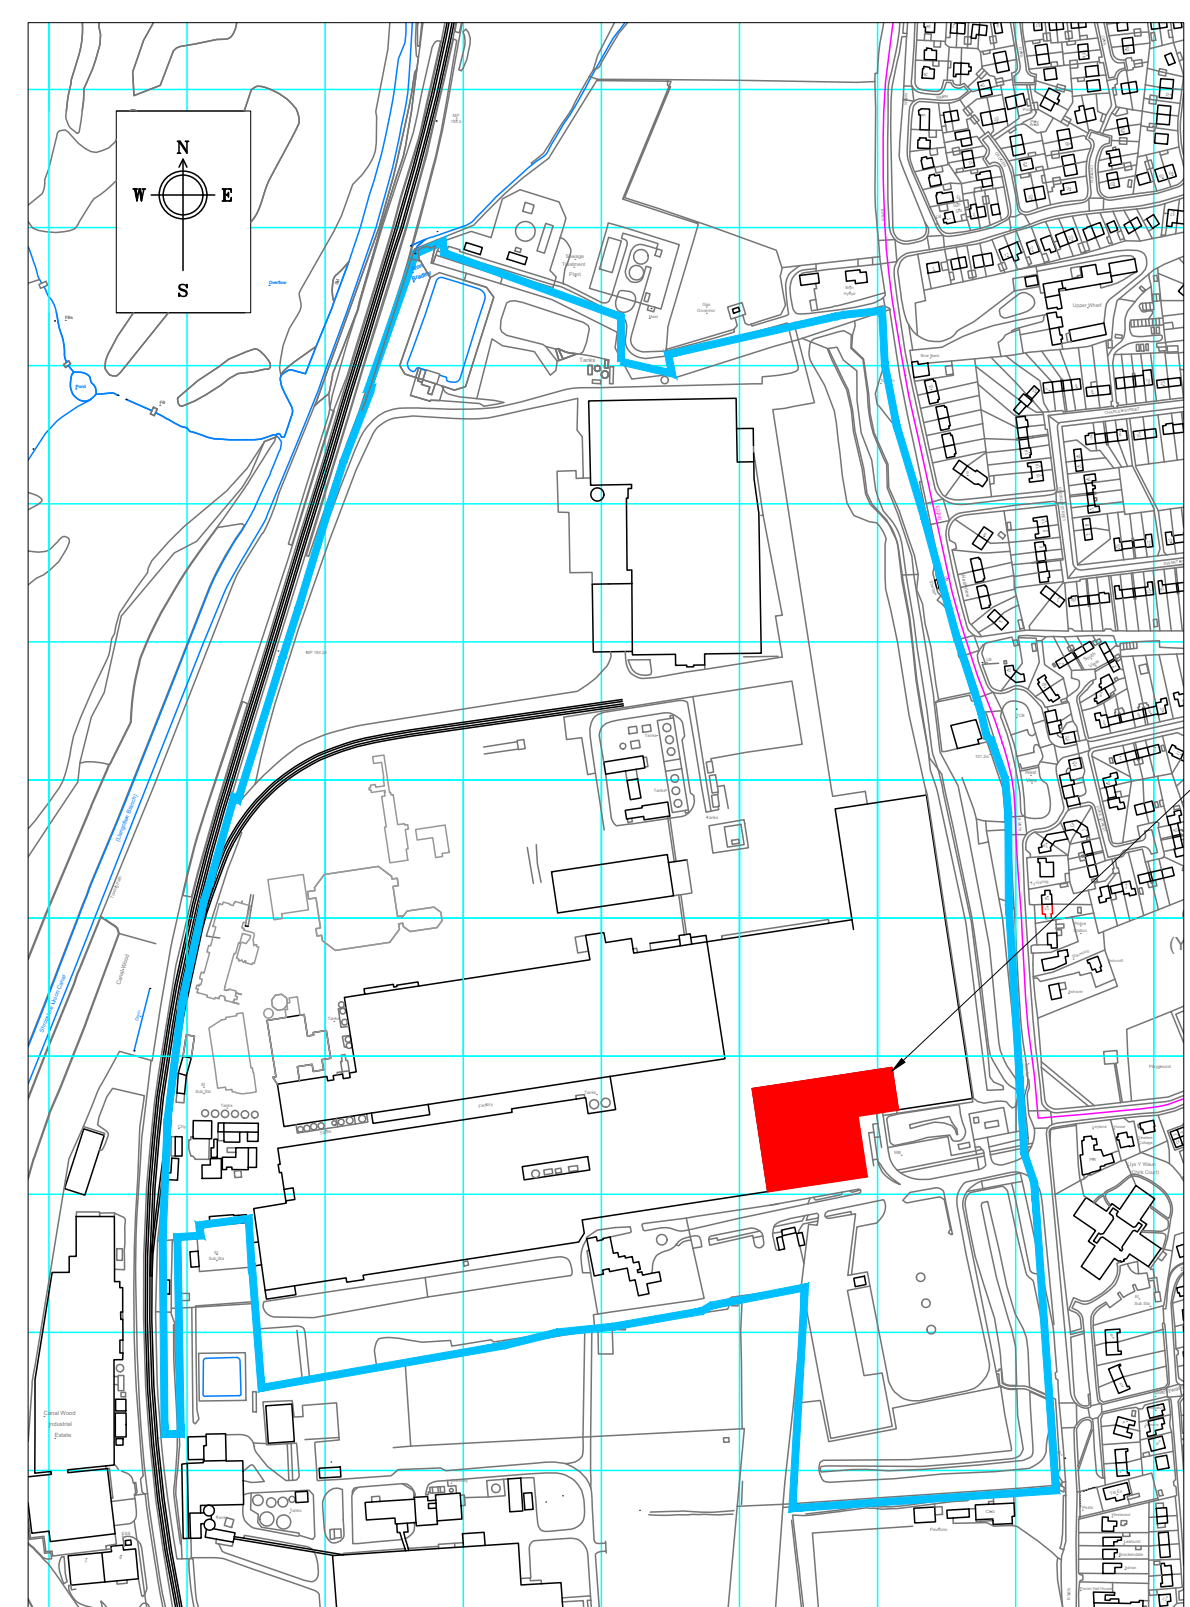
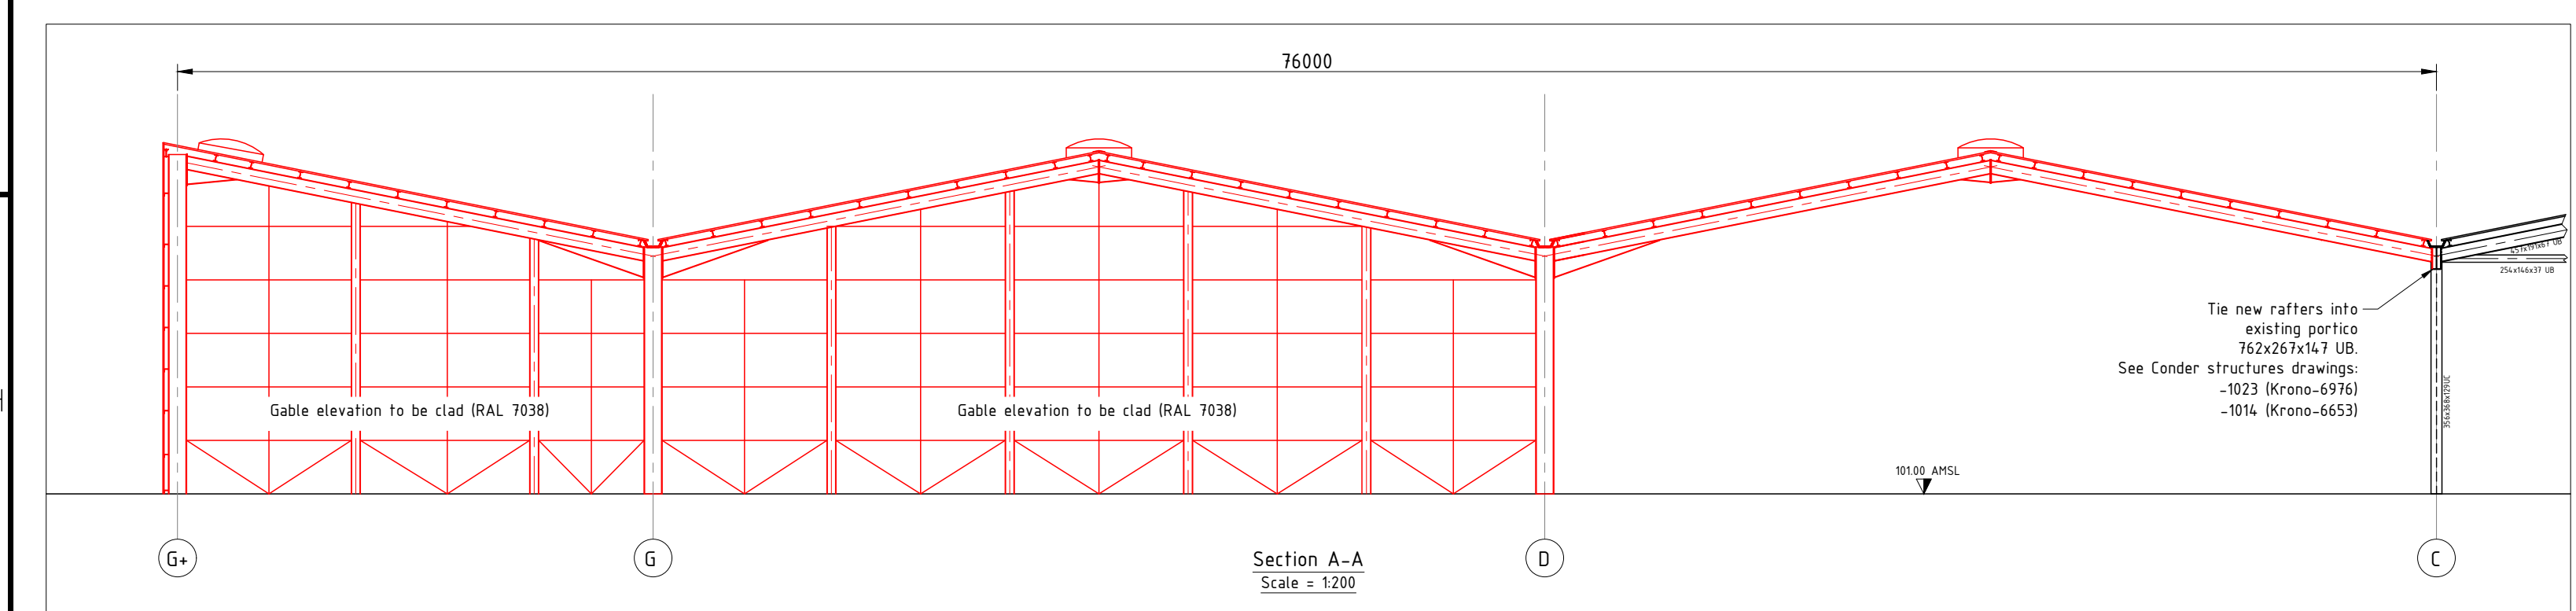
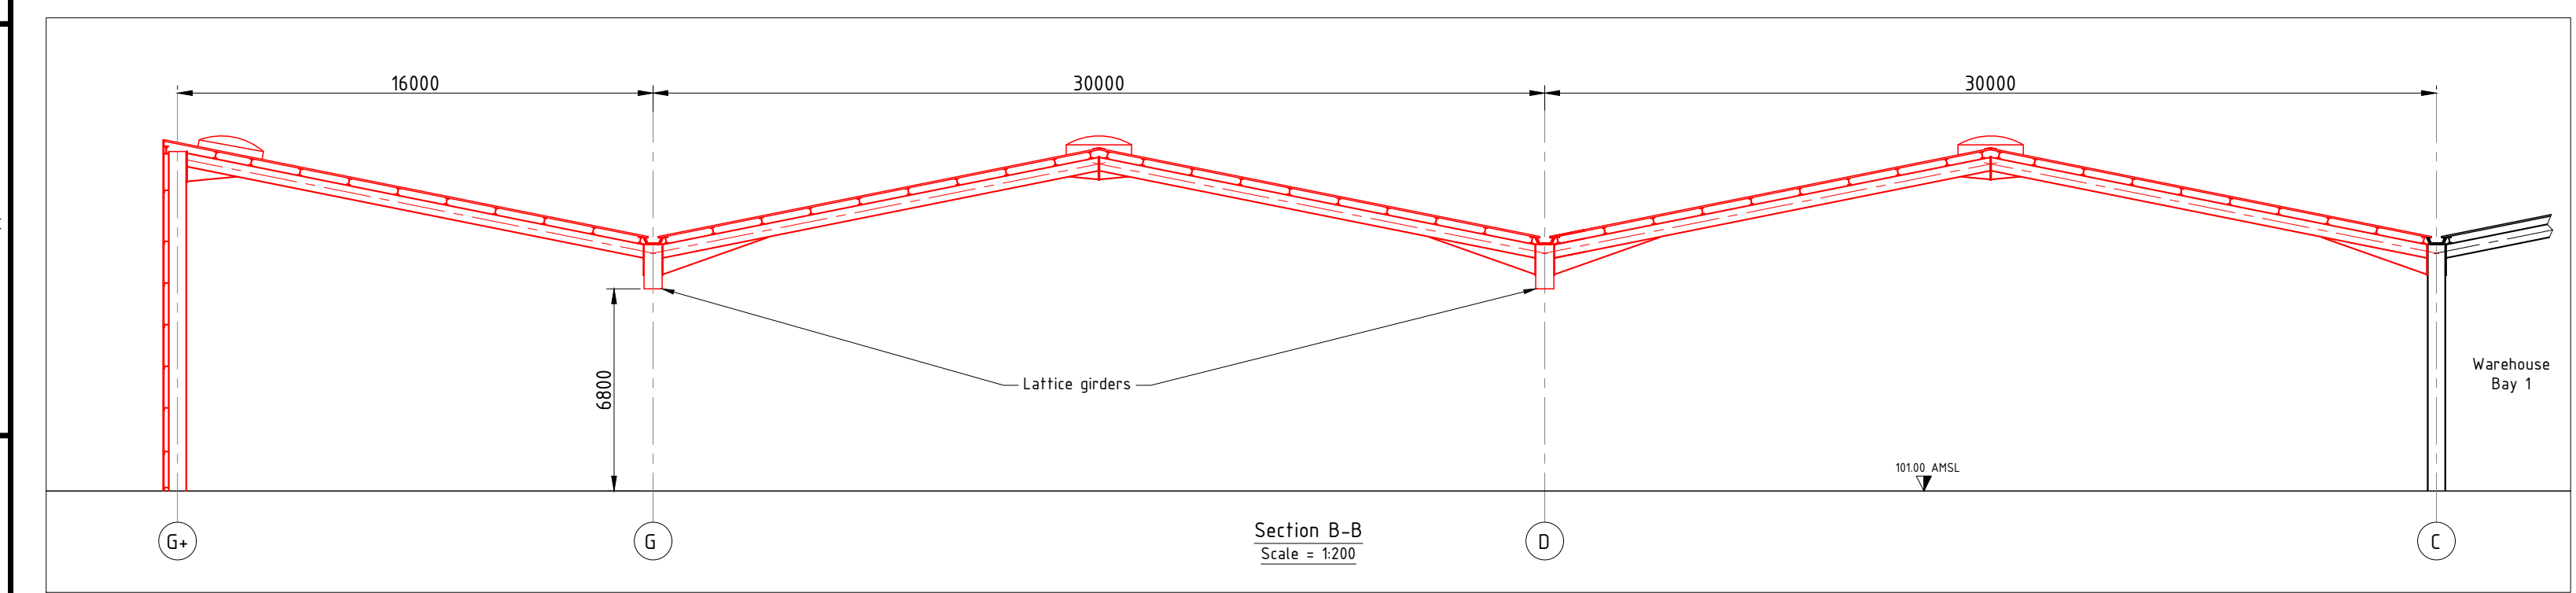
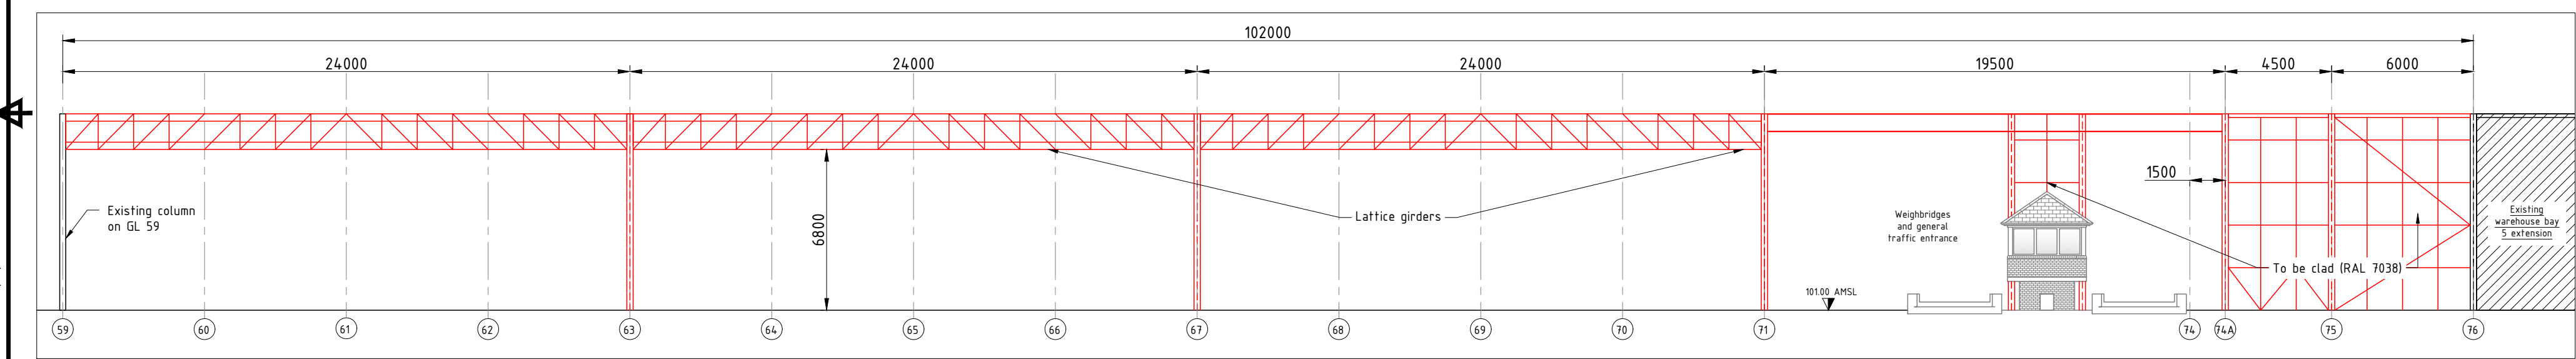


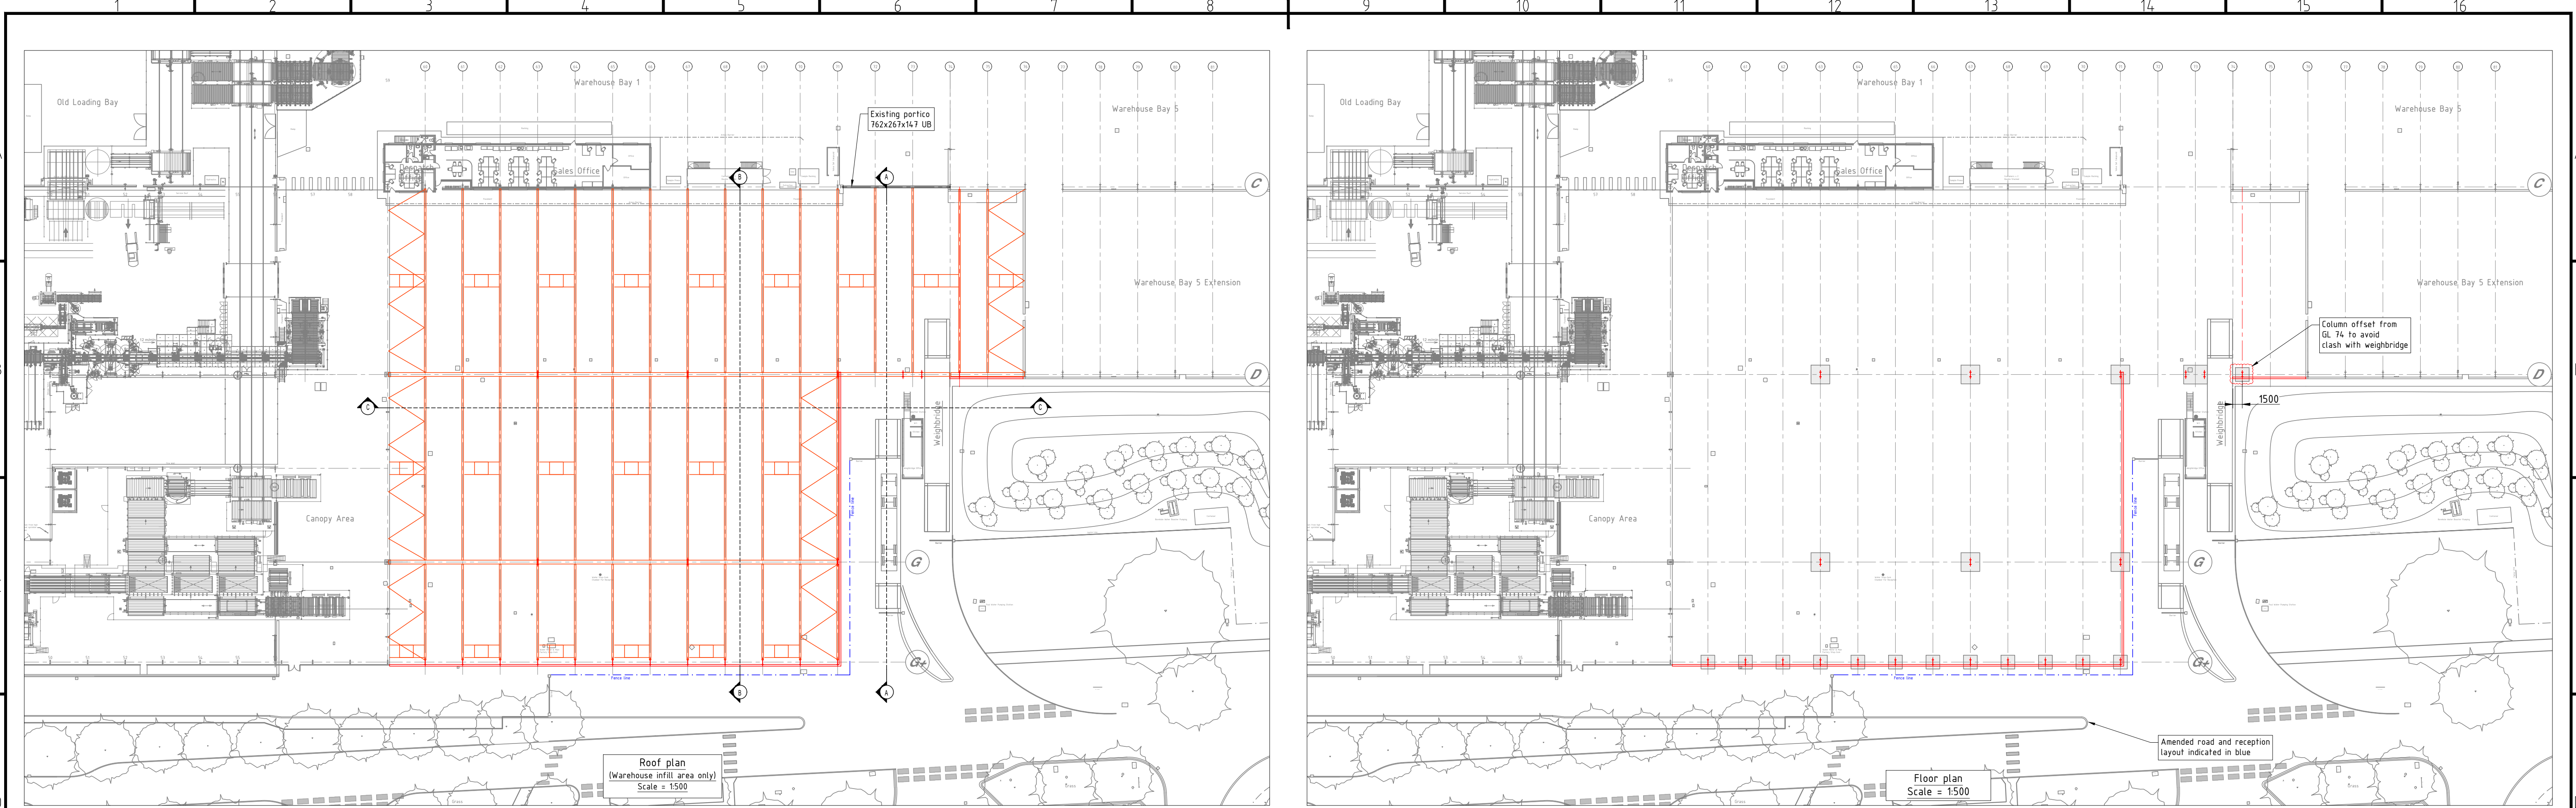

KRONOSPAN STATUS	
Date 2021-12-20	
STATUS	WANTED APPROVAL

B General layout		16.05.2022	A.Hilditch
A Amendment to reception area		21.02.2022	A.Hilditch
Index		Date	Name
Status		Date	Name
Project leader		26.11.2021	M.Tilcombe
Drawn		26.11.2021	A.Hilditch
Checked		26.11.2021	A.Hilditch
Project number		7000_699	Project name
Description		Covered loading bay Steelwork proposal	
Drawing number		7000_699	Index
Sub Category		Process	Sheet/Number
Division		Subprocess	B 1/1